


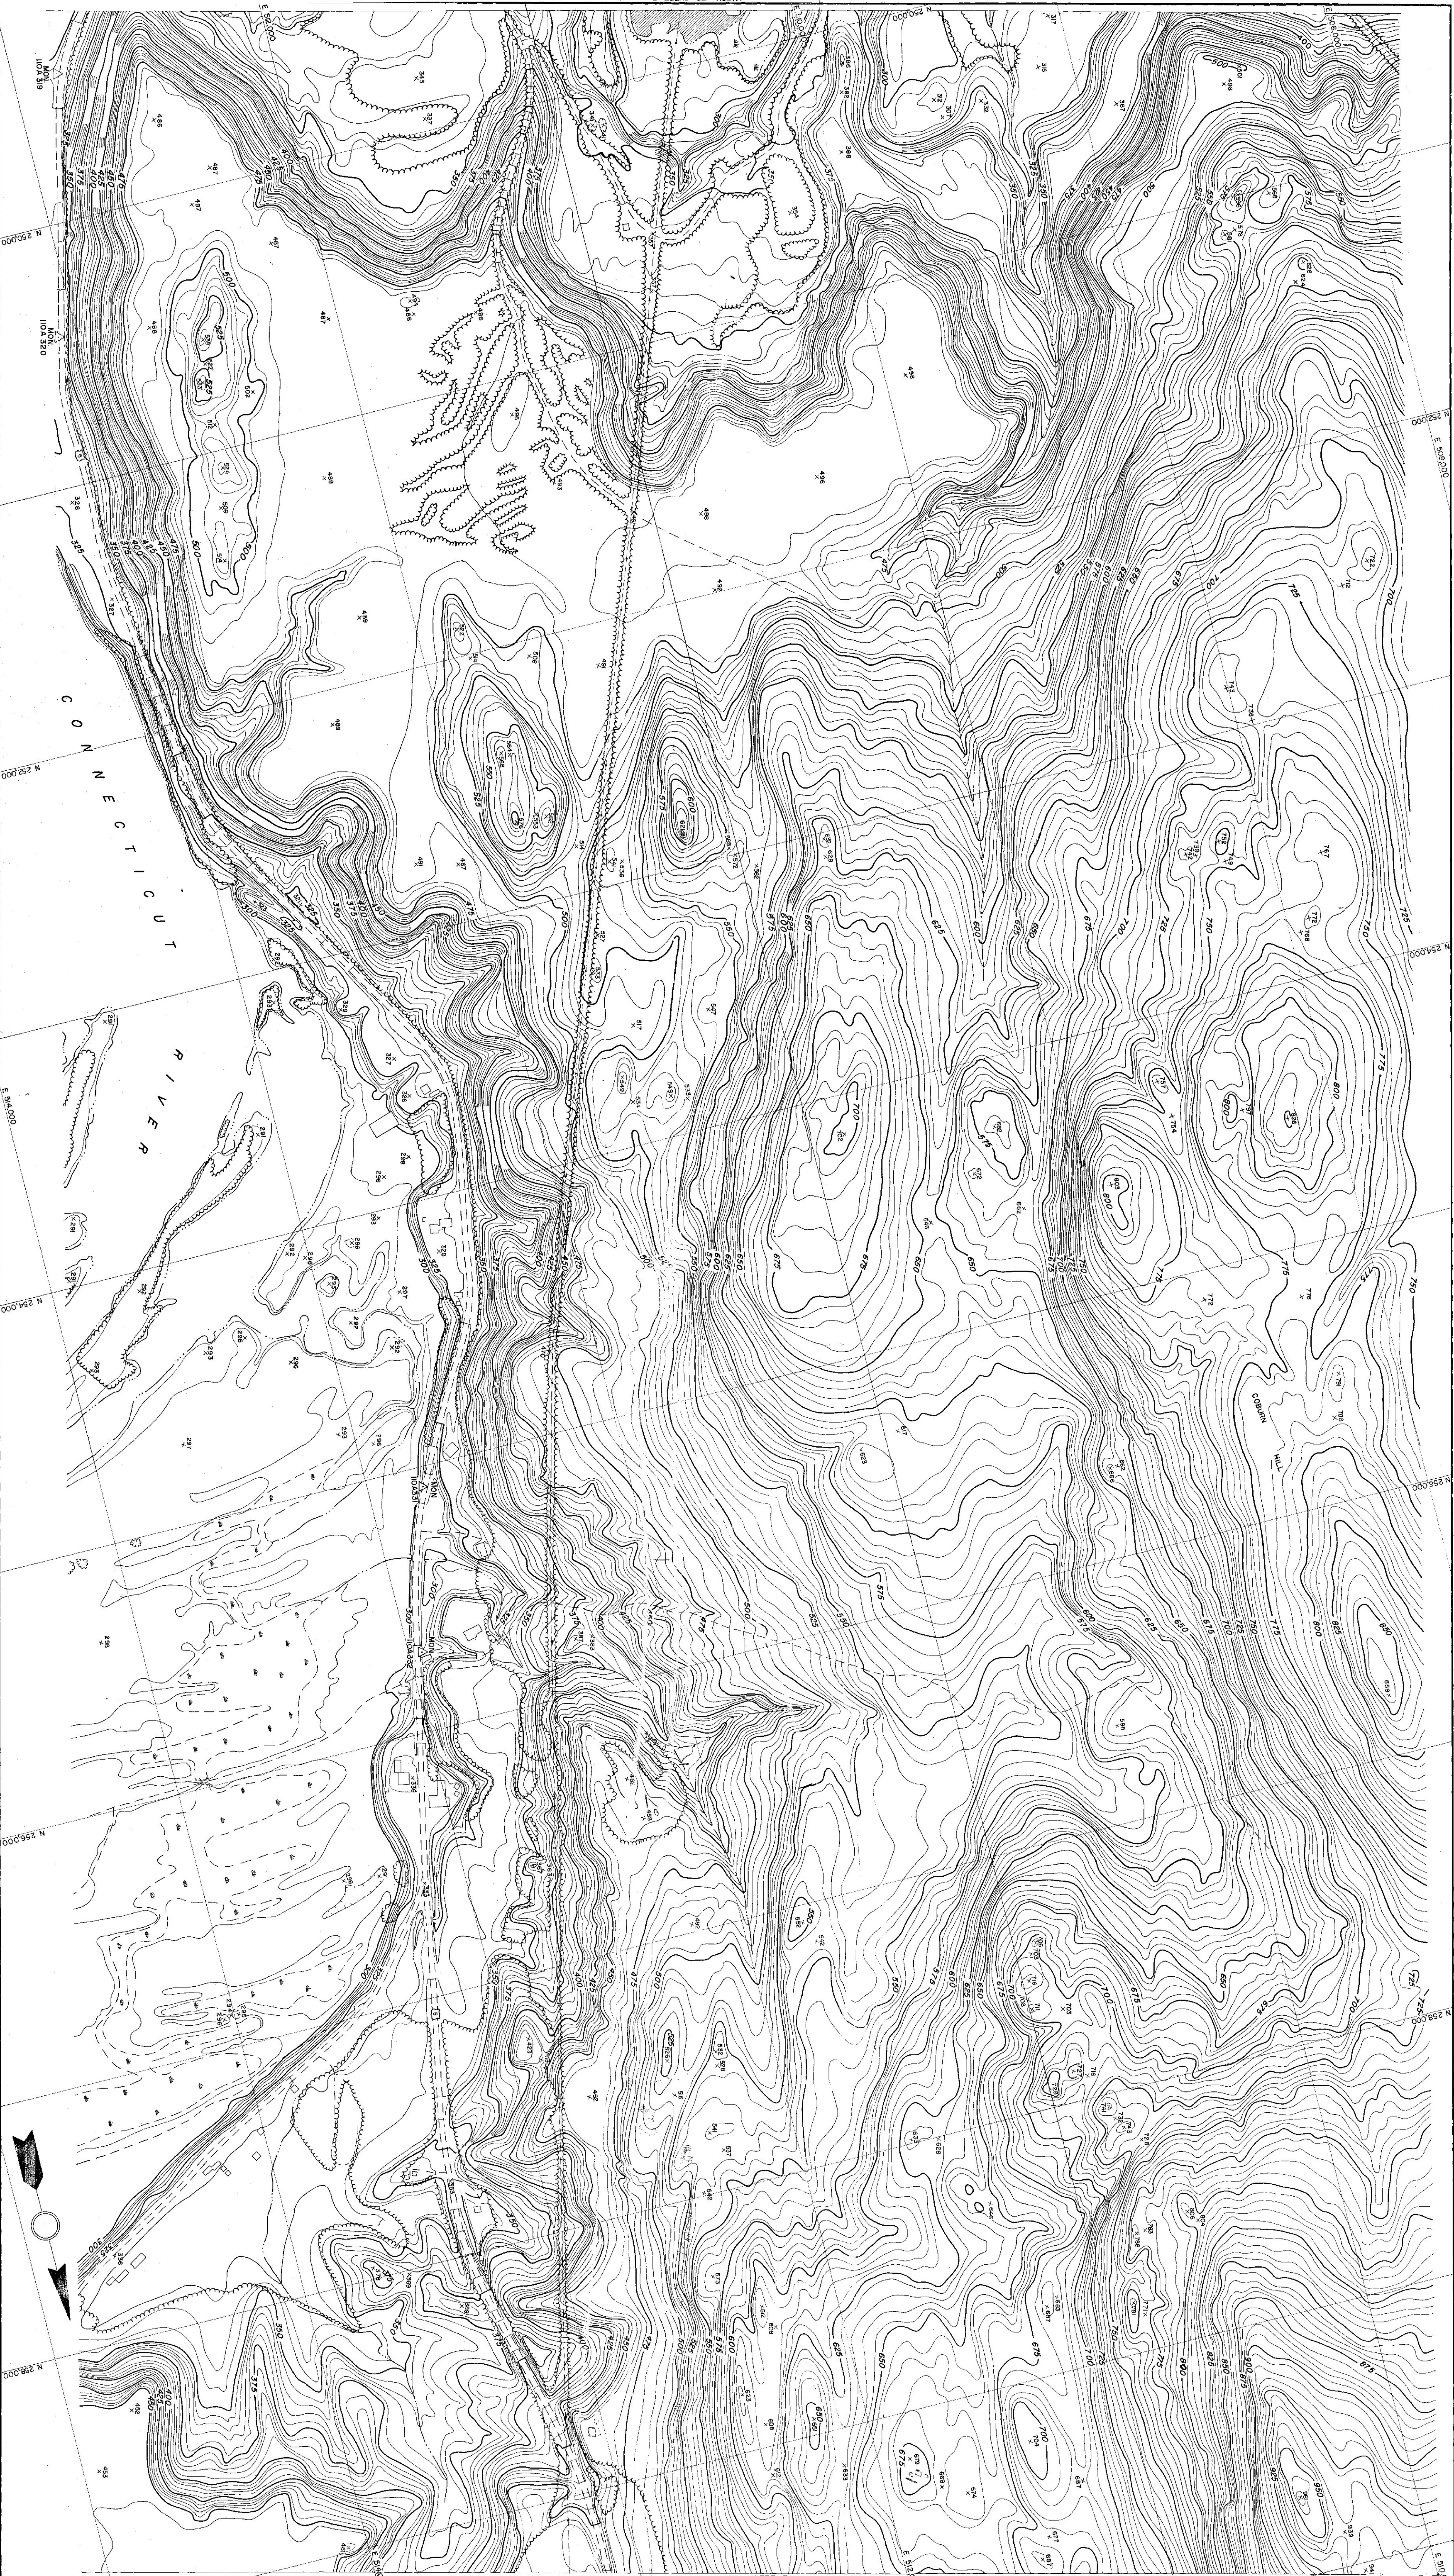

PROGRAPHY COMPILED BY PHOTOGRAPHIC METHODS
SERGEANT-WESTER-CRANAWAY AND POLLEY
ARCHITECT-ENGINEER ASSOCIATES
MASSENA, N.Y.

