


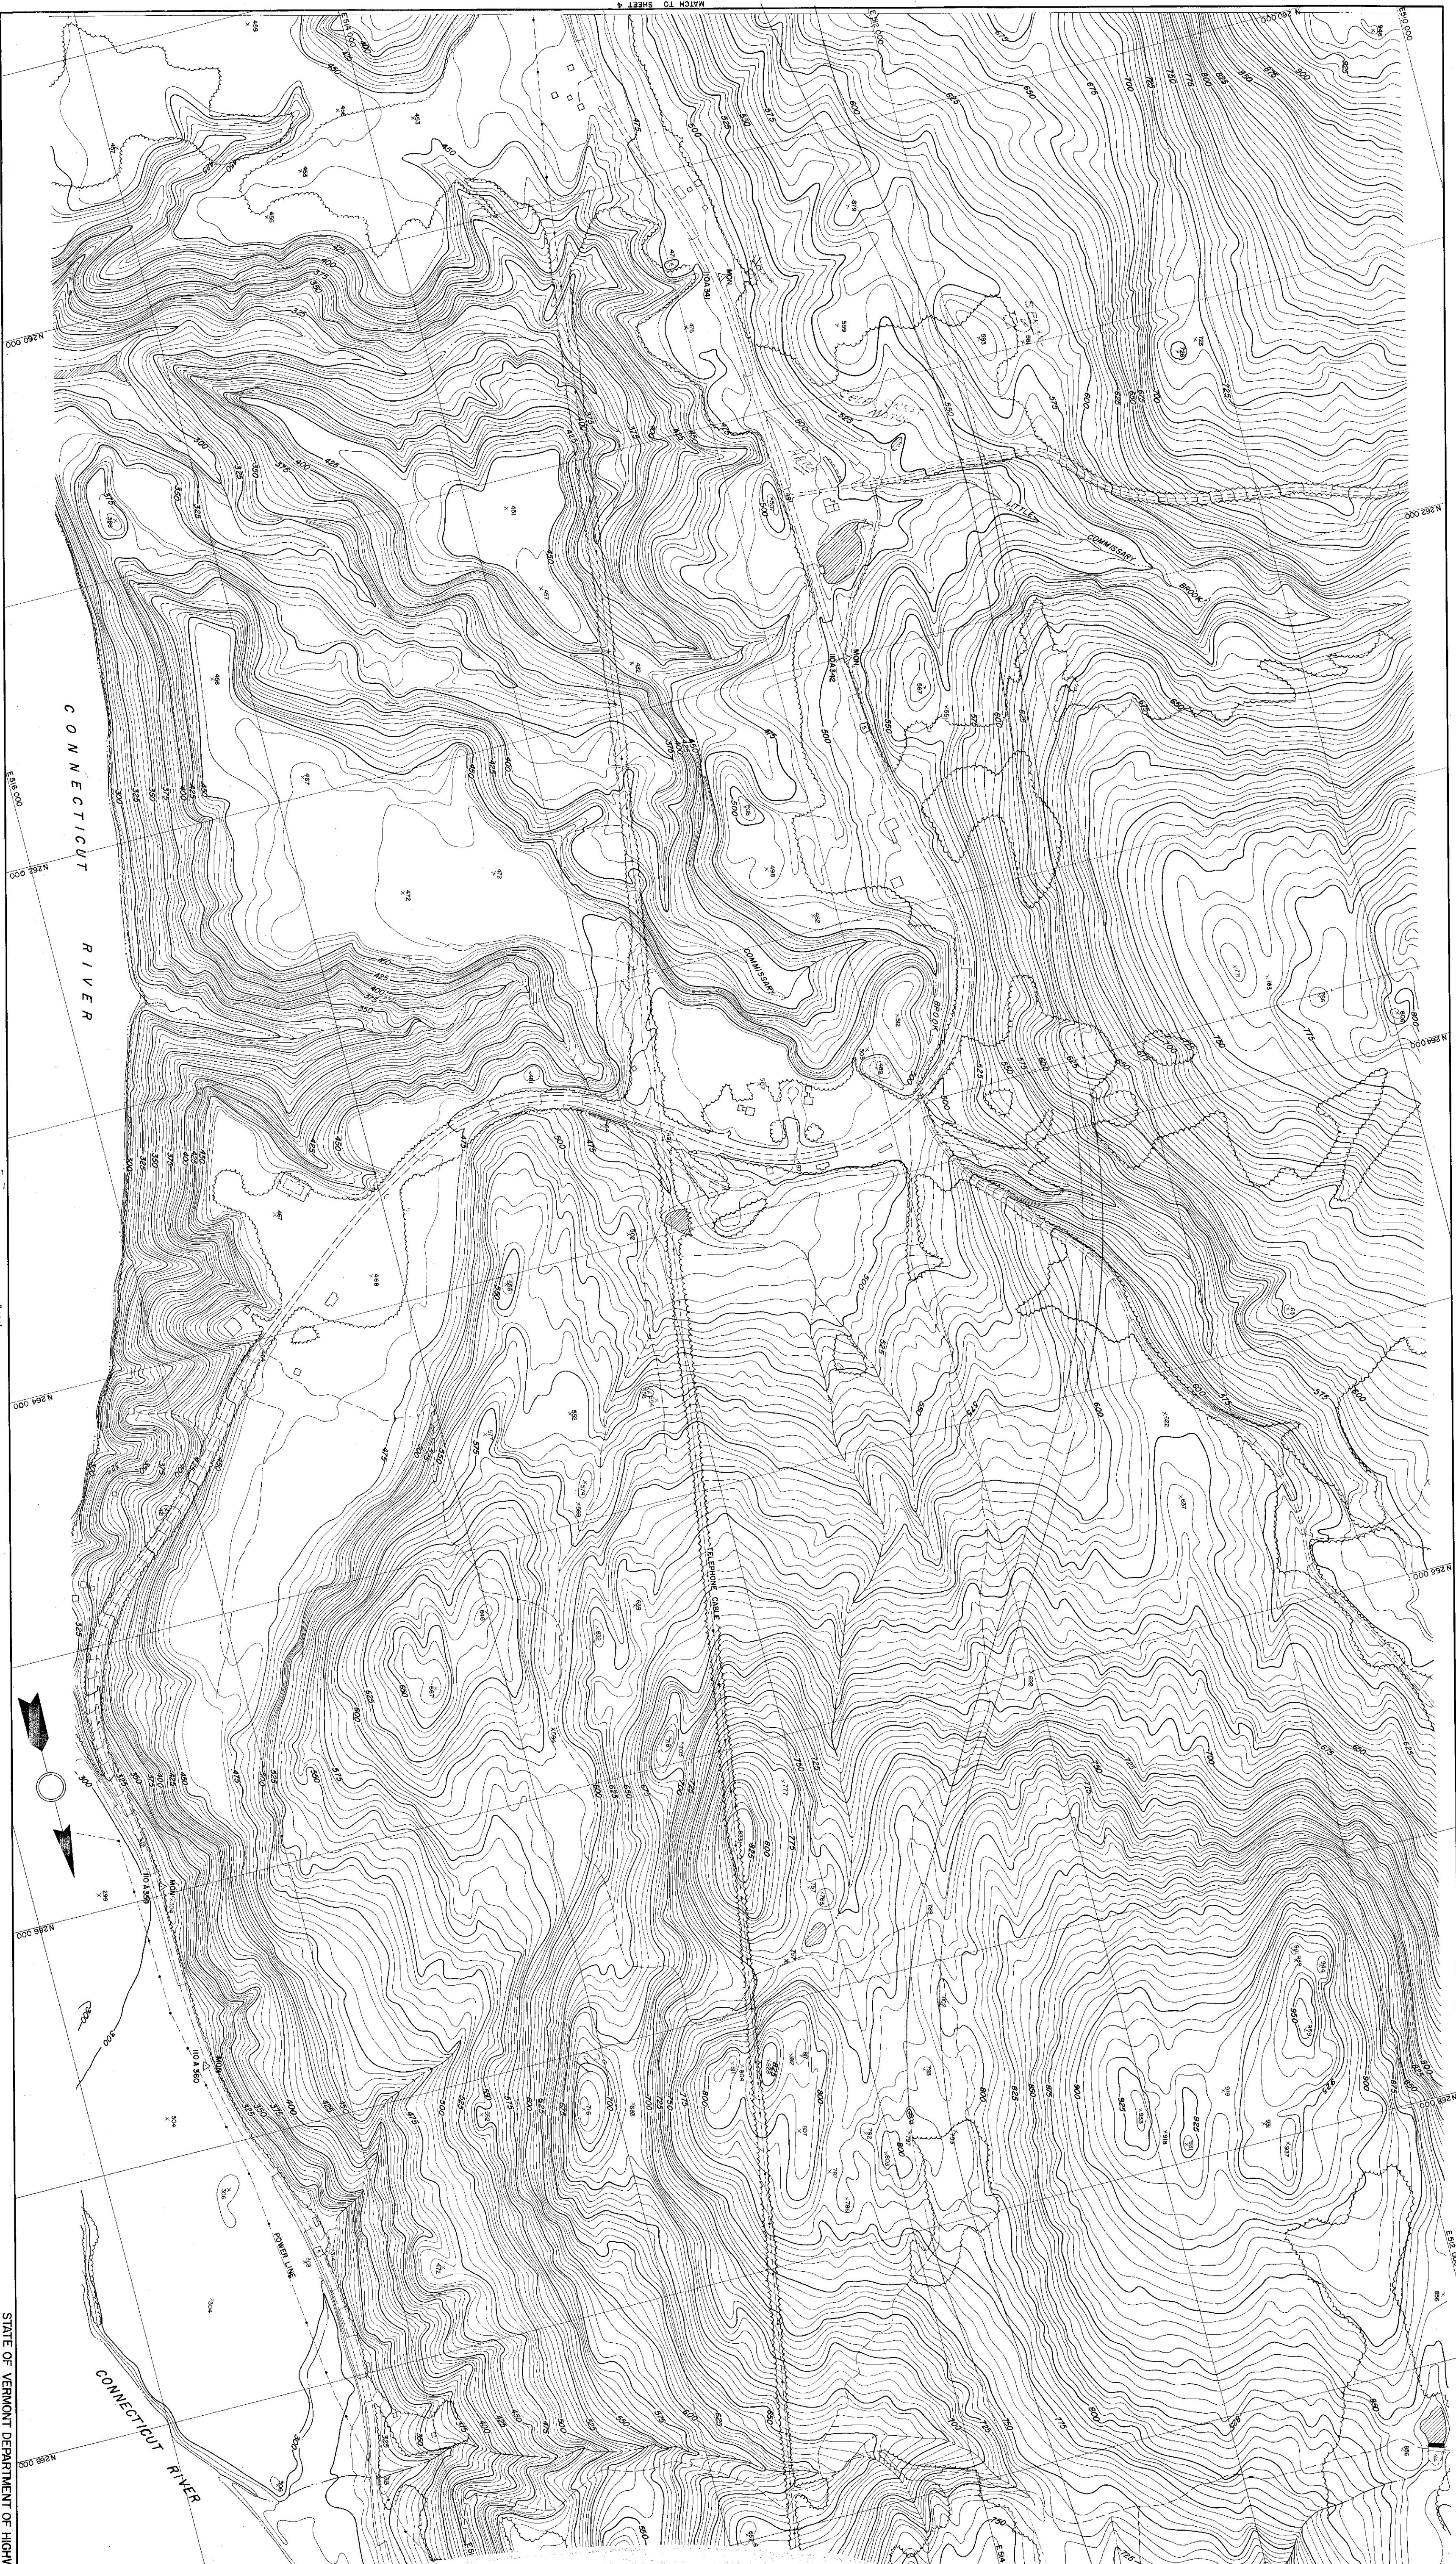

TOPOGRAPHY COMPILED BY PHOTOGRAMMETRIC METHODS
SERGEANT-WEBSTER-COENSHAW AND BOLLEY
ARCHITECT-ENGINEER ASSOCIATES
MASSACHUSETTS

SCALE 1"=200'
CONTING AVERAGE ONE FOOT
VERTICAL SCALE AND HORIZONTAL SYSTEM
1000' GRID BASED ON NAD 83 DATUM
DATE OF PHOTOGRAPHY: MAY 1956

STATE OF VERMONT DEPARTMENT OF HIGHWAYS
ROCKINGHAM-SPRINGFIELD
VT. H.D. IN. 1-30
SHEET NO. 3 OF 12 SHEETS

23