

23

30' 280000 FEET (N.H.)

Topography by Hersey Munroe, C.H. Davey,
Olinus Smith, R.L. McCammon, H.A. Bean, and F.H. Sargent
Culture and drainage in part compiled from aerial photographs
taken by Air Corps, U.S. Army

BELLOWS FALLS 10 MI.

CHARLESTOWN 1 MI.
BELLOWS FALLS 9 MI.

MAGNETIC
TRUE N

0 1 2 3 4 5 6 7 8 9 10

Laconia
South

23

Bellows I
SCALE 1:62500





23

30' 280000 FEET (N.H.)

Topography by Hersey Munroe, C.H. Davey,
Olinus Smith, R.L. McCammon, H.A. Bean, and F.H. Sargent
Culture and drainage in part compiled from aerial photographs
taken by Air Corps, U.S. Army
BELLows FALLS 10 MI.

CHARLESTOWN 1 MI.
BELLows FALLS 9 MI.

0 2 4 6 8 10

Bellows I

SCALE 1:62500

23

Laconia
South

INBE
[53]
500

Stl artz pol #
ABBAH
MOODSTOCK



23

30' 280000 FEET (N.H.)

Topography by Hersey Munroe, C.H. Davey,
Olinus Smith, R.L. McCammon, H.A. Bean, and F.H. Sargent
Culture and drainage in part compiled from aerial photographs
taken by Air Corps, U.S. Army

BELLOWS FALLS 10 MI.

CHARLESTOWN 1 MI.
BELLOWS FALLS 9 MI.

MAGNETIC
TRUE N

0 2 4 6 8 10

Laconia
South

23


Bellows I
SCALE 1:62500



INBE
[53]
500

Stl artz pol #
ABBAH
MOODSTOCK



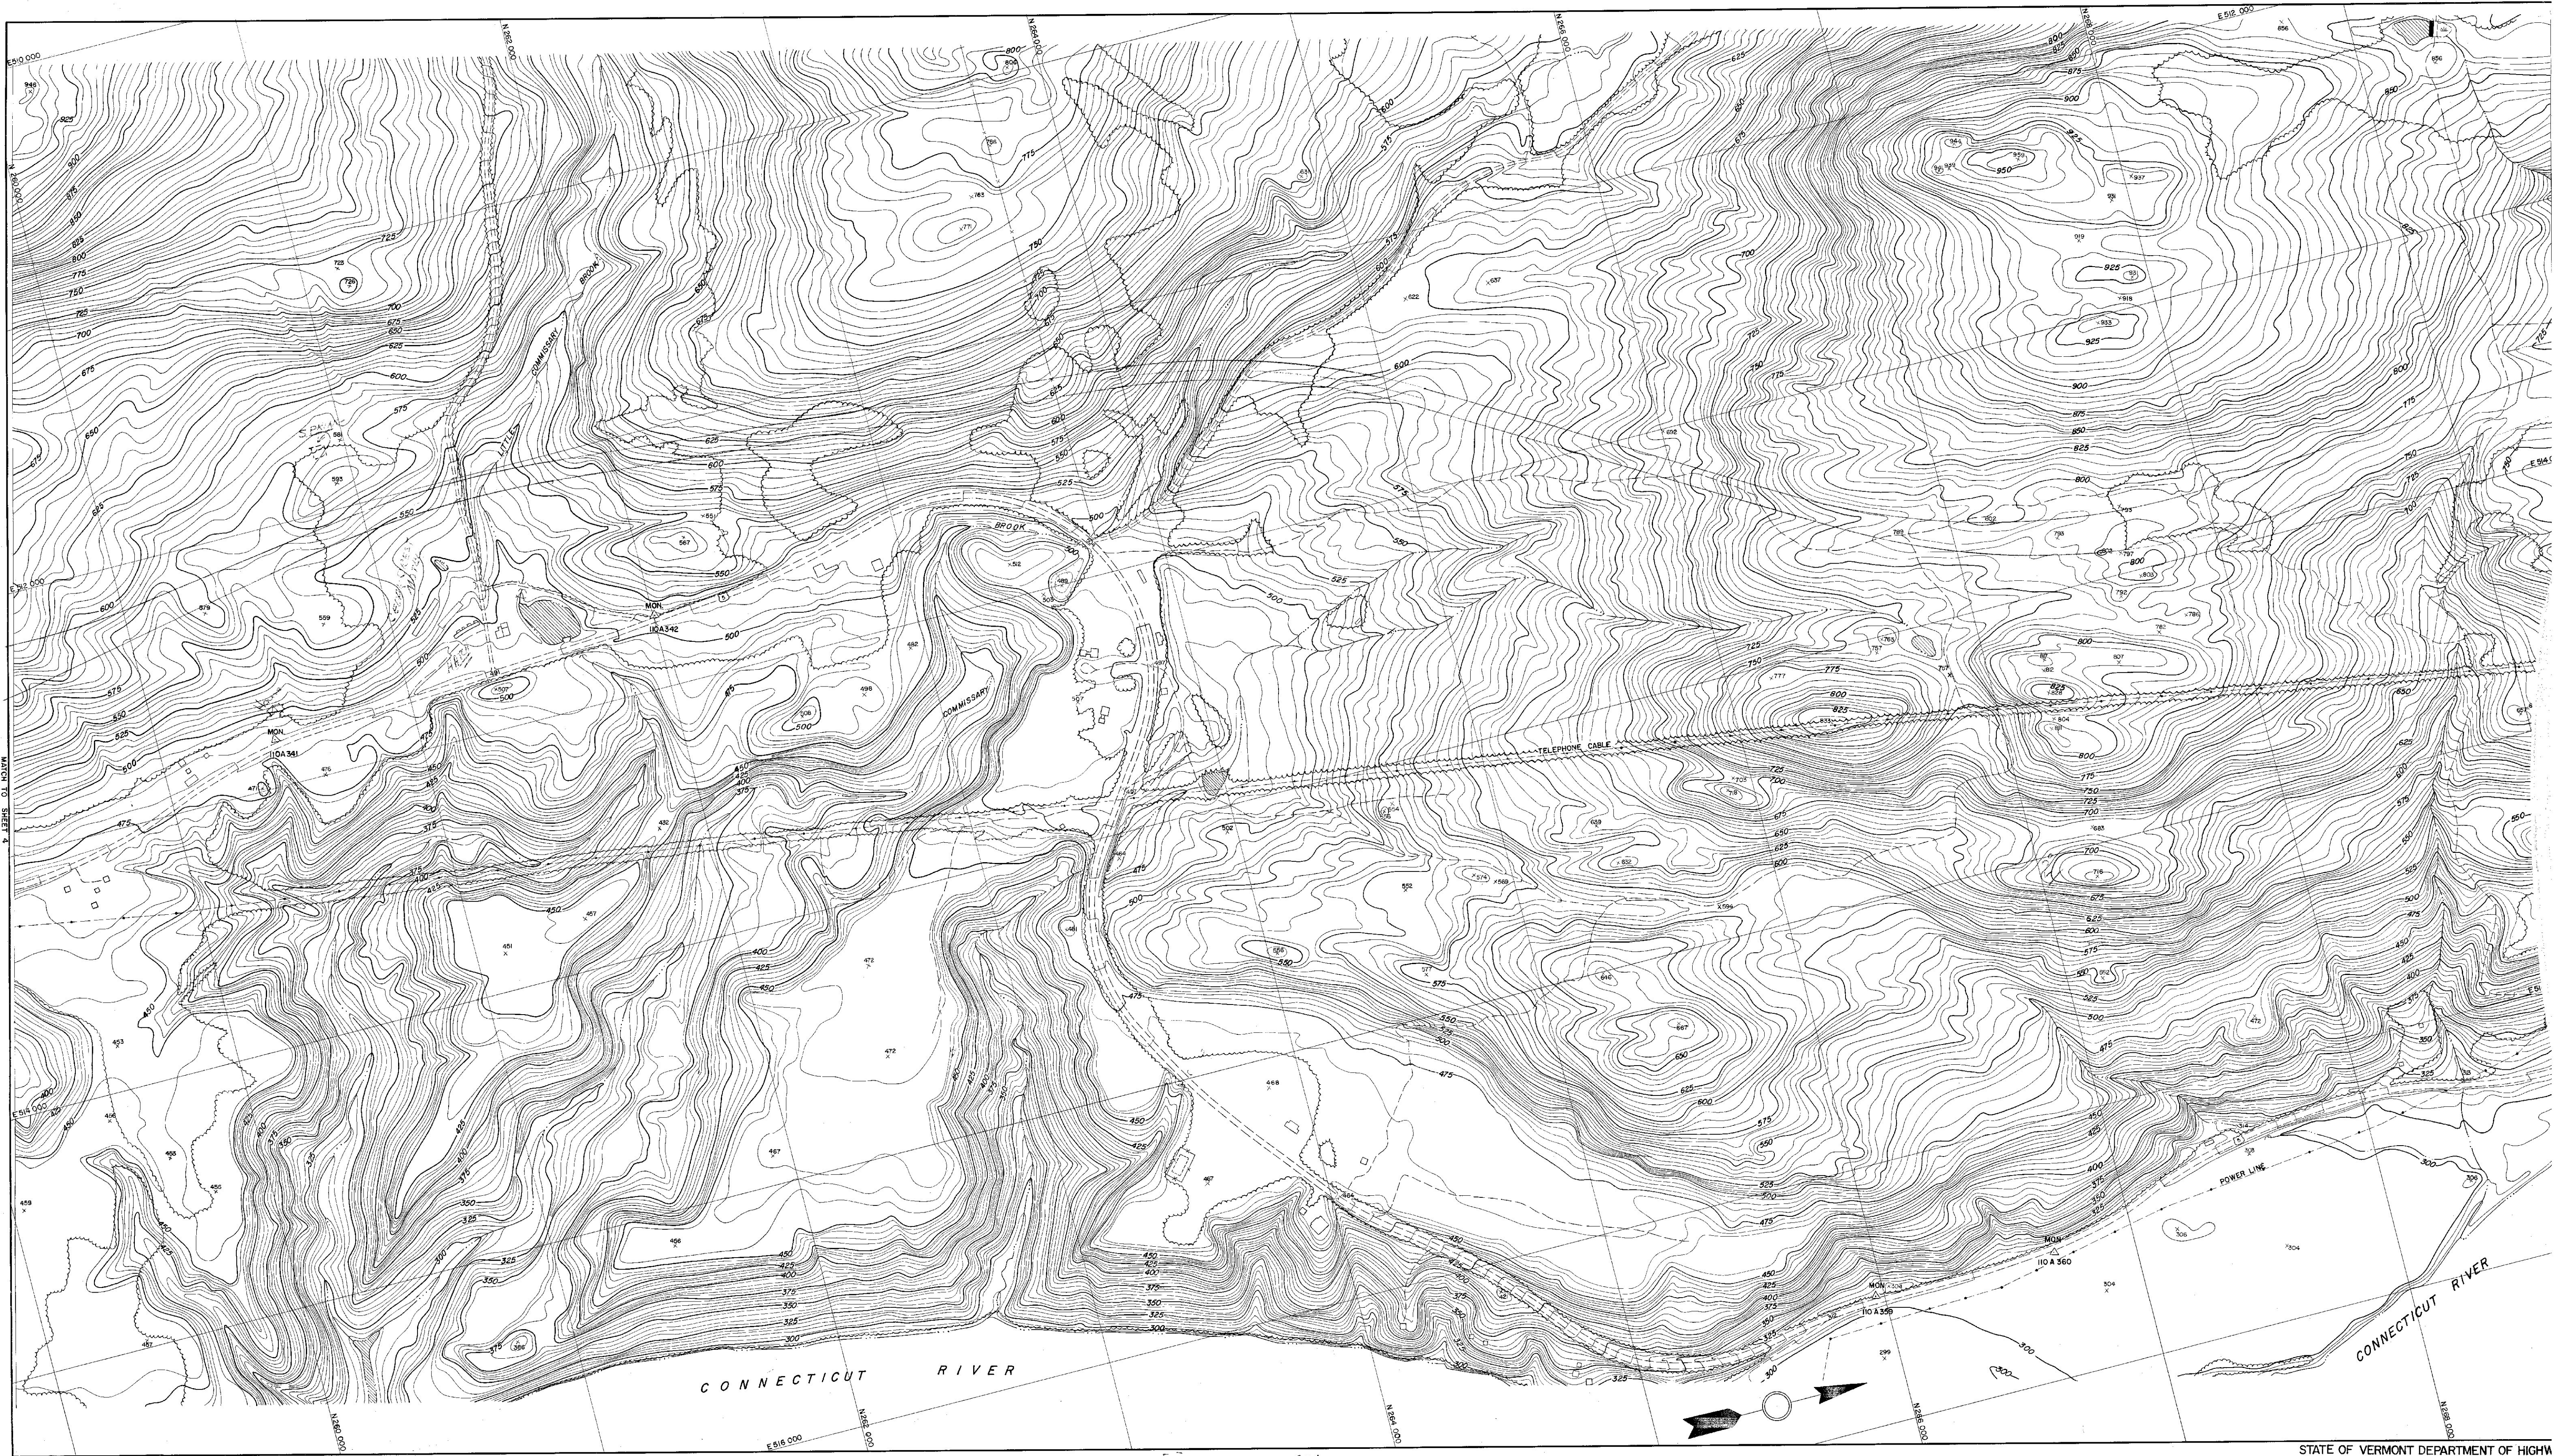

TOPOGRAPHY COMPILED BY PHOTOGAMMETRIC METHODS
SARGENT-WEBSTER-CRENSHAW AND POLLEY
ARCHITECT-ENGINEER ASSOCIATES
WATERTOWN, N.Y. MASSENA, N.Y.

SCALE 1"=200'
CONTOUR INTERVAL FIVE FEET
VERTICAL DATUM IS MEAN SEA LEVEL
1000' GRID BASED ON VERMONT STATE PLANE COORDINATE SYSTEM
DATE OF PHOTOGRAPHY MAY 1956

STATE OF VERMONT DEPARTMENT OF HIGHWAYS
ROCKINGHAM-SPRINGFIELD
VT. H.D. I.N. 1-30
SHEET NO. 3 OF 12 SHEETS

23



23

30' 280000 FEET (N.H.)

Topography by Hersey Munroe, C.H. Davey,
Olinus Smith, R.L. McCammon, H.A. Bean, and F.H. Sargent
Culture and drainage in part compiled from aerial photographs
taken by Air Corps, U.S. Army
BELLows FALLS 10 MI.

CHARLESTOWN 1 MI.
BELLows FALLS 9 MI.

0 2 4 6 8 10

Bellows I

SCALE 1:6250'


23

Laconia
South

INBE
[53]
500

Stl artz pol #
ABBAH
MOODSTOCK



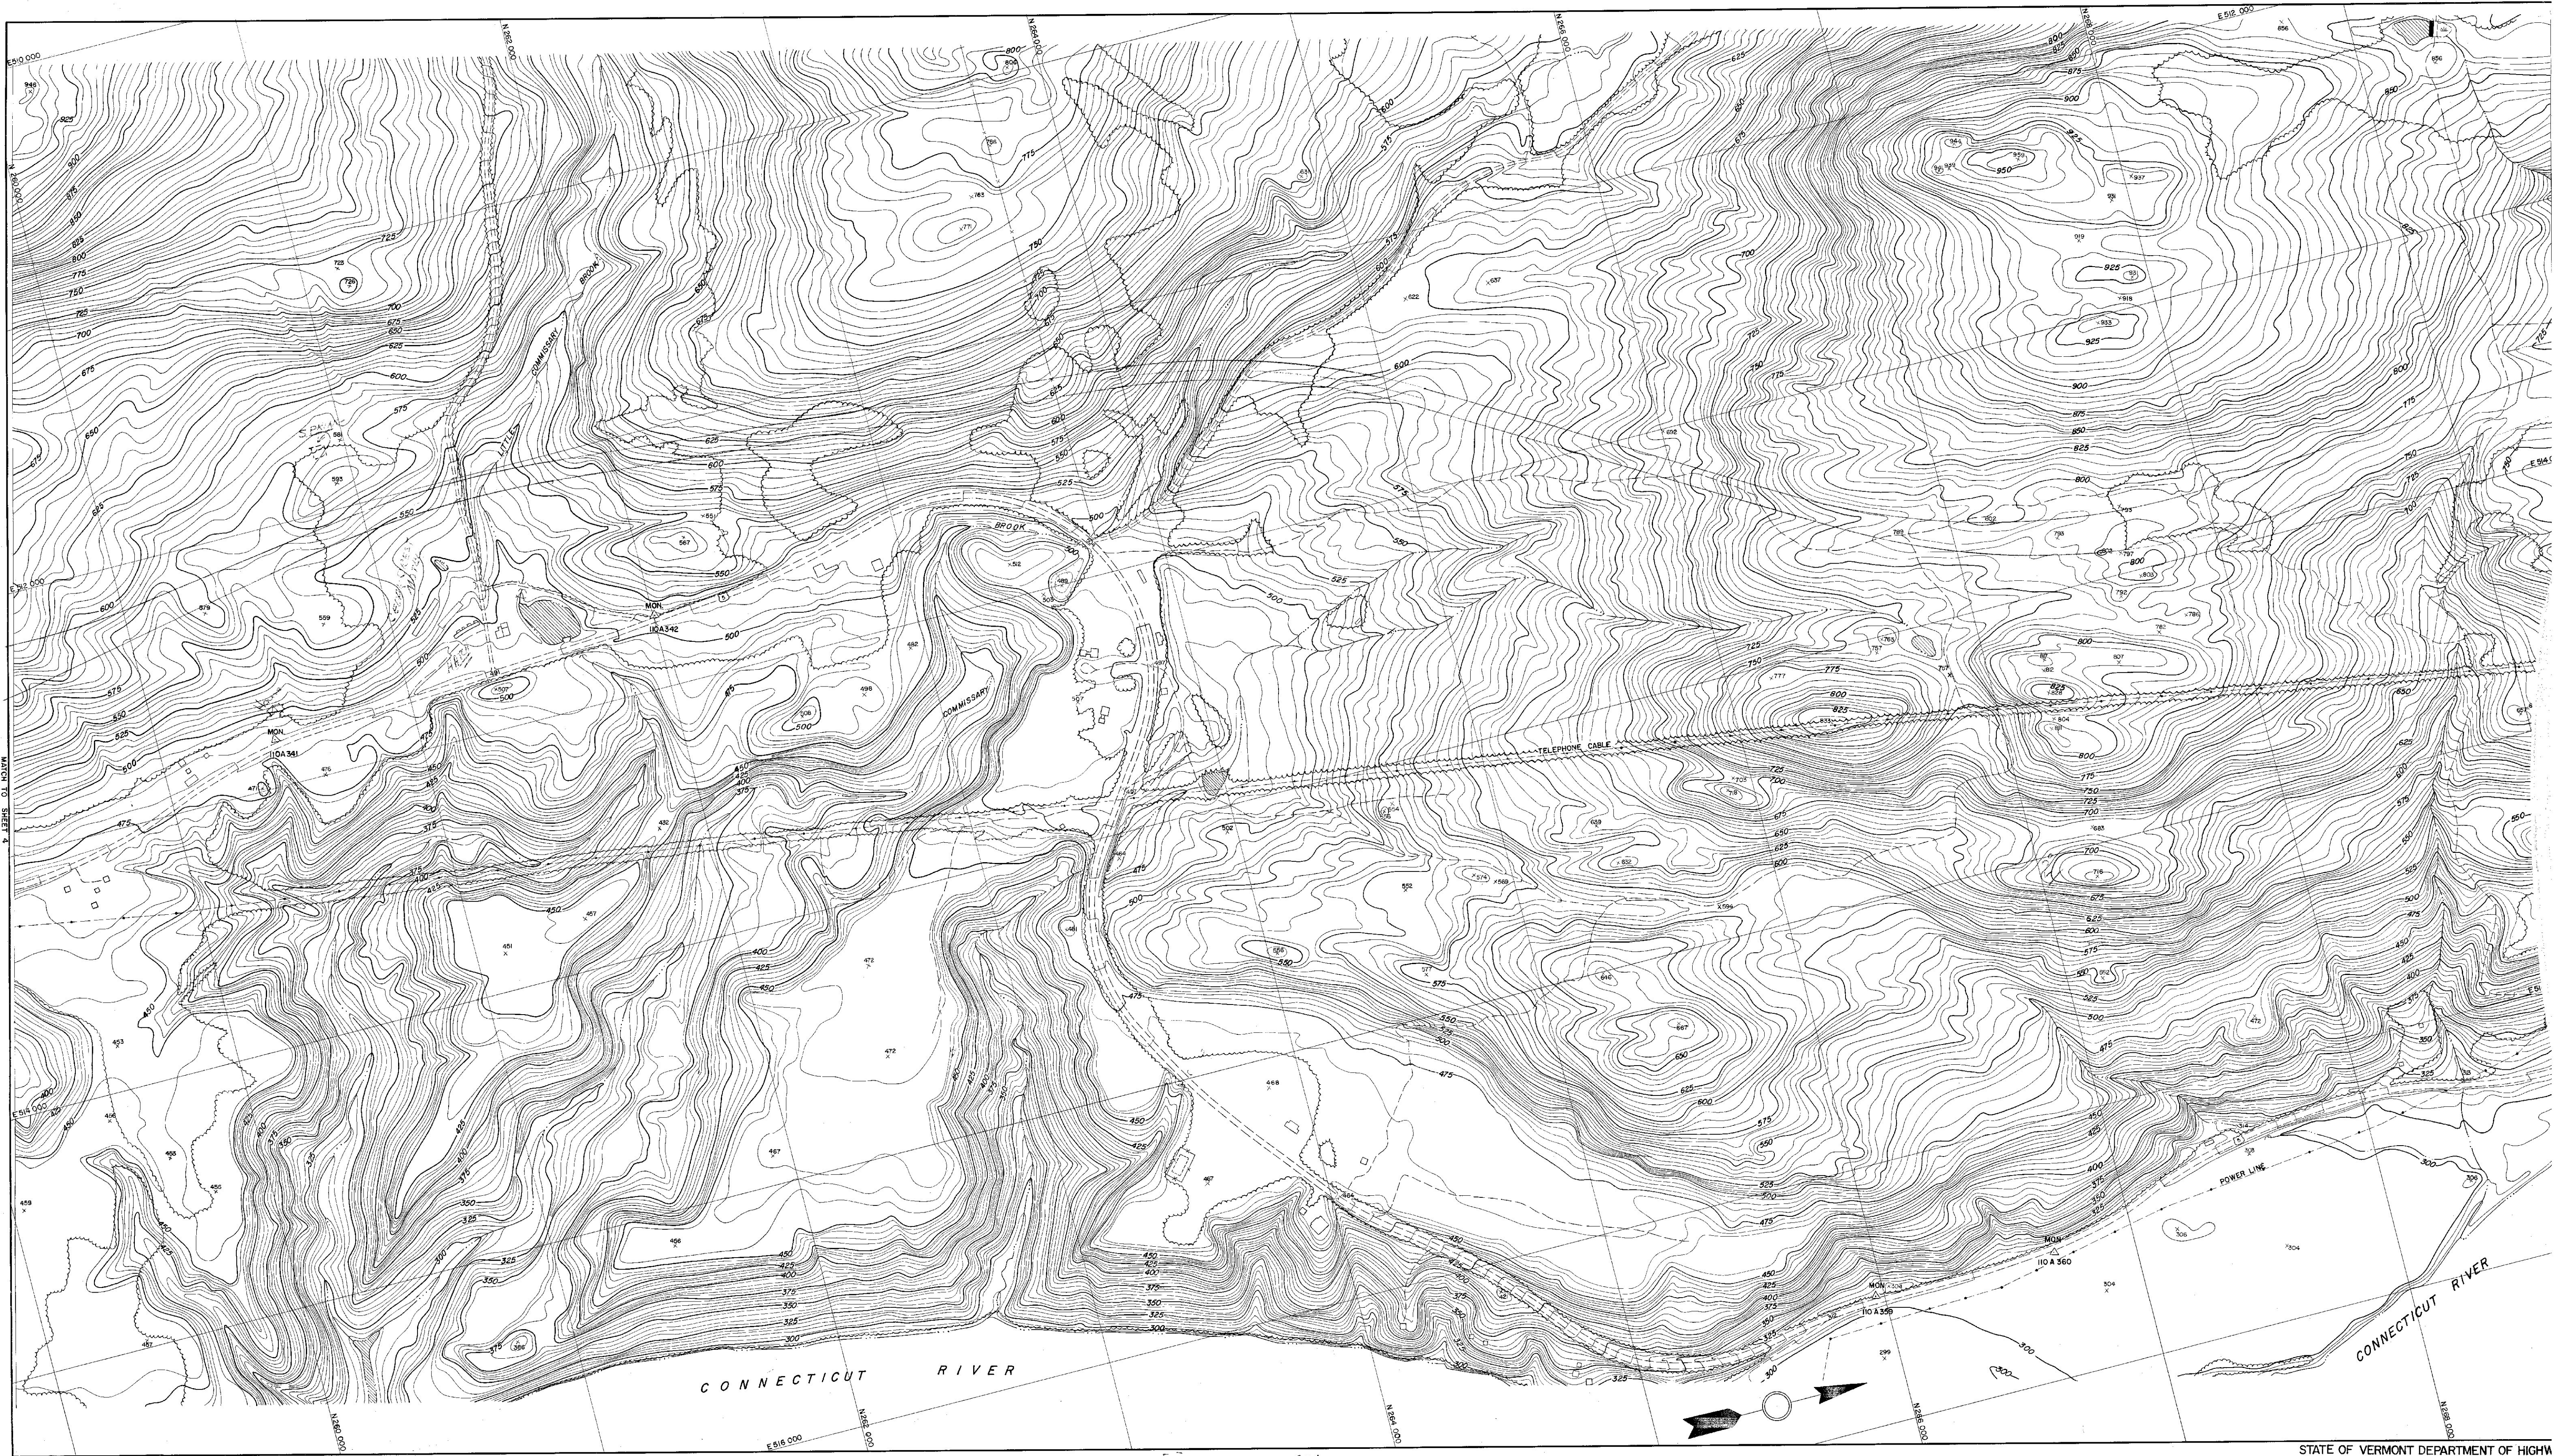

TOPOGRAPHY COMPILED BY PHOTOGAMMETRIC METHODS
SARGENT-WEBSTER-CRENSHAW AND POLLEY
ARCHITECT-ENGINEER ASSOCIATES
WATERTOWN, N.Y. MASSENA, N.Y.

SCALE 1"=200'
CONTOUR INTERVAL FIVE FEET
VERTICAL DATUM IS MEAN SEA LEVEL
1000' GRID BASED ON VERMONT STATE PLANE COORDINATE SYSTEM
DATE OF PHOTOGRAPHY MAY 1956

STATE OF VERMONT DEPARTMENT OF HIGHWAYS
ROCKINGHAM-SPRINGFIELD
23
VT. H.D. IN. 1-30
SHEET NO. 3 OF 12 SHEETS

~~4404000~~

0002000

~~E-48400~~

000004N E486 000

~~000600~~



23

30' 280000 FEET (N.H.)

Topography by Hersey Munroe, C.H. Davey,
Olinus Smith, R.L. McCammon, H.A. Bean, and F.H. Sargent
Culture and drainage in part compiled from aerial photographs
taken by Air Corps, U.S. Army

BELLOWS FALLS 10 MI.

CHARLESTOWN 1 MI.
BELLOWS FALLS 9 MI.

0 2 4 6 8 10

SCALE 1:62500

Bellows I


23

Decemont
South

INBE
[53]
500

Stl artz pol #
ABBAH
MOODSTOCK



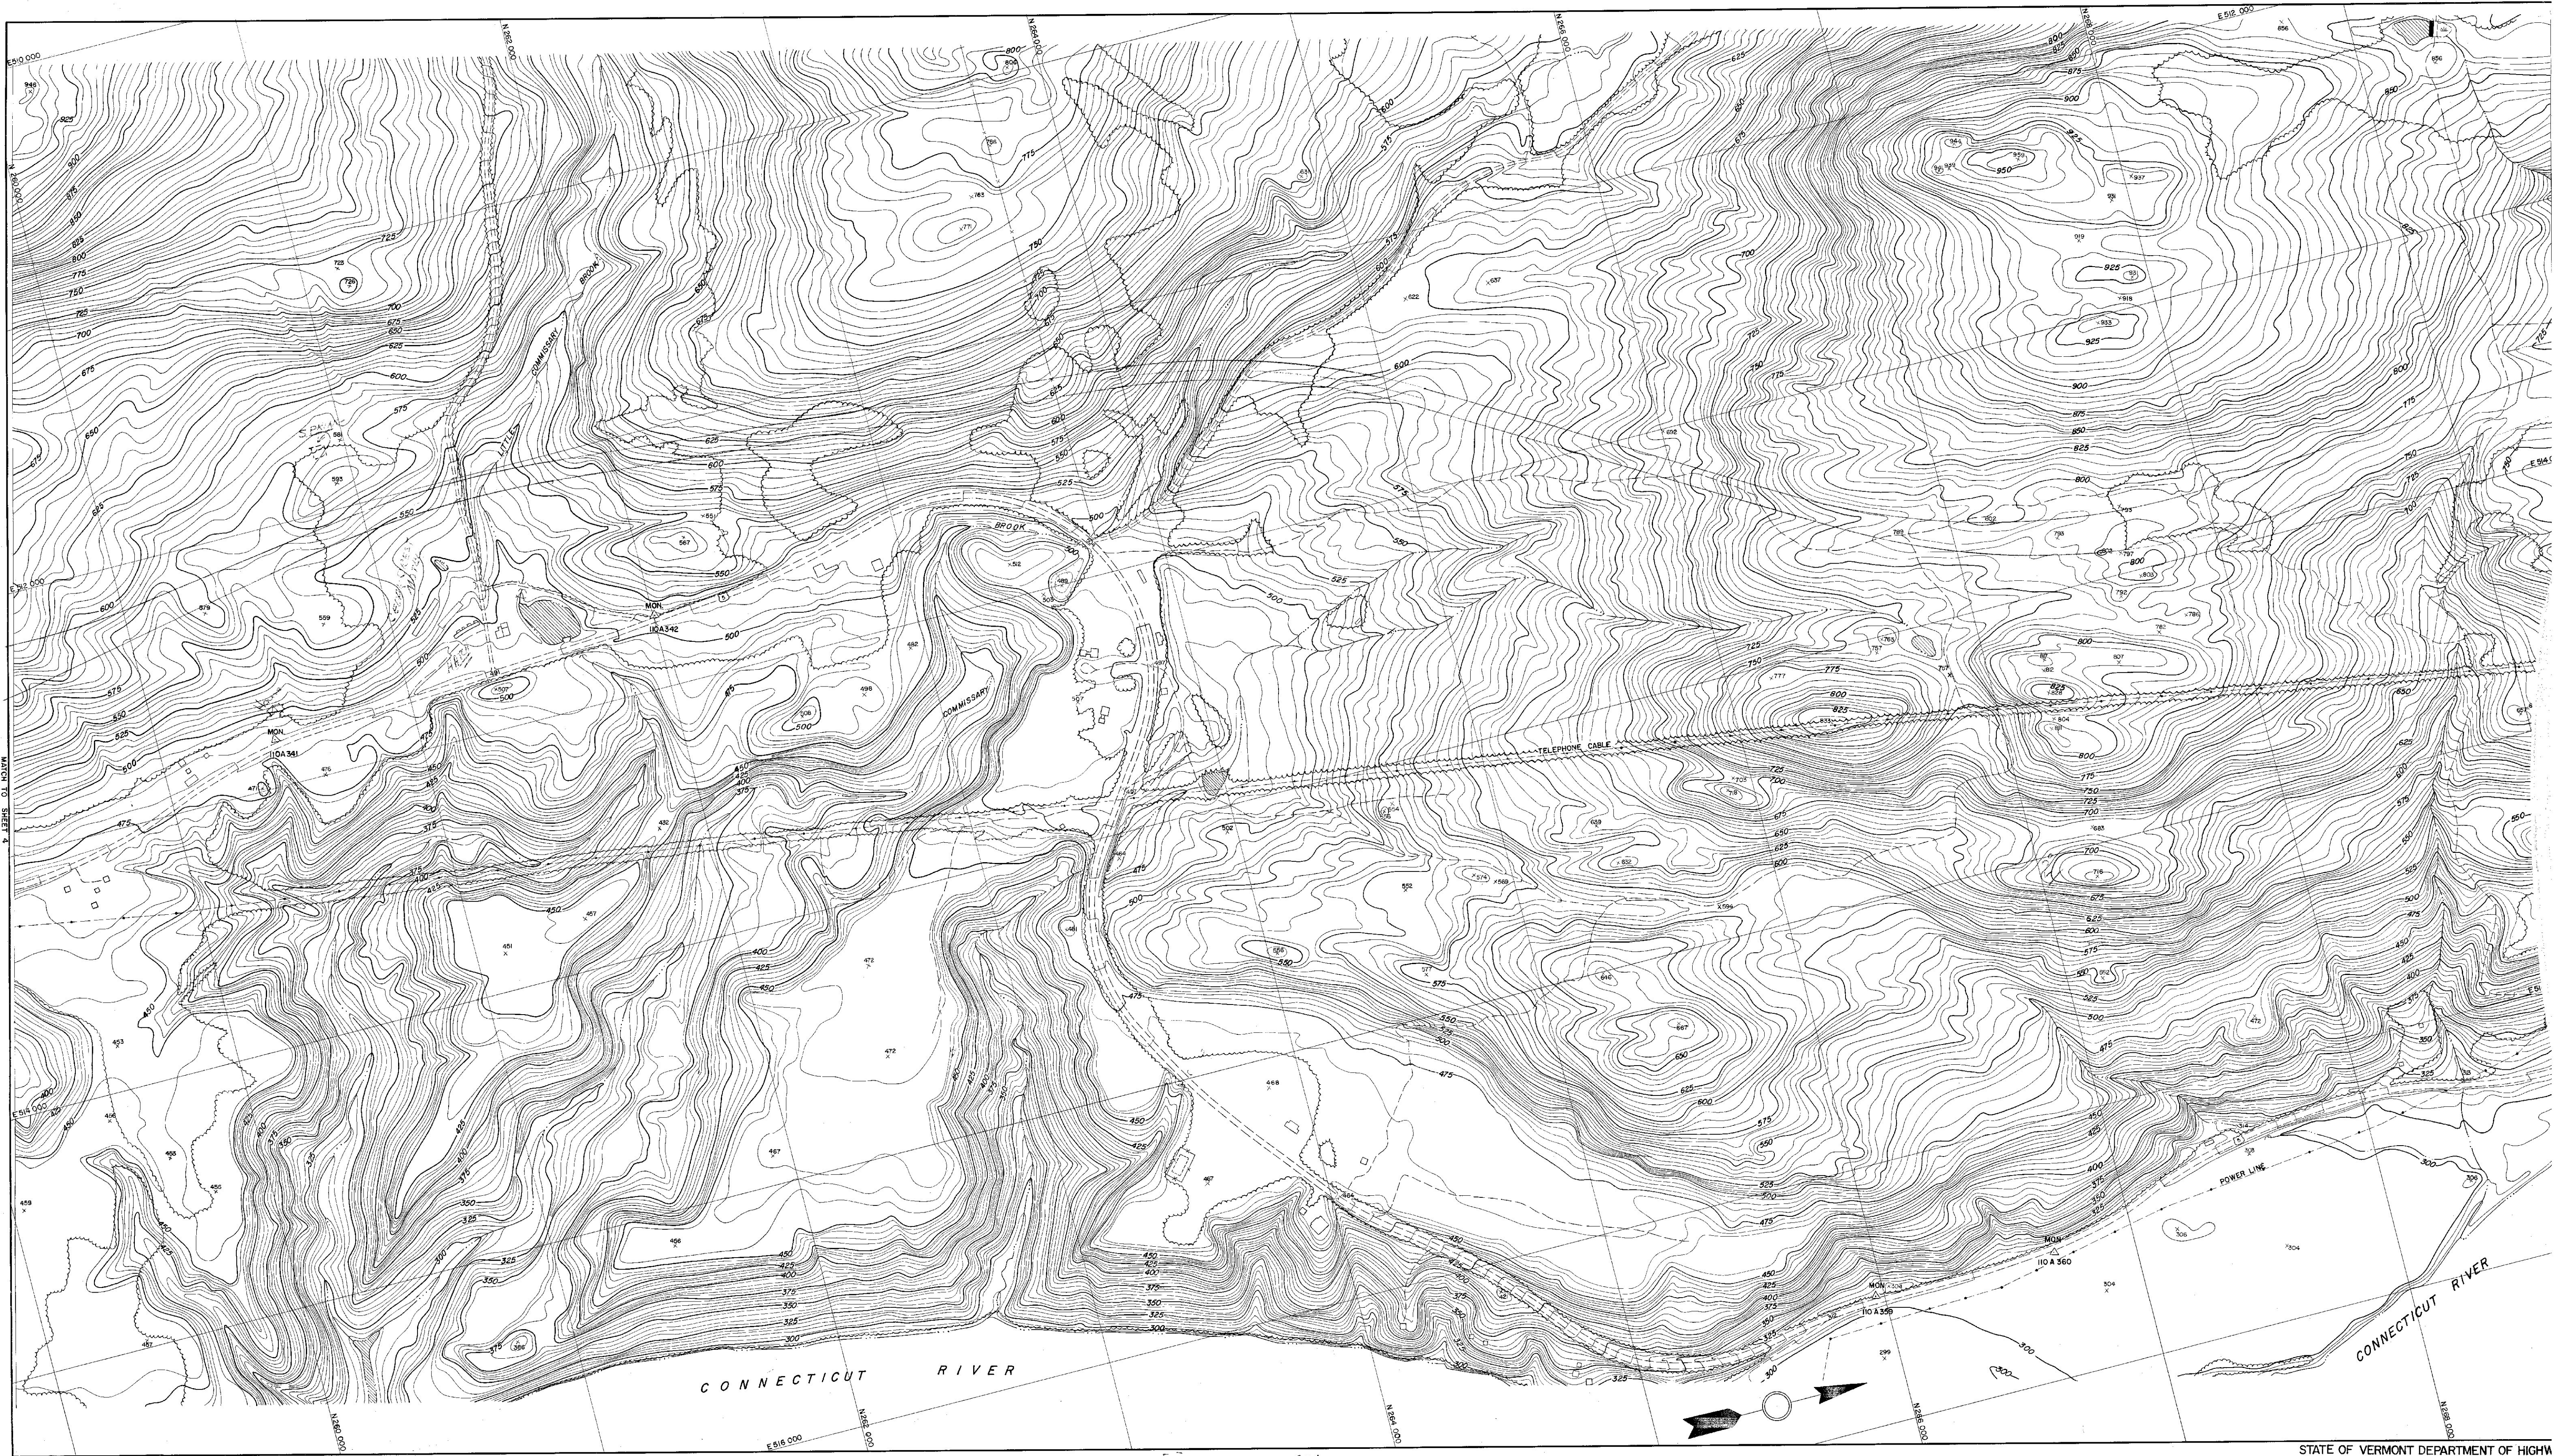

TOPOGRAPHY COMPILED BY PHOTOGAMMETRIC METHODS
SARGENT-WEBSTER-CRENSHAW AND POLLEY
ARCHITECT-ENGINEER ASSOCIATES
WATERTOWN, N.Y. MASSENA, N.Y.

SCALE 1"=200'
CONTOUR INTERVAL FIVE FEET
VERTICAL DATUM IS MEAN SEA LEVEL
1000' GRID BASED ON VERMONT STATE PLANE COORDINATE SYSTEM
DATE OF PHOTOGRAPHY MAY 1956

STATE OF VERMONT DEPARTMENT OF HIGHWAYS
ROCKINGHAM-SPRINGFIELD
23
VT. H.D. IN. 1-30
SHEET NO. 3 OF 12 SHEETS

~~4404000~~

0002000

~~E-48400~~

000004N E486 000

000000

(Corrected with 1961 state photos)


Woodstock Urban

EAST Sec.

INBE
[53]
500

Stl artz pol #
ABBAH
MOODSTOCK



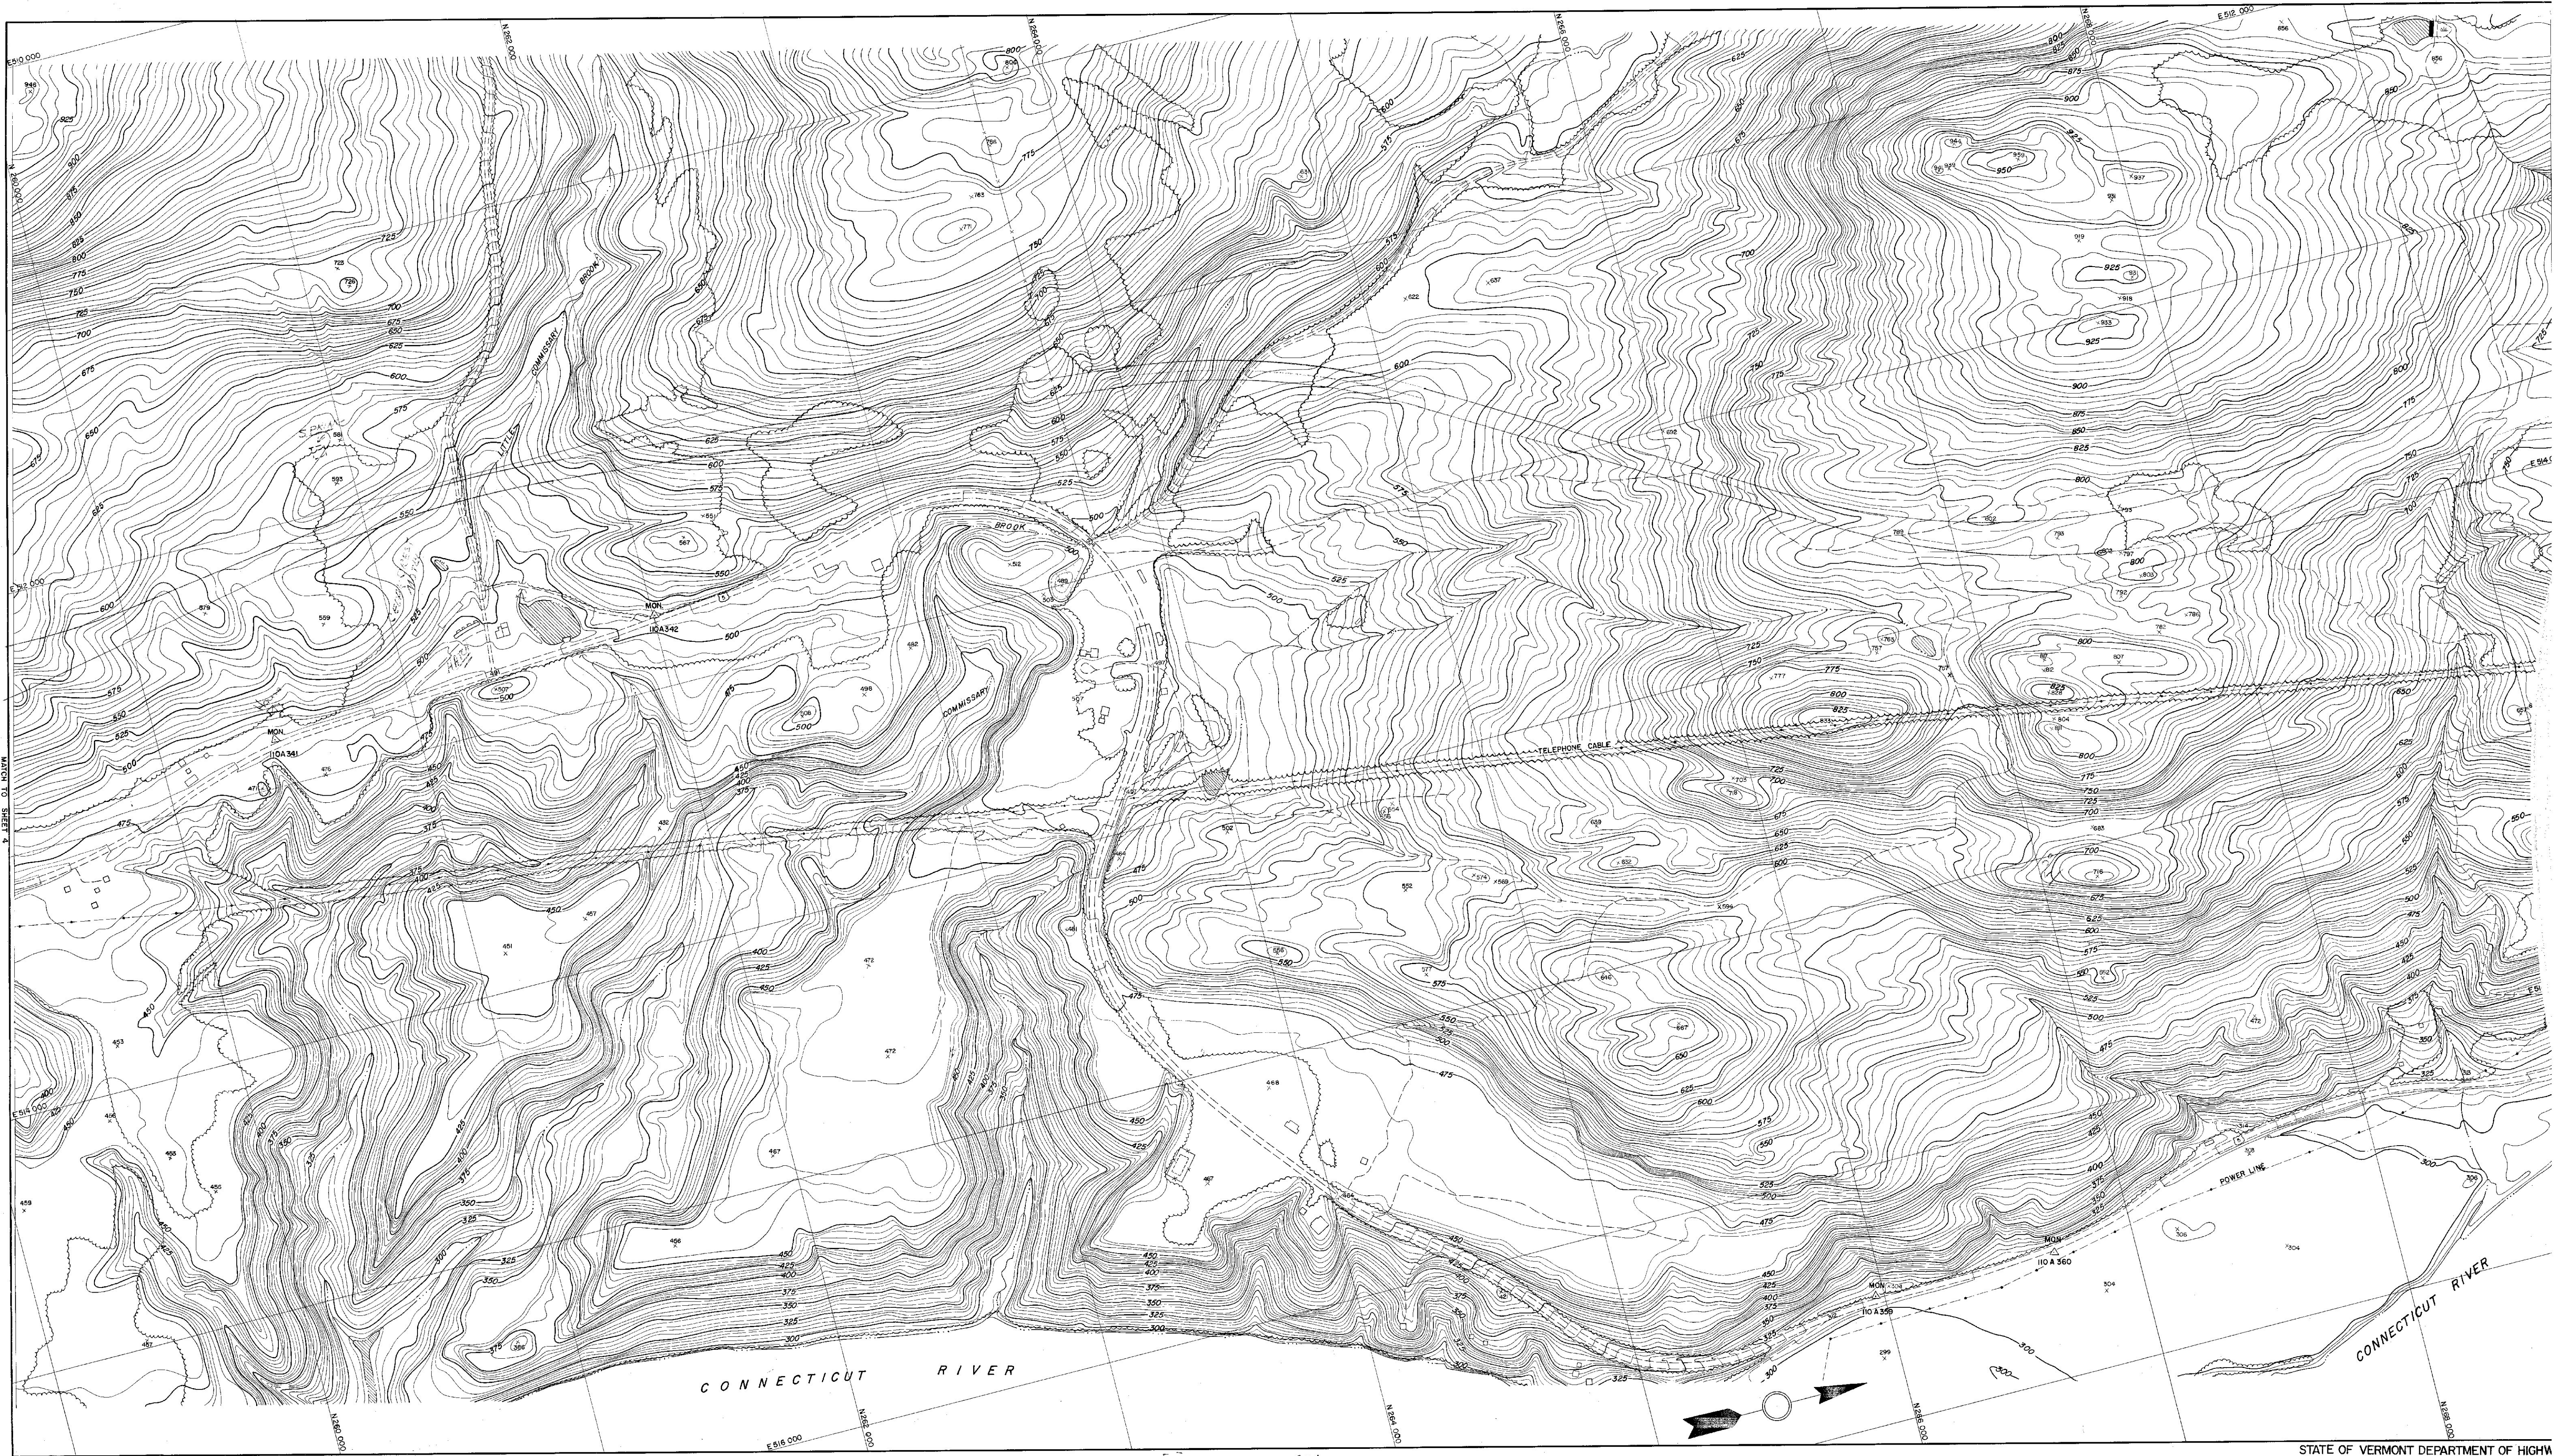

TOPOGRAPHY COMPILED BY PHOTOGAMMETRIC METHODS
SARGENT-WEBSTER-CRENSHAW AND POLLEY
ARCHITECT-ENGINEER ASSOCIATES
WATERTOWN, N.Y. MASSENA, N.Y.

SCALE 1"=200'
CONTOUR INTERVAL FIVE FEET
VERTICAL DATUM IS MEAN SEA LEVEL
1000' GRID BASED ON VERMONT STATE PLANE COORDINATE SYSTEM
DATE OF PHOTOGRAPHY MAY 1956

STATE OF VERMONT DEPARTMENT OF HIGHWAYS
ROCKINGHAM-SPRINGFIELD
23
VT. H.D. IN. 1-30
SHEET NO. 3 OF 12 SHEETS

~~4404000~~

40200

~~484 000~~

0006000

EAST Sec.

INBE
[53]

100 24

S+1. 2nd PPI #

ABBAW

MOOD 2 LOCK

