Saxtons River
1" = 1000'
26
A N D O V E R
L O N D O N D E R R Y
W I N D H A M
WINDSOR CO
WINDHAM CO
Williams River
Middle Branch
Lily Pond
North Windham
South Branch
Round Mtn
Sugarloaf
Williams
No 9 Sch
No 15 Sch
Blake Hill
Houghtonville
River
Spring Hill
Hinkes Brook
Howe Brook
Howeville
Burt Hill
Lawrence
Four Corners
Windham Center
Turkey Mtn
Bisbee Pond
Turkey Mtn Brook
South Windham
Acton Bk
South Brook
MANCHESTER CENTER 19 MI.
LONDONDERRY 3.8 MI.

Saxtons River
1" = 1000'
26
A N D O V E R
L O N D O N D E R R Y
W I N D H A M
WINDSOR CO
WINDHAM CO
Williams River
Middle Branch
Lily Pond
North Windham
South Branch
Round Mtn
Sugarloaf
Williams
No 9 Sch
No 15 Sch
Blake Hill
Houghtonville
River
Spring Hill
Hinkes Brook
Howe Brook
Howeville
Burt Hill
Lawrence
Four Corners
Windham Center
Turkey Mtn
Bisbee Pond
Turkey Mtn Brook
South Windham
Acton Bk
South Brook
MANCHESTER CENTER 19 MI.
LONDONDERRY 3.8 MI.

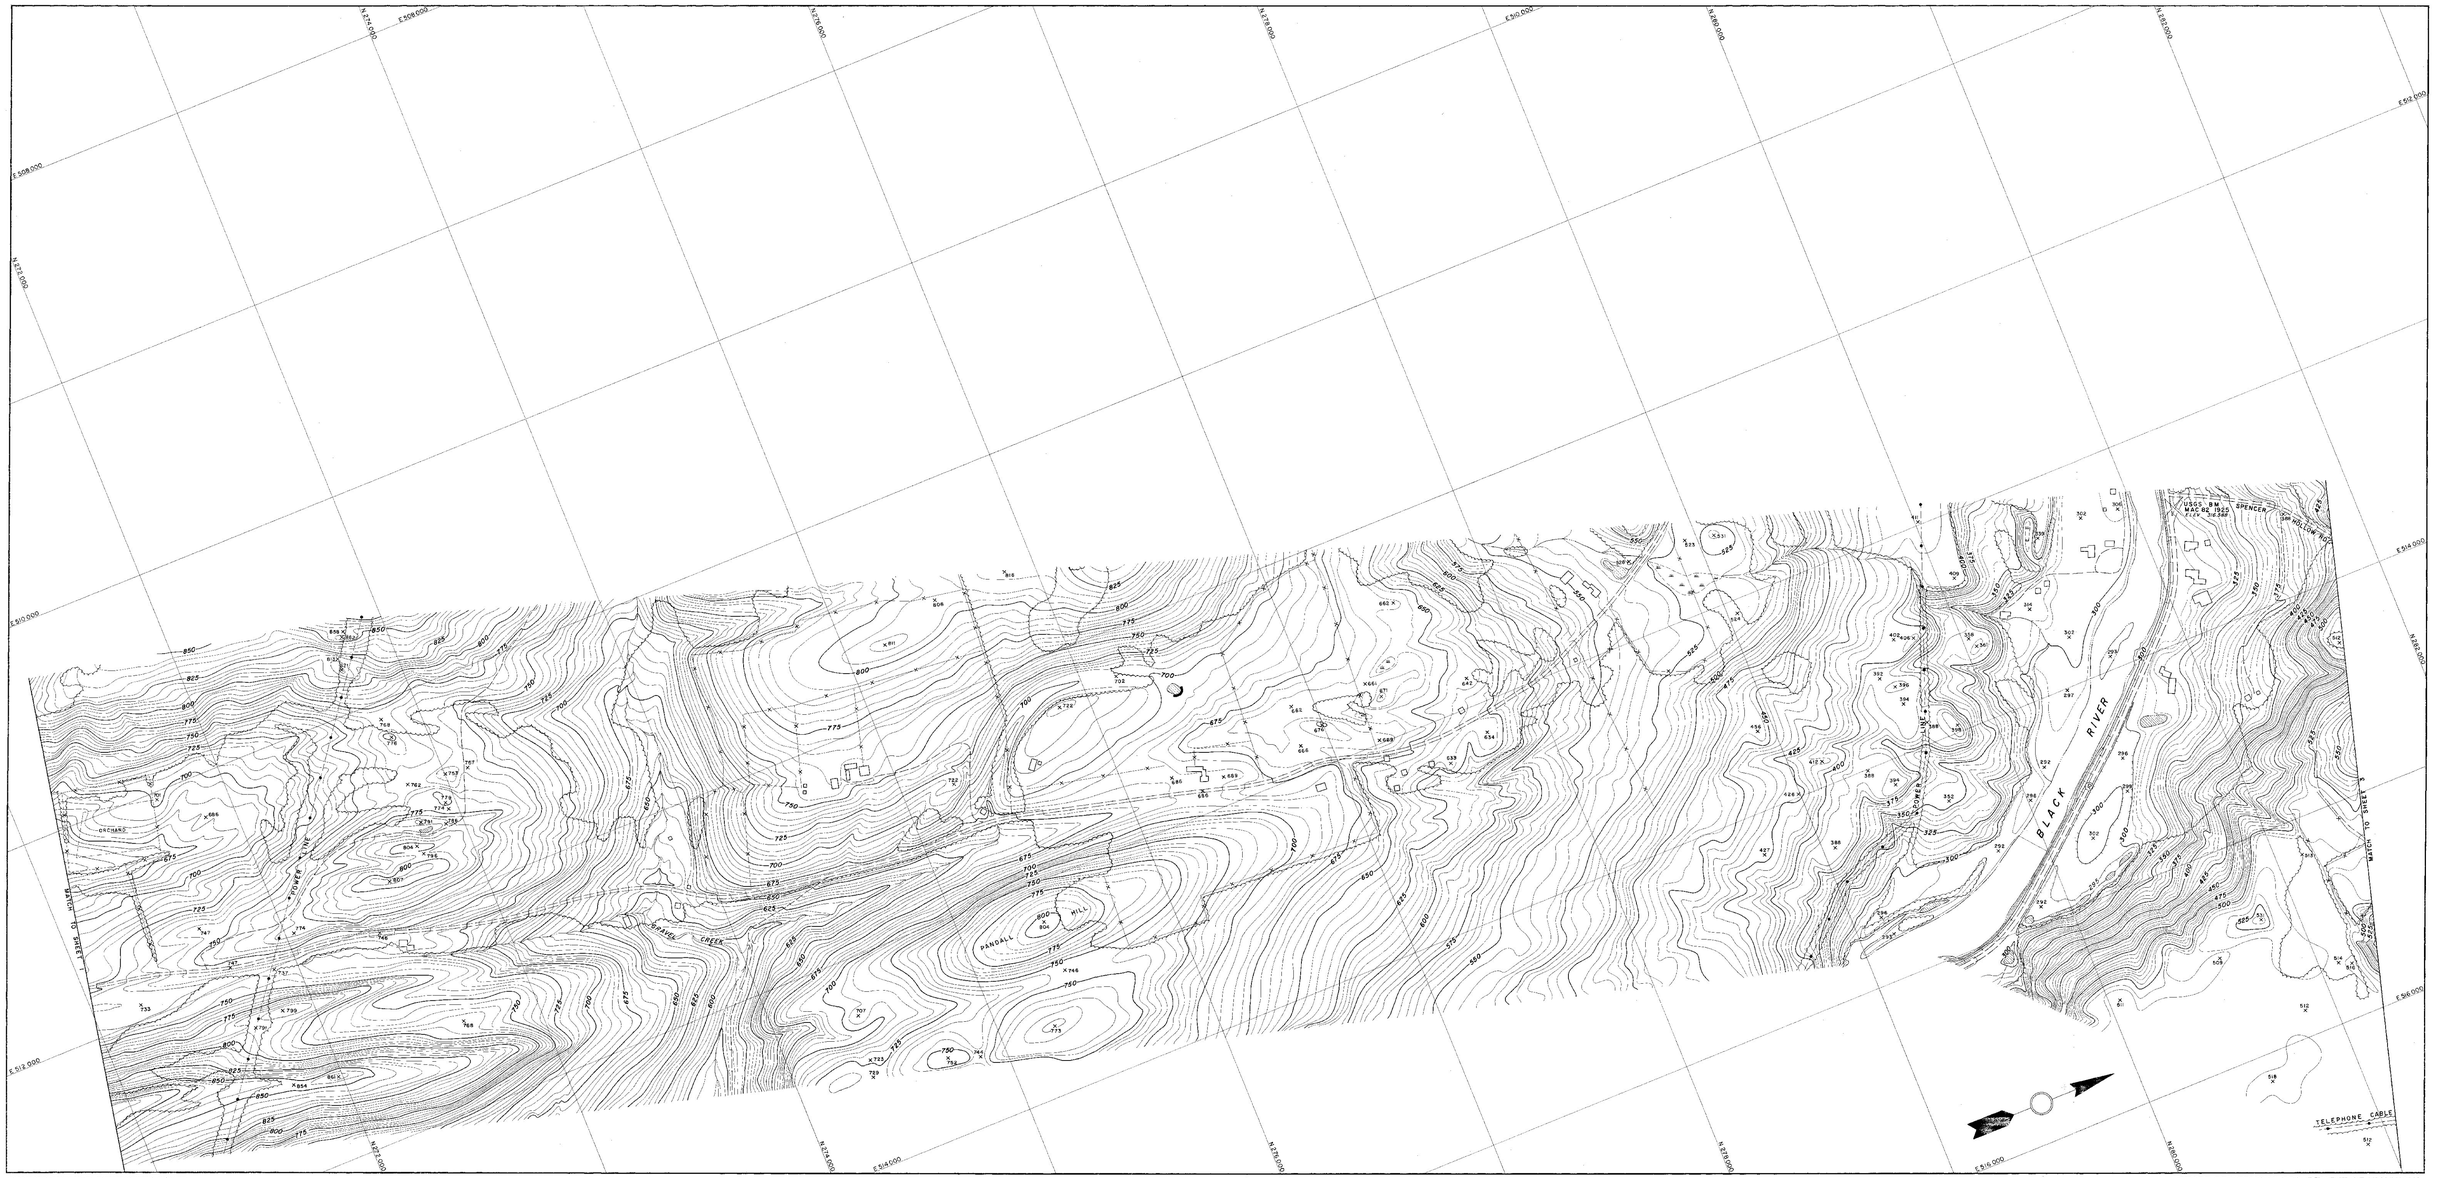

TOPOGRAPHY COMPILED BY PHOTOGRAMMETRIC METHODS
SARGENT–WEBSTER–CRENSHAW AND FOLLEY
ARCHITECT–ENGINEER ASSOCIATES
WATERTOWN, N.Y. MASSENA, N.Y.

SCALE 1"=200'

CONTOUR INTERVAL FIVE FEET
VERTICAL DATUM IS MEAN SEA LEVEL
1000' GRID BASED ON VERMONT STATE PLANE COORDINATE SYSTEM
DATE OF PHOTOGRAPHY
MAY 1956

STATE OF VERMONT DEPARTMENT OF HIGHWAYS

SPRINGFIELD–ROCKINGHAM

VT HD 14-3(4)

SHEET NO. 2 OF 4 SHEETS