


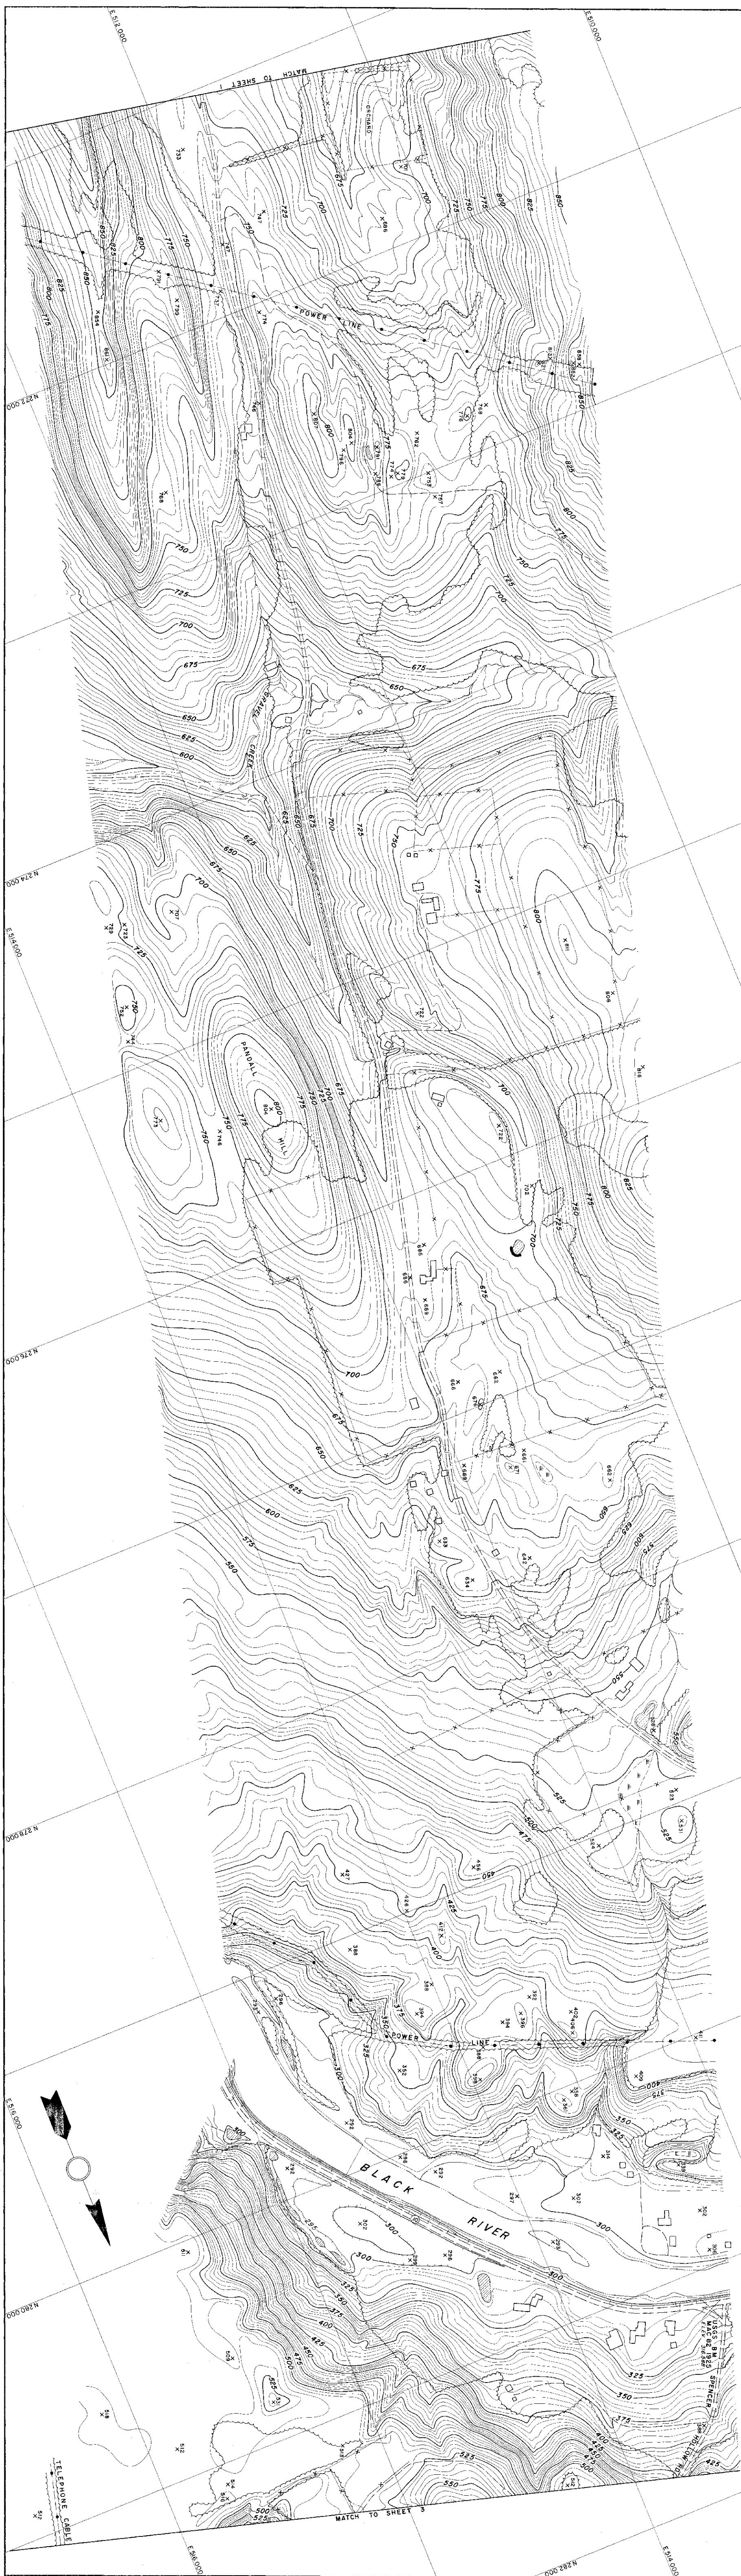

TOPOGRAPHY COMPILED BY PHOTOGRAMMETRIC METHOD
SARGENT-WEBSTER-CRENSHAW AND FOLEY
ARCHITECT-ENGINEER ASSOCIATES
WATERTOWN, N. Y. MASSENA, N. Y.

200 0 200 400 600 800
Scale: 1"=200'
CONTOUR INTERVAL FIVE FEET
VERTICAL DATUM IS MEAN SEA LEVEL
1000' GRID BASED ON VERMONT STATE PLANE COORDINATE SYSTEM
DATE OF PHOTOGRAPHY MAY 1964

STATE OF VERMONT DEPARTMENT OF HIGHWAYS
SPRINGFIELD-ROCKINGHAM
VT RD. 10, 1-3, A
SHEET NO. 2 OF 4 SHEETS