


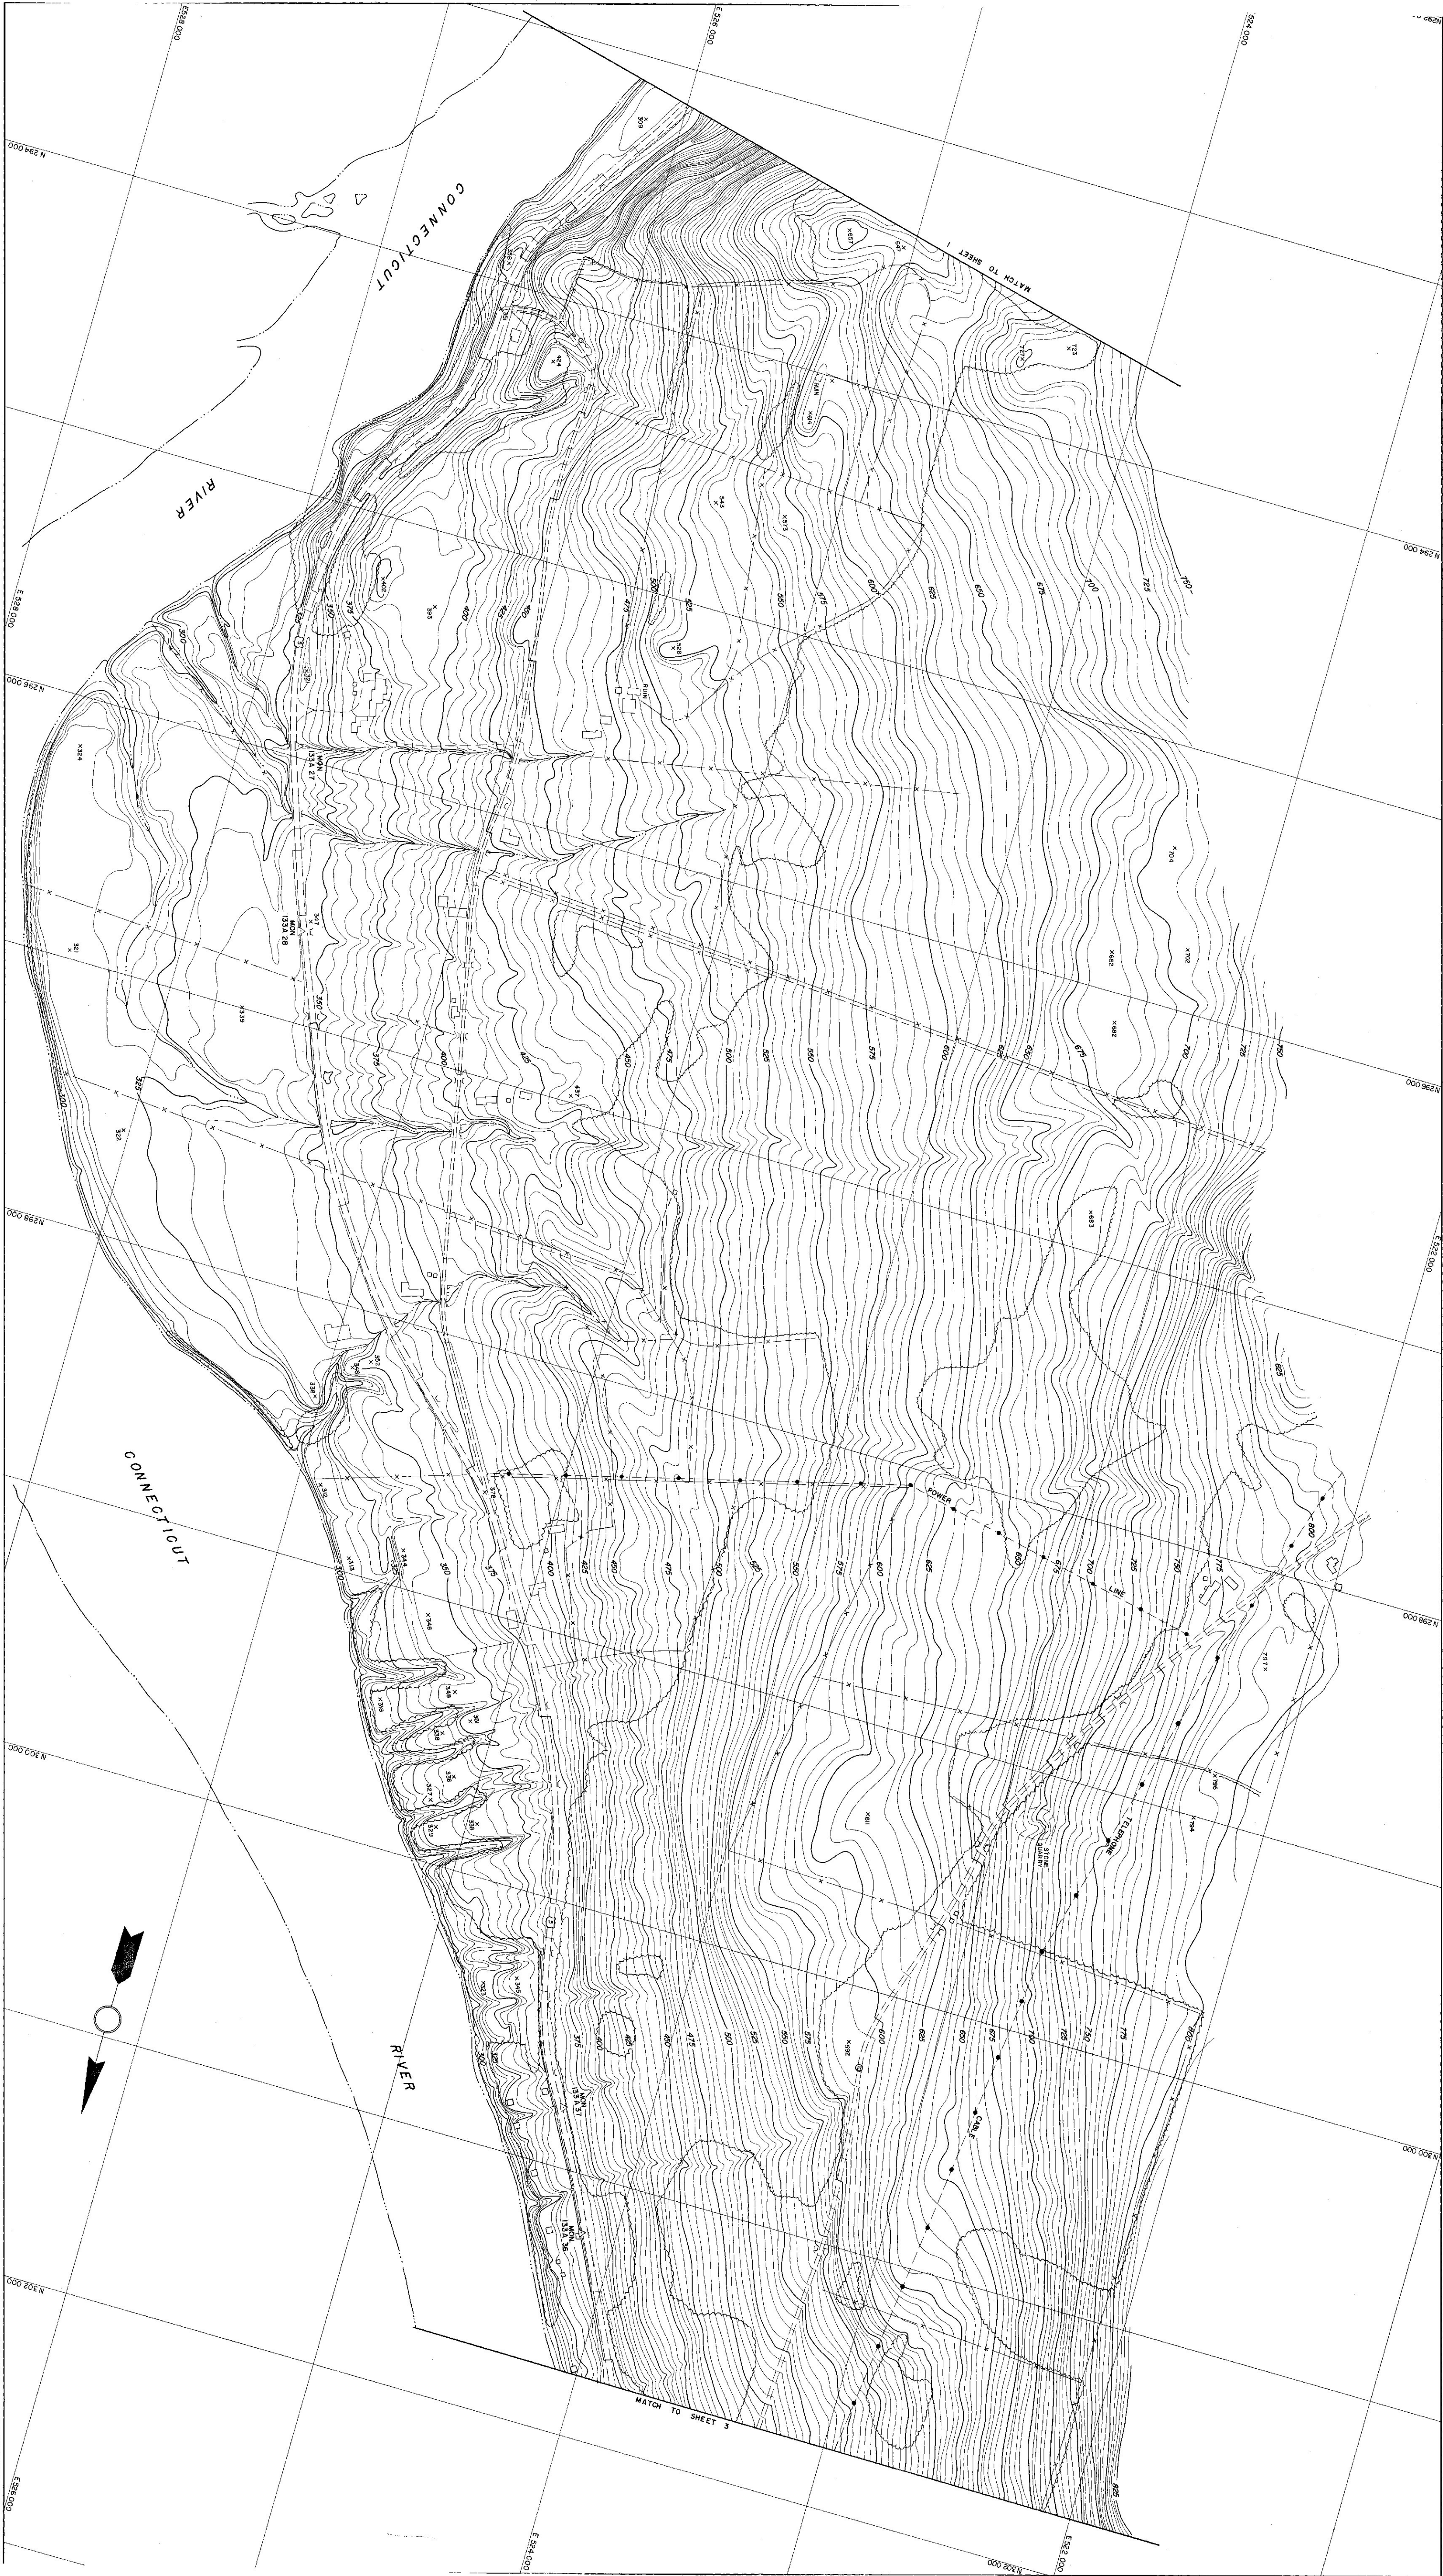

TOPOGRAPHIC MAP OF VERMONT  
ARCHITECT-ENGINEER ASSOCIATES  
WESTPORT, VT  
MASSACHUSETTS

SCALE 1"=400'  
VERTICAL SCALE 1"=40'  
HORIZONTAL SCALE 1"=400'  
VERTICAL SCALE OF PROJECTION: 1"=40' (NAD 83)  
HORIZONTAL SCALE OF PROJECTION: 1"=400' (NAD 83)

STATE OF VERMONT DEPARTMENT OF HIGHWAY  
SPRINGFIELD  
Vt. Hwy. Dept. No. 1-34  
SHEET NO. 2 OF 24 SHEETS