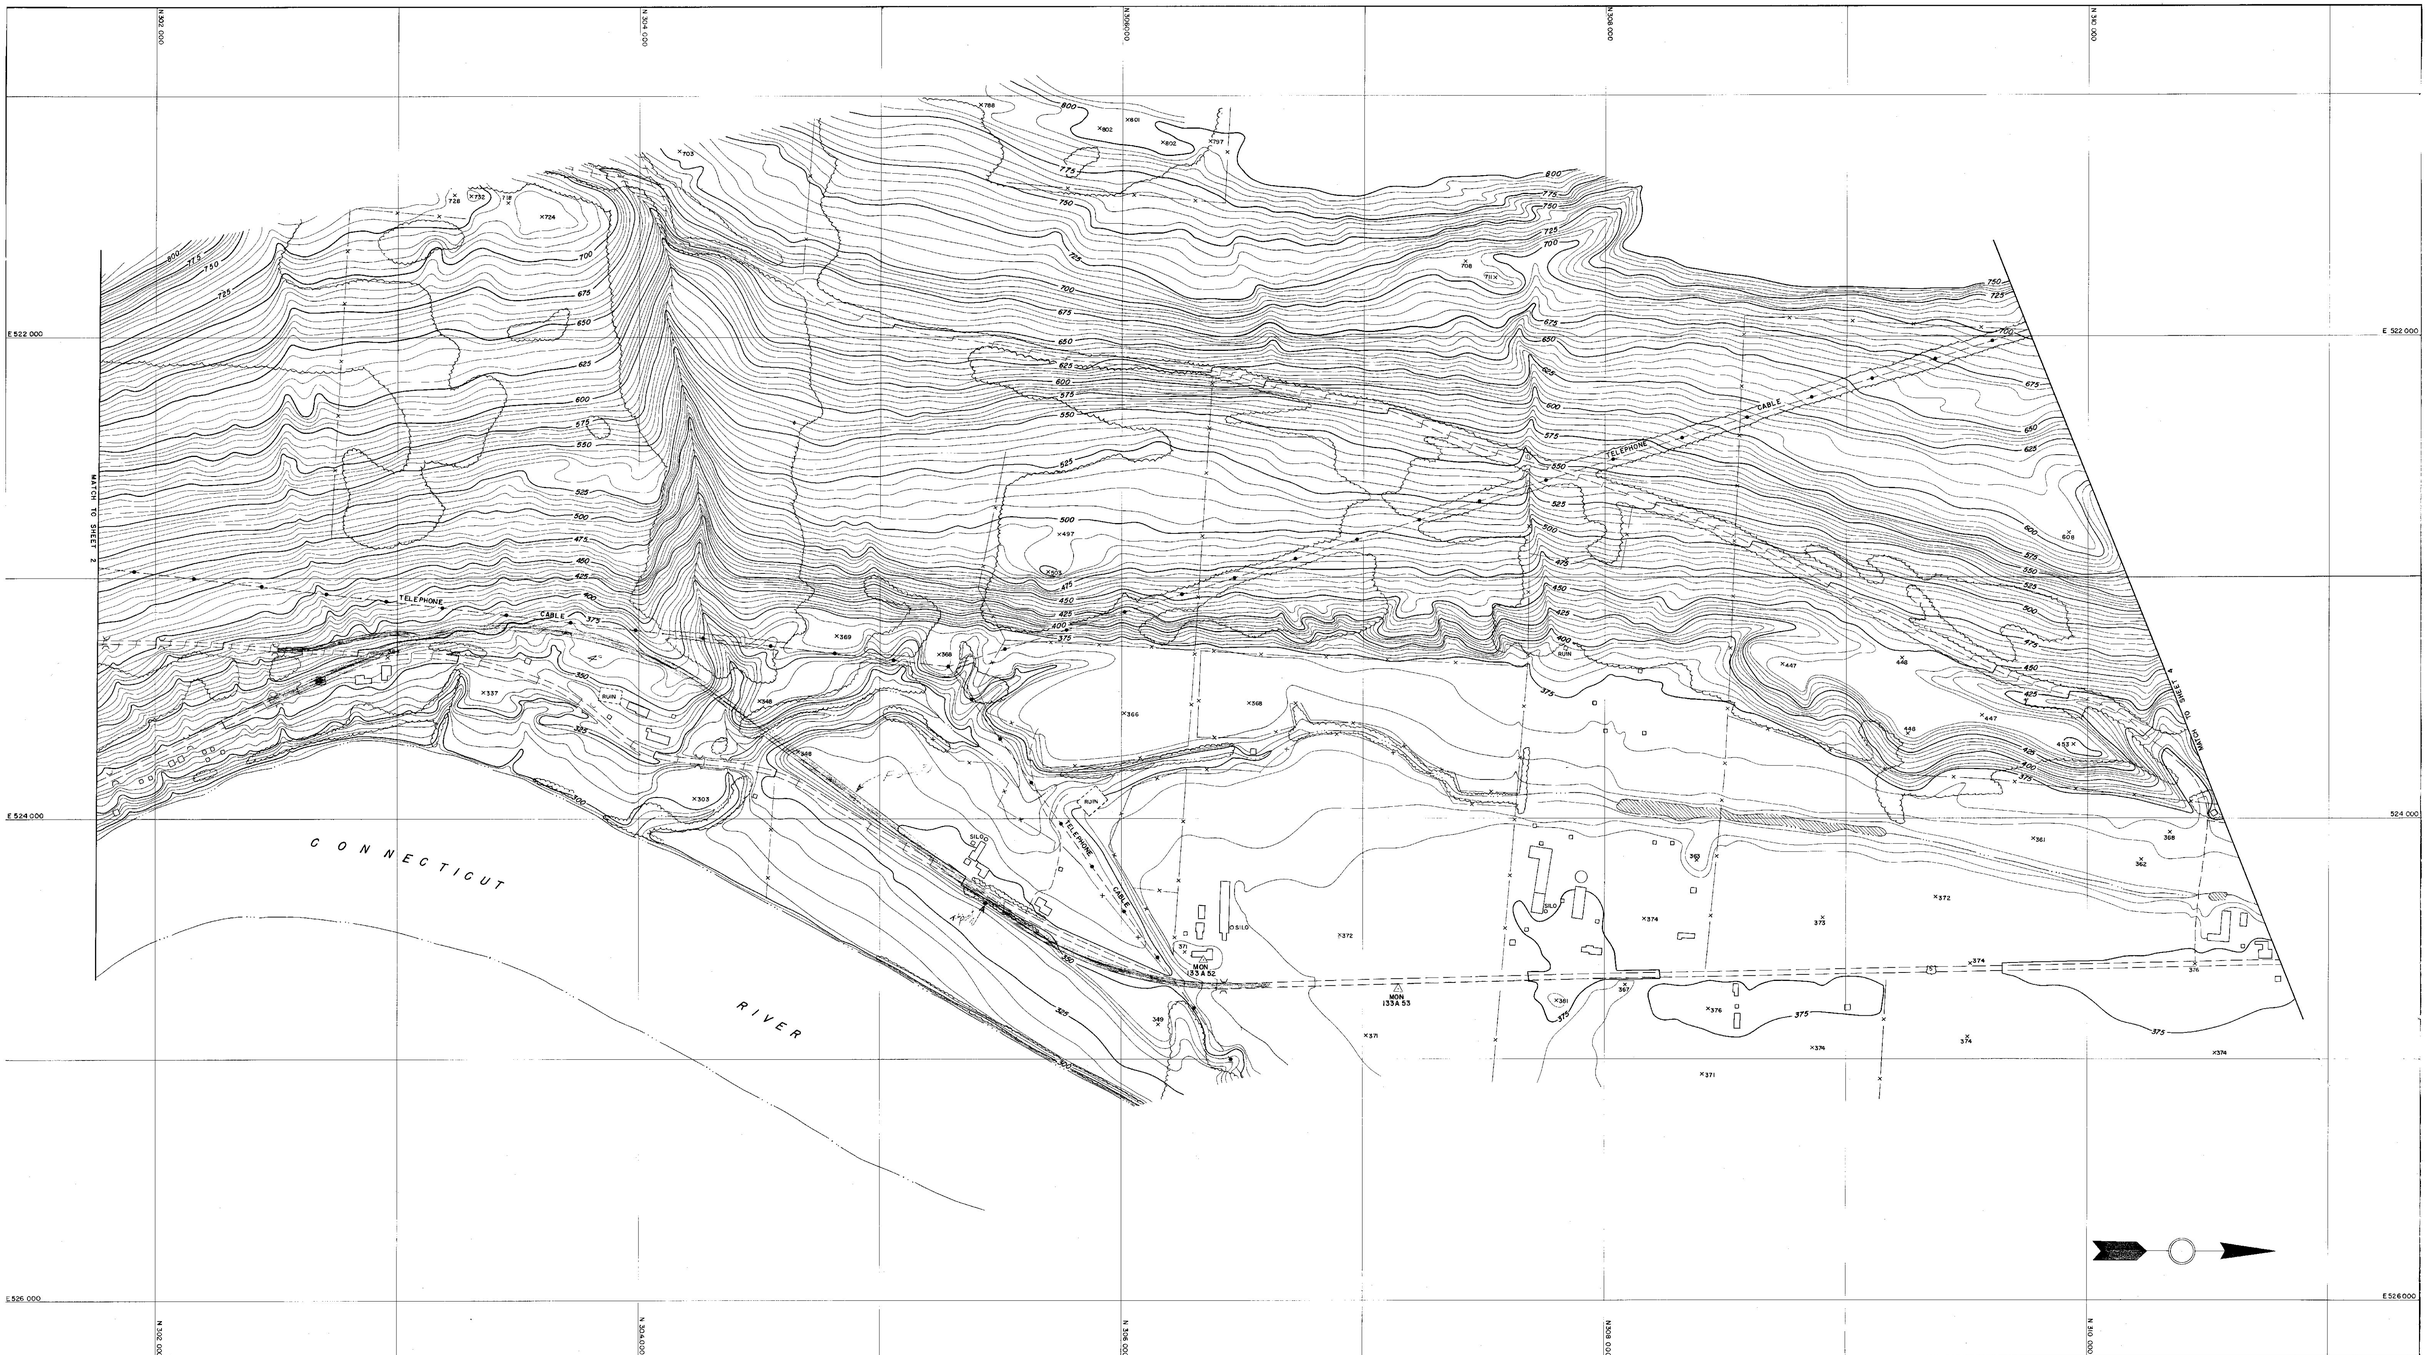

TOPOGRAPHY COMPILED BY PHOTOGRAMMETRIC METHODS
SARGENT- WEBSTER- CRENSHAW AND FOLLEY
ARCHITECT- ENGINEER ASSOCIATES
WATERTOWN, N.Y. MASSENA, N.Y.

SCALE 1"=200'
200 0 200 400 600 800
CONTOUR INTERVAL FIVE FEET
VERTICAL DATUM IS MEAN SEA LEVEL
1000 GRID BASED ON VERMONT STATE PLANE COORDINATE SYSTEM
DATE OF PHOTOGRAPHY NOV. 1956

32

STATE OF VERMONT DEPARTMENT OF HIGHWAYS
WEATHERSFIELD - SPRINGFIELD
VT. HWY. DEPT. No. I-35
SHEET NO. 3 OF 24 SHEETS