



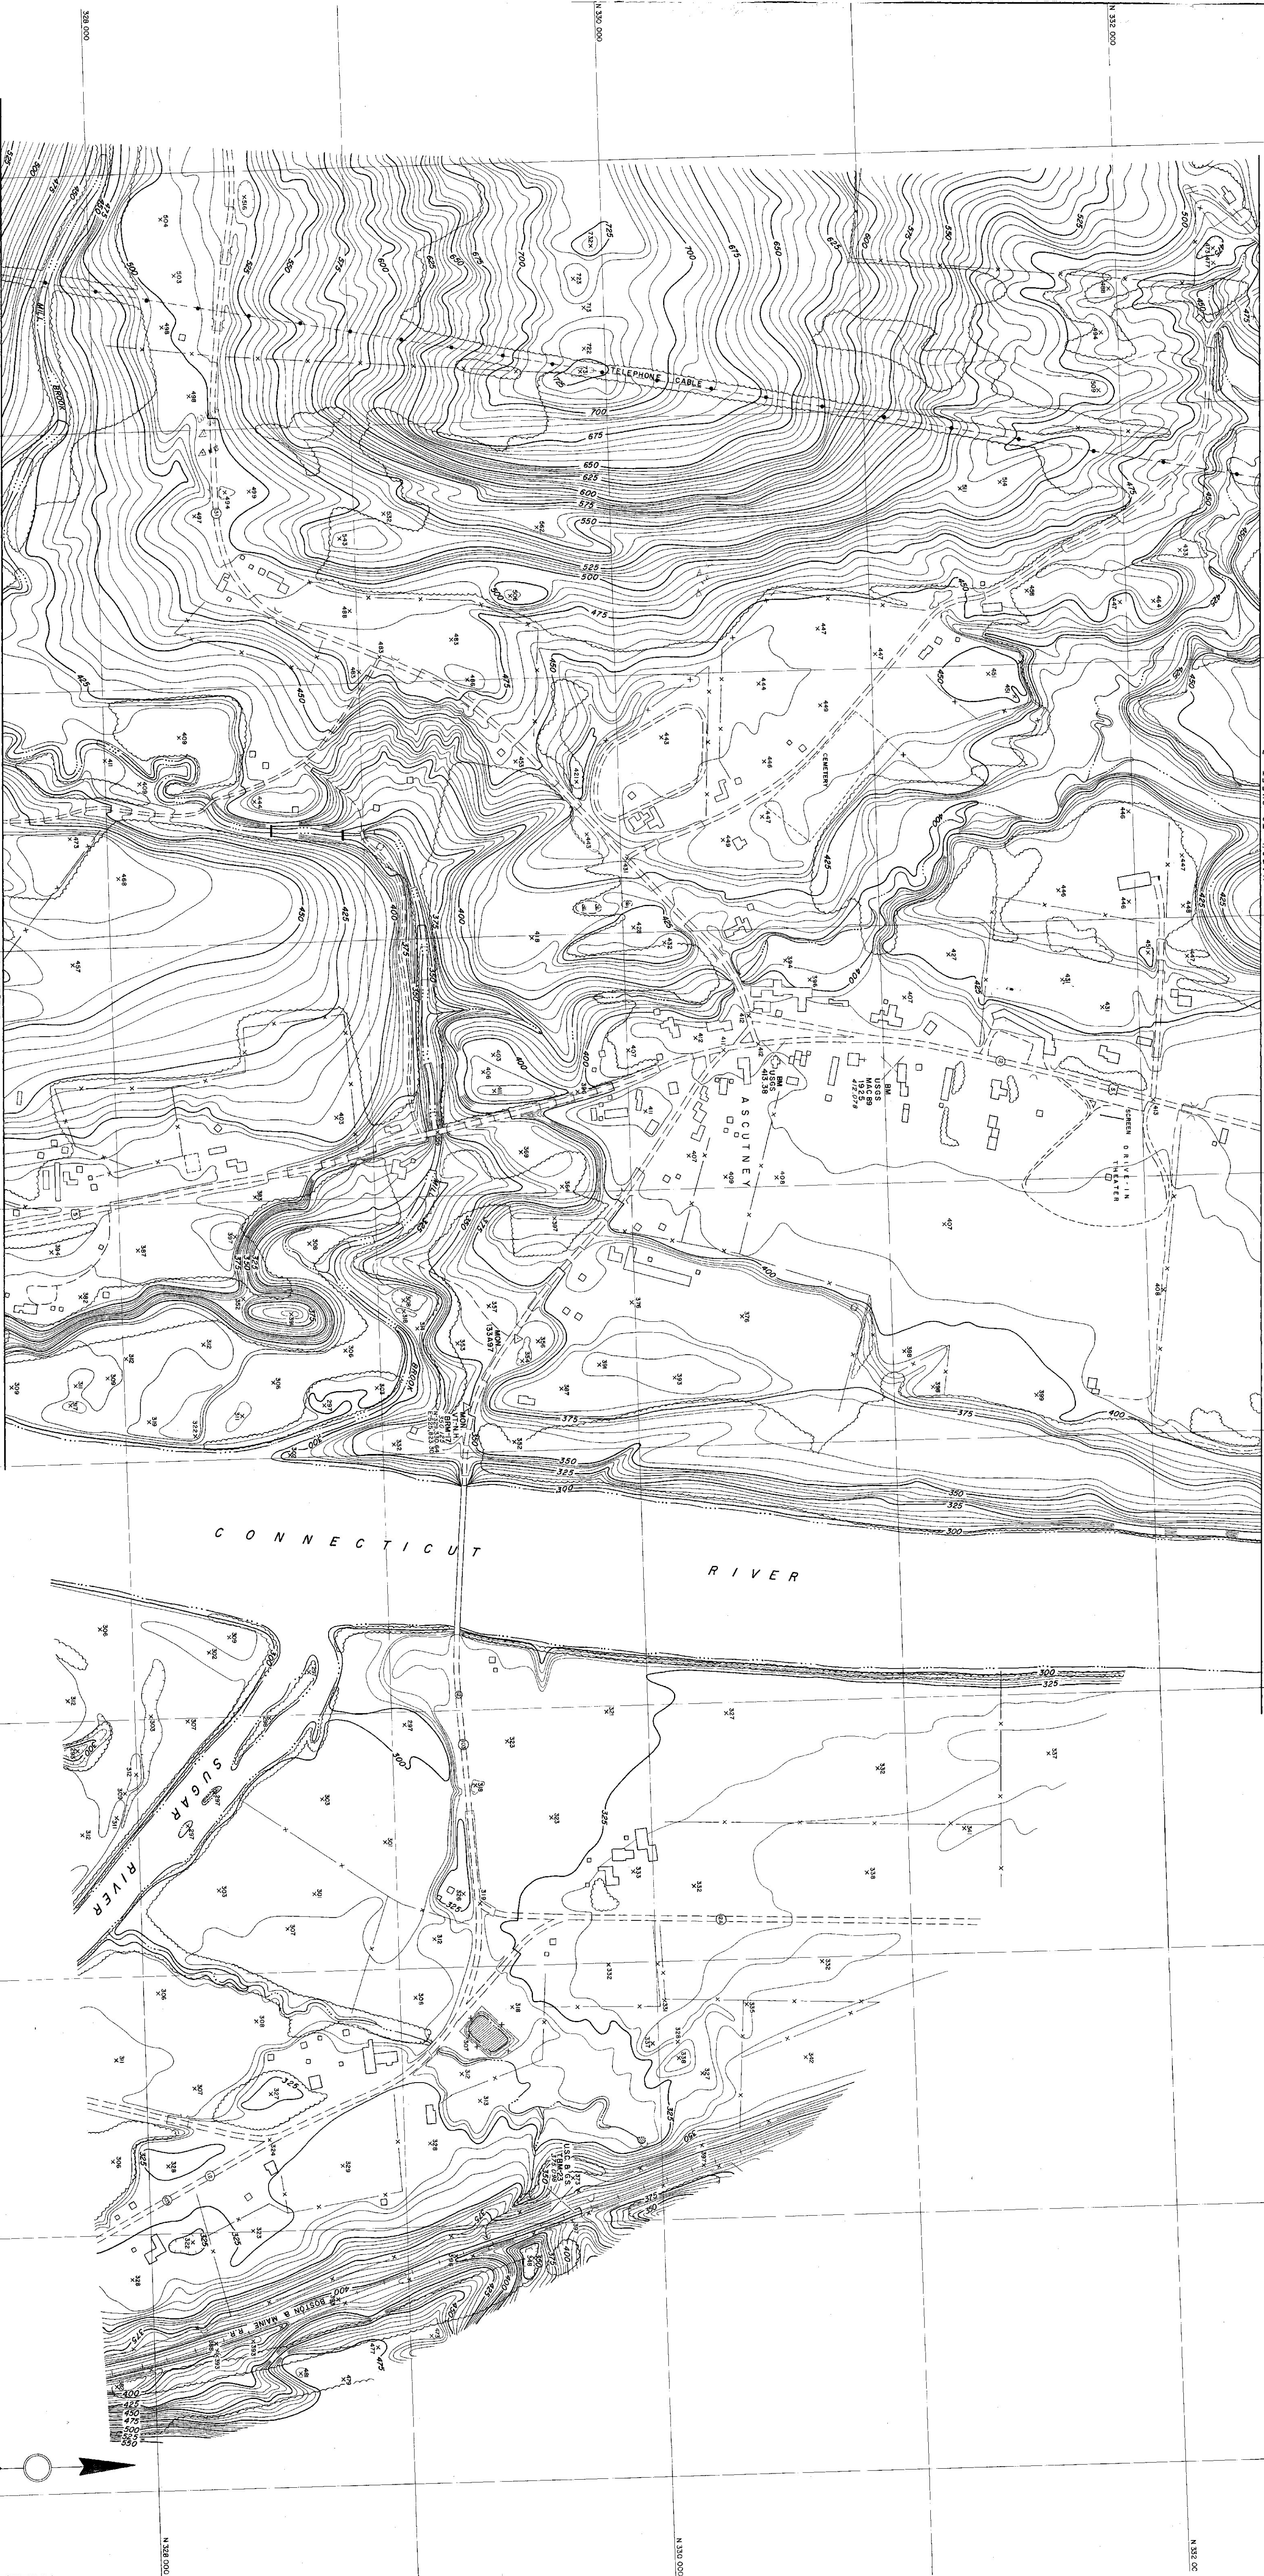

MATCH TO SHEET 5

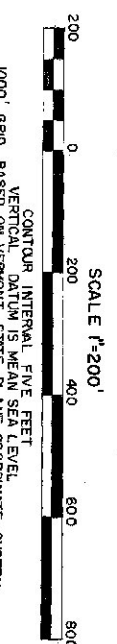

DESIGNED BY: HENRY J. HARRIS
ARCHITECT-ENGINEER ASSOCIATES
MASSACHUSETTS