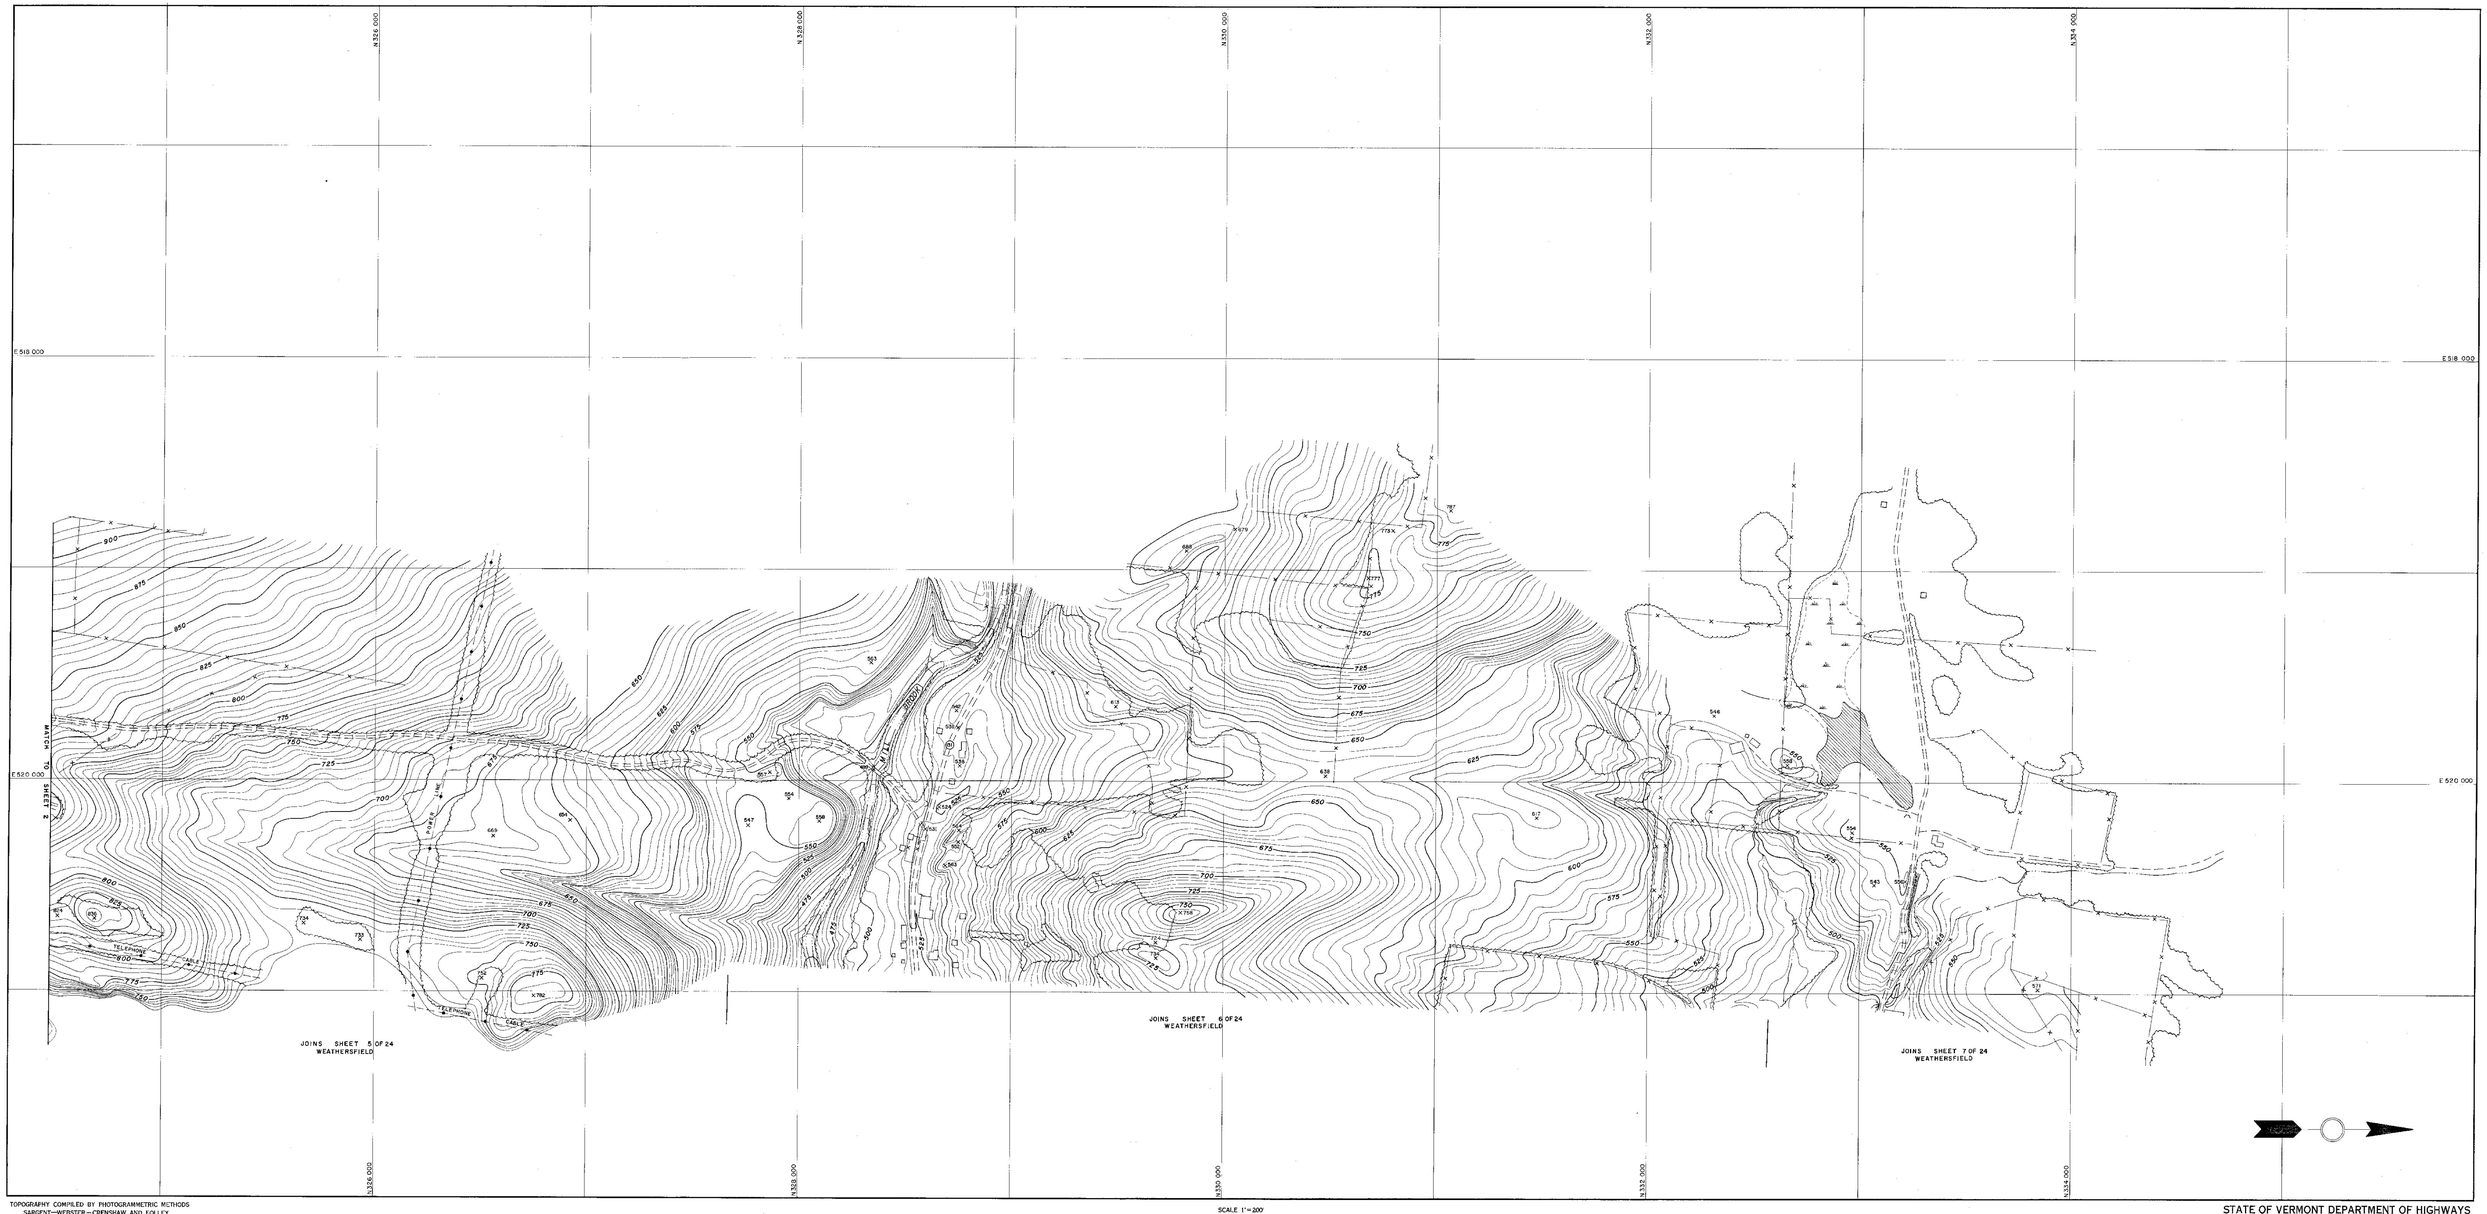

TOPOGRAPHY COMPILED BY PHOTOGRAMMETRIC METHODS
SARGENT–WEBSTER–CRENSHAW AND FOLLEY
ARCHITECT - ENGINEER ASSOCIATES
WATERTOWN, N. Y. MASSENA, N. Y.

SCALE 1"=200'
100 0 100 200 300 400 500
CONTOUR INTERVAL FIVE FEET
VERTICAL DATUM IS MEAN SEA LEVEL
1000' GRID BASED ON VERMONT STATE PLANE COORDINATE SYSTEM
DATE OF PHOTOGRAPHY
NOV. 1956

STATE OF VERMONT DEPARTMENT OF HIGHWAYS
WEATHERSFIELD
VT HO 111 1-39A
38
SHEET NO. 3 OF 3 SHEETS