




43





Scale 1" = 1000' 43


43
MONTPELLIER-BERLIN RTE 302 AREA
1958 Photography
MONTPELLIER-BERLIN RTE 302 AREA
1958 Photography
MONTPELLIER-BERLIN RTE 302 AREA
1958 Photography

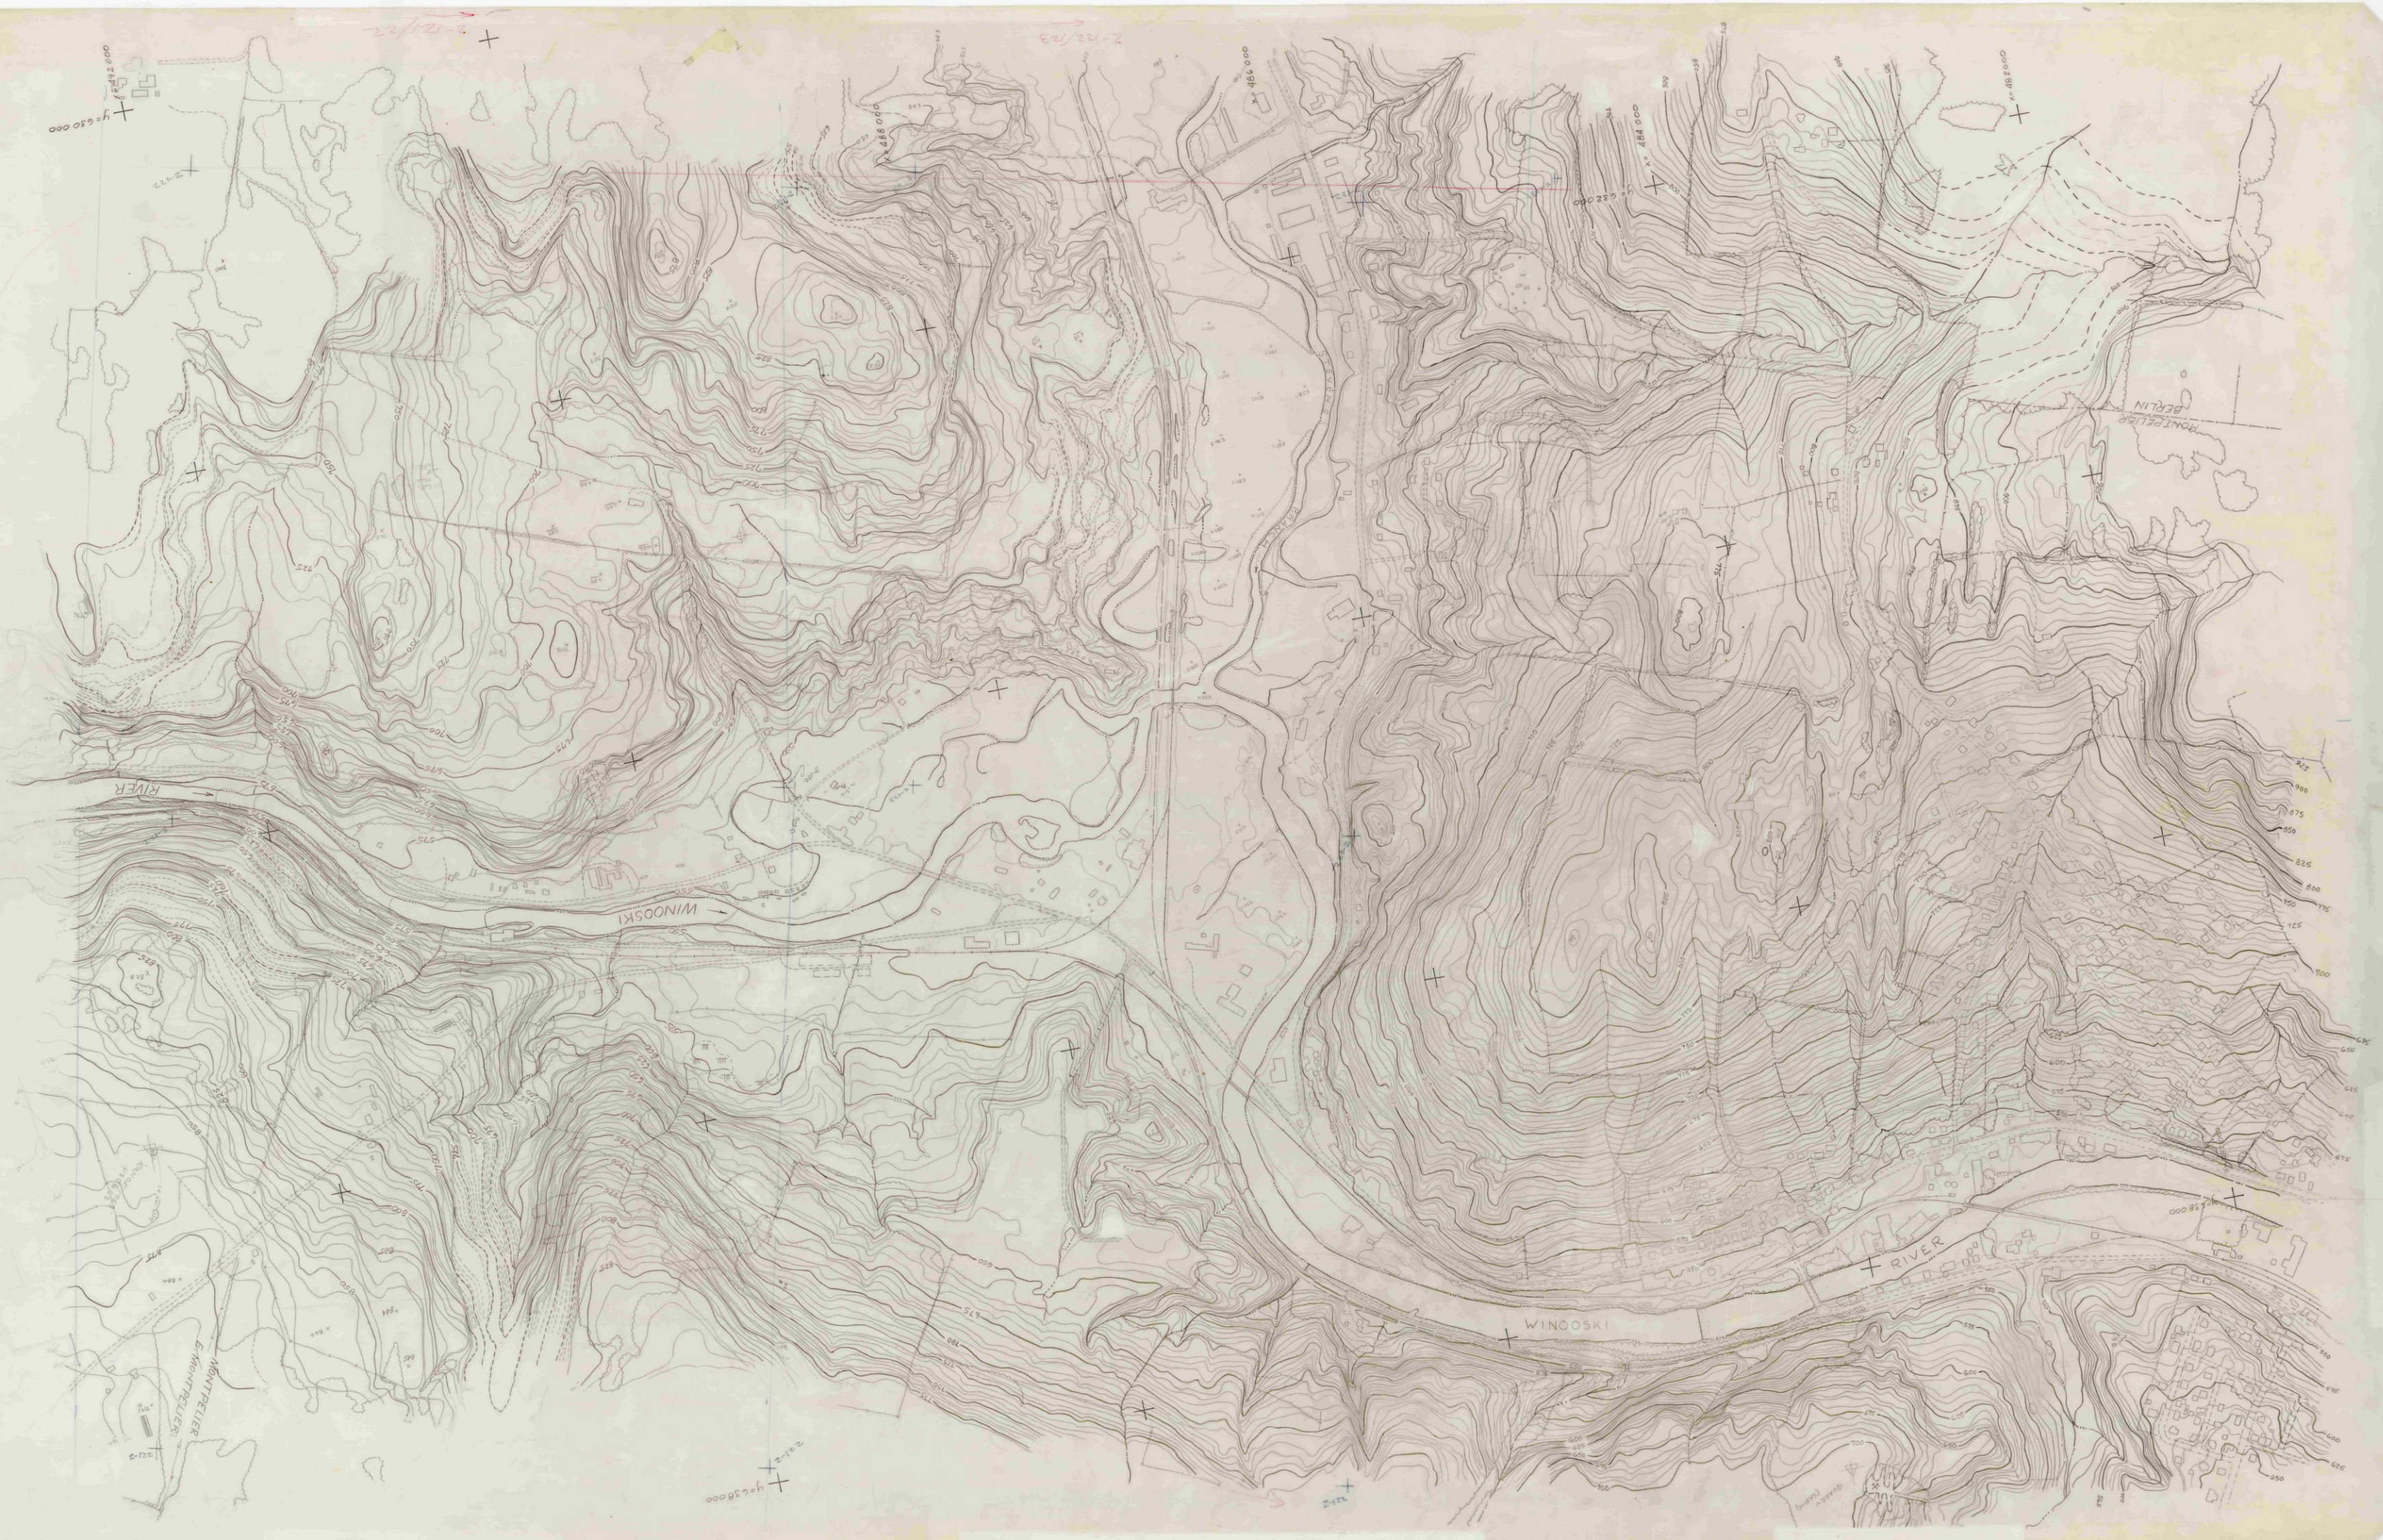

E 525 000 N 350 000 N 350 000 N 350 000 N 350 000 E 525 000

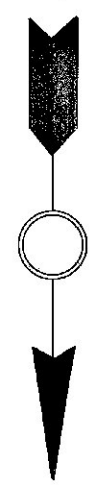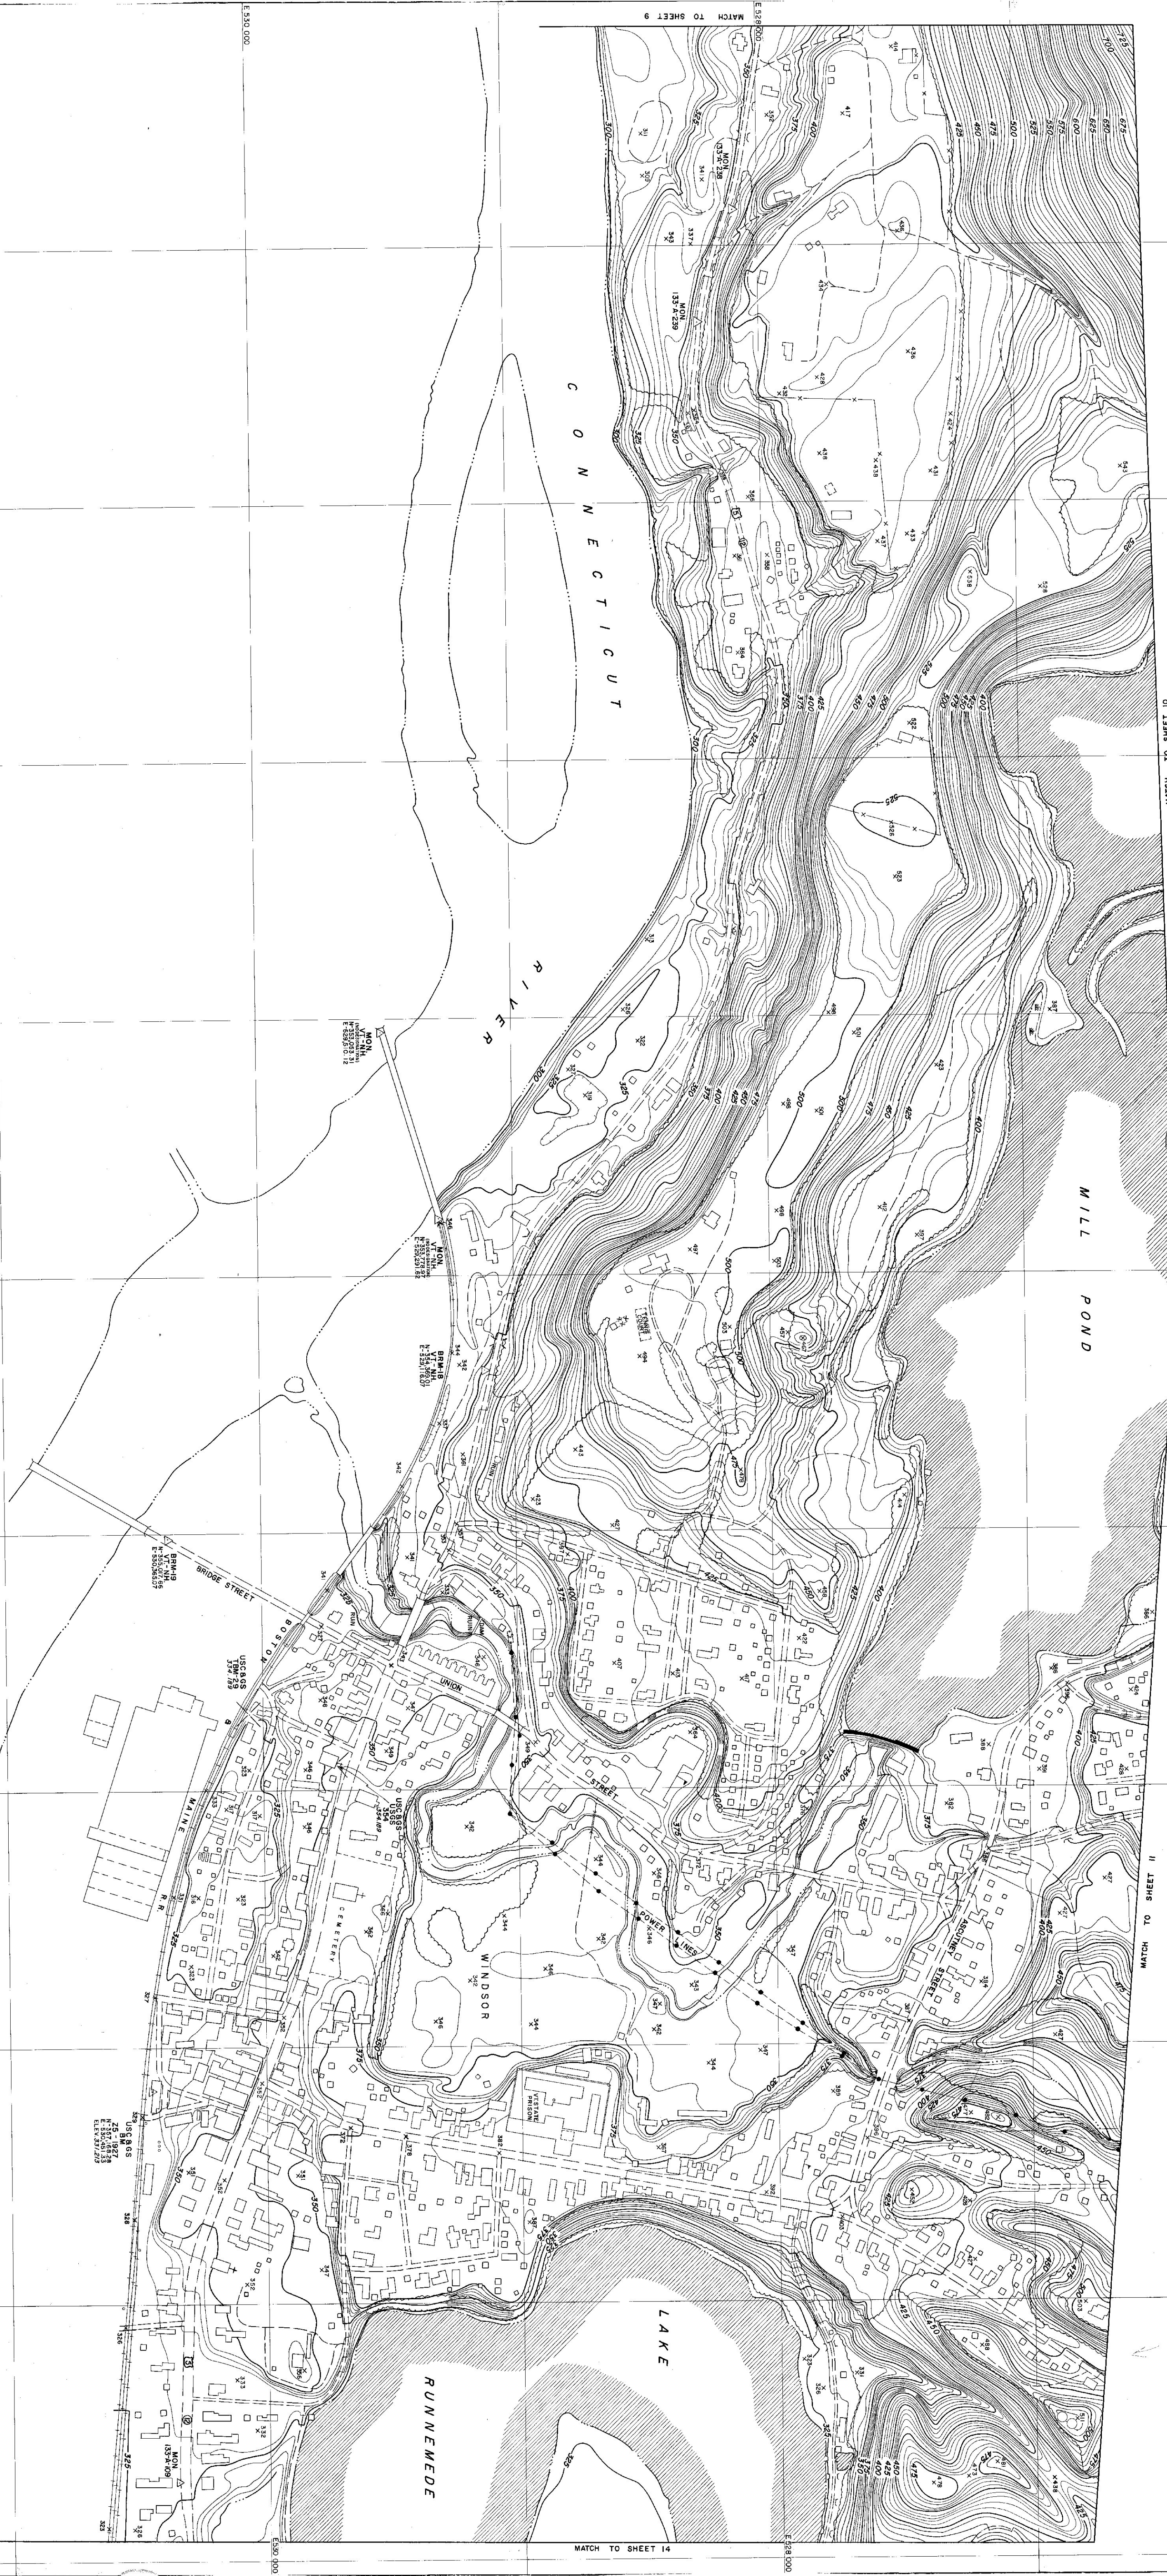

TOPOGRAPHY COMPILED BY PHOTOGRAMMETRIC METHODS
SERGEANT - WEBSTER - GREENSHAW AND POLEY
ARCHITECT-ENGINEER ASSOCIATES
WATERLOO, N.Y.

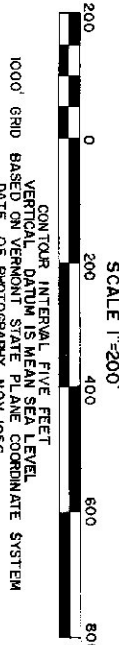

STATE OF VERMONT DEPARTMENT OF HIGHWAYS
WINDSOR
43
SHEET NO. 13 OF 24 SHEETS
HD 1N 1-45

~~43-A~~
43-A



Scale 1"=500'
43-A

~~43-A~~




43-B





43-C

Scale 1:500

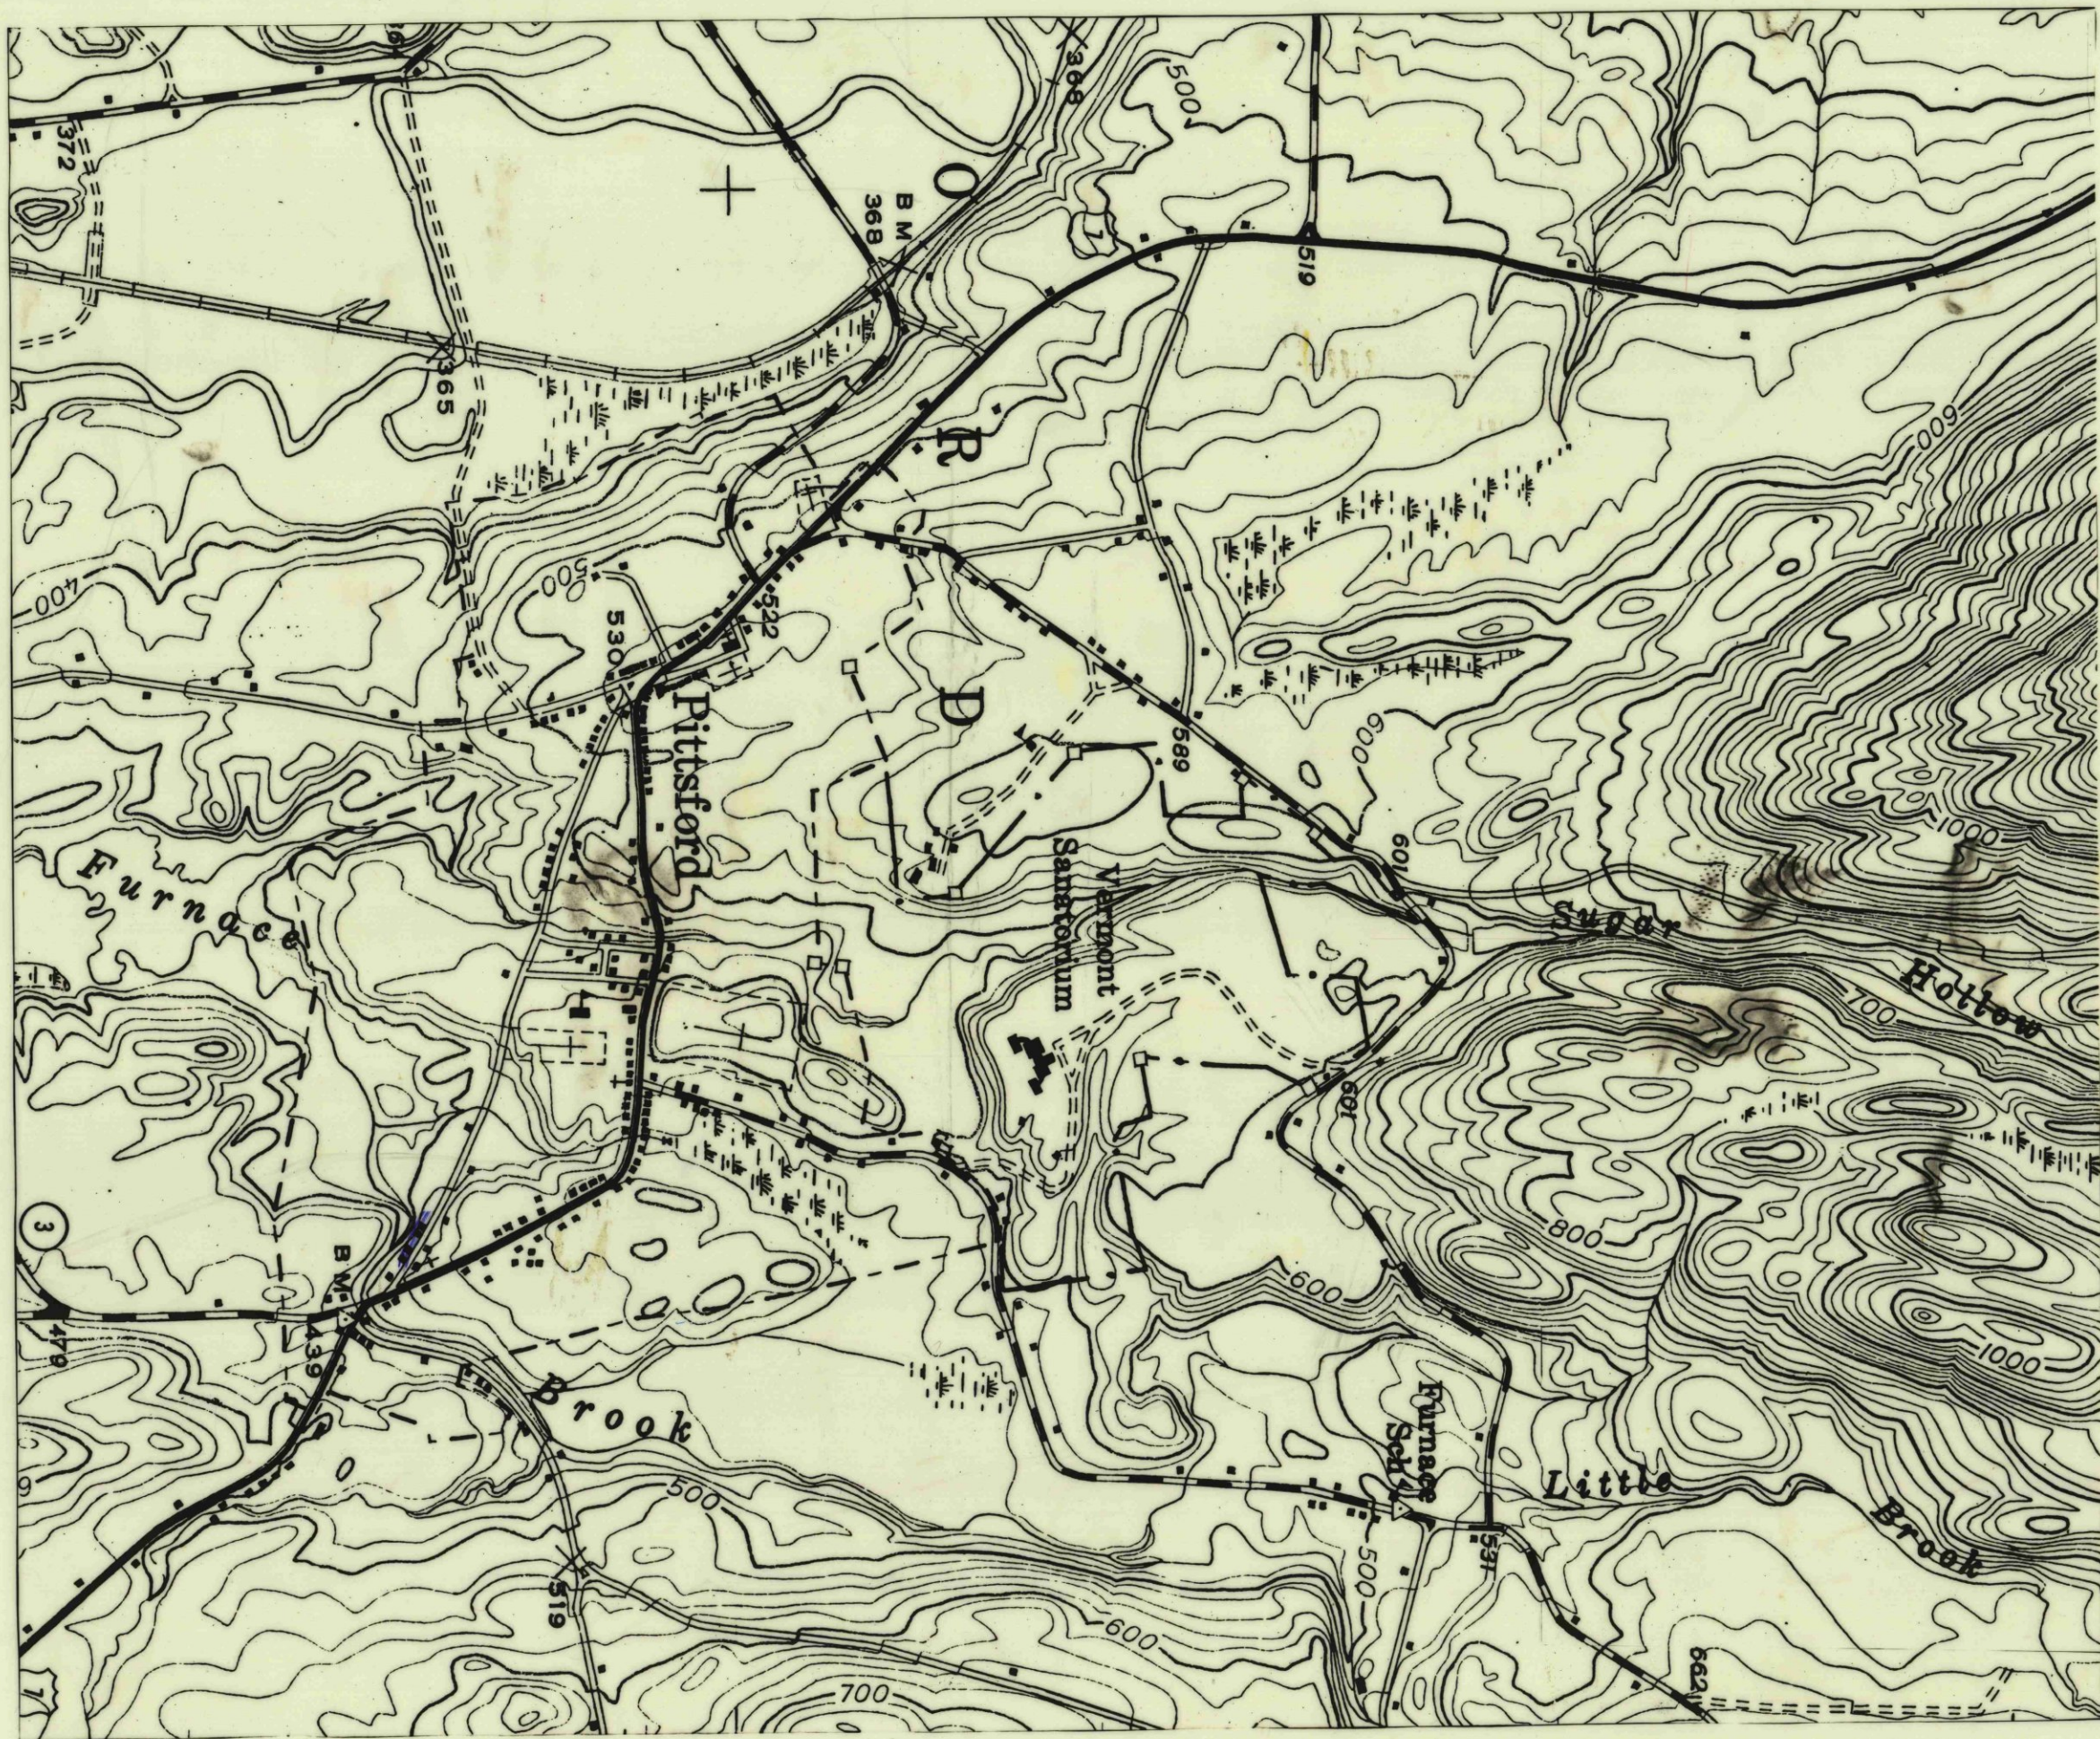


43-D

43-D

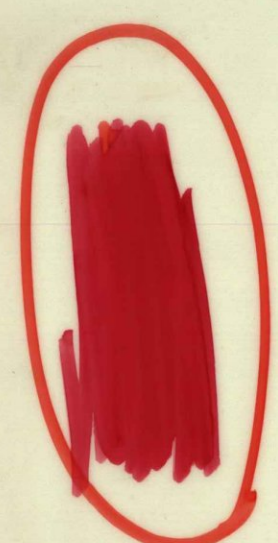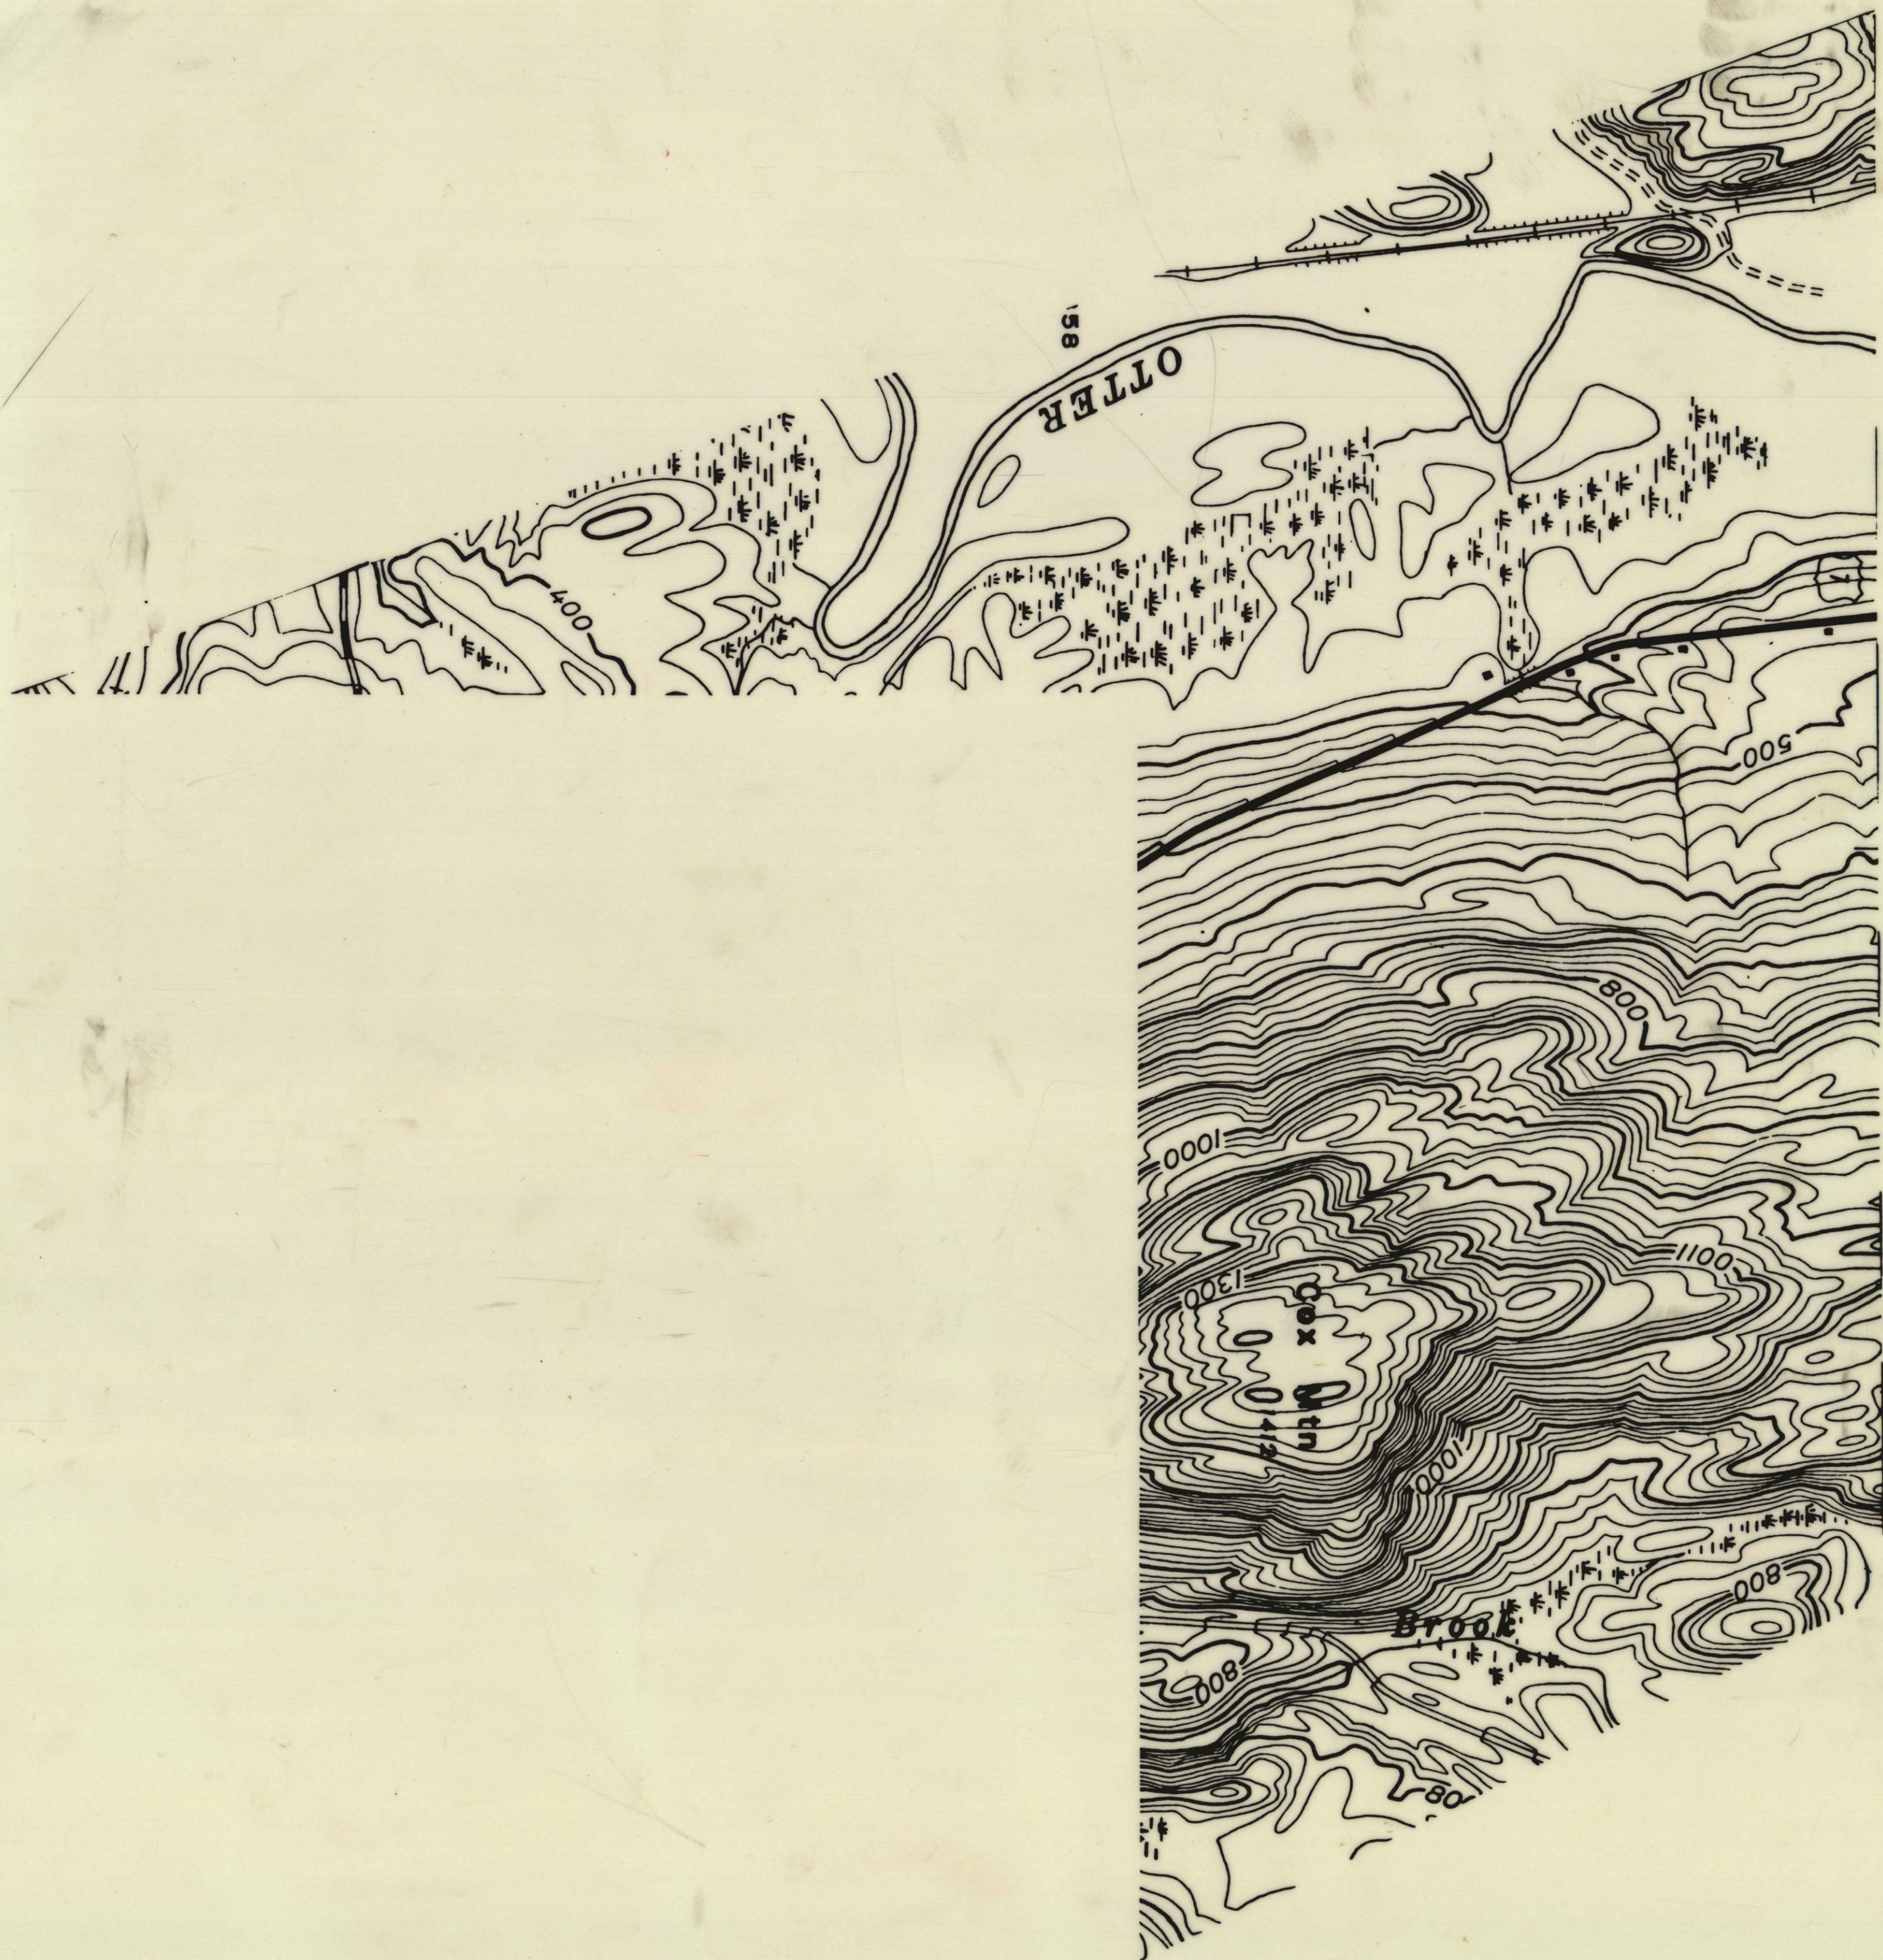

Scale = 1:500

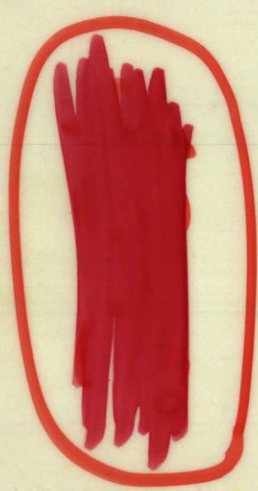

43-E