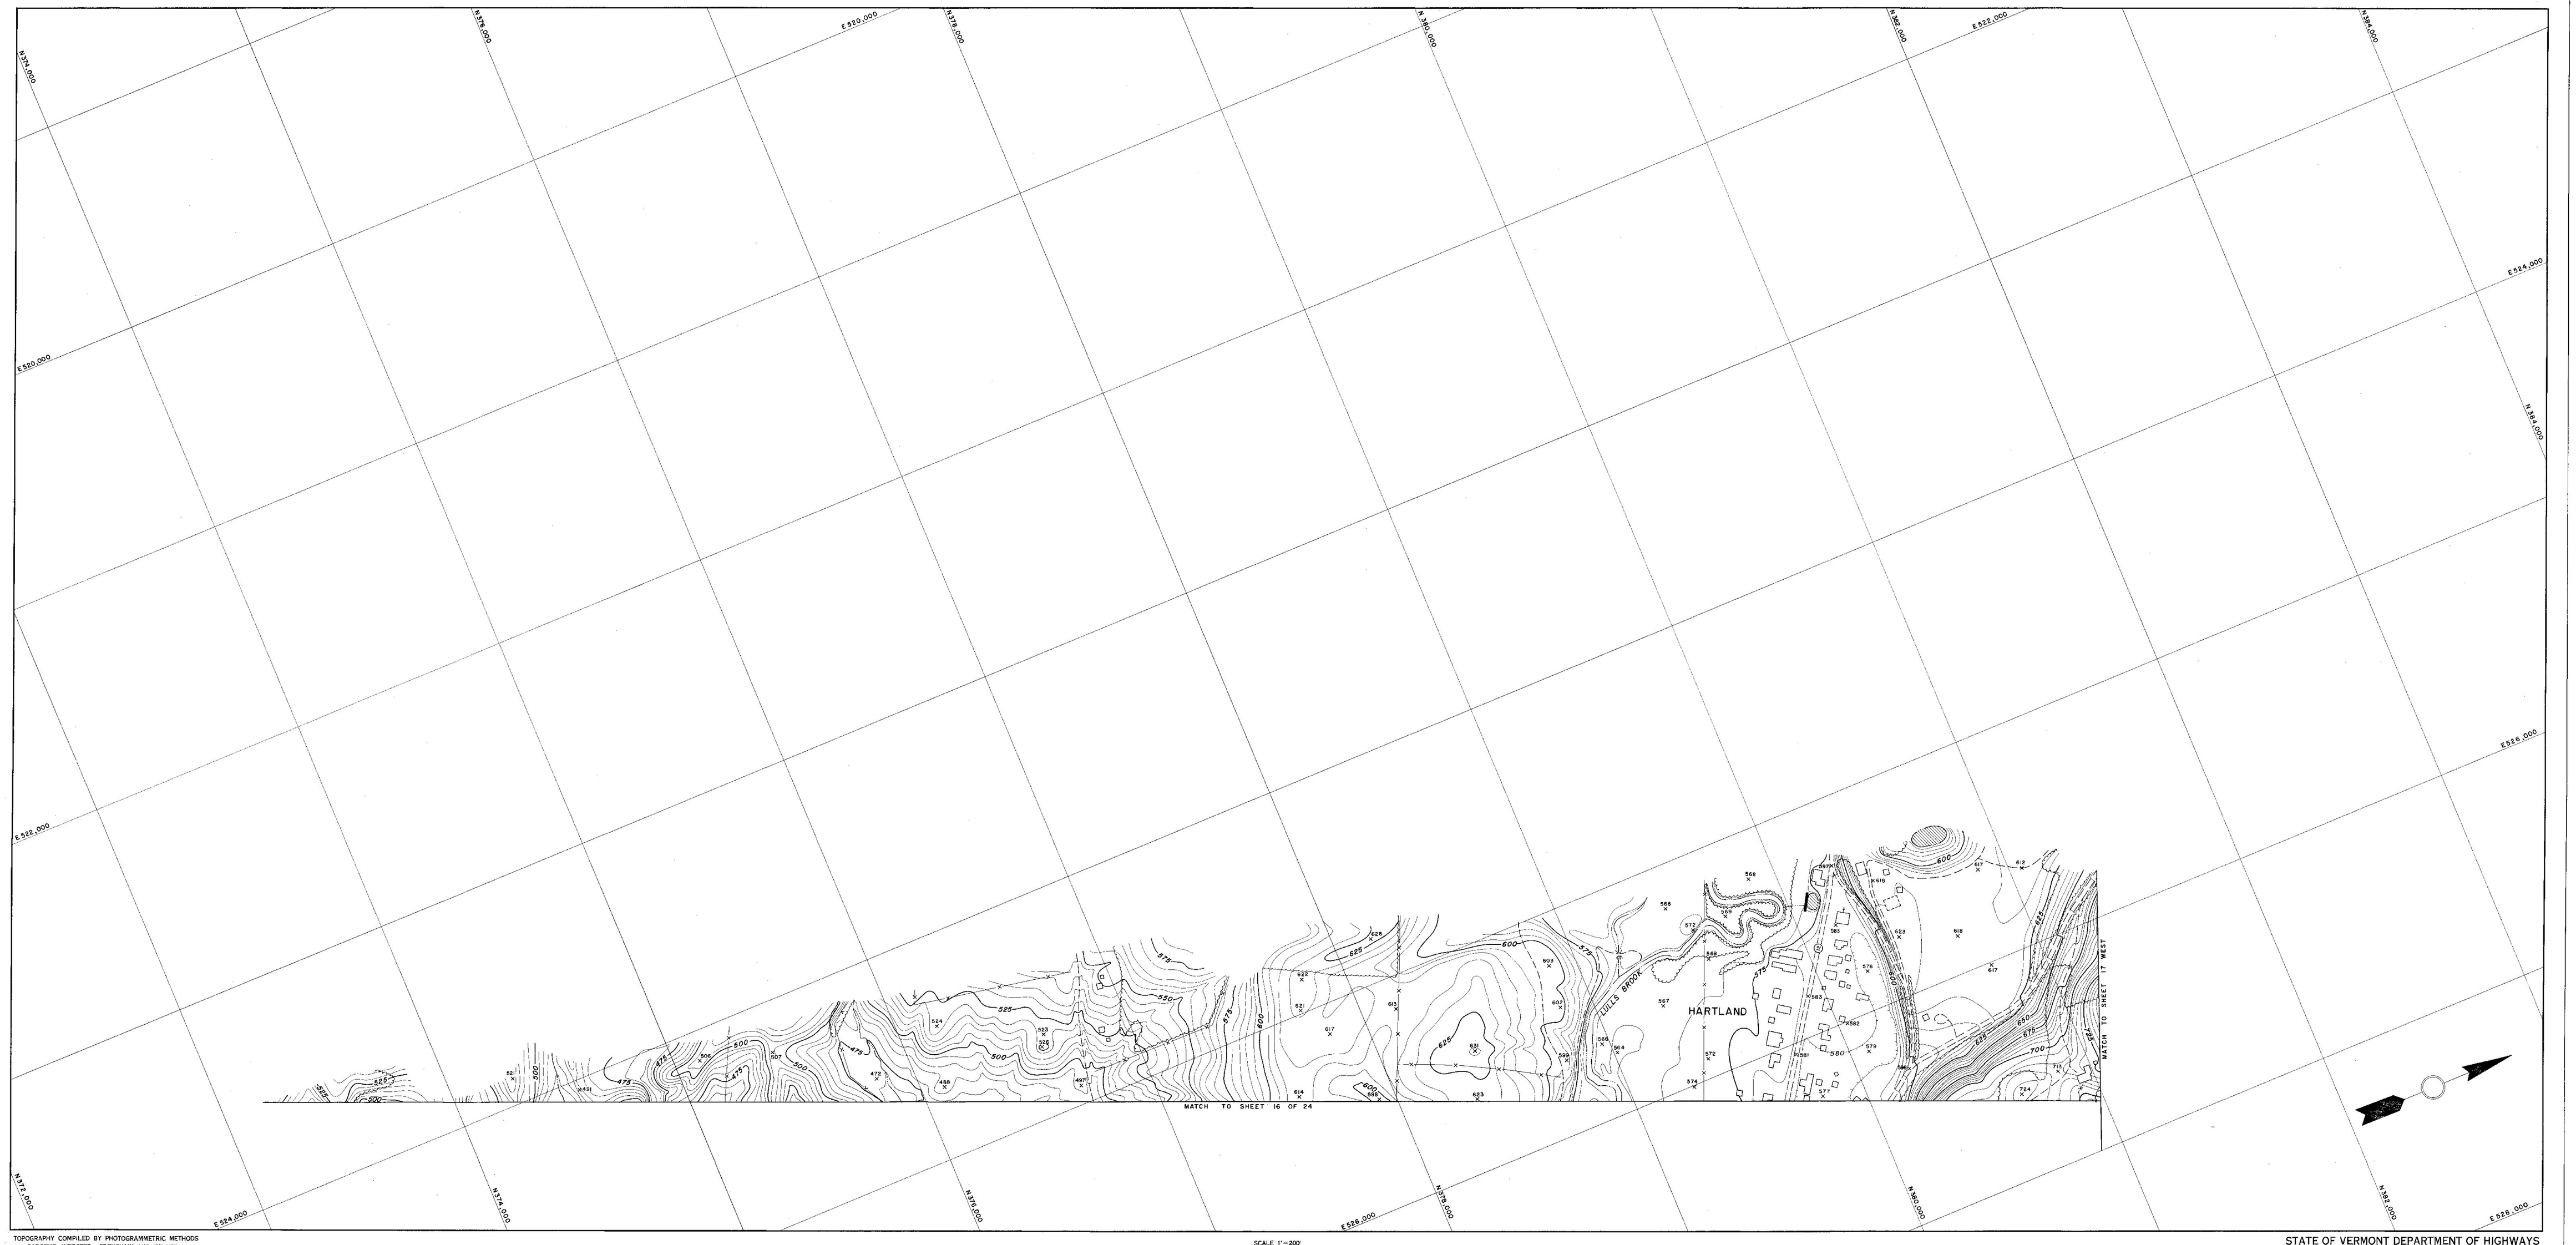

TOPOGRAPHY COMPILED BY PHOTOGRAMMETRIC METHODS
SARGENT—WEIBSTER—CRENSHAW AND FOLLEY
ARCHITECT - ENGINEER ASSOCIATES
WATERTOWN, N. Y. MASSENA, N. Y.

SCALE 1"=200'
200 0 200 400 600 800
CONTOUR INTERVAL FIVE FEET
VERTICAL DATUM IS MEAN SEA LEVEL
1000' GRID BASED ON VERMONT STATE PLANE COORDINATE SYSTEM
DATE OF PHOTOGRAPHY
NOV 1954

STATE OF VERMONT DEPARTMENT OF HIGHWAYS
49
HARTLAND
VT HQ IN. 1-48A
SHEET NO. 16 WEST