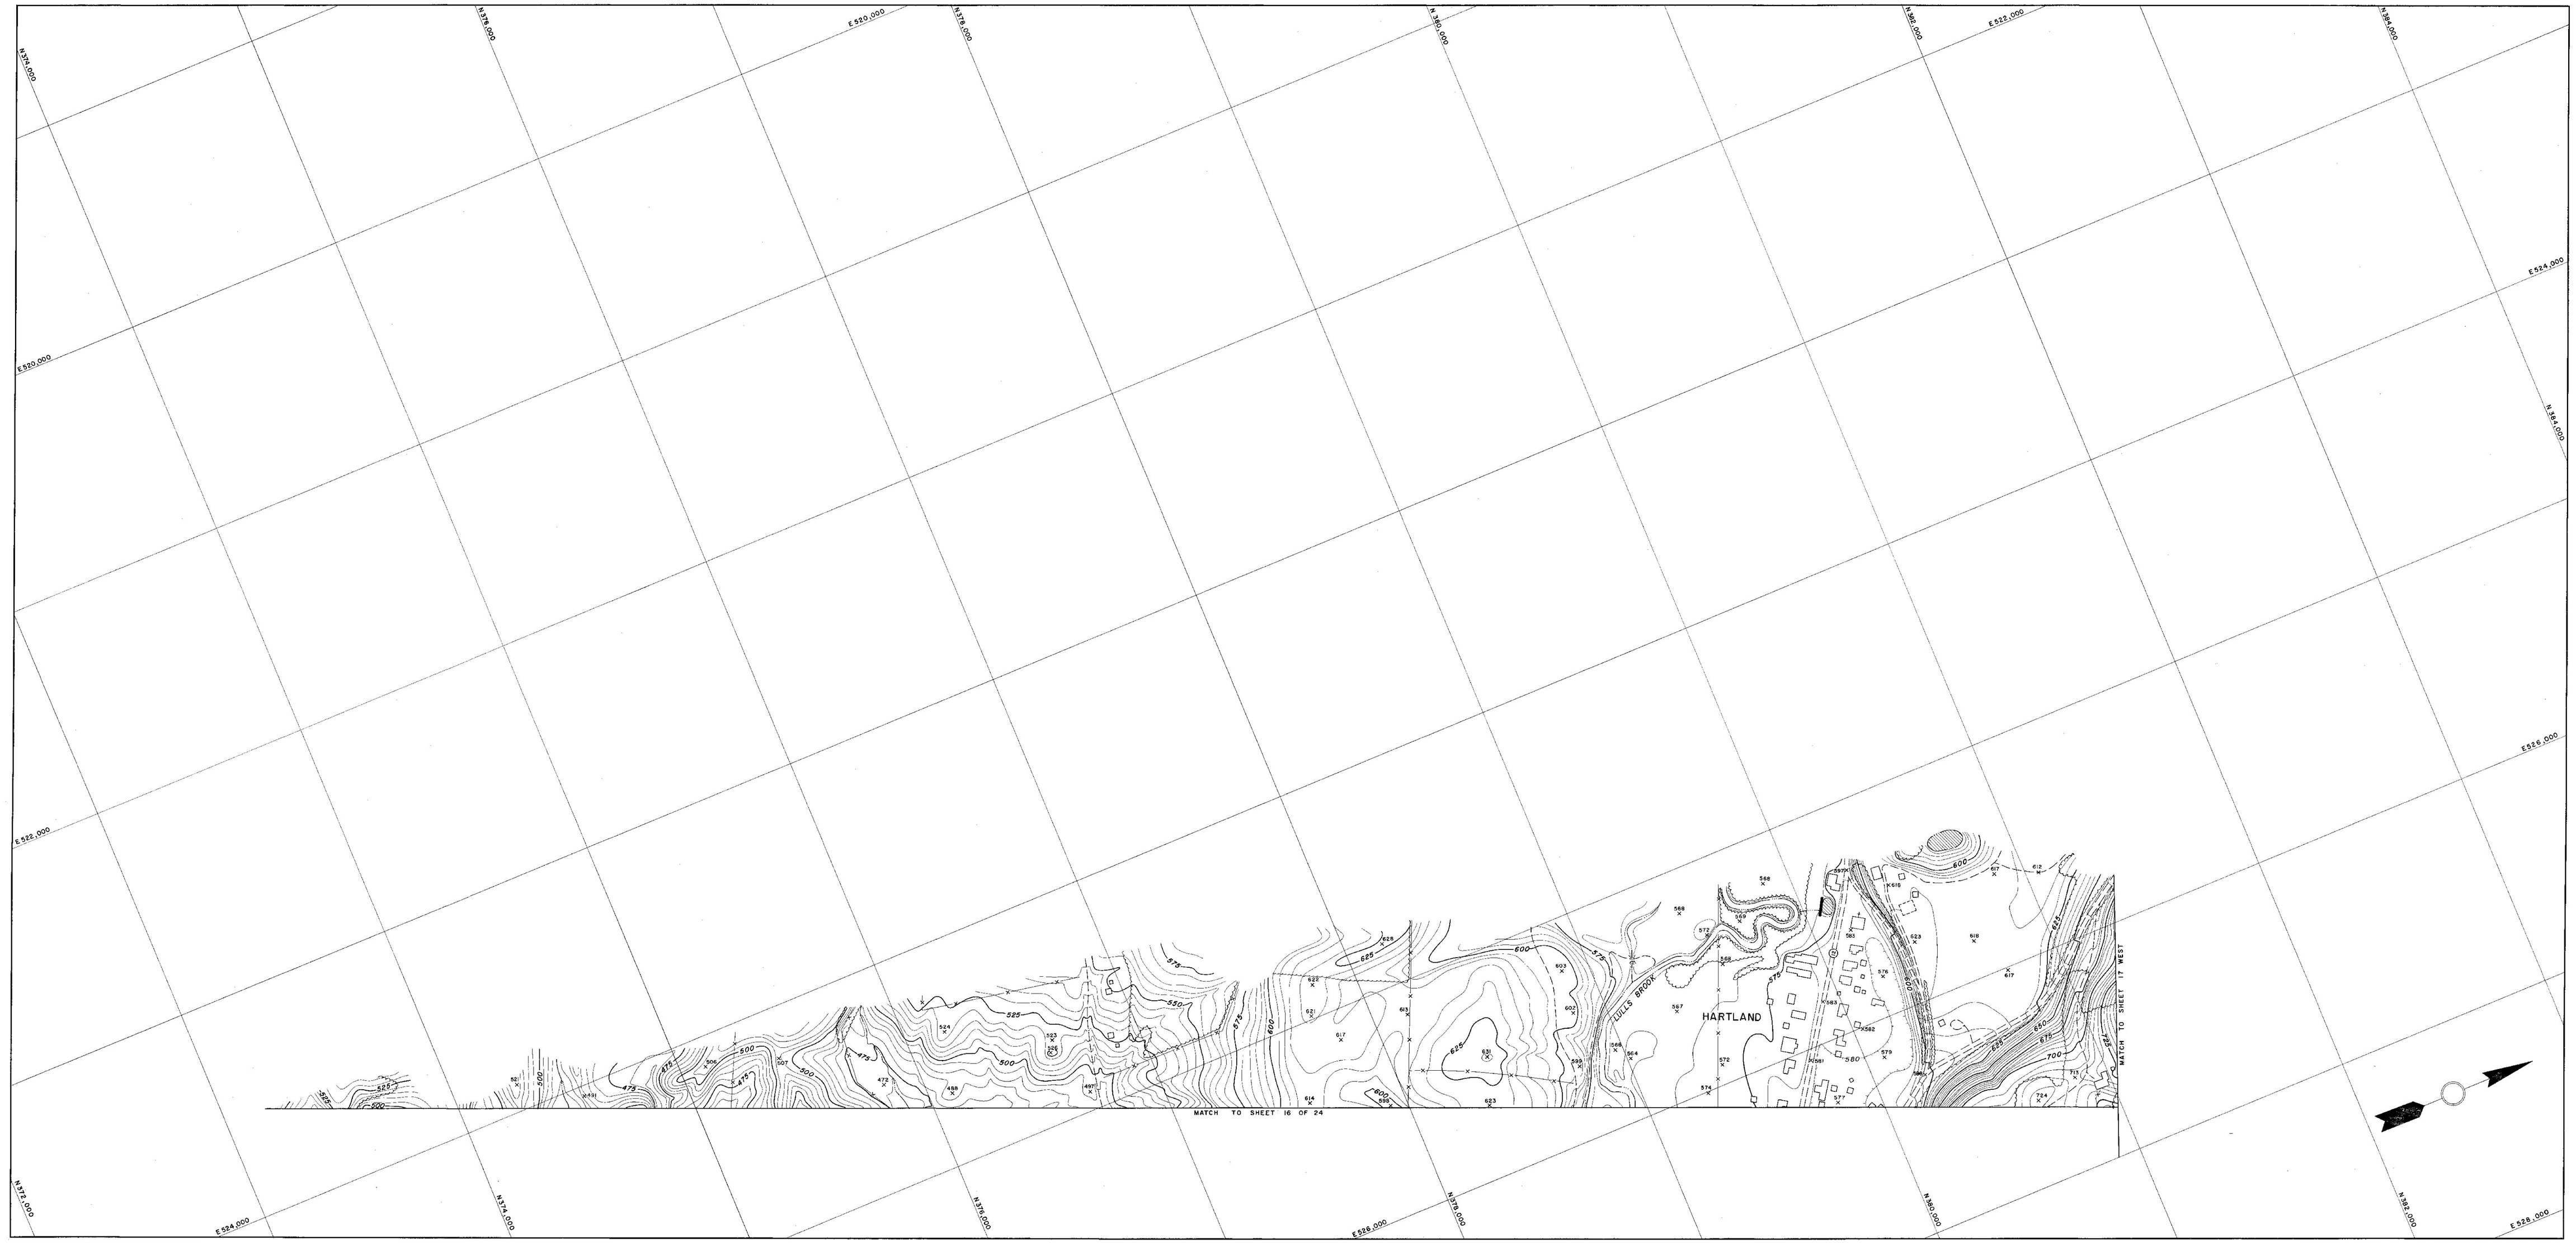

TOPOGRAPHY COMPILED BY PHOTOGRAMMETRIC METHODS
SARGENT—WEIBSTER—CRENSHAW AND FOLLEY
ARCHITECT - ENGINEER ASSOCIATES
WATERTOWN, N. Y. MASSENA, N. Y.

SCALE 1" = 200'

CONTOUR INTERVAL FIVE FEET
VERTICAL DATUM IS MEAN SEA LEVEL
1000' GRID BASED ON VERMONT STATE PLANE COORDINATE SYSTEM
DATE OF PHOTOGRAPHY
NOV 1956

STATE OF VERMONT DEPARTMENT OF HIGHWAYS

49

HARTLAND
VT HO IN. 1-48A
SHEET NO. 16 WEST