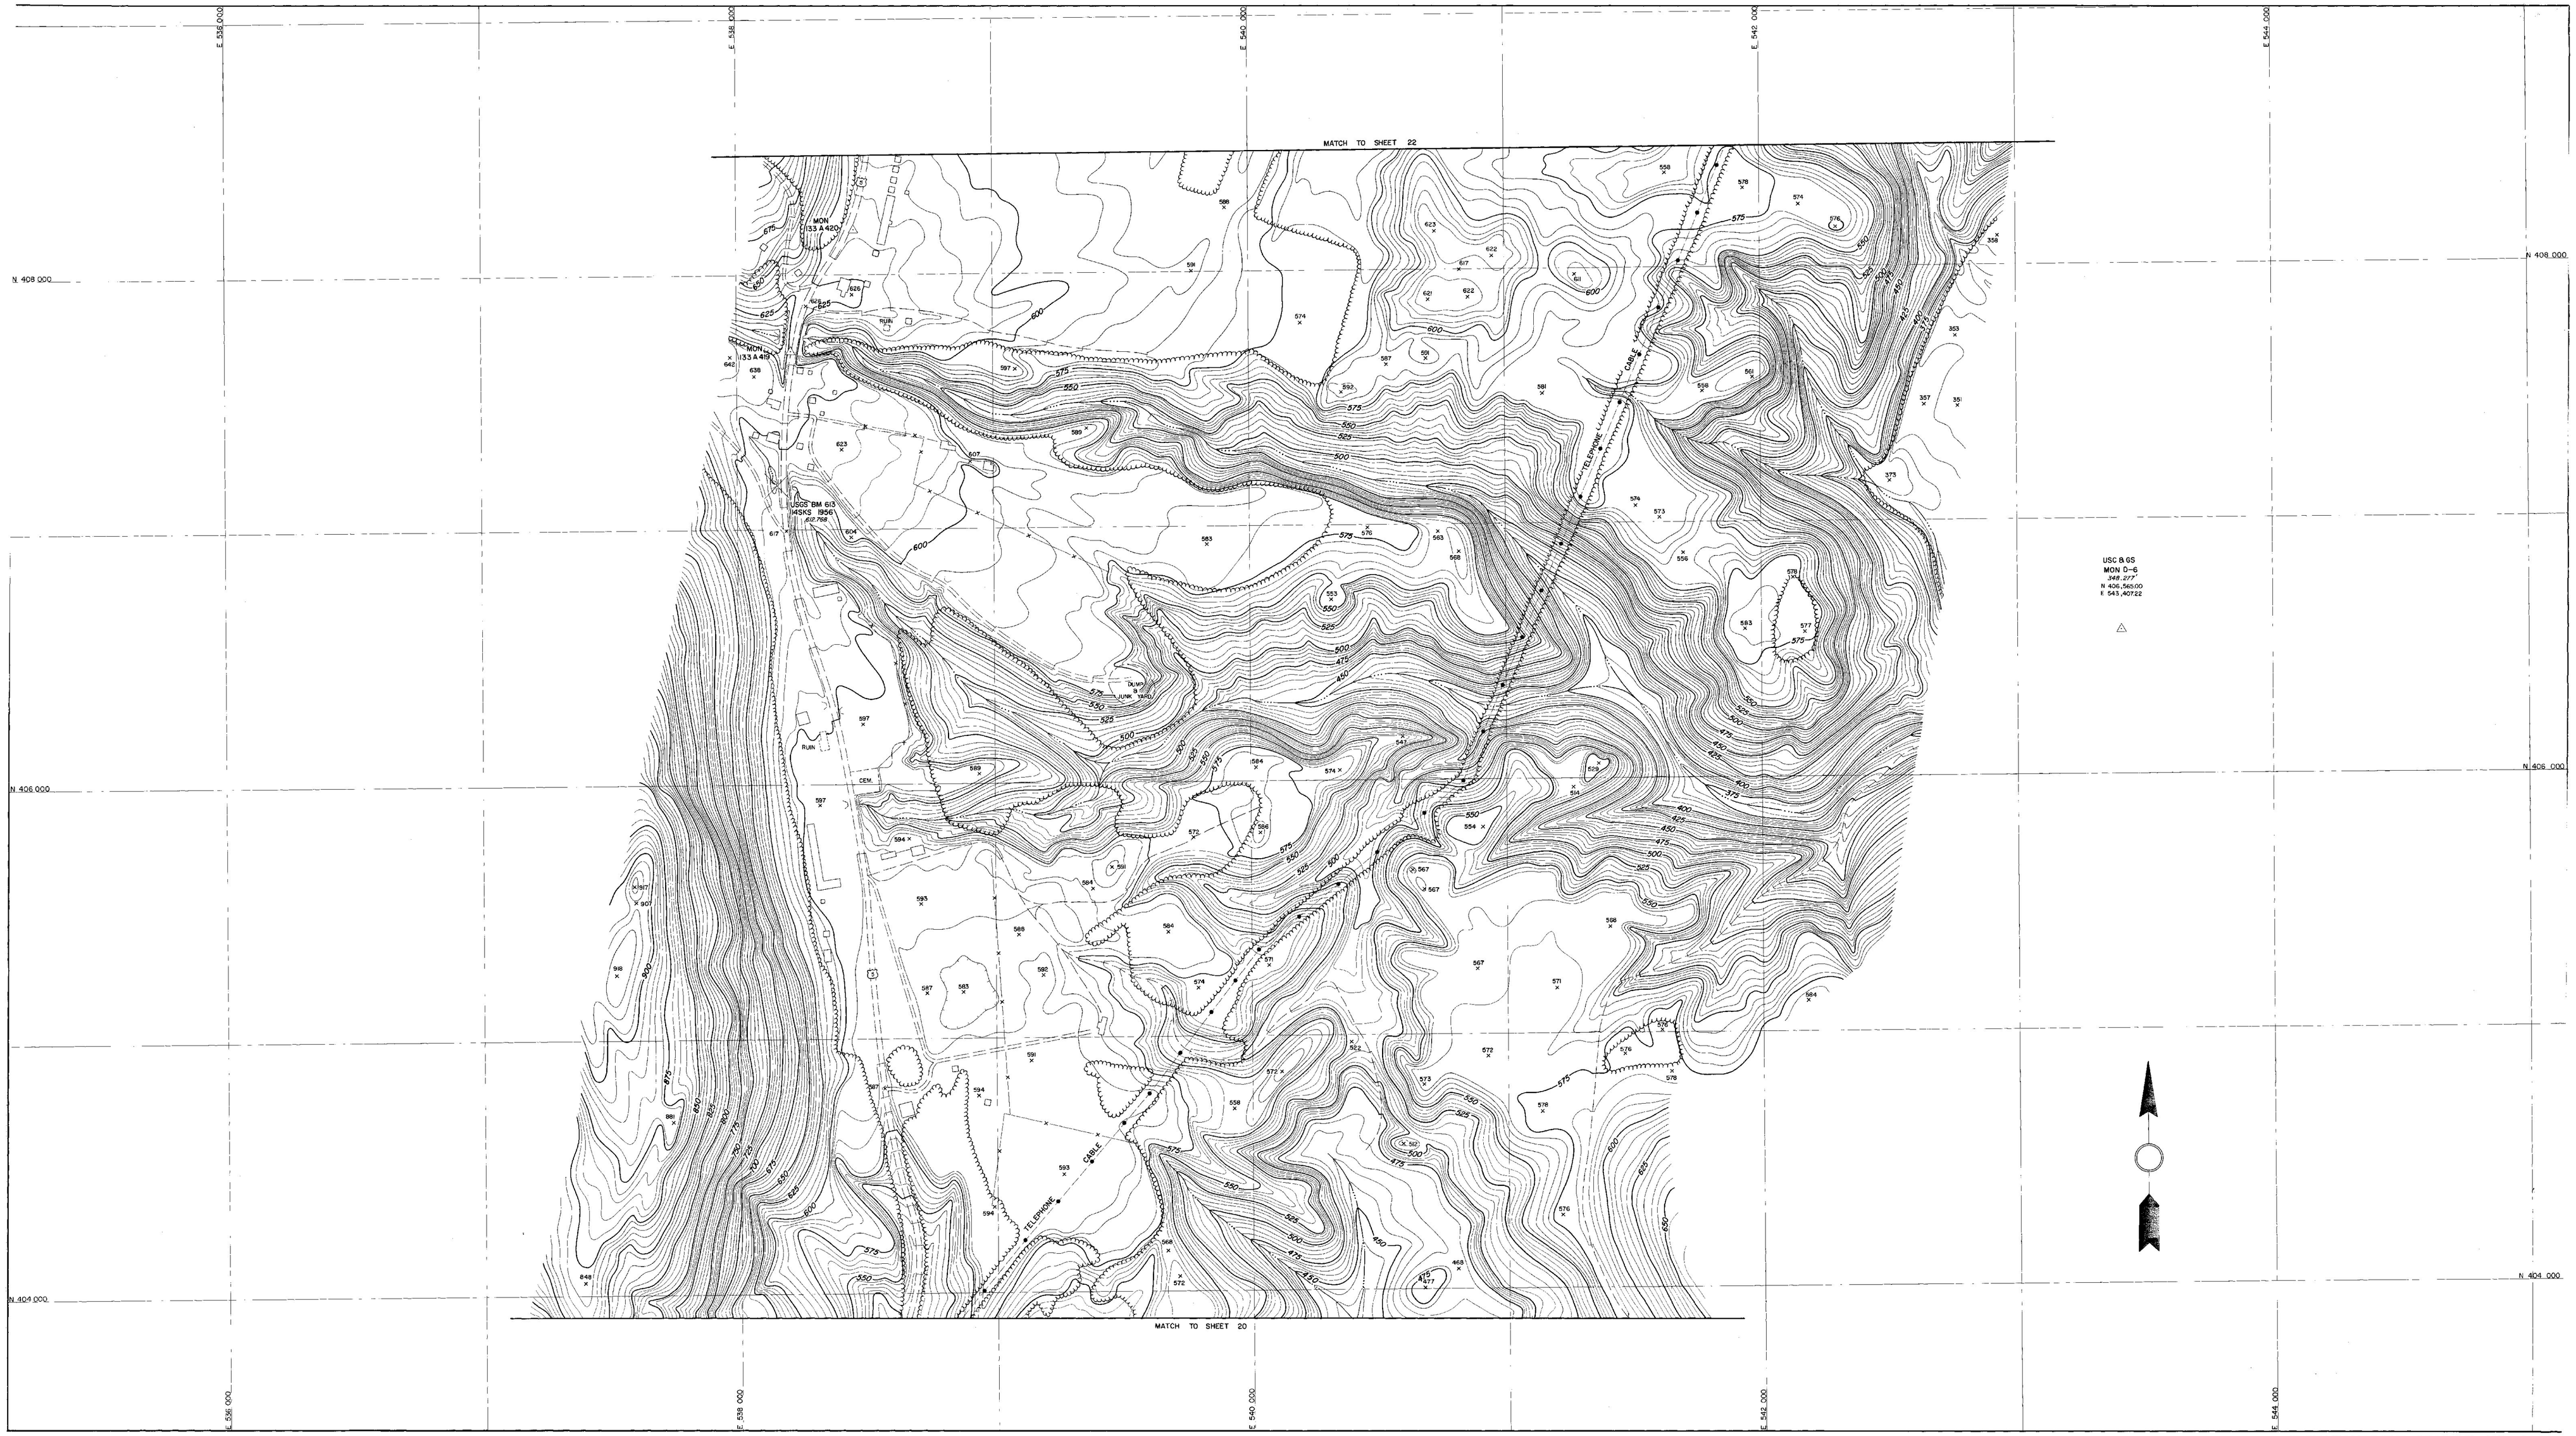

TOPOGRAPHY COMPILED BY PHOTOGRAMMETRIC METHODS
SARGENT – WEBSTER – CRENSHAW AND FOLLEY
ARCHITECT – ENGINEER ASSOCIATES
WATERTOWN, N.Y. MASSENA, N.Y.

SCALE 1"=200'

200 0 200 400 600 800

CONTOUR INTERVAL FIVE FEET
VERTICAL DATUM IS MEAN SEA LEVEL
1000' GRID BASED ON VERMONT STATE PLANE COORDINATE SYSTEM
DATE OF PHOTOGRAPHY – NOV. 1956

STATE OF VERMONT DEPARTMENT OF HIGHWAYS
HARTLAND – HARTFORD

55

SHEET NO. 21 OF 24 SHEETS

VT. HD IN 1-53