



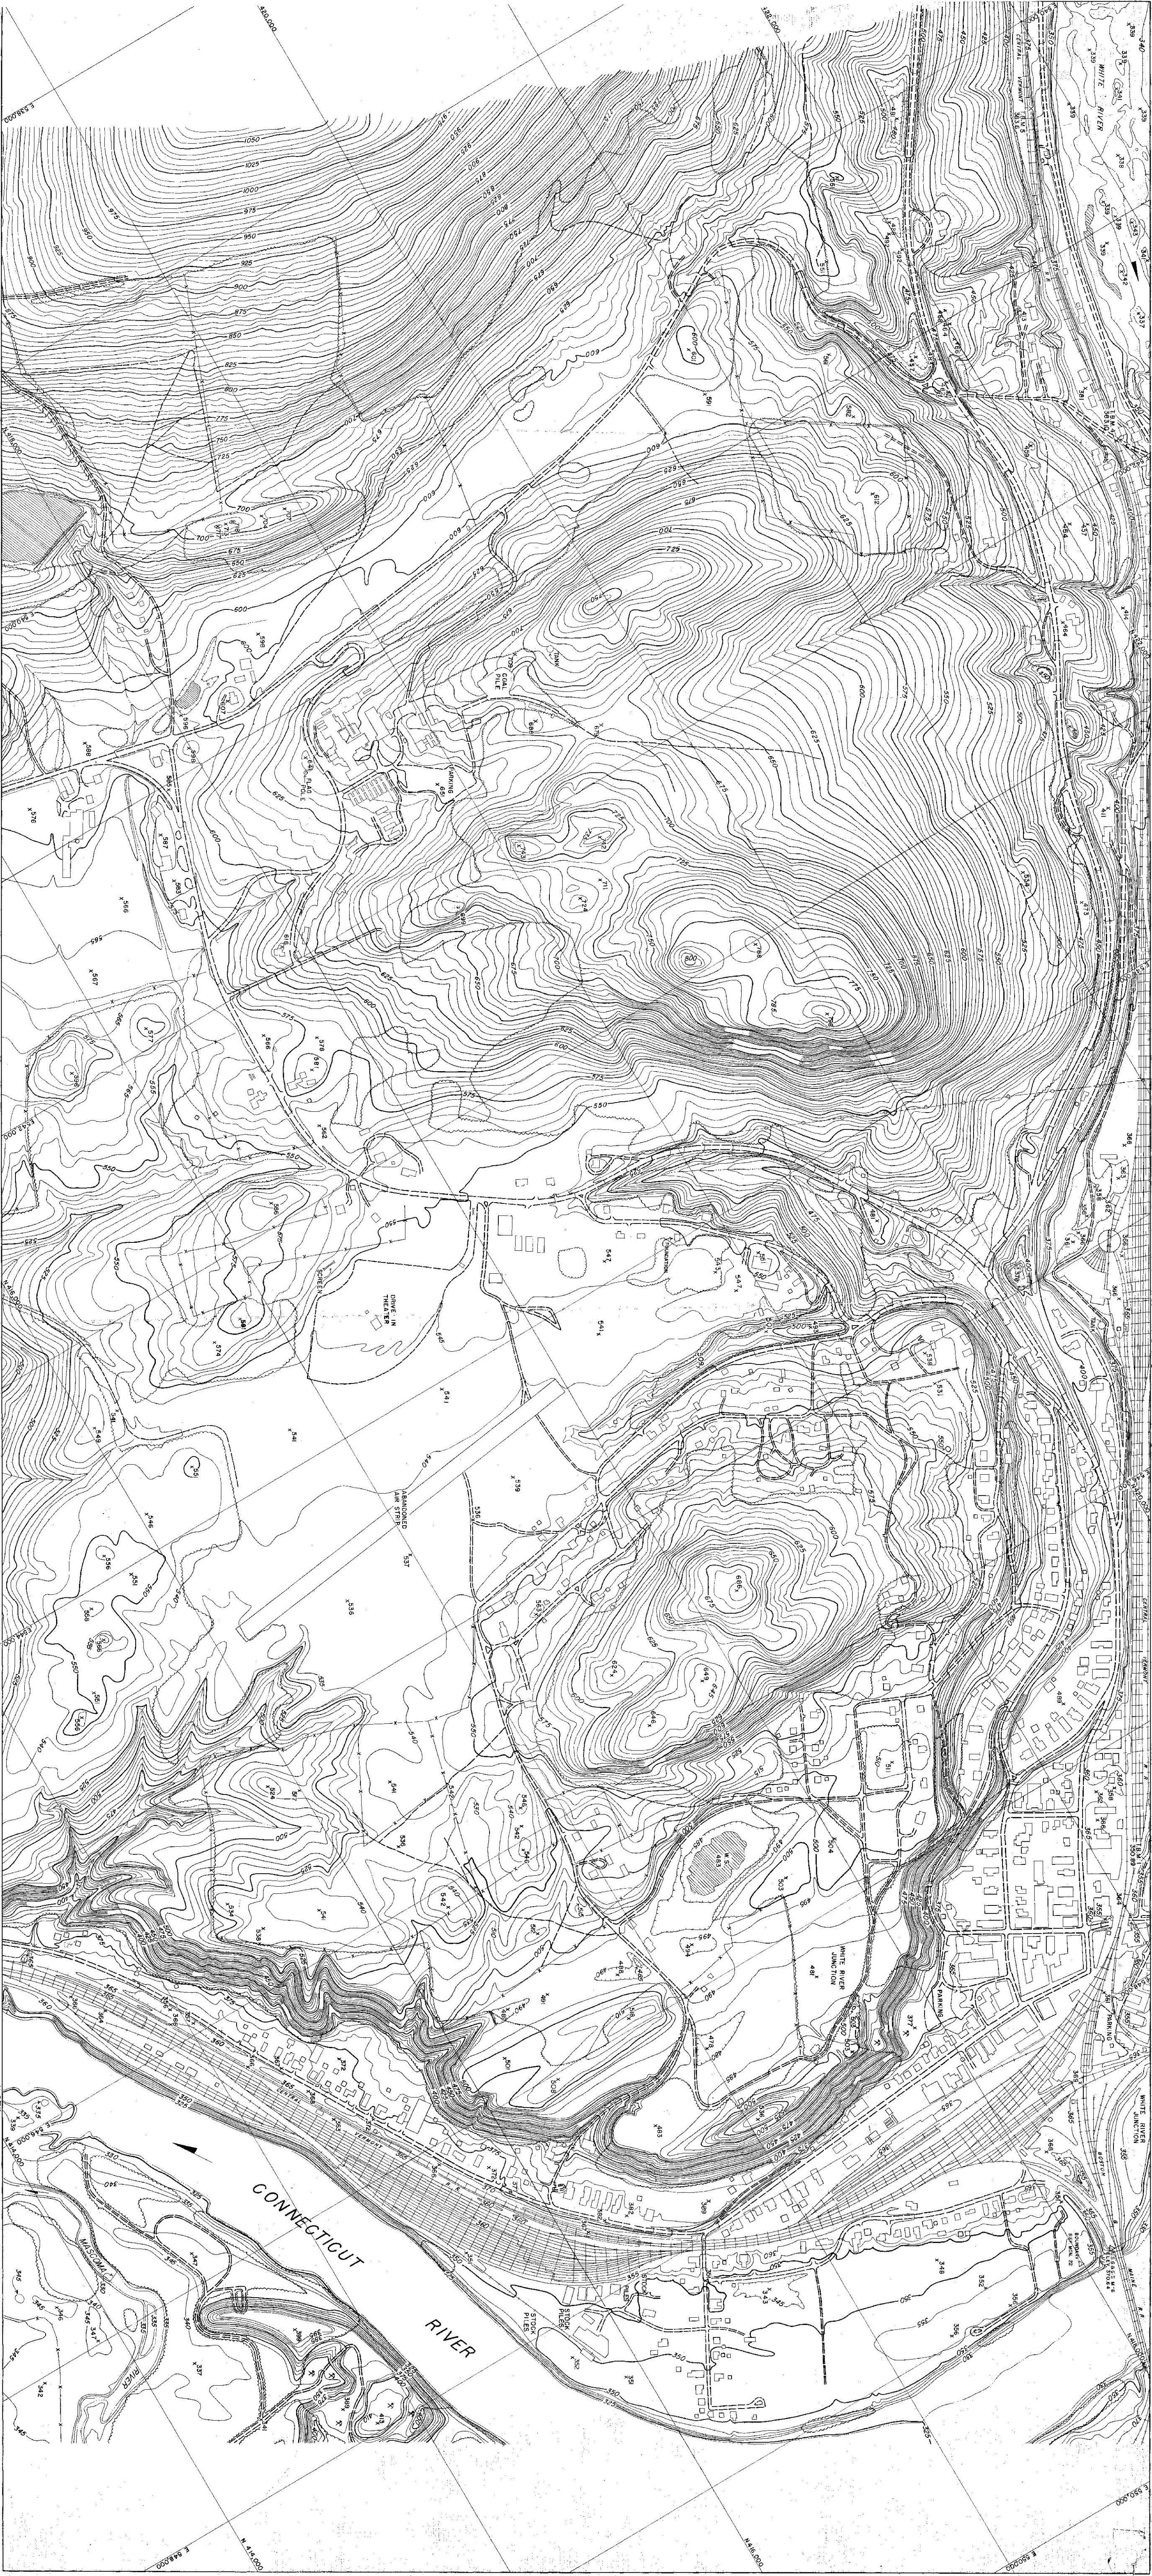

PHOTOGRAMMETRIC MAP
BY
CK AMANN PHOTOGRAMMETRIC ENGINEERS
KATONAH, TEXAS
MANHASSET, NEW YORK

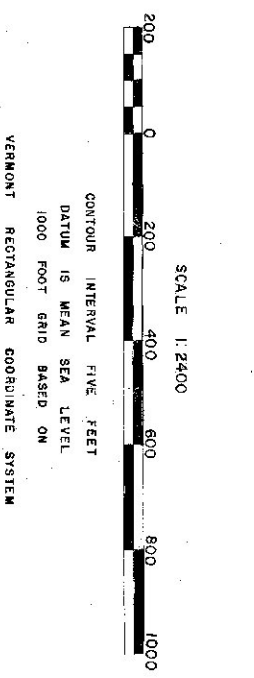


NOTE: 1. SHEETS 8 AND 9 ON 10 A DATUM
TO PUT SHEETS ON 1927 N.A. DATUM
SHIFT GRID +52.75 N. AND -10.29 E.
SWC.F. SHEETS ARE ON 1927 N.A. DATUM.

STATE OF VERMONT
DEPARTMENT OF HIGHWAYS
HARTFORD WHITE RIVER JUNCTION AREA
ROUTE U.S. NO. 5


60
Map No. 1157
SHEET NO. 1 OF 3

VT. H.D. IN. 1-57

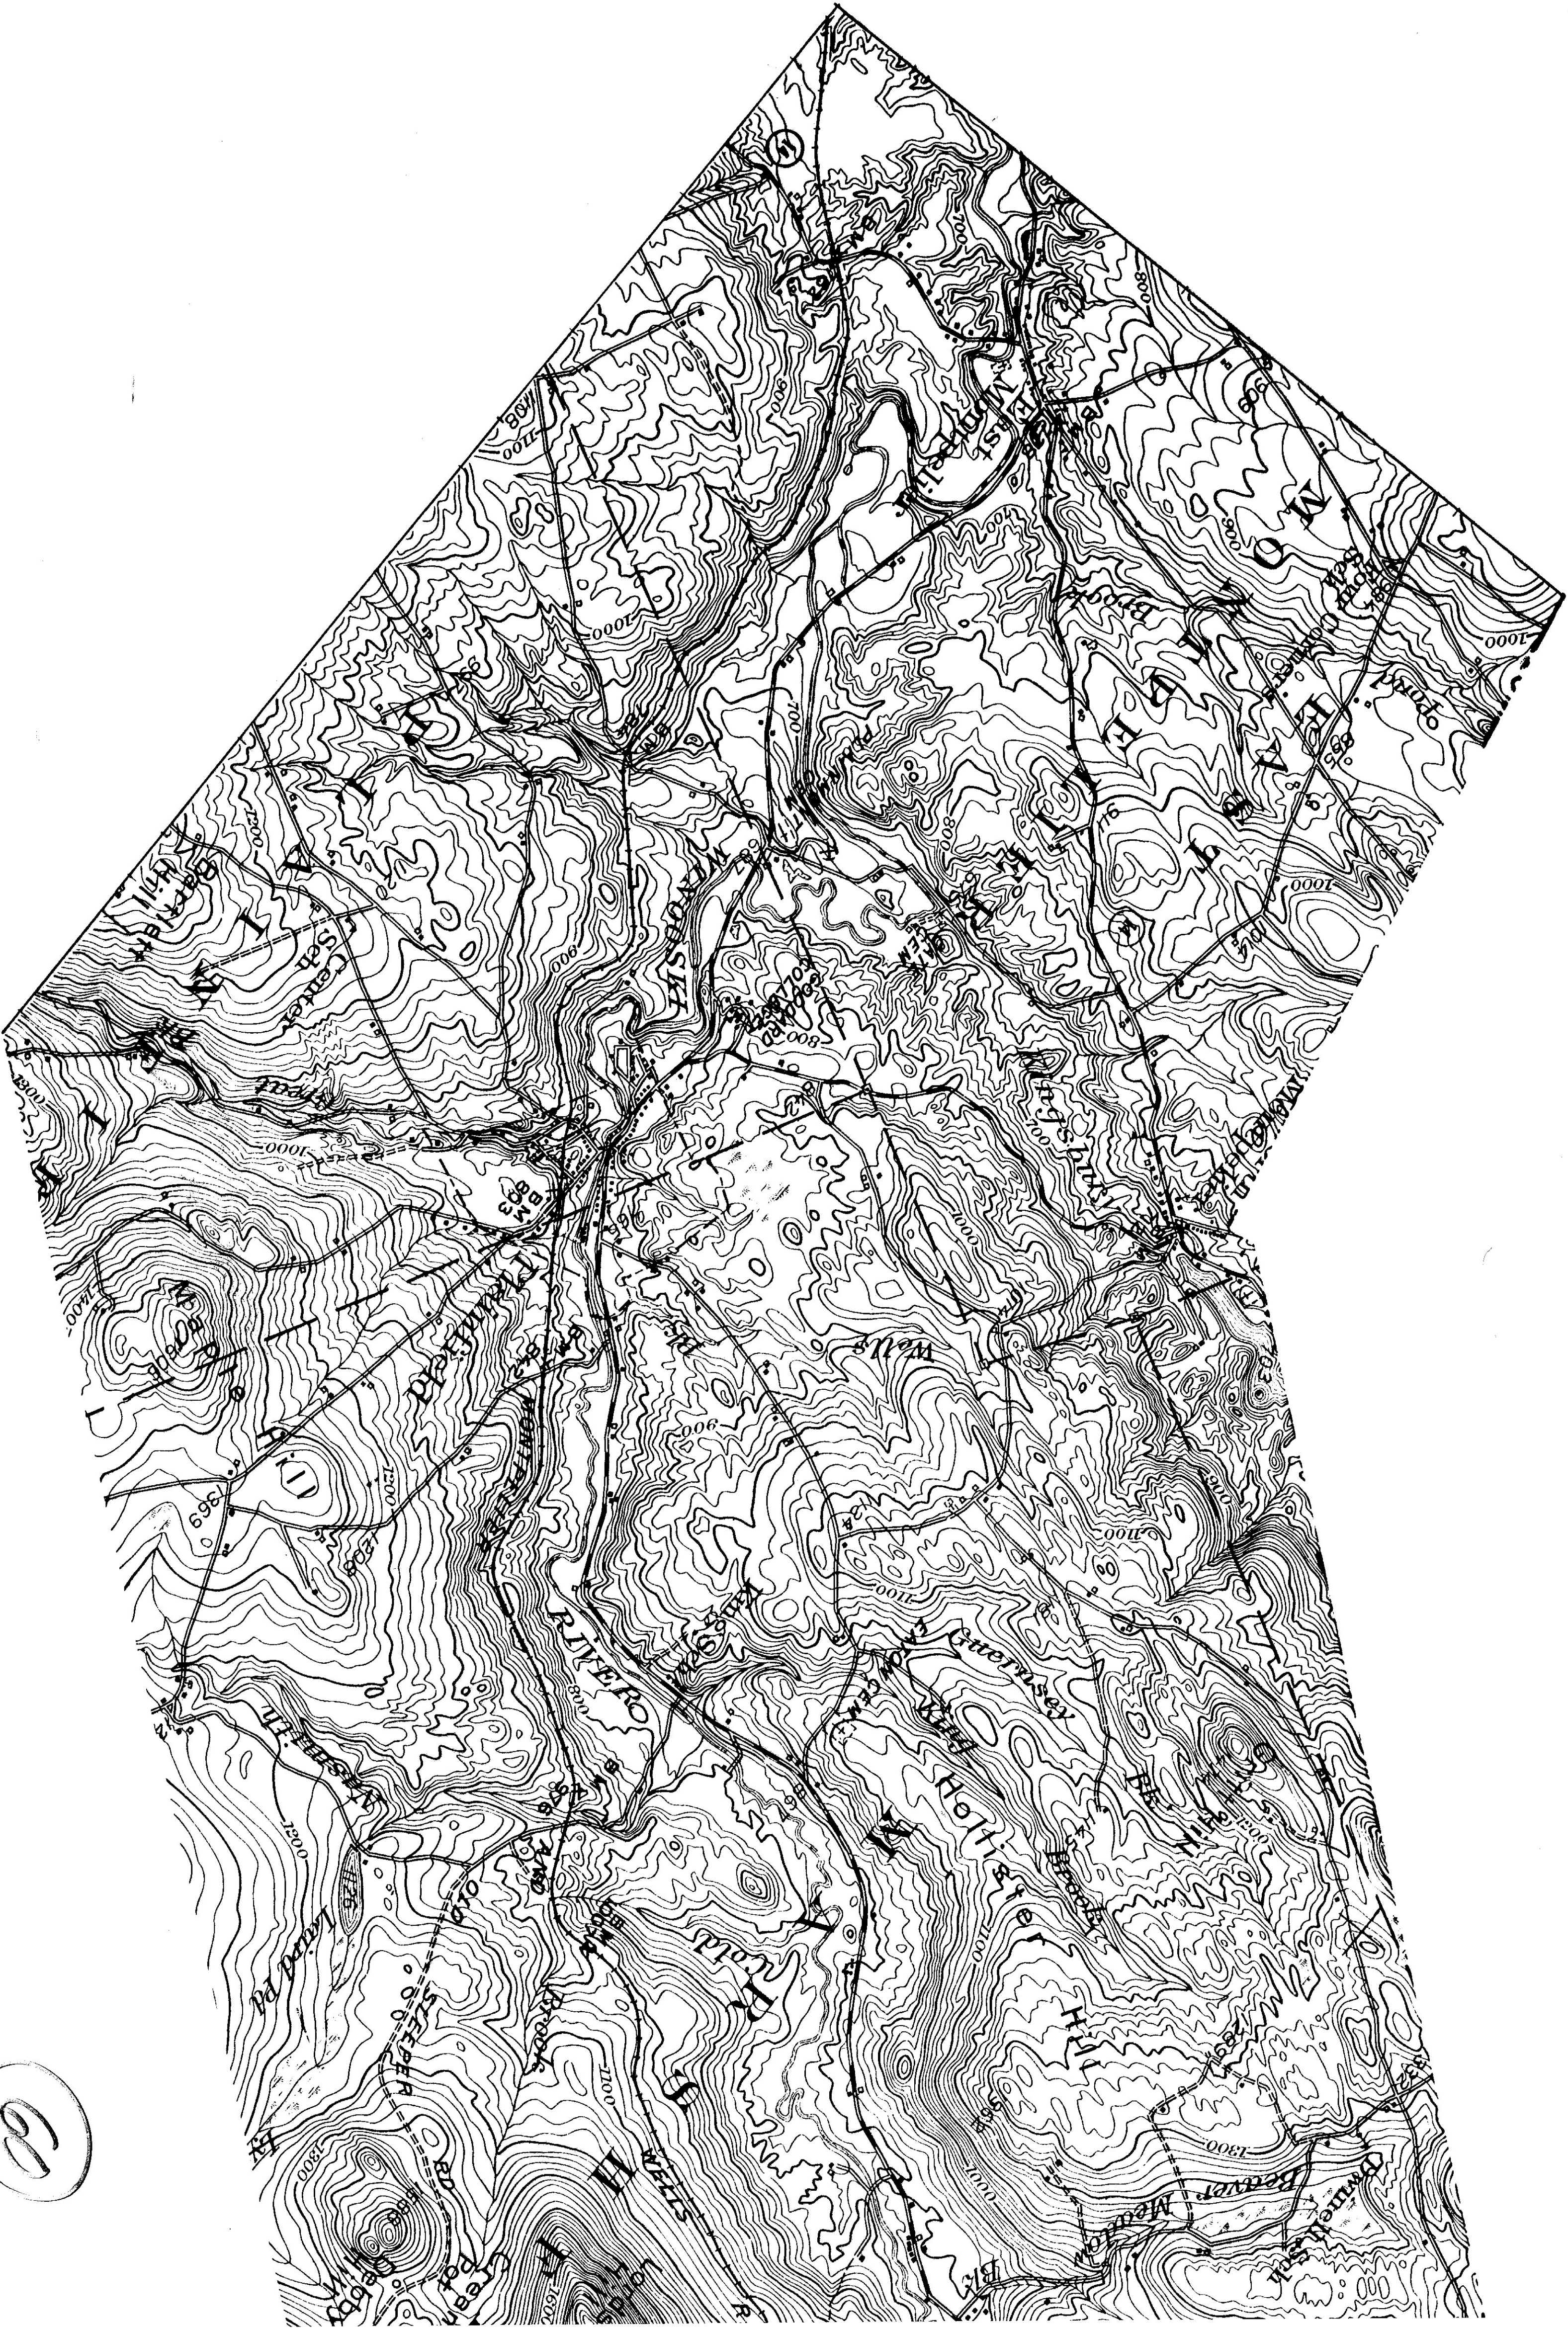

1002

6

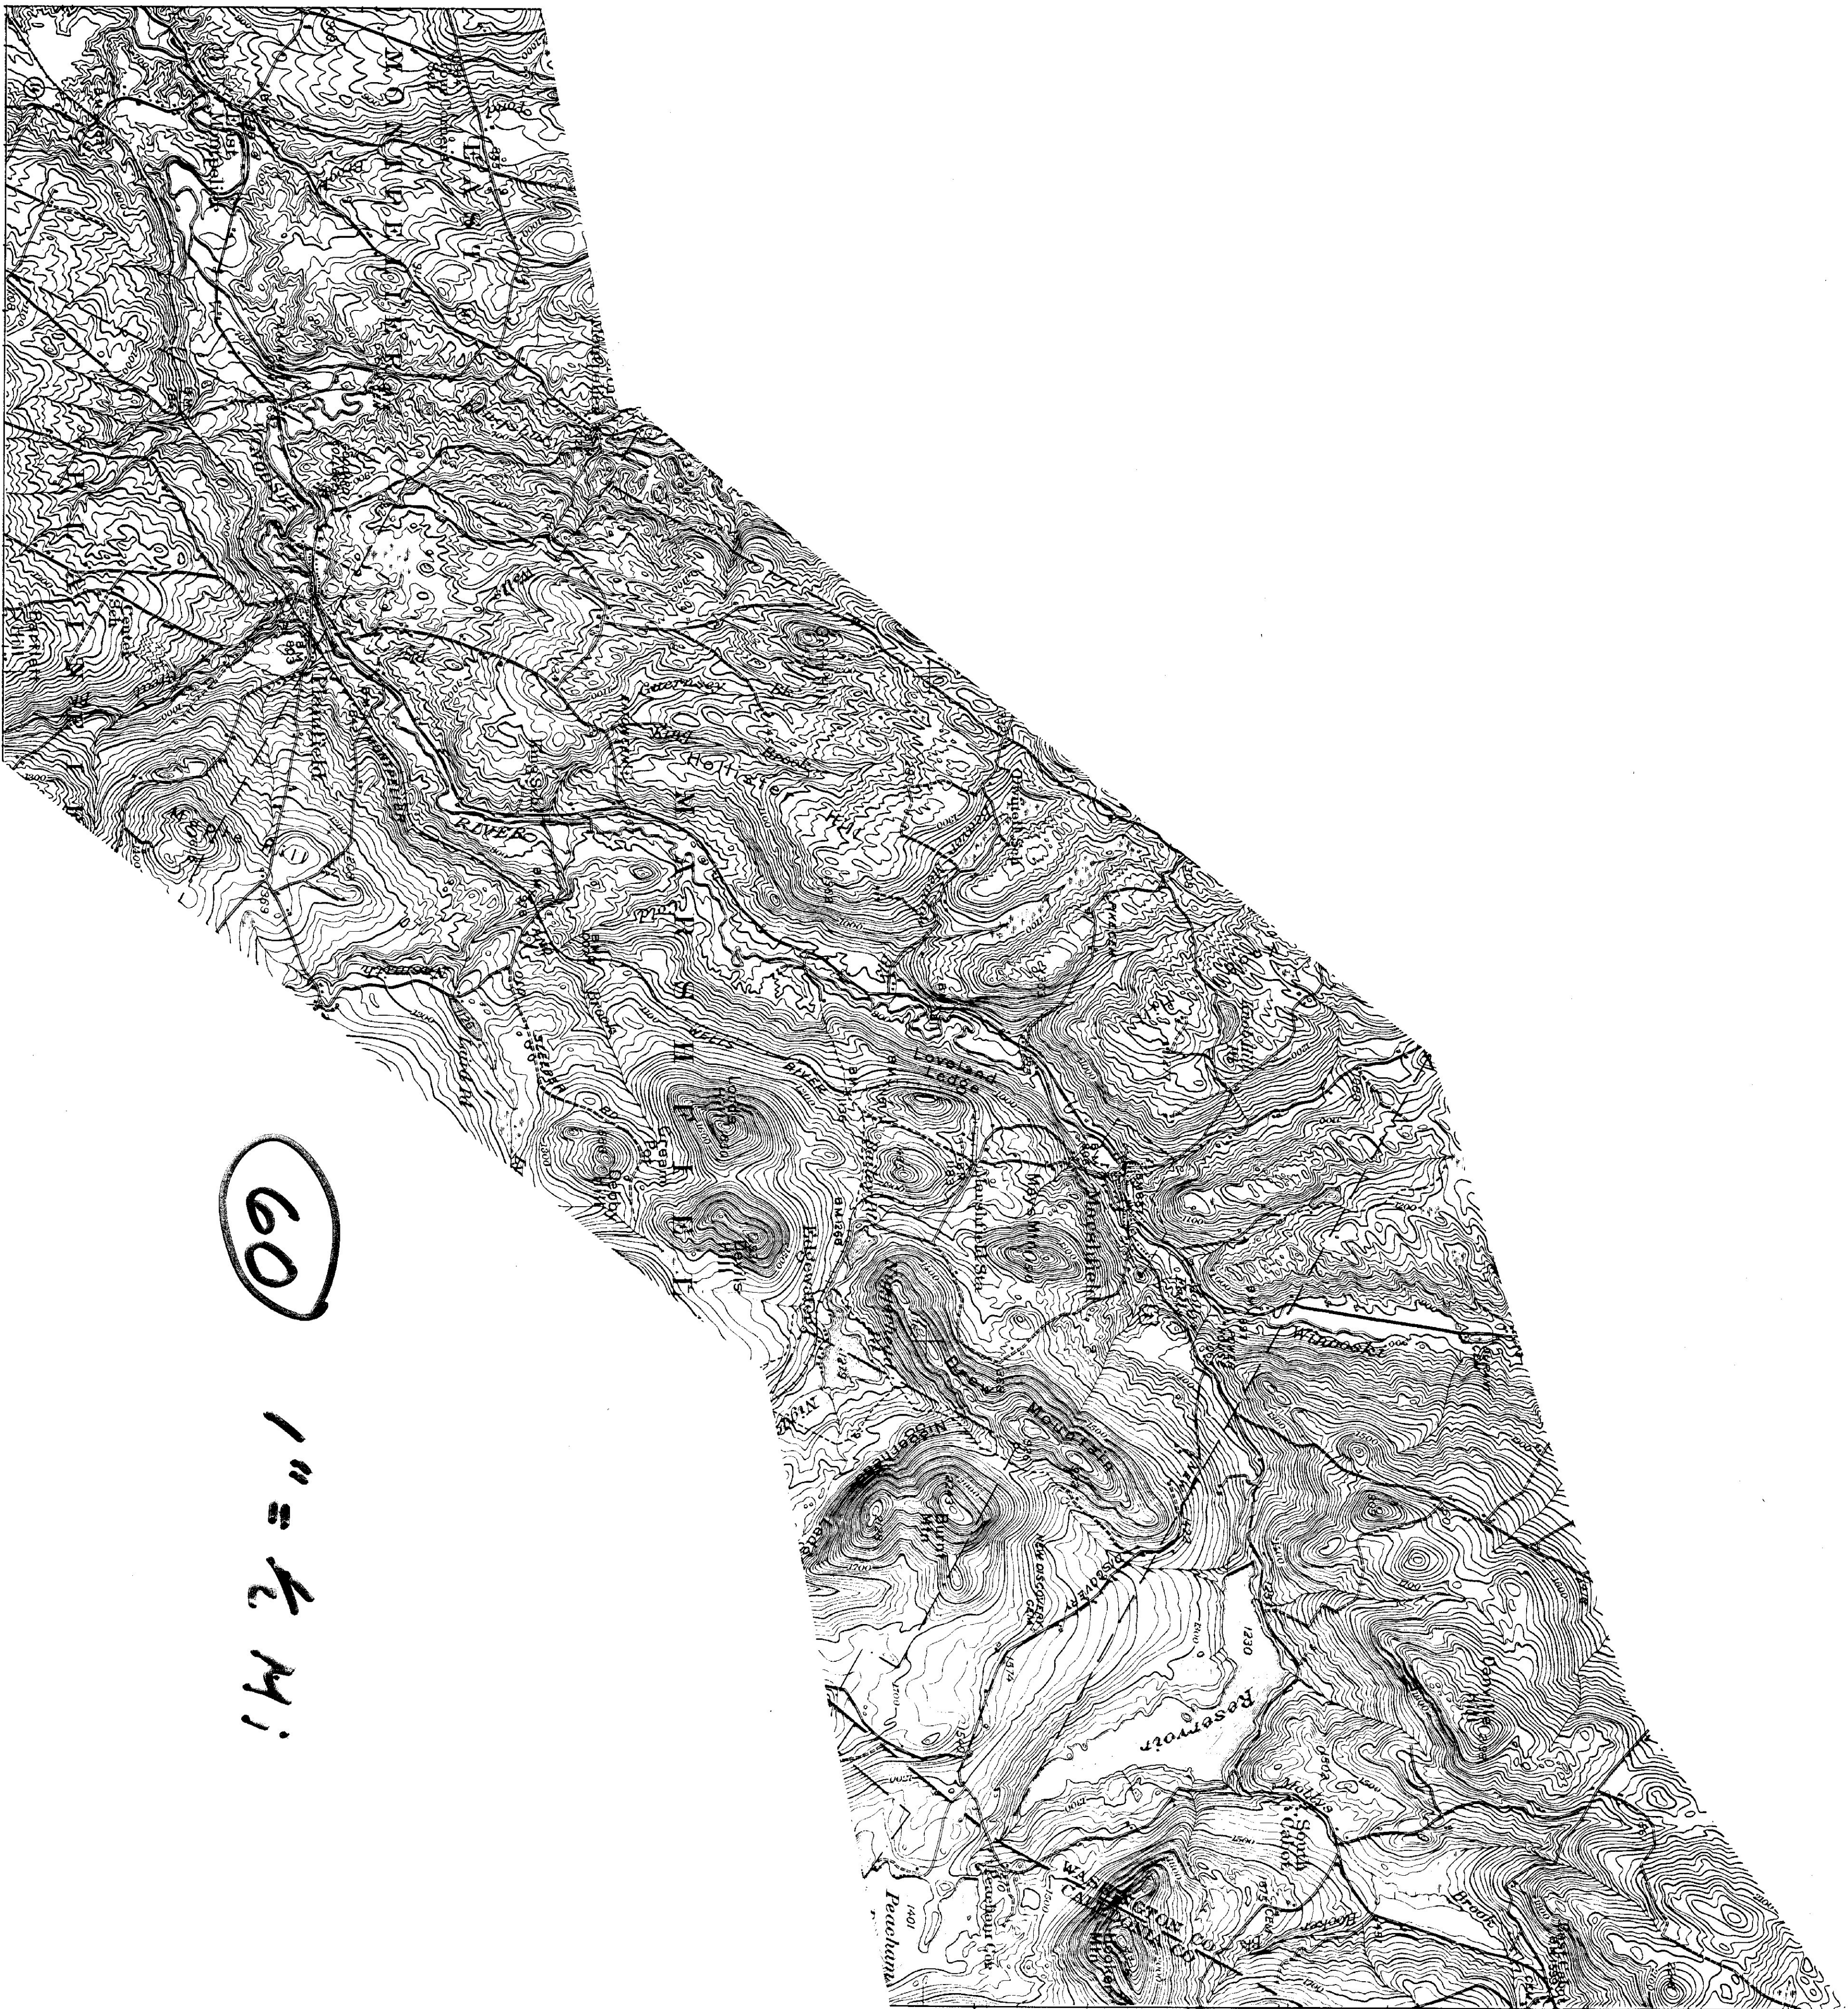

60

1" = 1/4 MI