




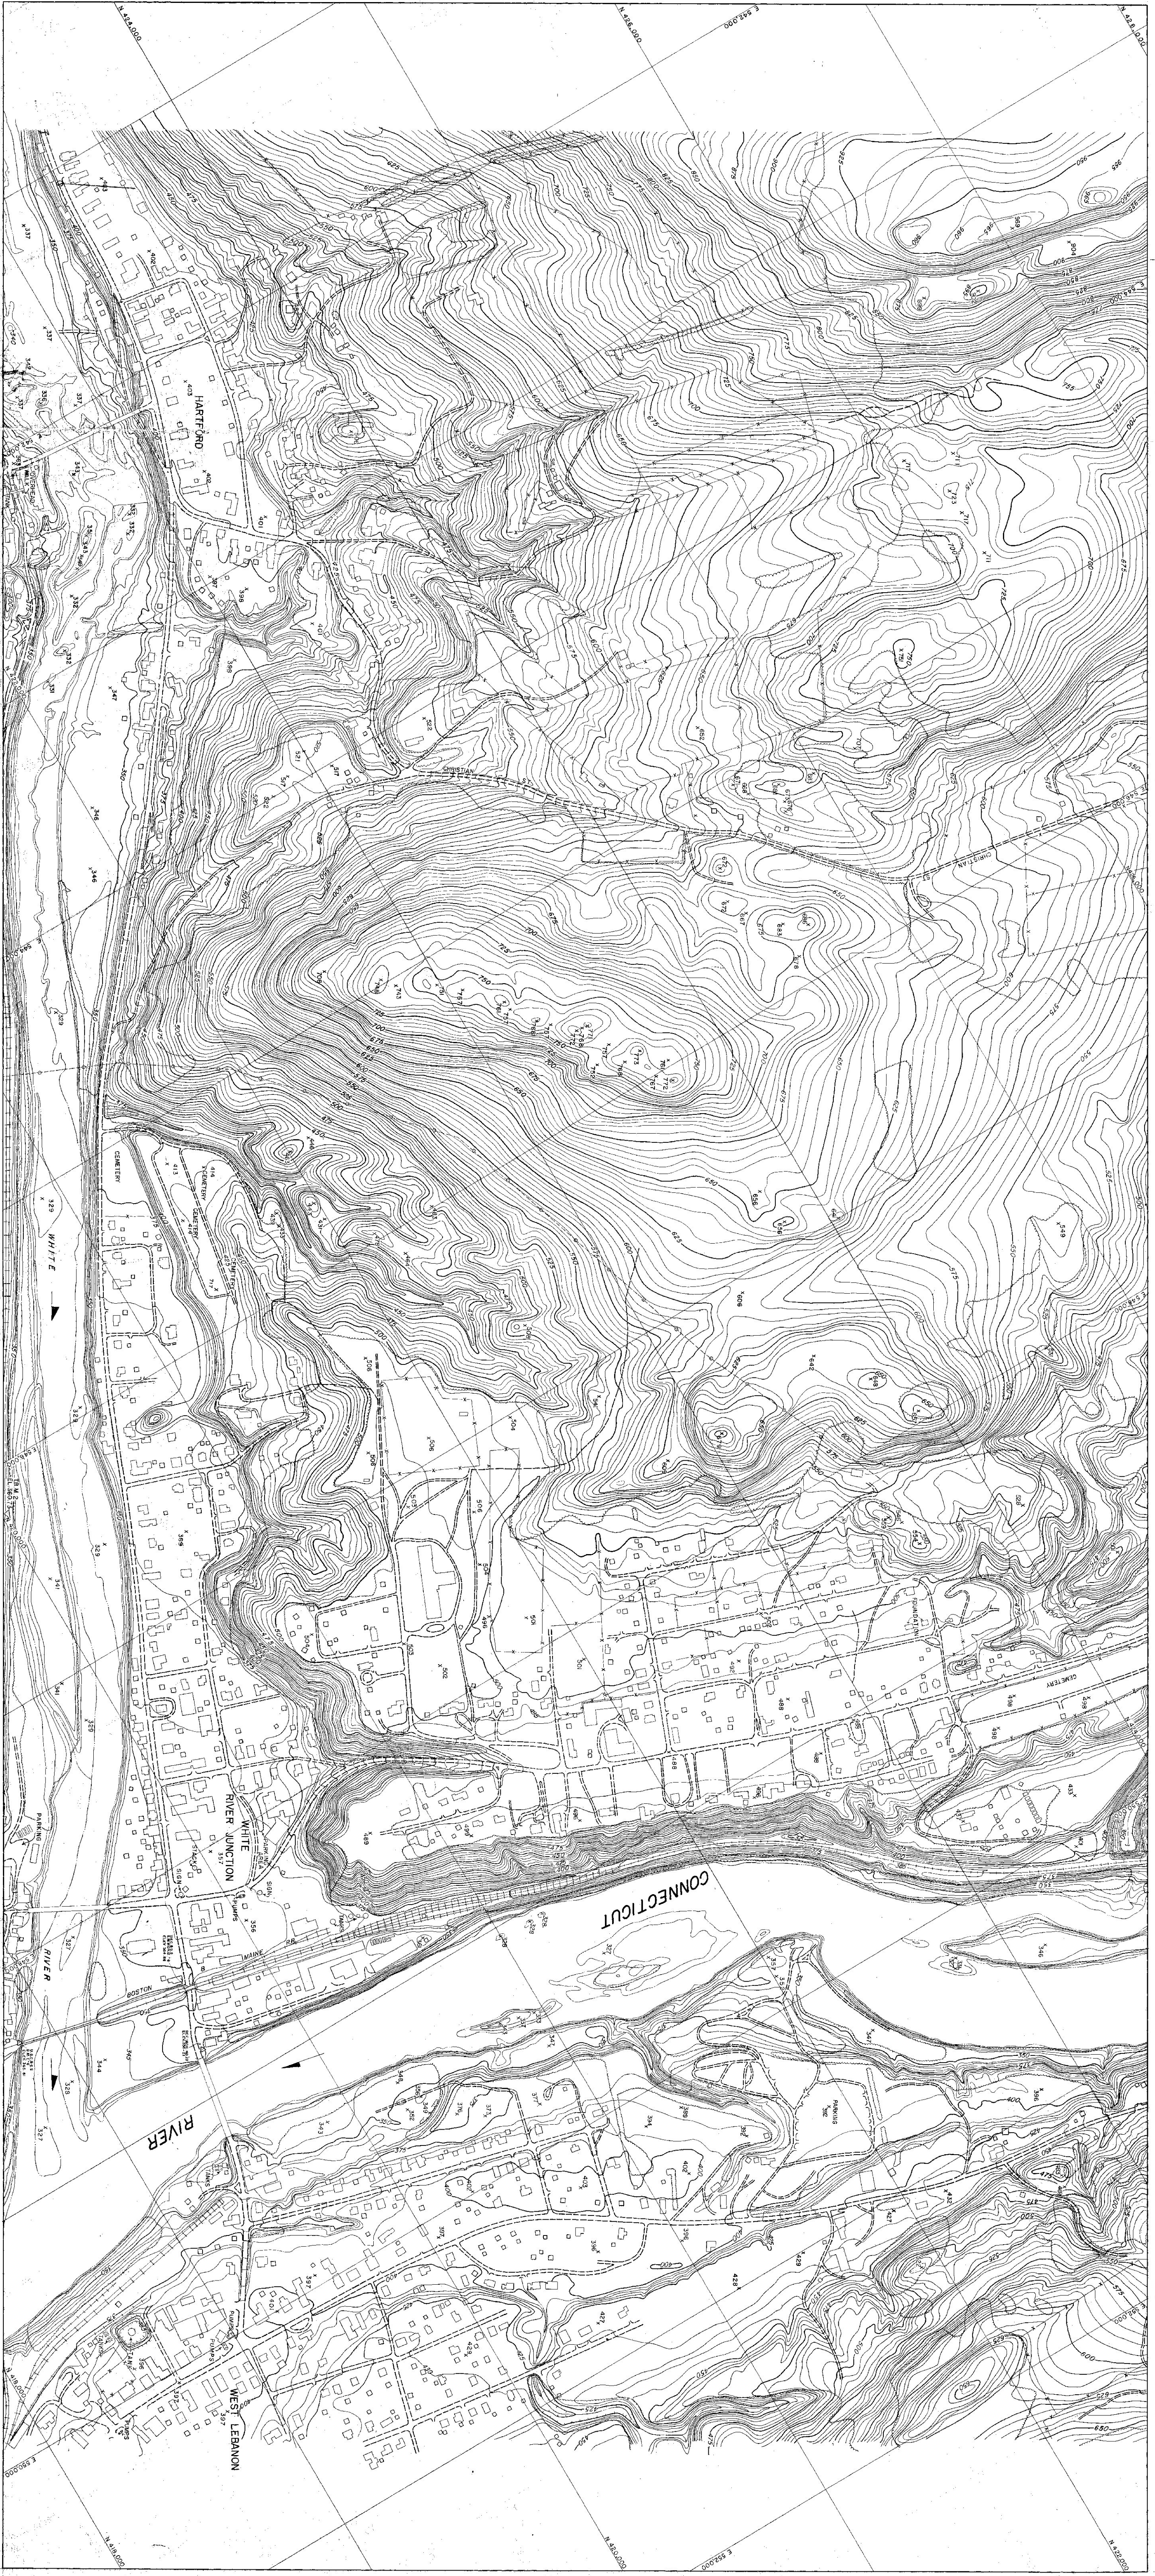

PHOTOGRAMMETRIC MAP
JACK AMANN PHOTOGRAMMETRIC ENGINEERS
SAN ANTONIO, TEXAS
MASSACHUSETTS, NEW YORK

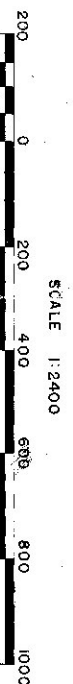

CONTOUR INTERVAL, FEET 100
VERTICAL EXAGGERATION 1000 FEET PER 1000 FEET
HORIZONTAL EXAGGERATION 1000 FEET PER 1000 FEET
COORDINATE SYSTEM

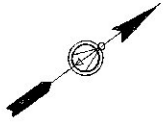


STATE OF VERMONT
DEPARTMENT OF HIGHWAYS
HARTFORD WHITE RIVER JUNCTION AREA
ROUTE U.S. NO 5
VI. H.D. IN. 1-58
SHEET NO. 2 OF 3

61

61

1" = 1/2 MI

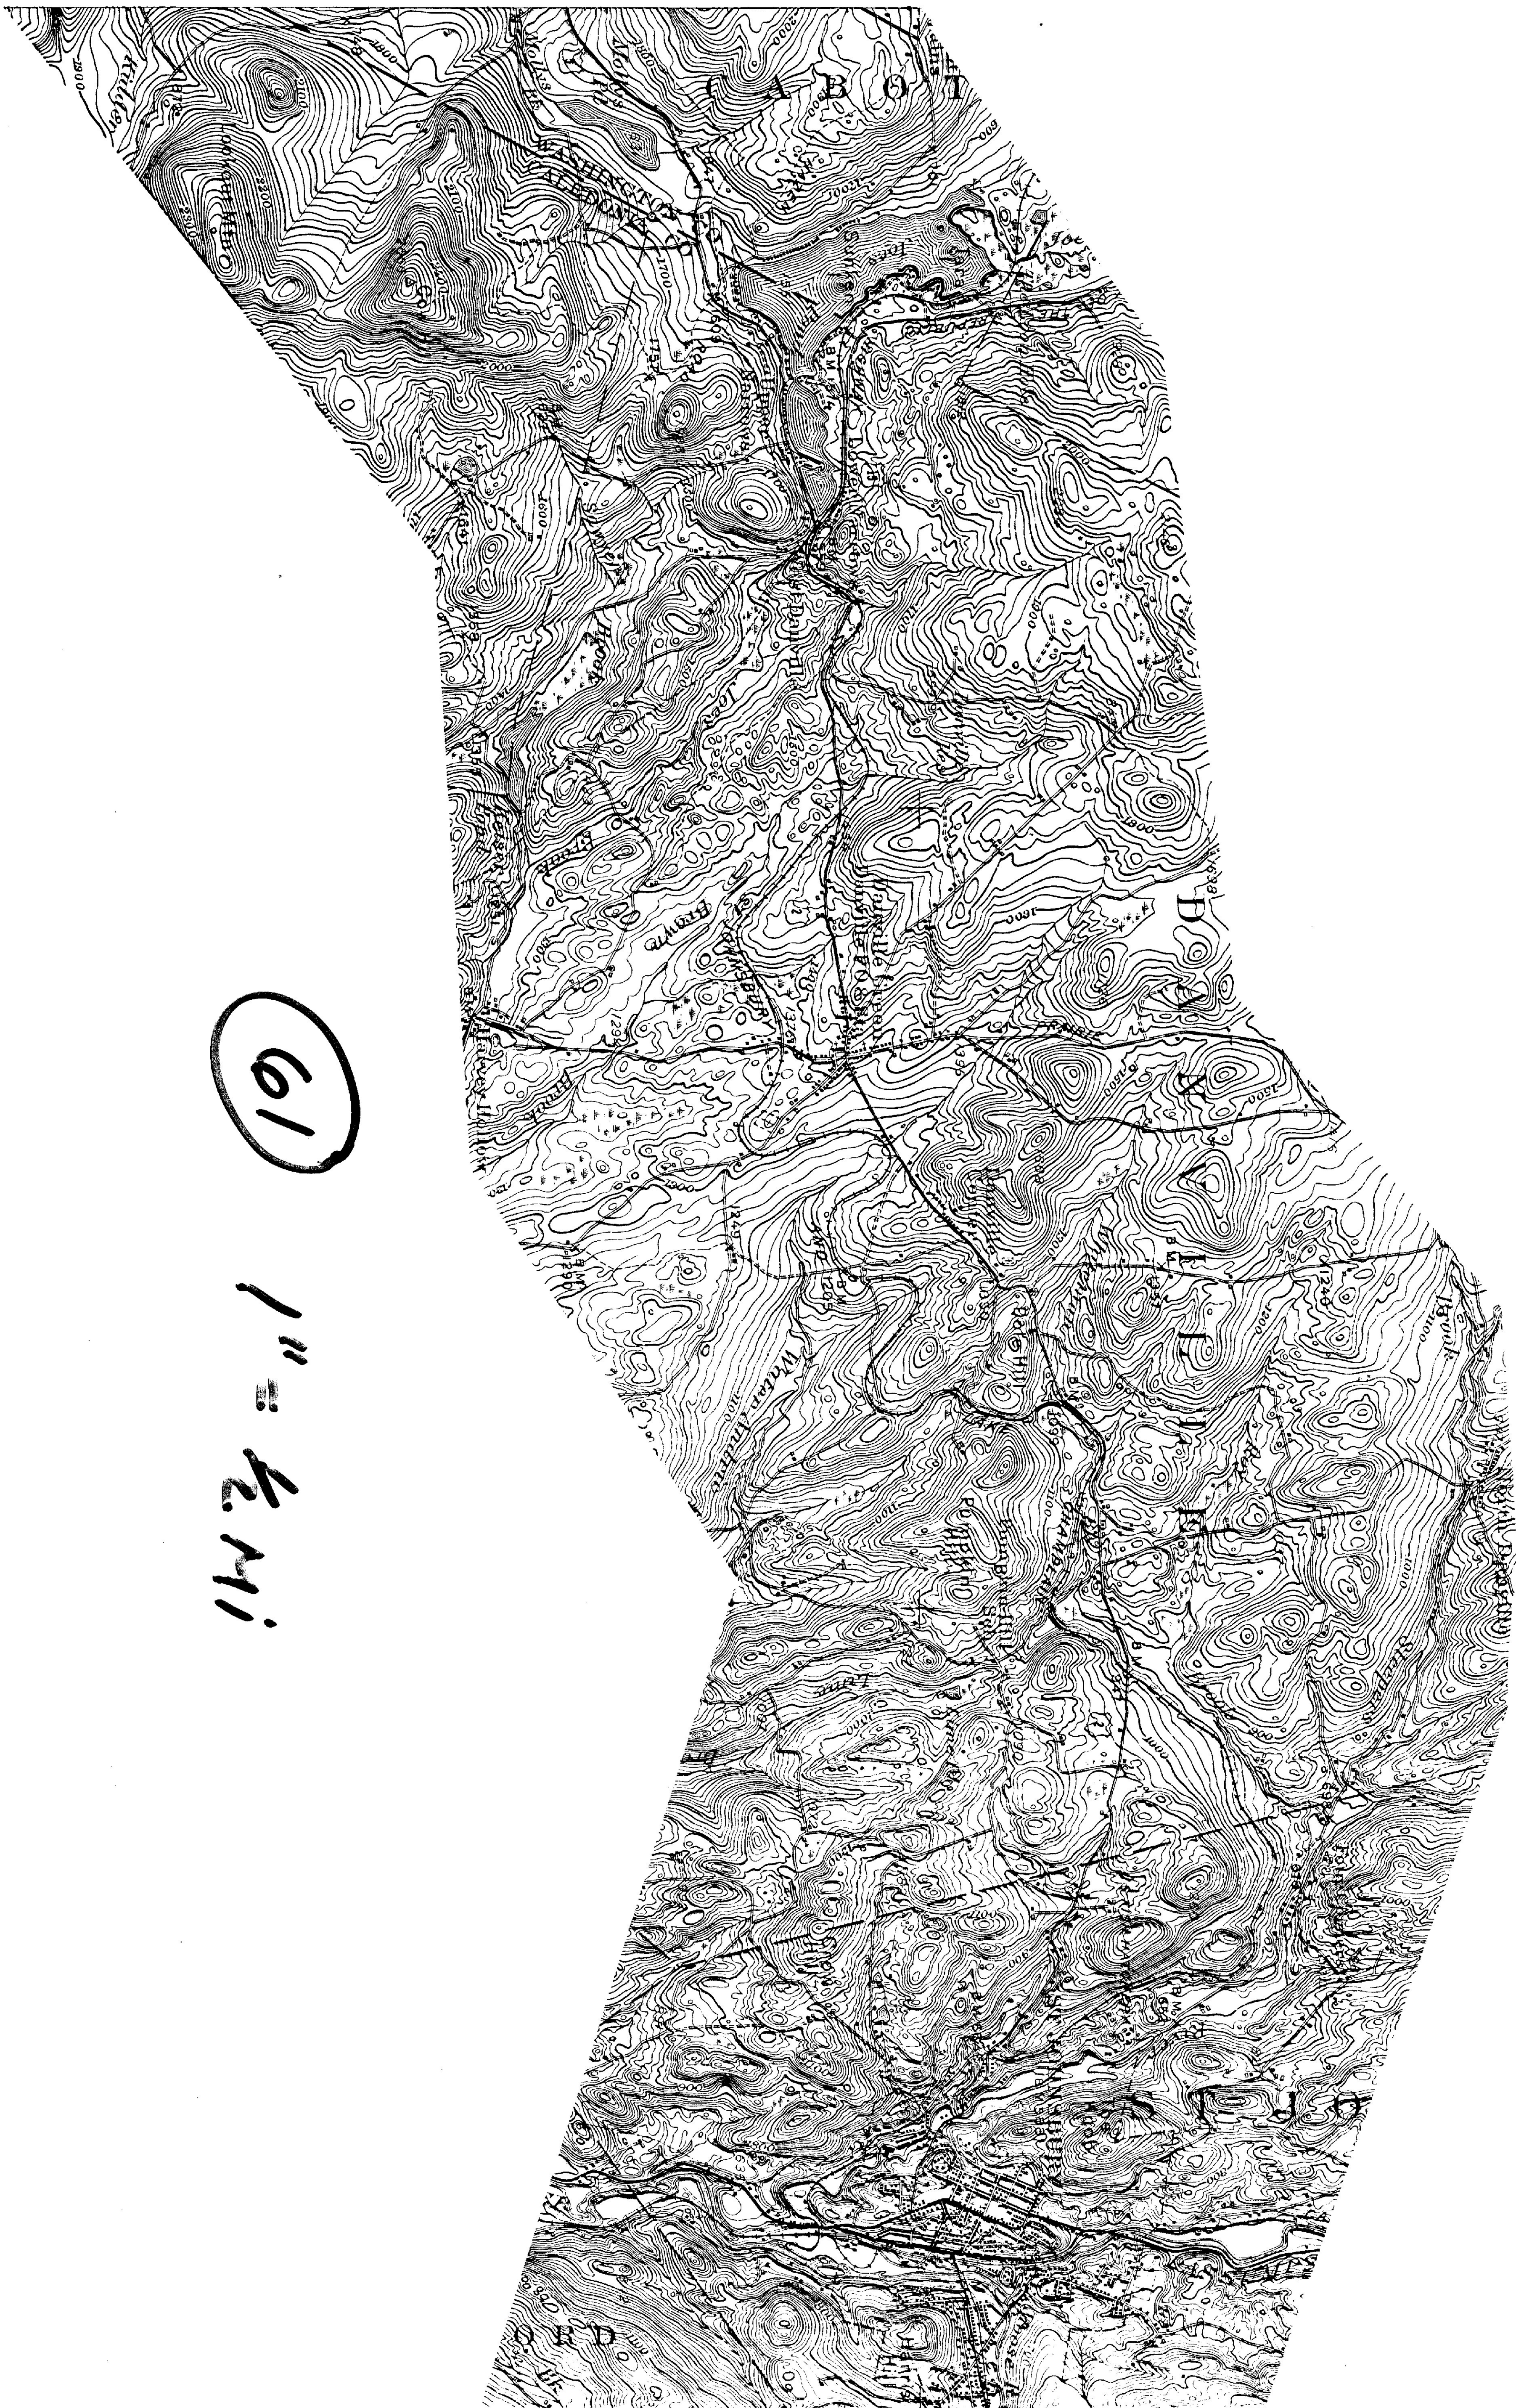



61

2 of 2

1"=1000'