


PHOTOGRAMMETRIC MAP
JACK AMANN PHOTOGRAMMETRIC ENGINEERS
SAN ANTONIO, TEXAS
MASSACHUSETTS, NEW YORK

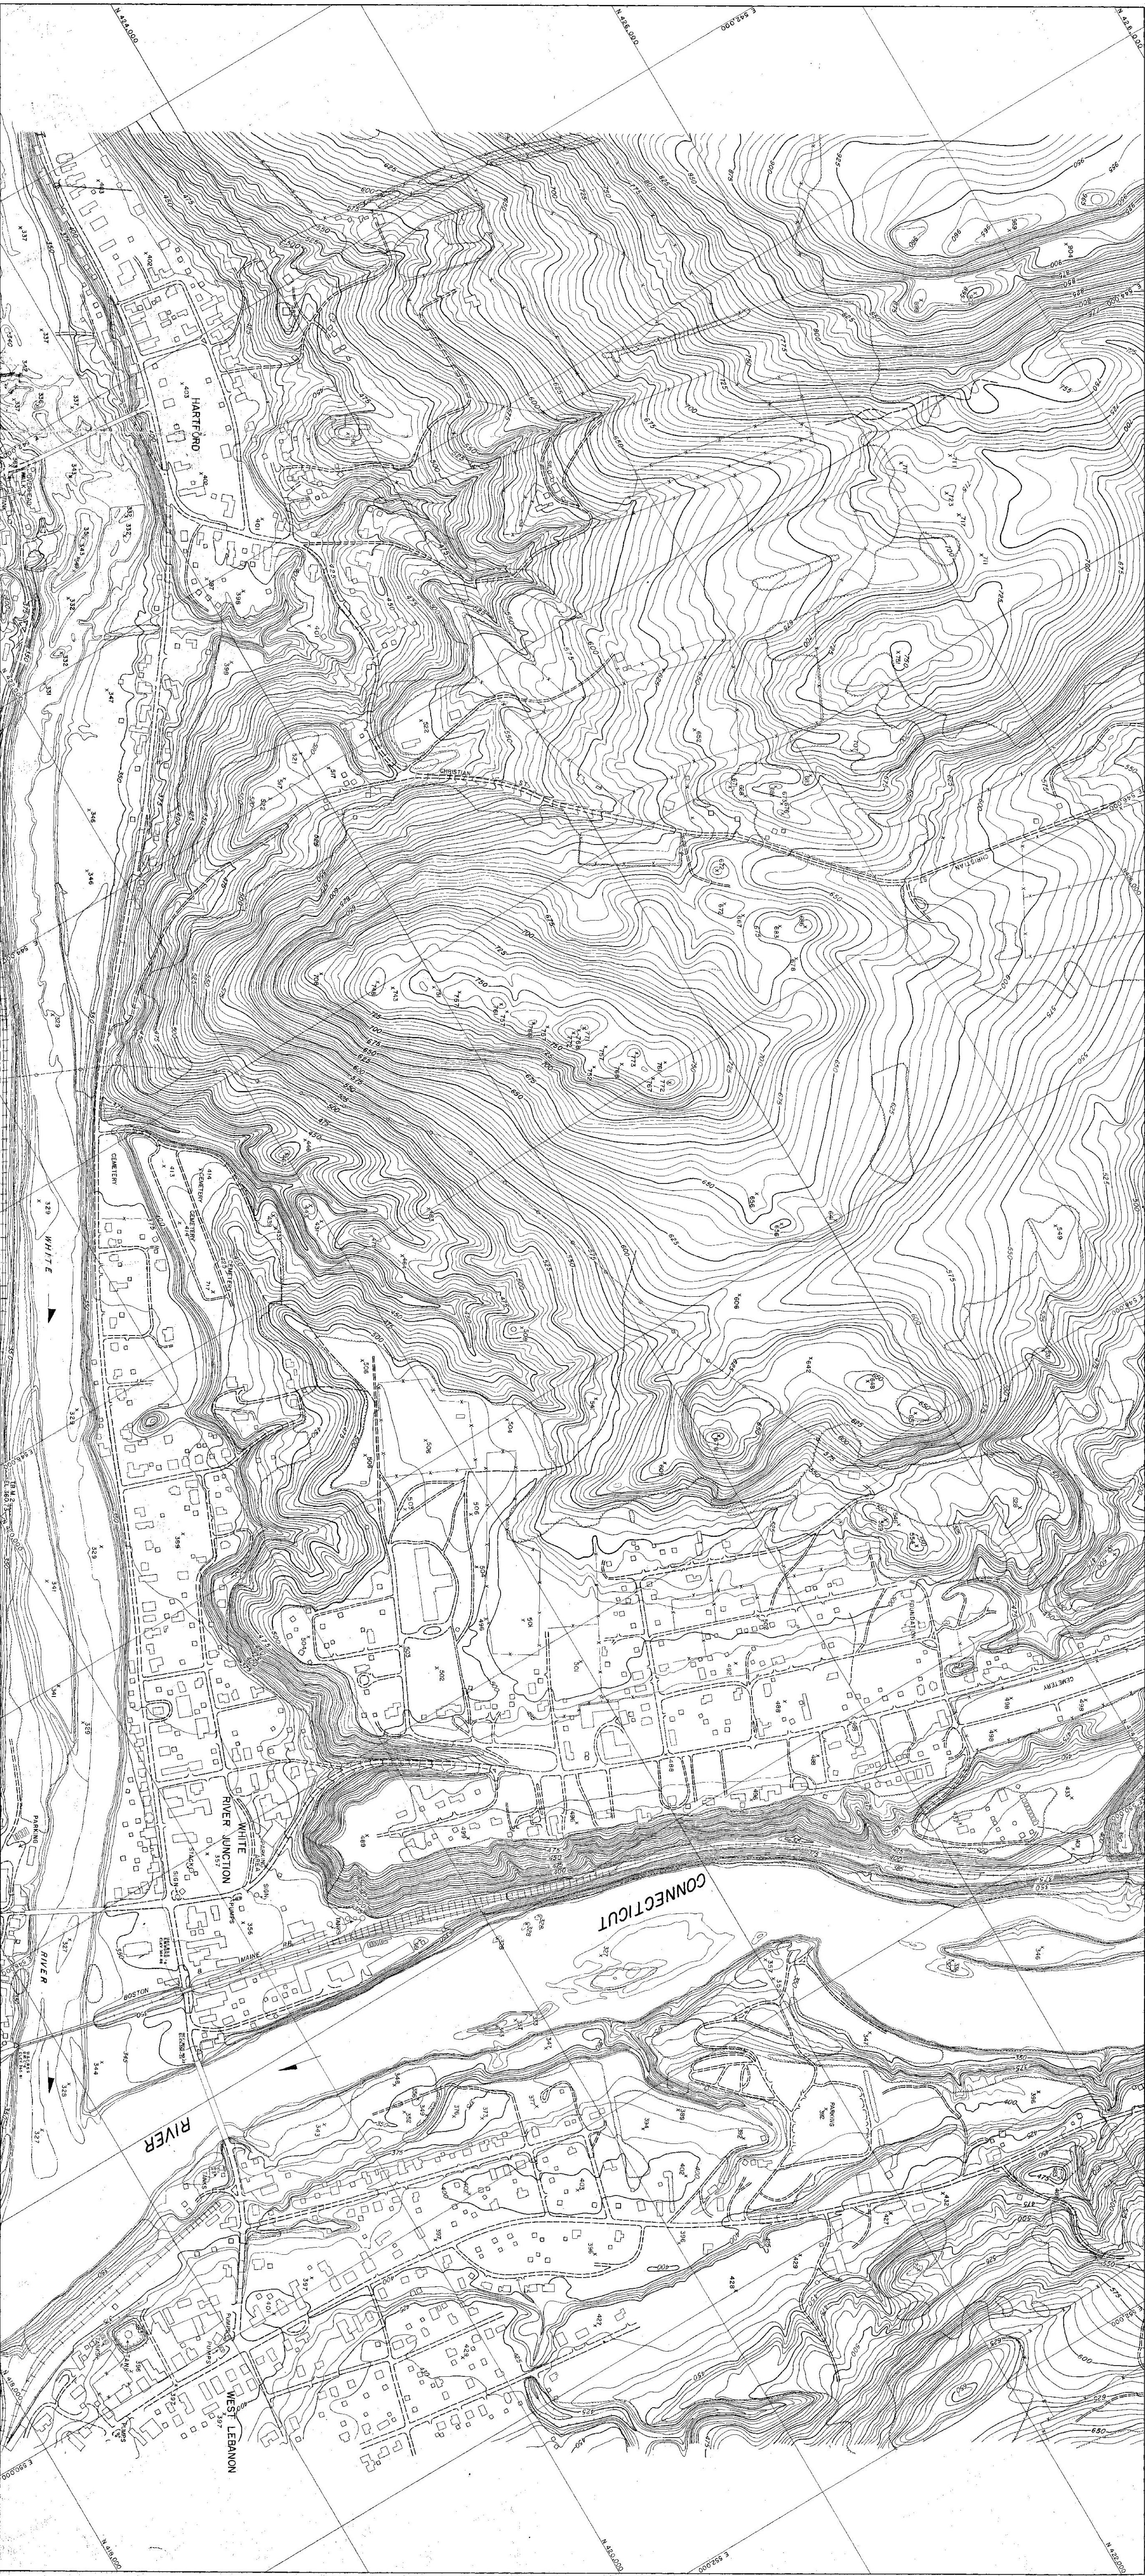

MATCH LINE SHEET NO. 1 OF 2

SCALE 1:2400



CONTOUR INTERVAL, FEET 100
VERTICAL EXAGGERATION 1000 FEET PER 100 FEET
HORIZONTAL EXAGGERATION 1000 FEET PER 100 FEET
COORDINATE SYSTEM

STATE OF VERMONT

DEPARTMENT OF HIGHWAYS

HARTFORD WHITE RIVER JUNCTION AREA

ROUTE U.S. NO. 5

VI. H.D. IN. 1-58

Map of 1957

SHEET NO. 2 OF 3

61