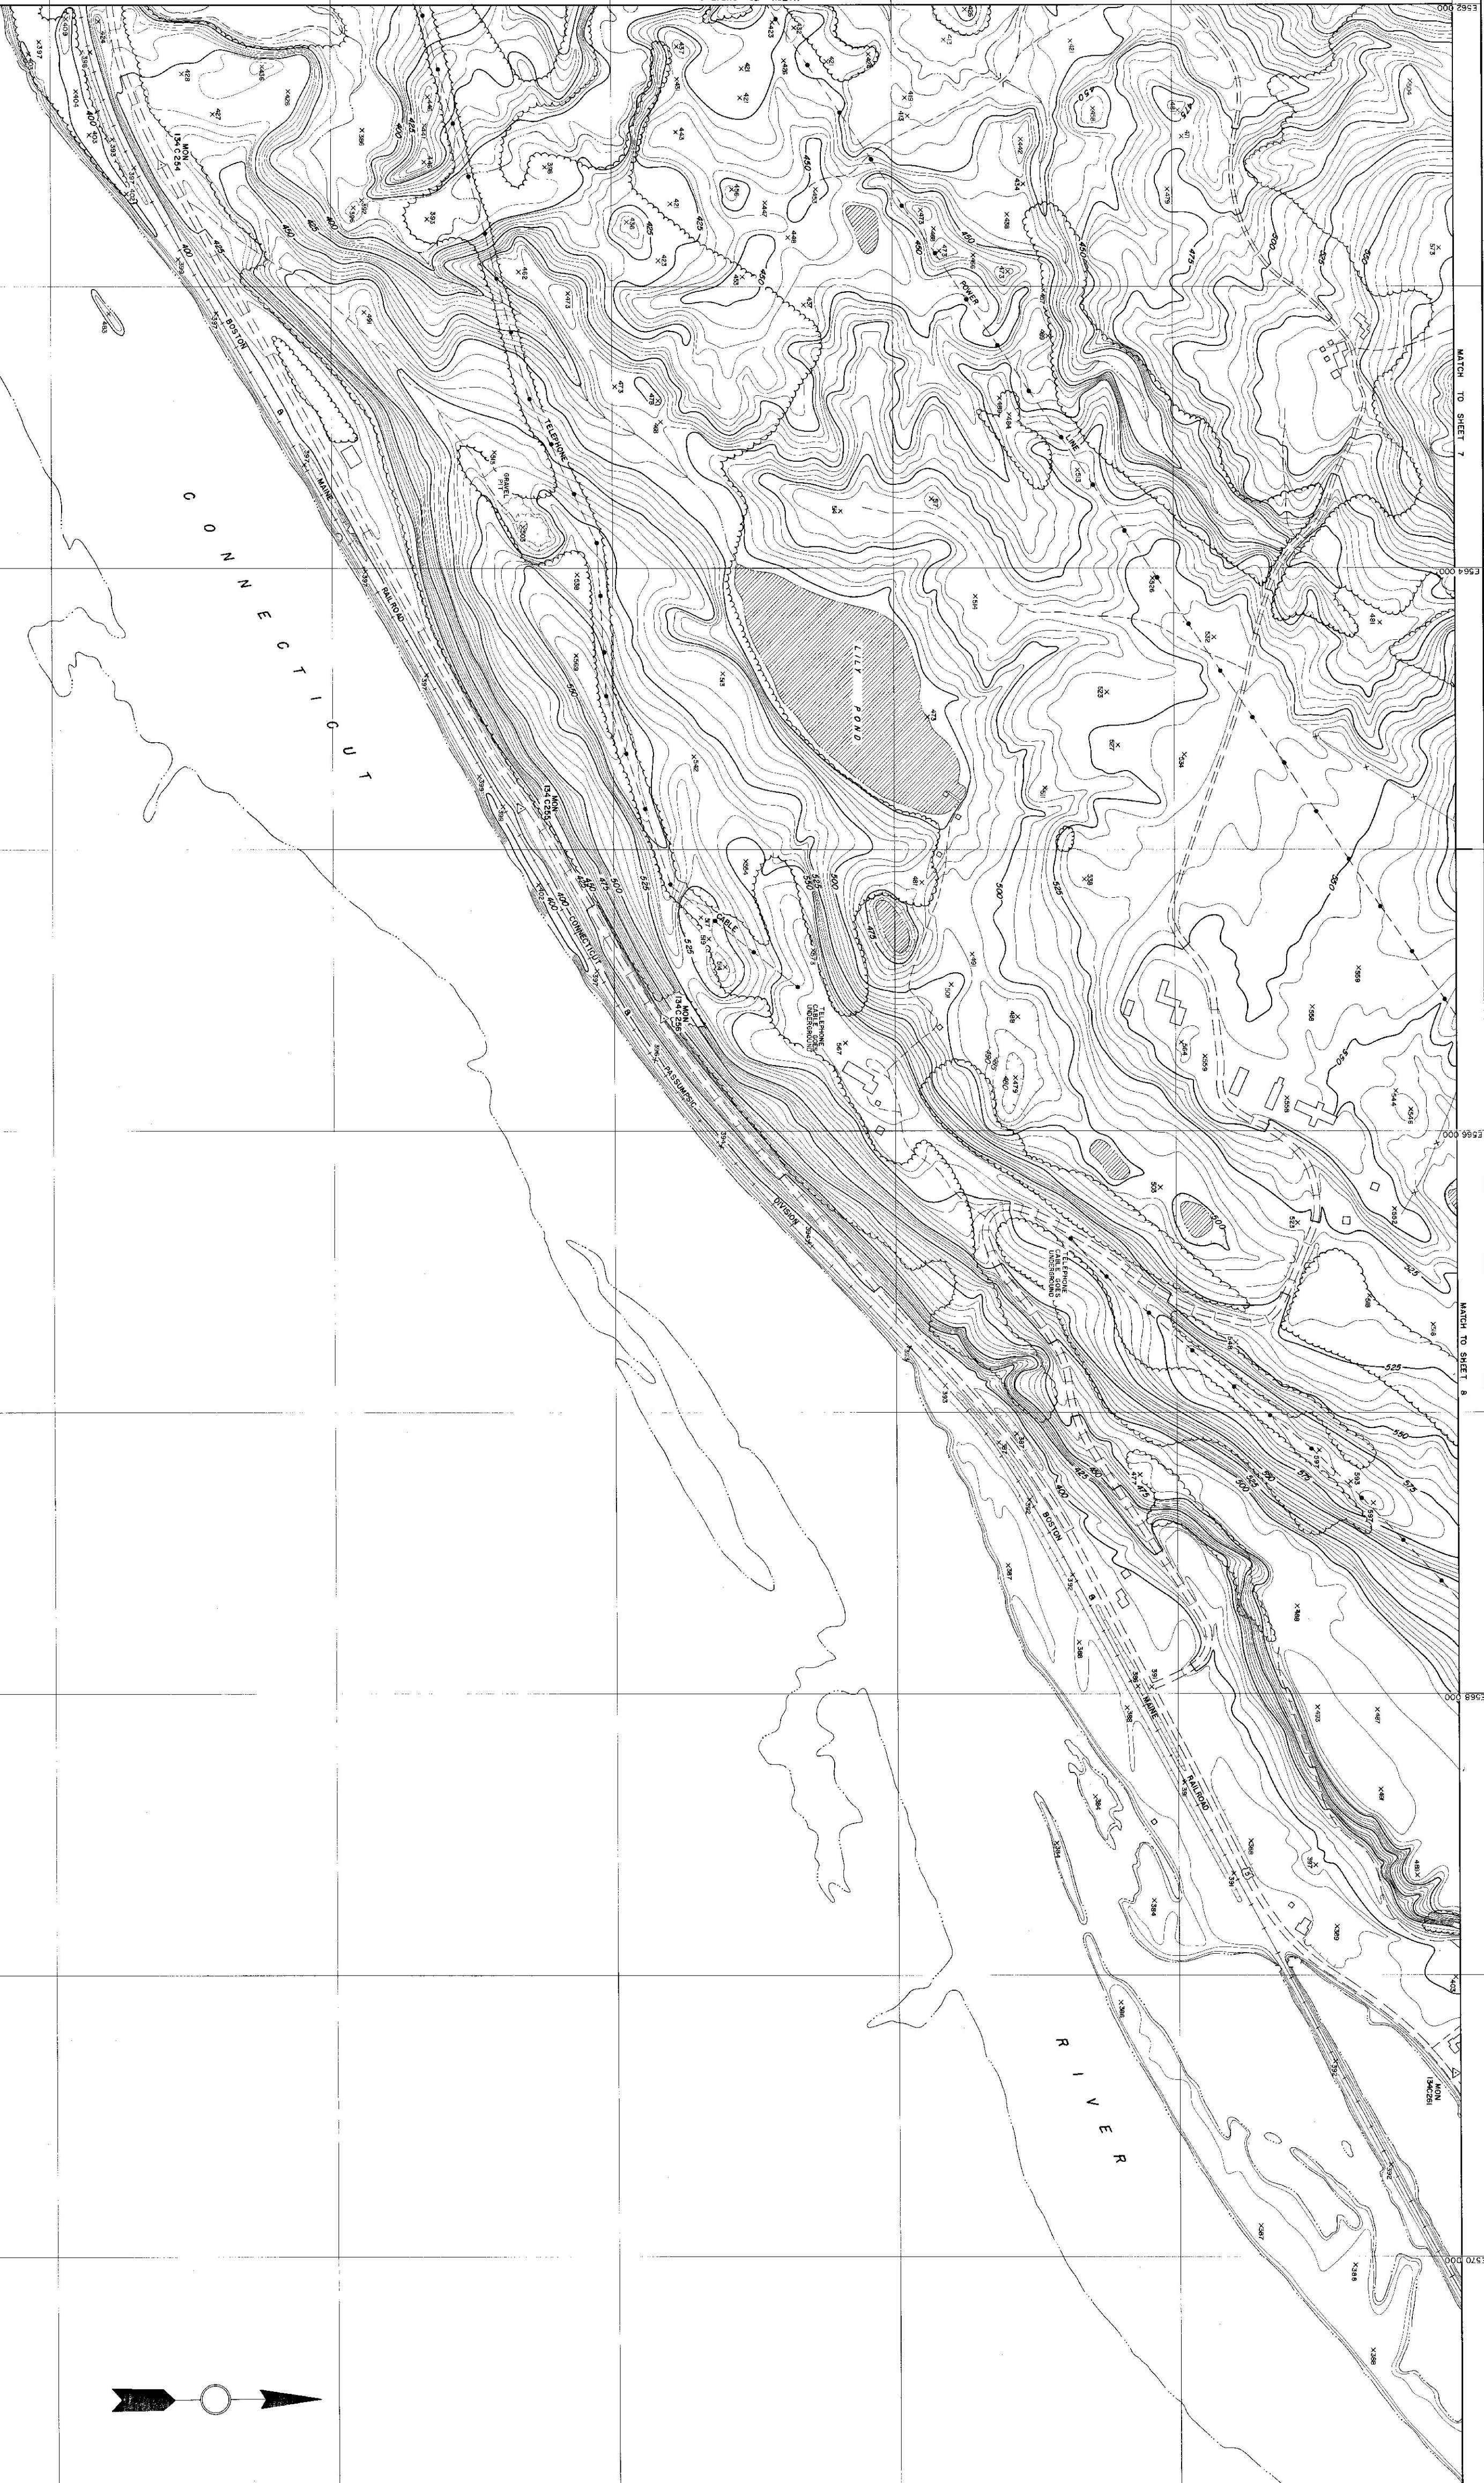


SCALE 1"=200'
VERTICAL SCALE IS IN FEET
1000' GRID BASED ON NAD 83 DATUM
DATE OF PRINTING: 1997

DESIGNED BY: ENGINEERING METHODS
ARCHITECT-ENGINEER ASSOCIATES
WATERBURY, N.Y.

STATE OF VERMONT DEPARTMENT OF HIGHWAYS
NORWICH
17 1/2" x 11" 1/4"
SHEET NO. 6 OF 41 SHEETS