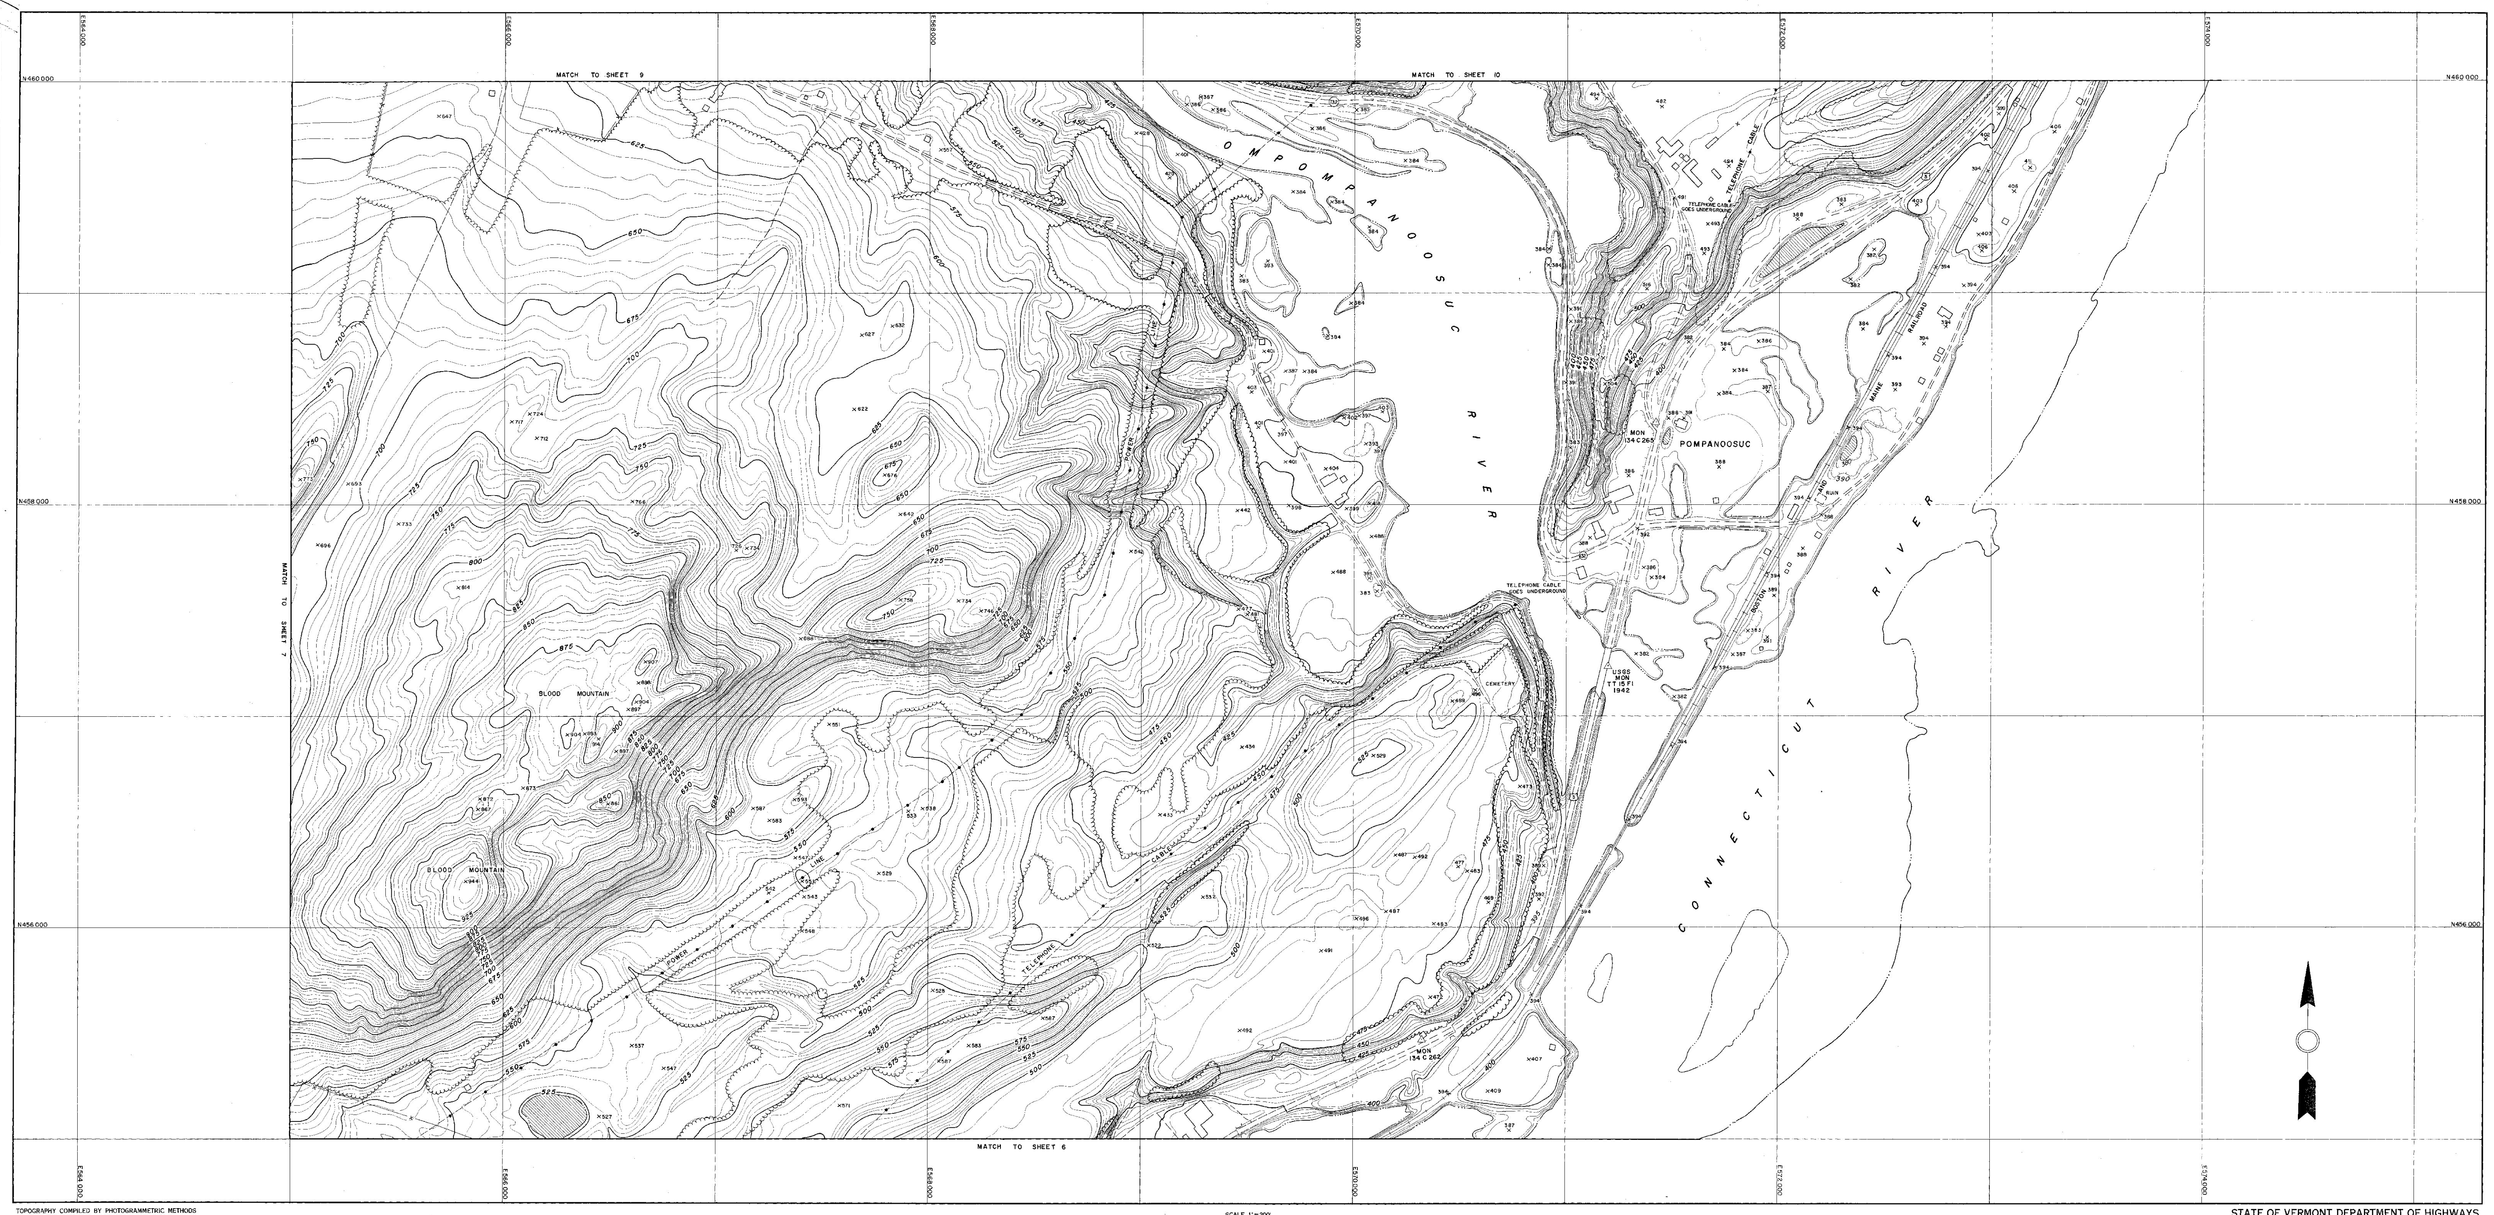


TOPOGRAPHY COMPILED BY PHOTOGRAMMETRIC METHODS
SANGENT—WEBSTER—CRENSHAW AND FOLLEY
ARCHITECT - ENGINEER ASSOCIATES
WATERTOWN, N.Y. MASSENA, N.Y.

STATE OF VERMONT DEPARTMENT OF HIGHWAYS
NORWICH
VT. HP. NO. 1-66
SHEET NO. 8 OF 41 SHEETS