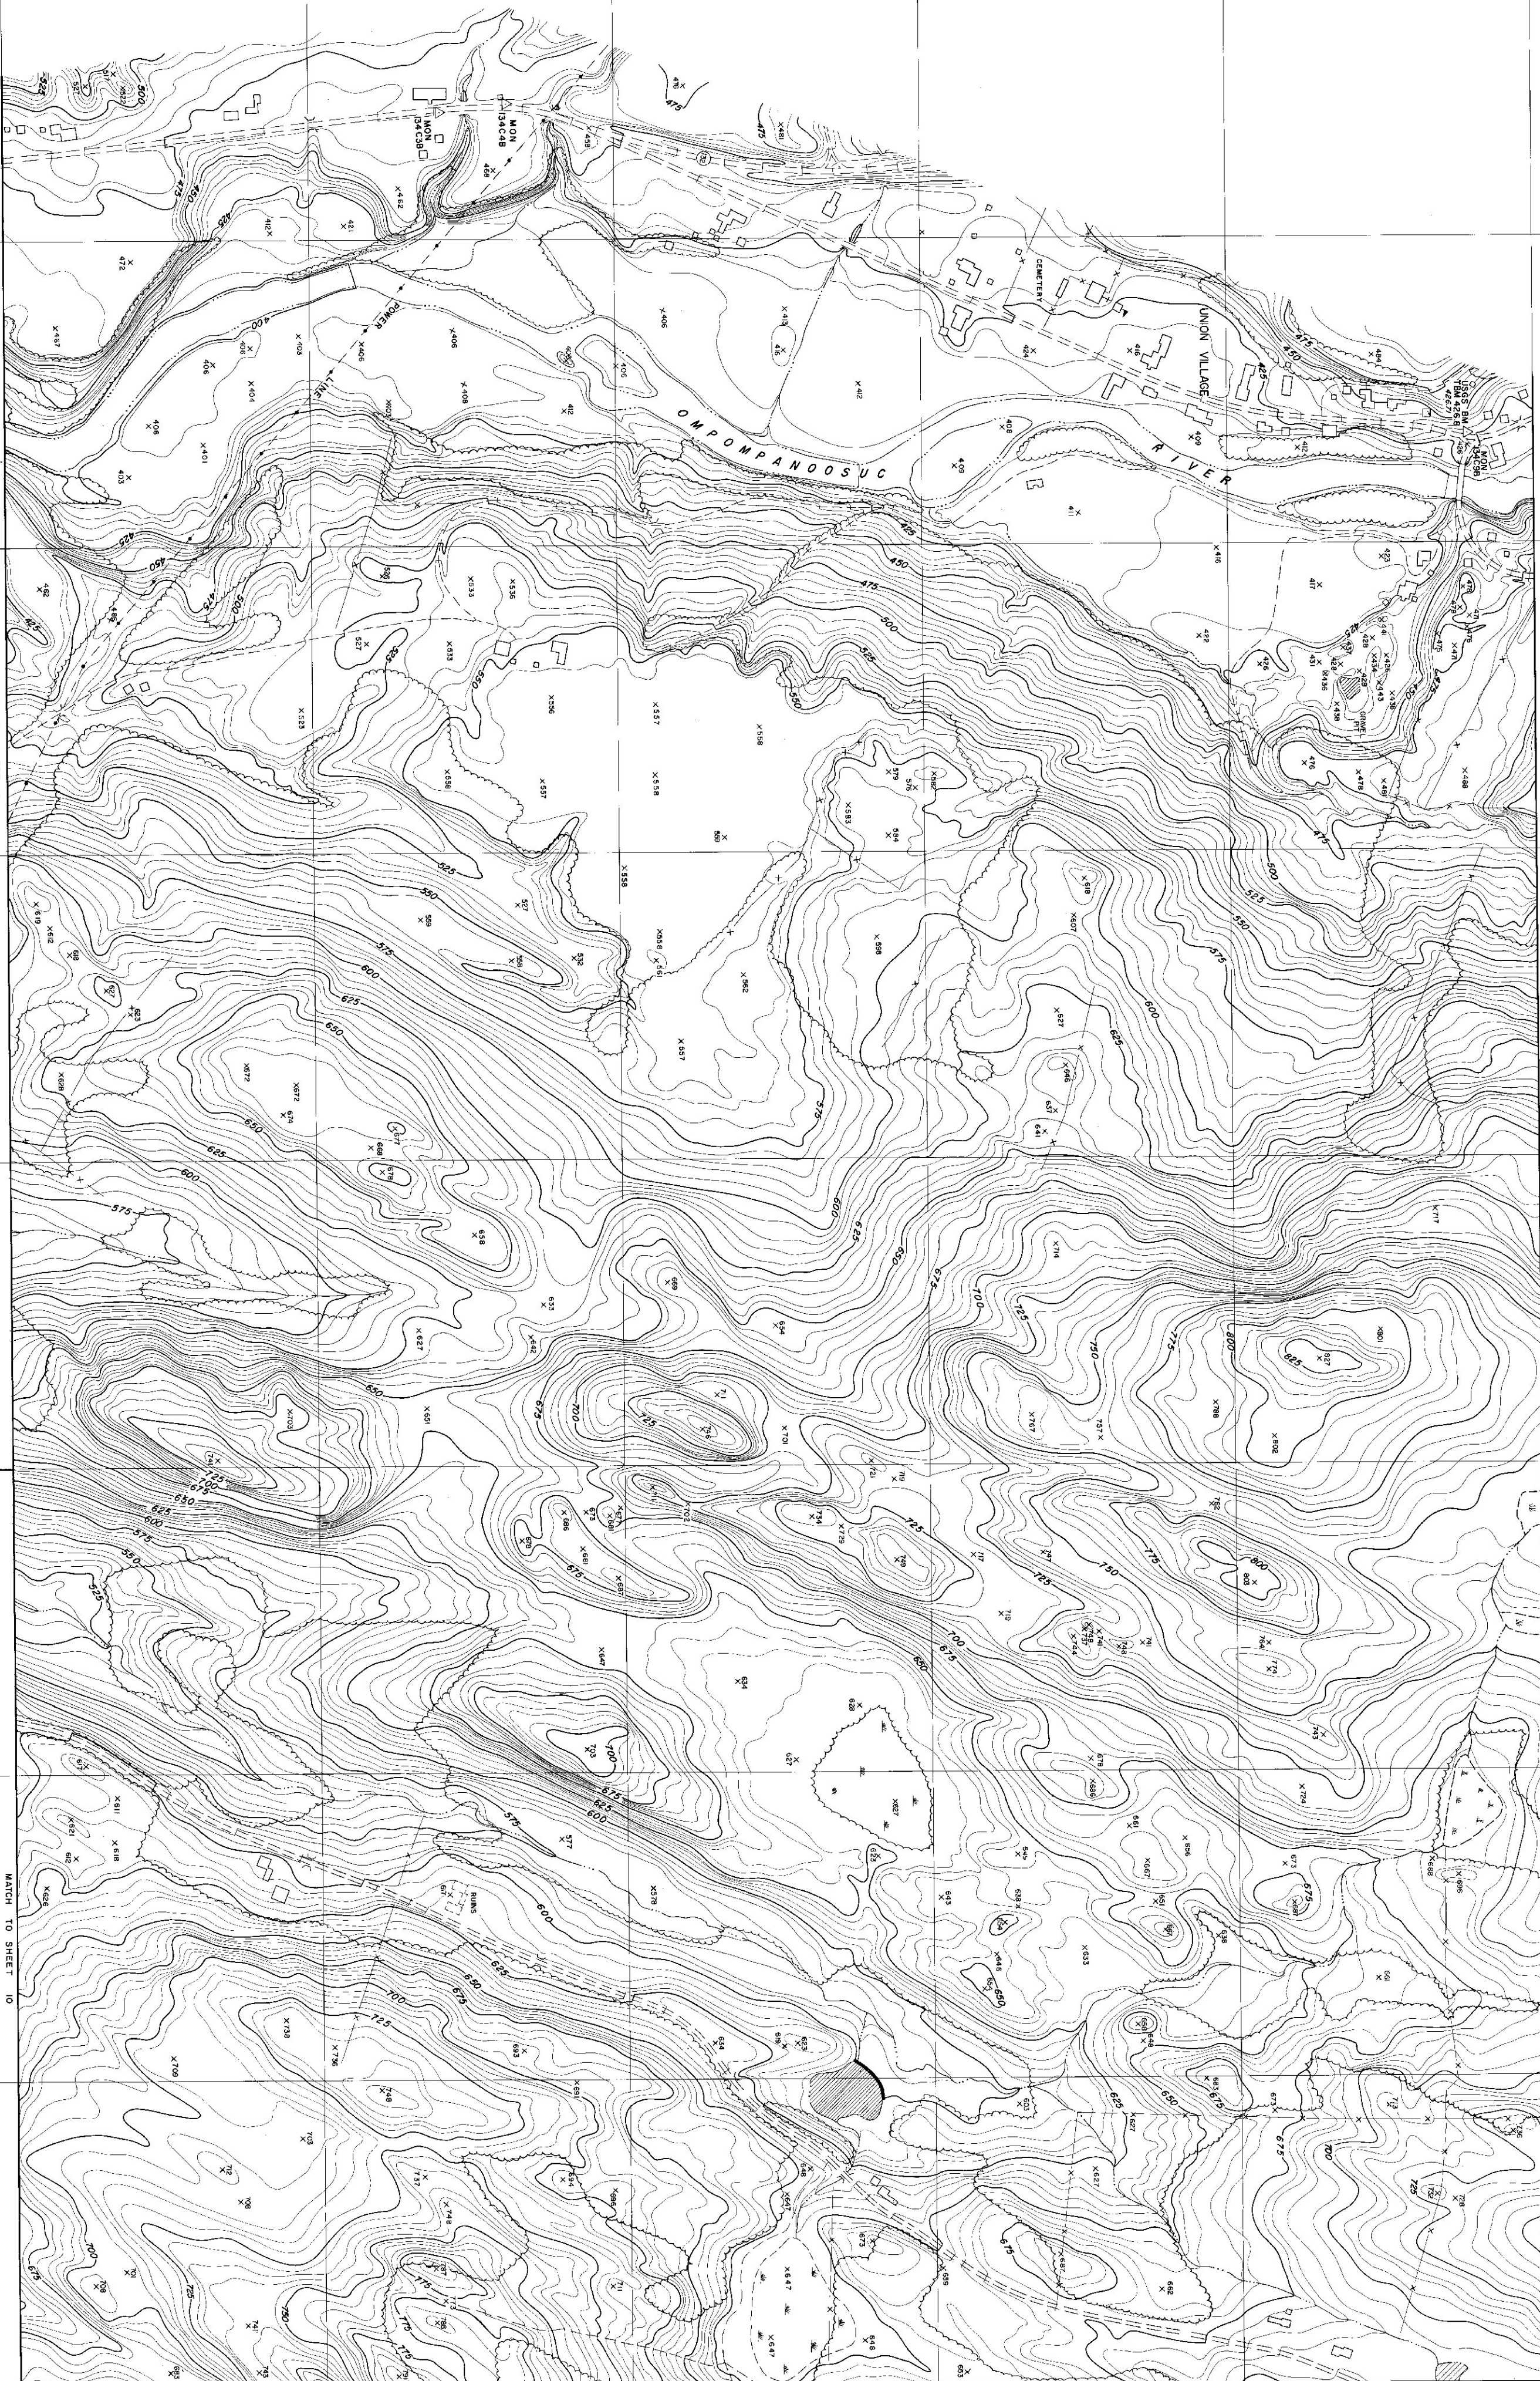


TOPOGRAPHY COMPILED BY PHOTOGRAMMETRIC METHODS
SARANT-WESTER - CENSHAW AND FOLEY
ARCHITECT-ENGINEER ASSOCIATES
WATKINS, N.Y.

SCALE 1"=200'
VERTICAL DISTANCE IS MEAN SEA LEVEL
1000 FEET BASED ON MEAN SEA LEVEL
DATE OF PHOTOGRAPHY: 1977

STATE OF VERMONT DEPARTMENT OF HIGHWAYS
73
NORWICH - THETFORD
VT. RD. 146 - R-89
SHEET NO. 11 OF 41 SHEETS