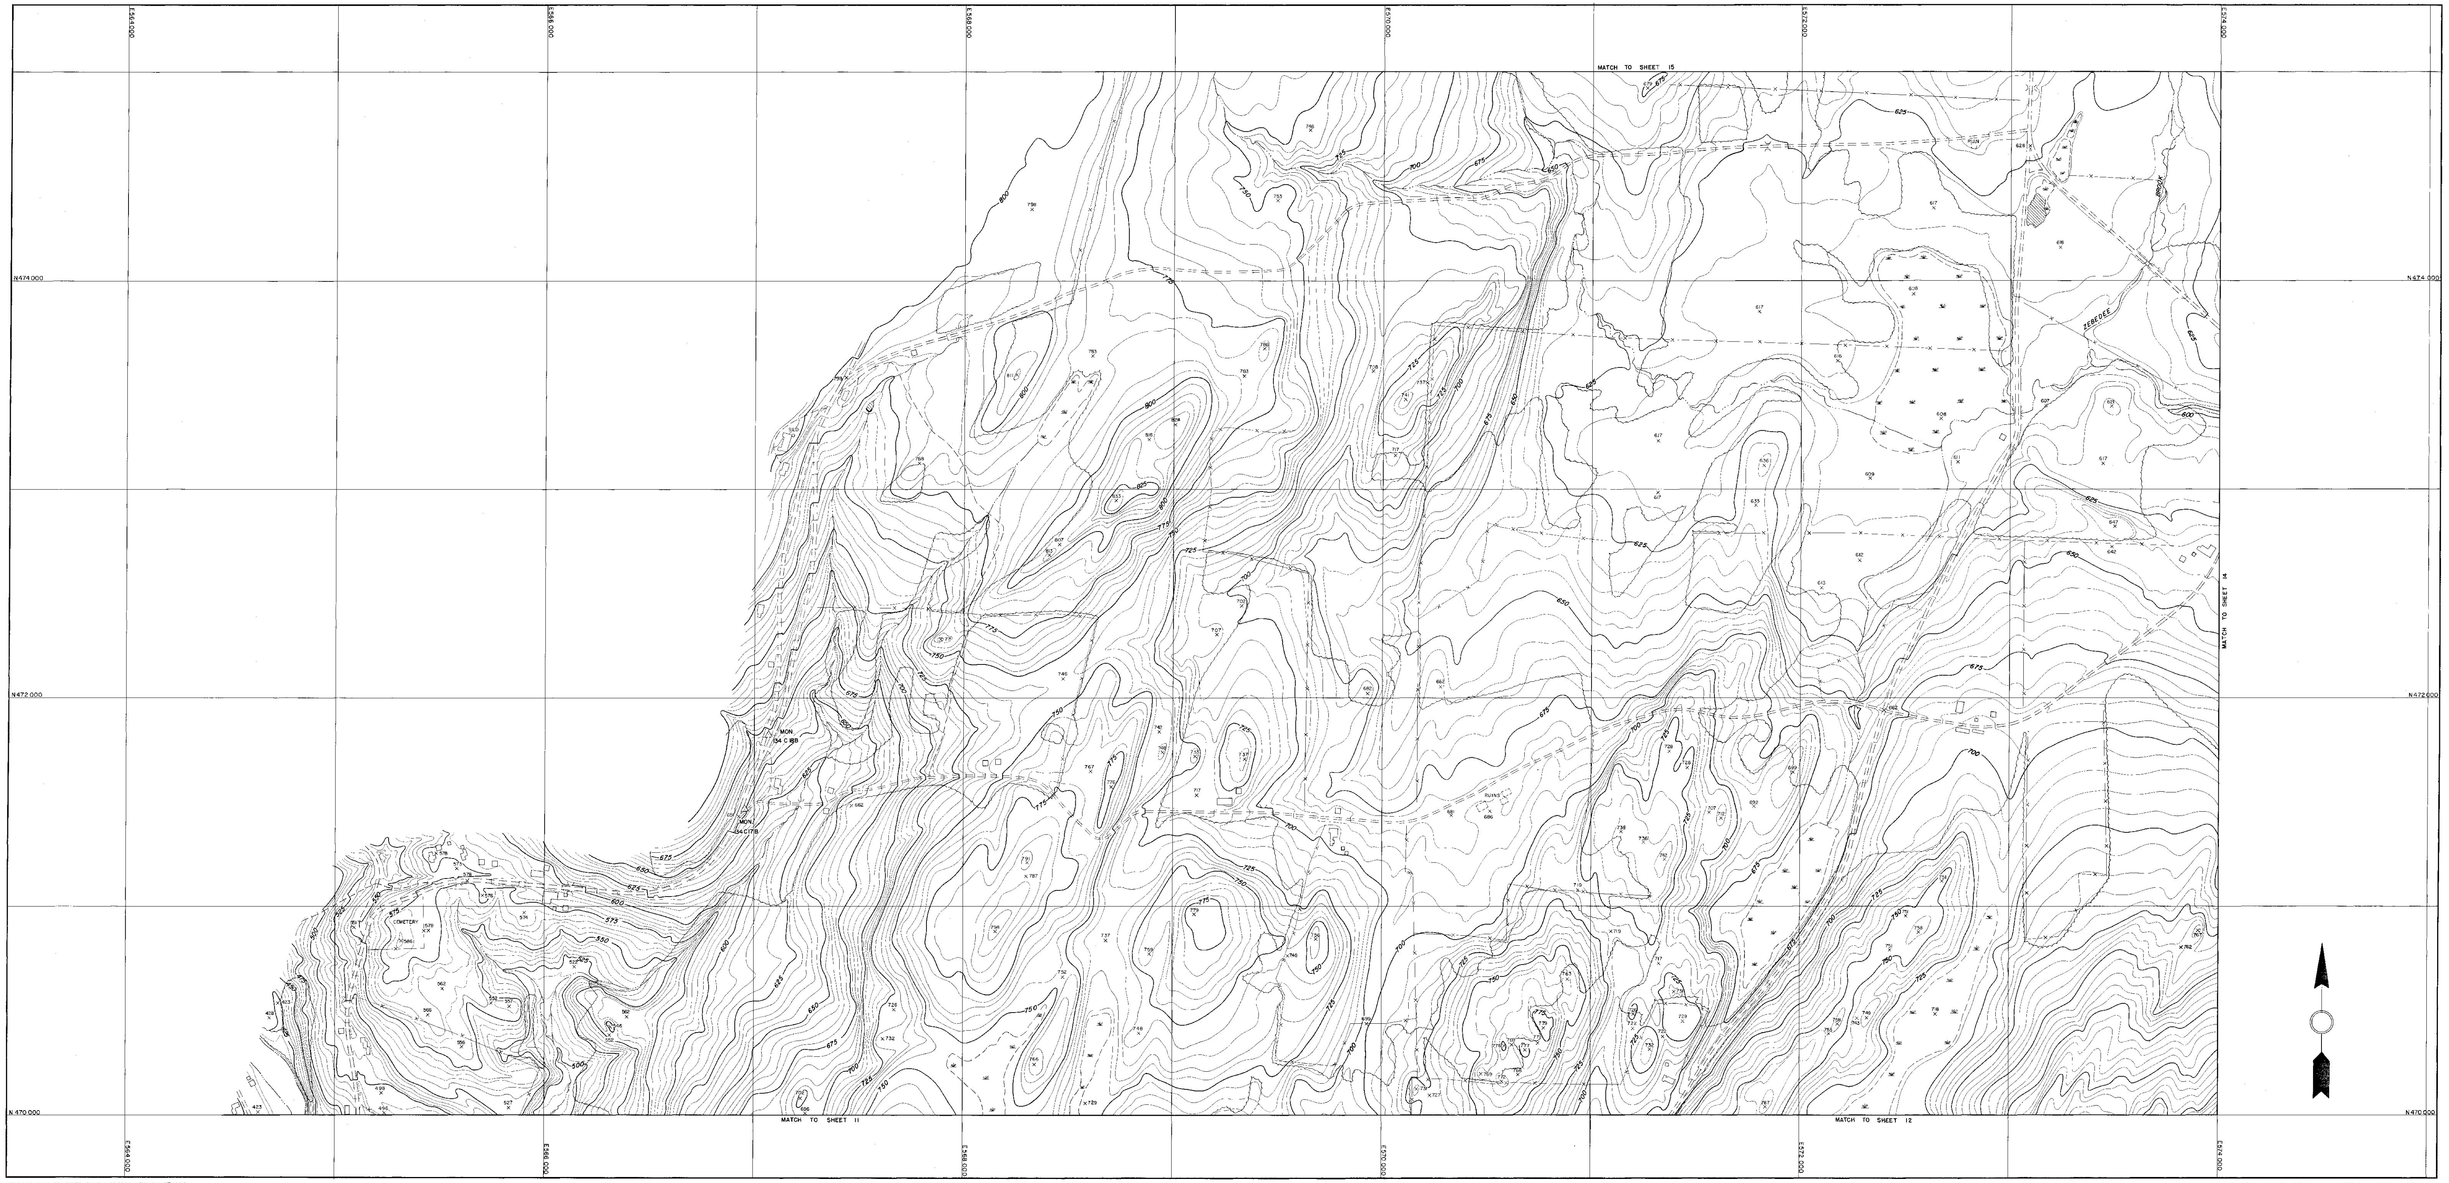


TOPOGRAPHY COMPILED BY PHOTOGRAMMETRIC METHODS
SARGENT—WEBSTER—CRENSHAW AND FOLLEY
ARCHITECT-ENGINEER ASSOCIATES
WATERTOWN, N.Y. MASSENA, N.Y.

STATE OF VERMONT DEPARTMENT OF HIGHWAYS
THETFORD
VT NO NH 1-71
SHEET NO. 13 OF 41 SHEETS