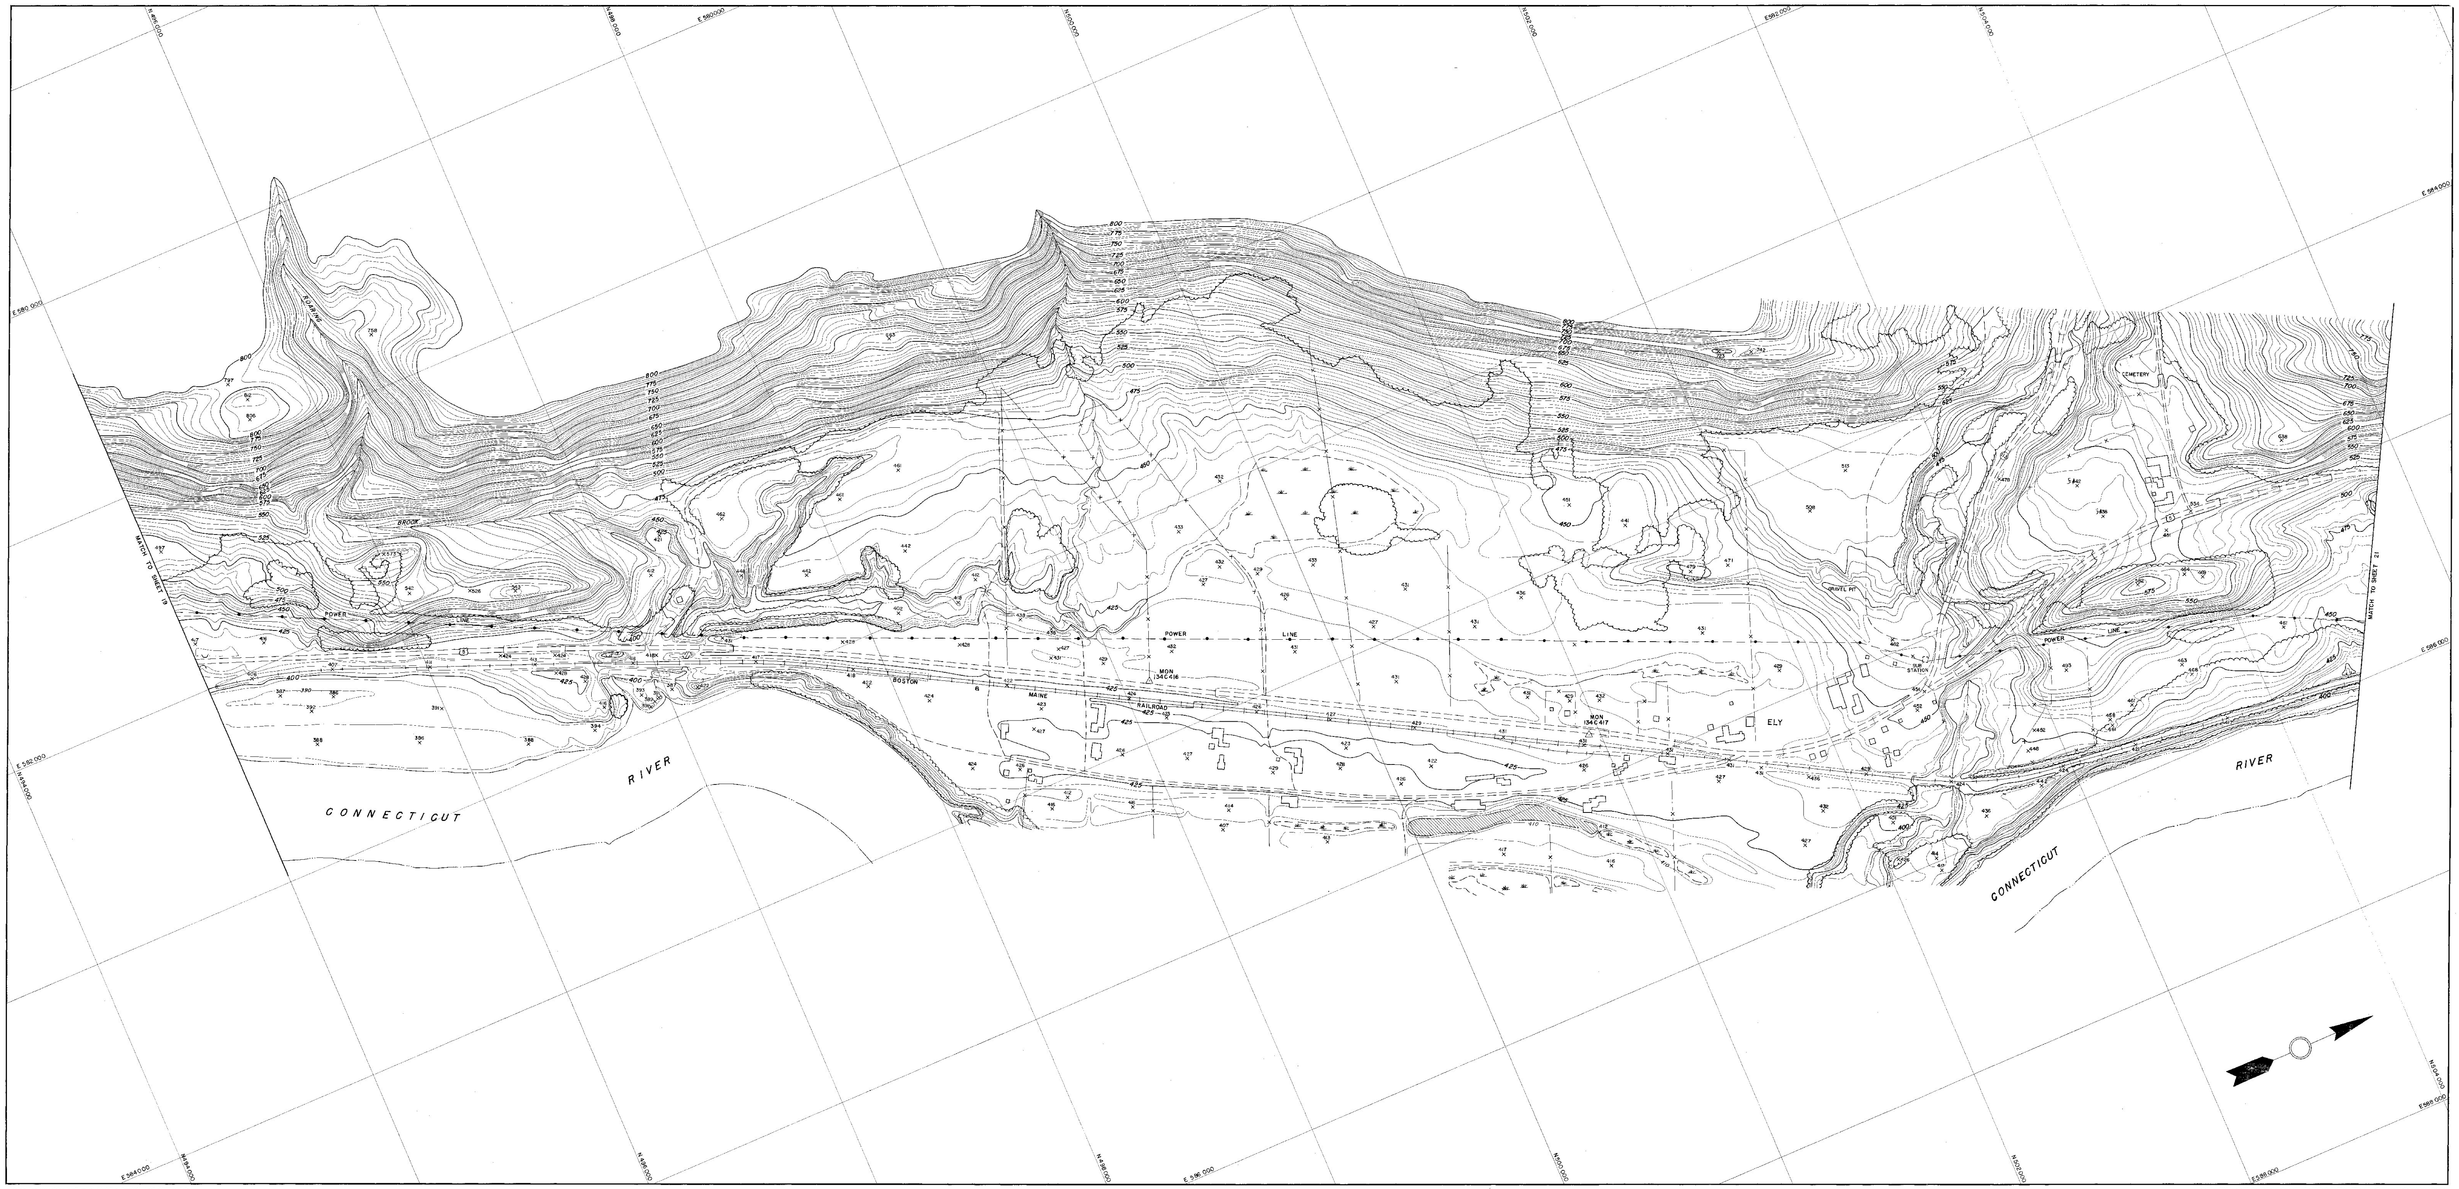

TOPOGRAPHY COMPILED BY PHOTOGRAMMETRIC METHODS
SARGENT-WEBSTER-CRENSHAW AND FOLLEY
ARCHITECT - ENGINEER ASSOCIATES
WATERTOWN, N. Y. MASSENA, N. Y.

SCALE 1" = 200'
100 0 200 400 600 800
CONTOUR INTERVAL FIVE FEET
VERTICAL DATUM MEAN SEA LEVEL
1000' GRID BASED ON VERMONT GRID PLANE COORDINATE SYSTEM
DATE OF PHOTOGRAPHY
MARCH 1937

STATE OF VERMONT DEPARTMENT OF HIGHWAYS
THETFORD-FAIRLEE
VT H2 NO. 1-78
SHEET NO. 20 OF 41 SHEETS

81