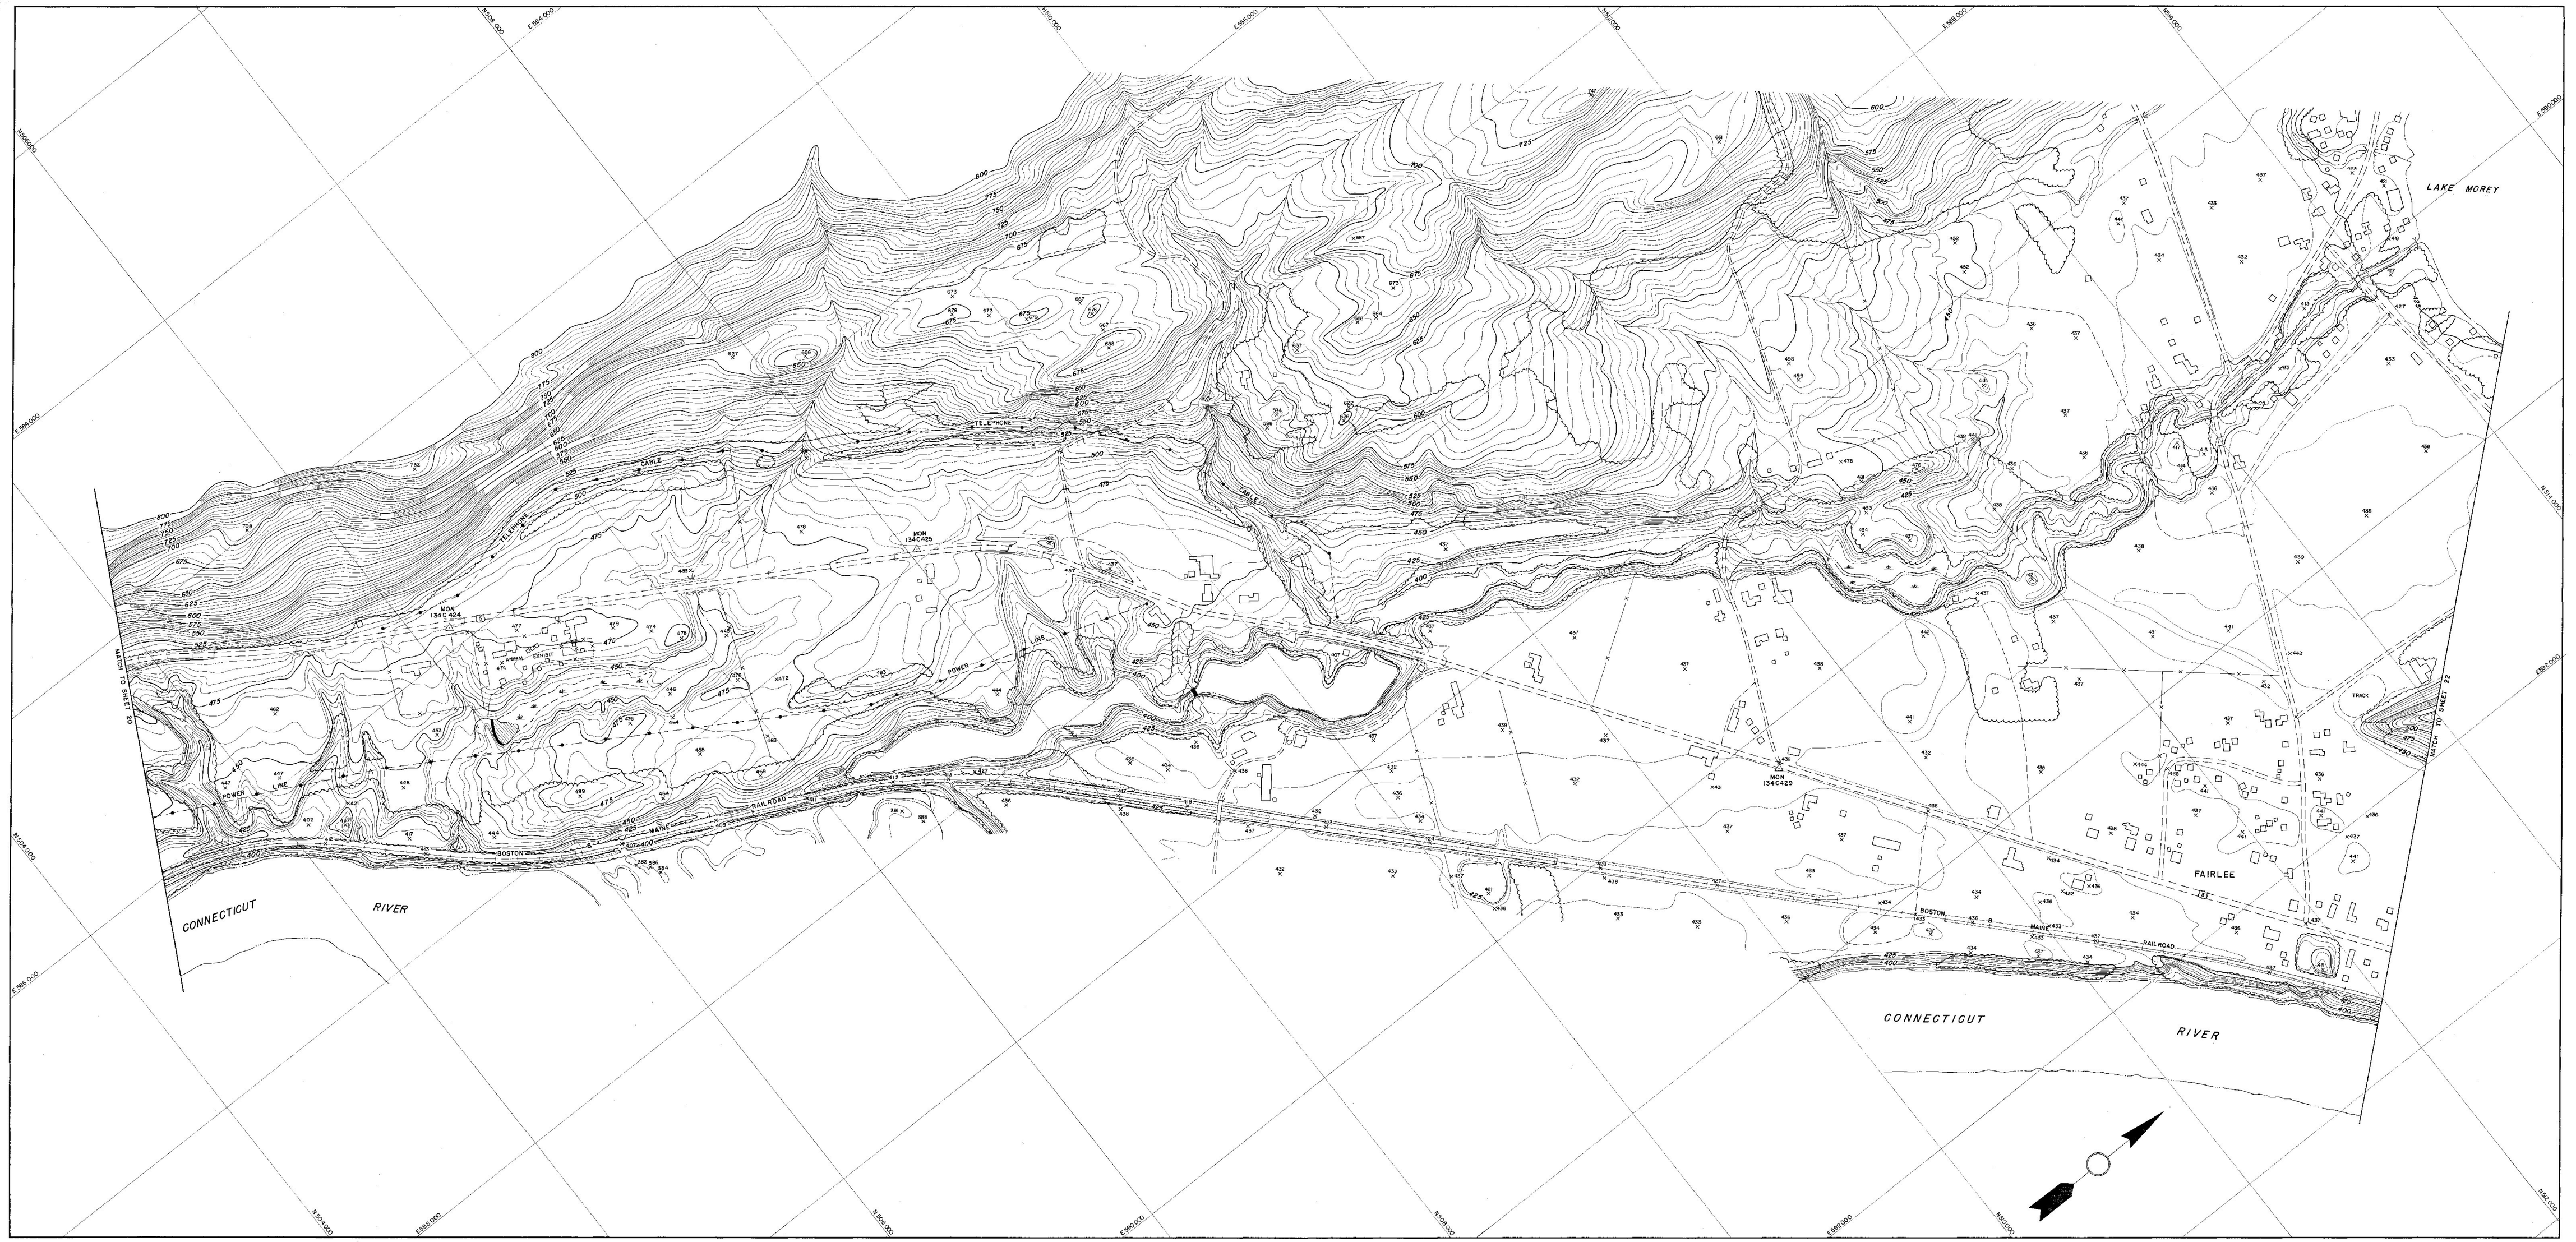

TOPOGRAPHY COMPILED BY PHOTOGRAMMETRIC METHODS
SARGENT–WEBSTER–CRENSHAW AND FOLLET
ARCHITECT-ENGINEER ASSOCIATES
WATERTOWN, N.Y. MASSENA, N.Y.

SCALE 1" = 200'
200 0 200 400 600 800
CONTOUR INTERVAL FIVE FEET
VERTICAL DATUM IS MEAN SEA LEVEL
1000' GRID BASED ON VERMONT STATE PLANE COORDINATE SYSTEM
DATE OF PHOTOGRAPHY
MARCH 1957

STATE OF VERMONT DEPARTMENT OF HIGHWAYS
FAIRLEE
VT HD NO. 1-79
SHEET NO. 21 OF 41 SHEETS

82