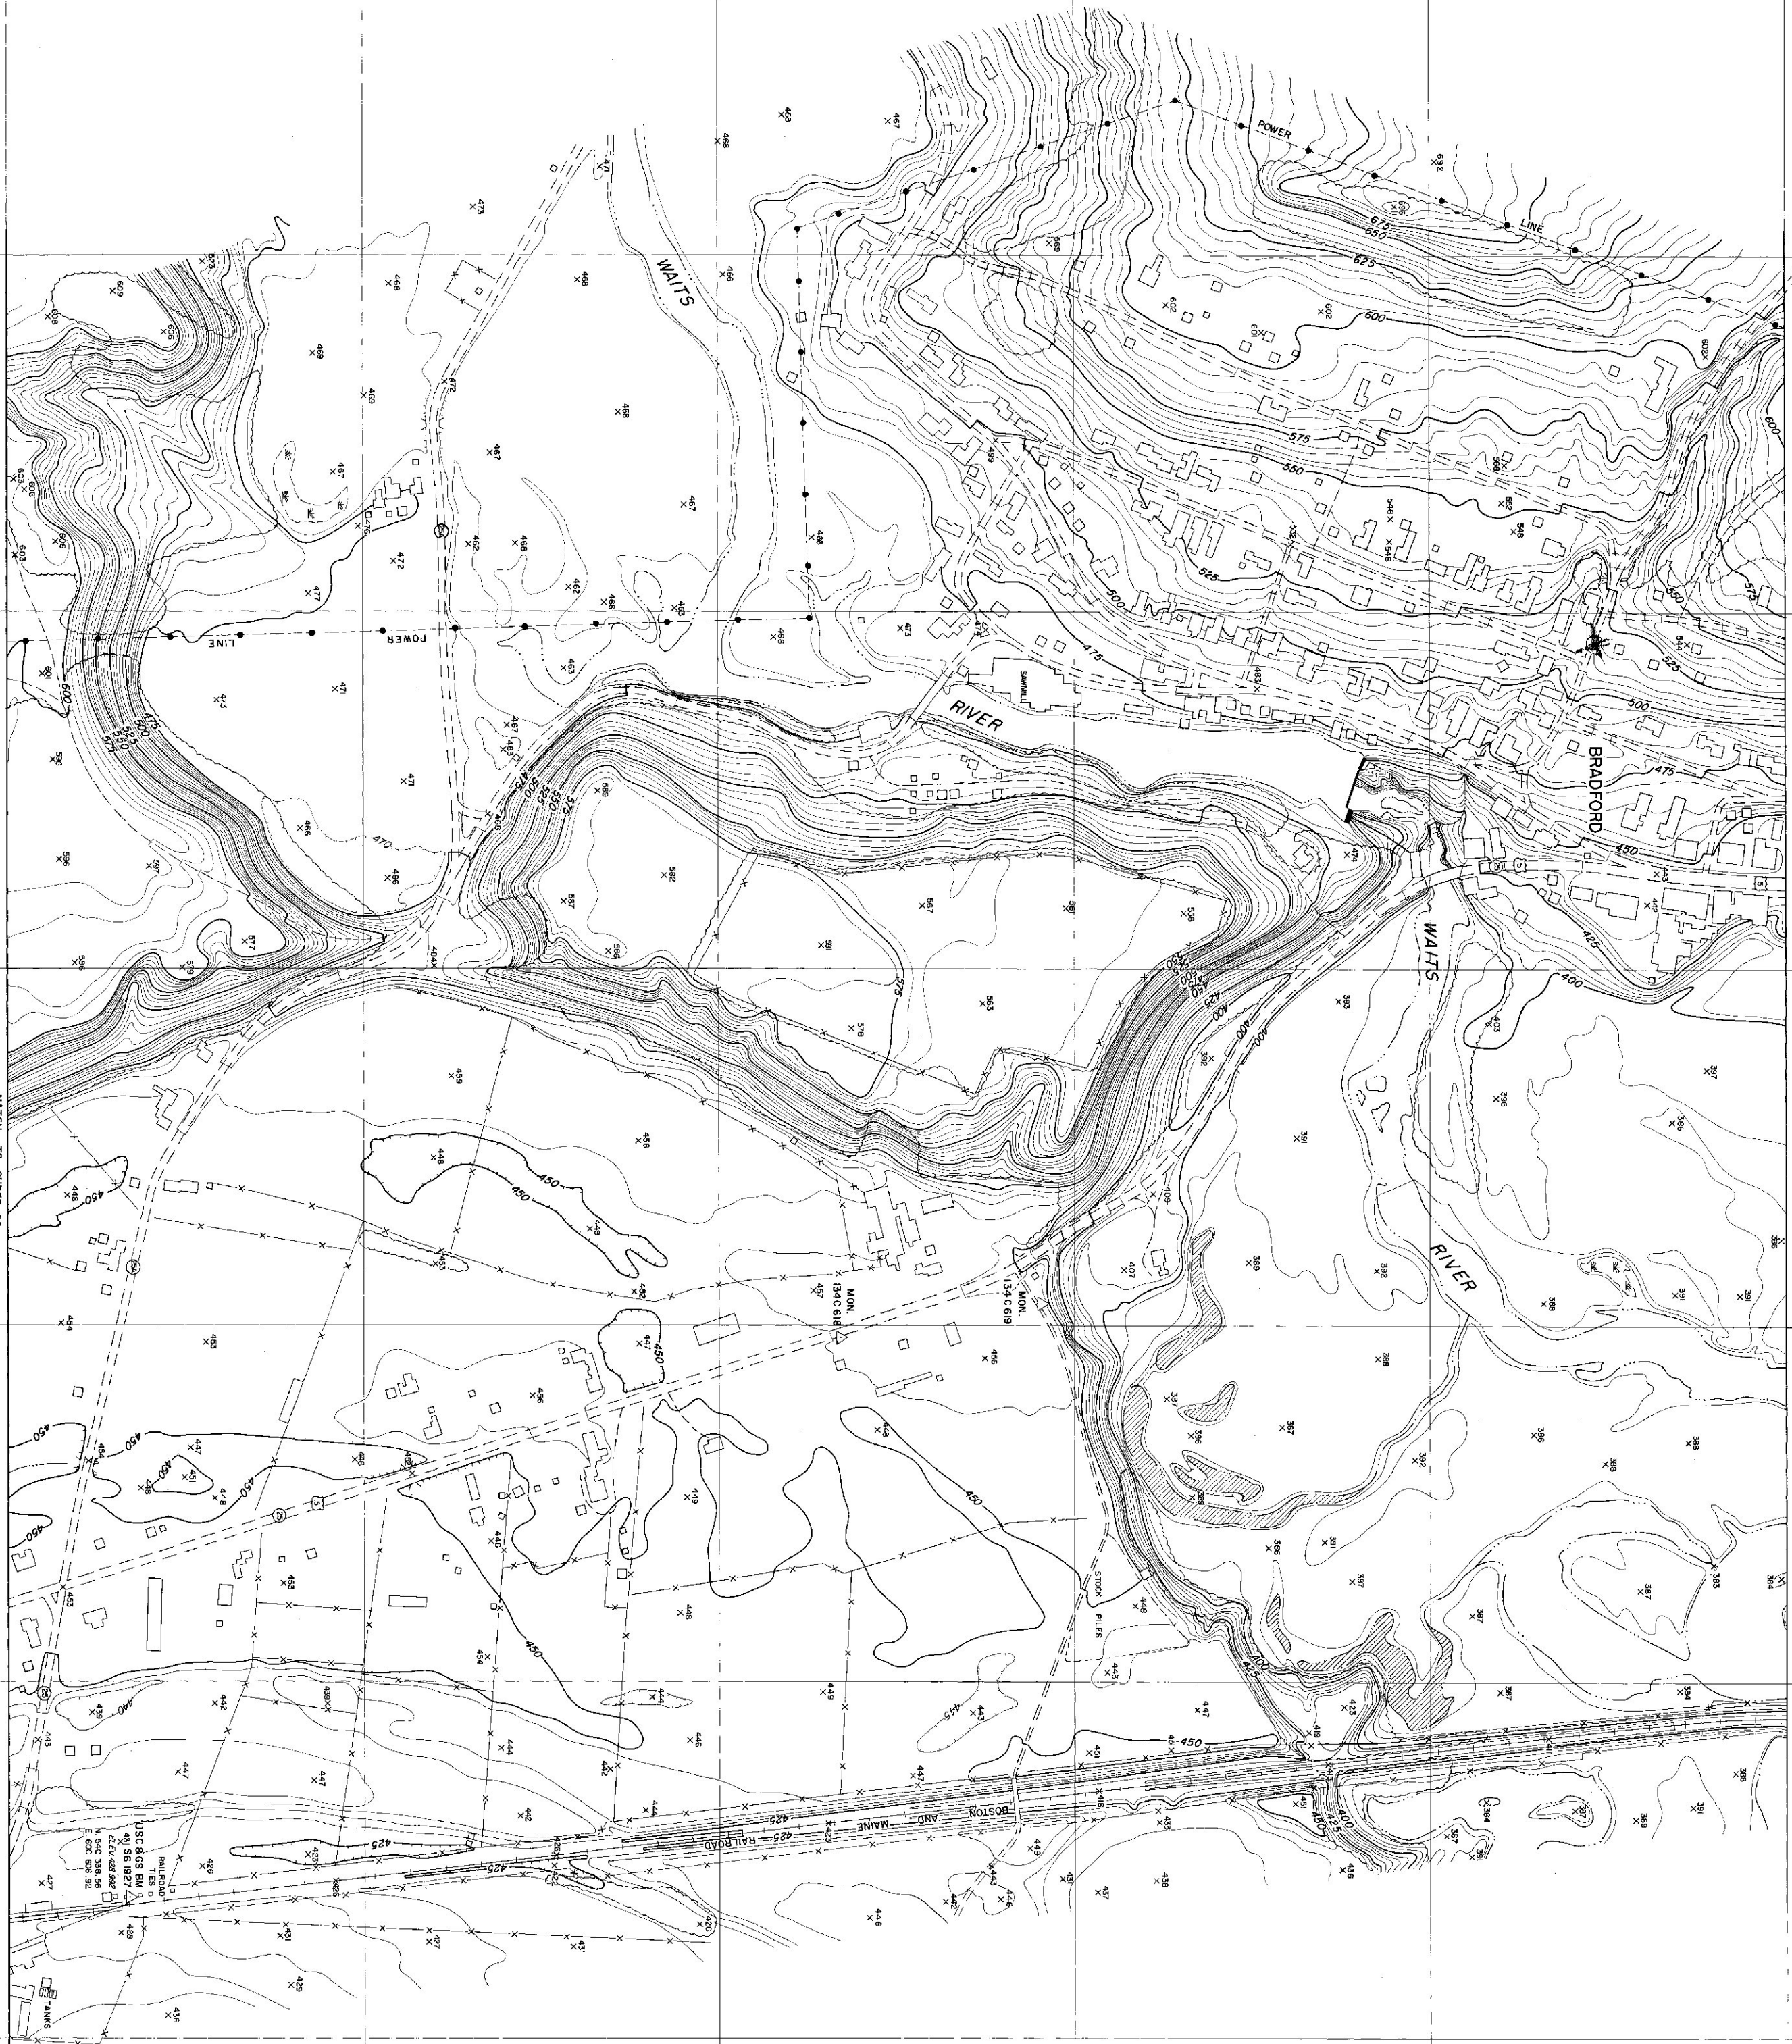


SCALE 1"=200'
CONTINUED FROM SHEET 26
TO SHEET 28
1000' GRID BASED ON
NAD 83 DATUM
MATCH TO SHEET 26
MATCH TO SHEET 28

STATE OF VERMONT DEPARTMENT OF HIGHWAYS
BRADFORD
SHEET NO. 27 OF 41 SHEETS

TOPOGRAPHY COMPILED BY PHOTOGRAMMETRIC METHODS
SAUNDERS, WESTER, GREENAWALD AND KELLY
MASSACHUSETTS COLLEGE OF SURVEYING
WATERLOO, N. Y.