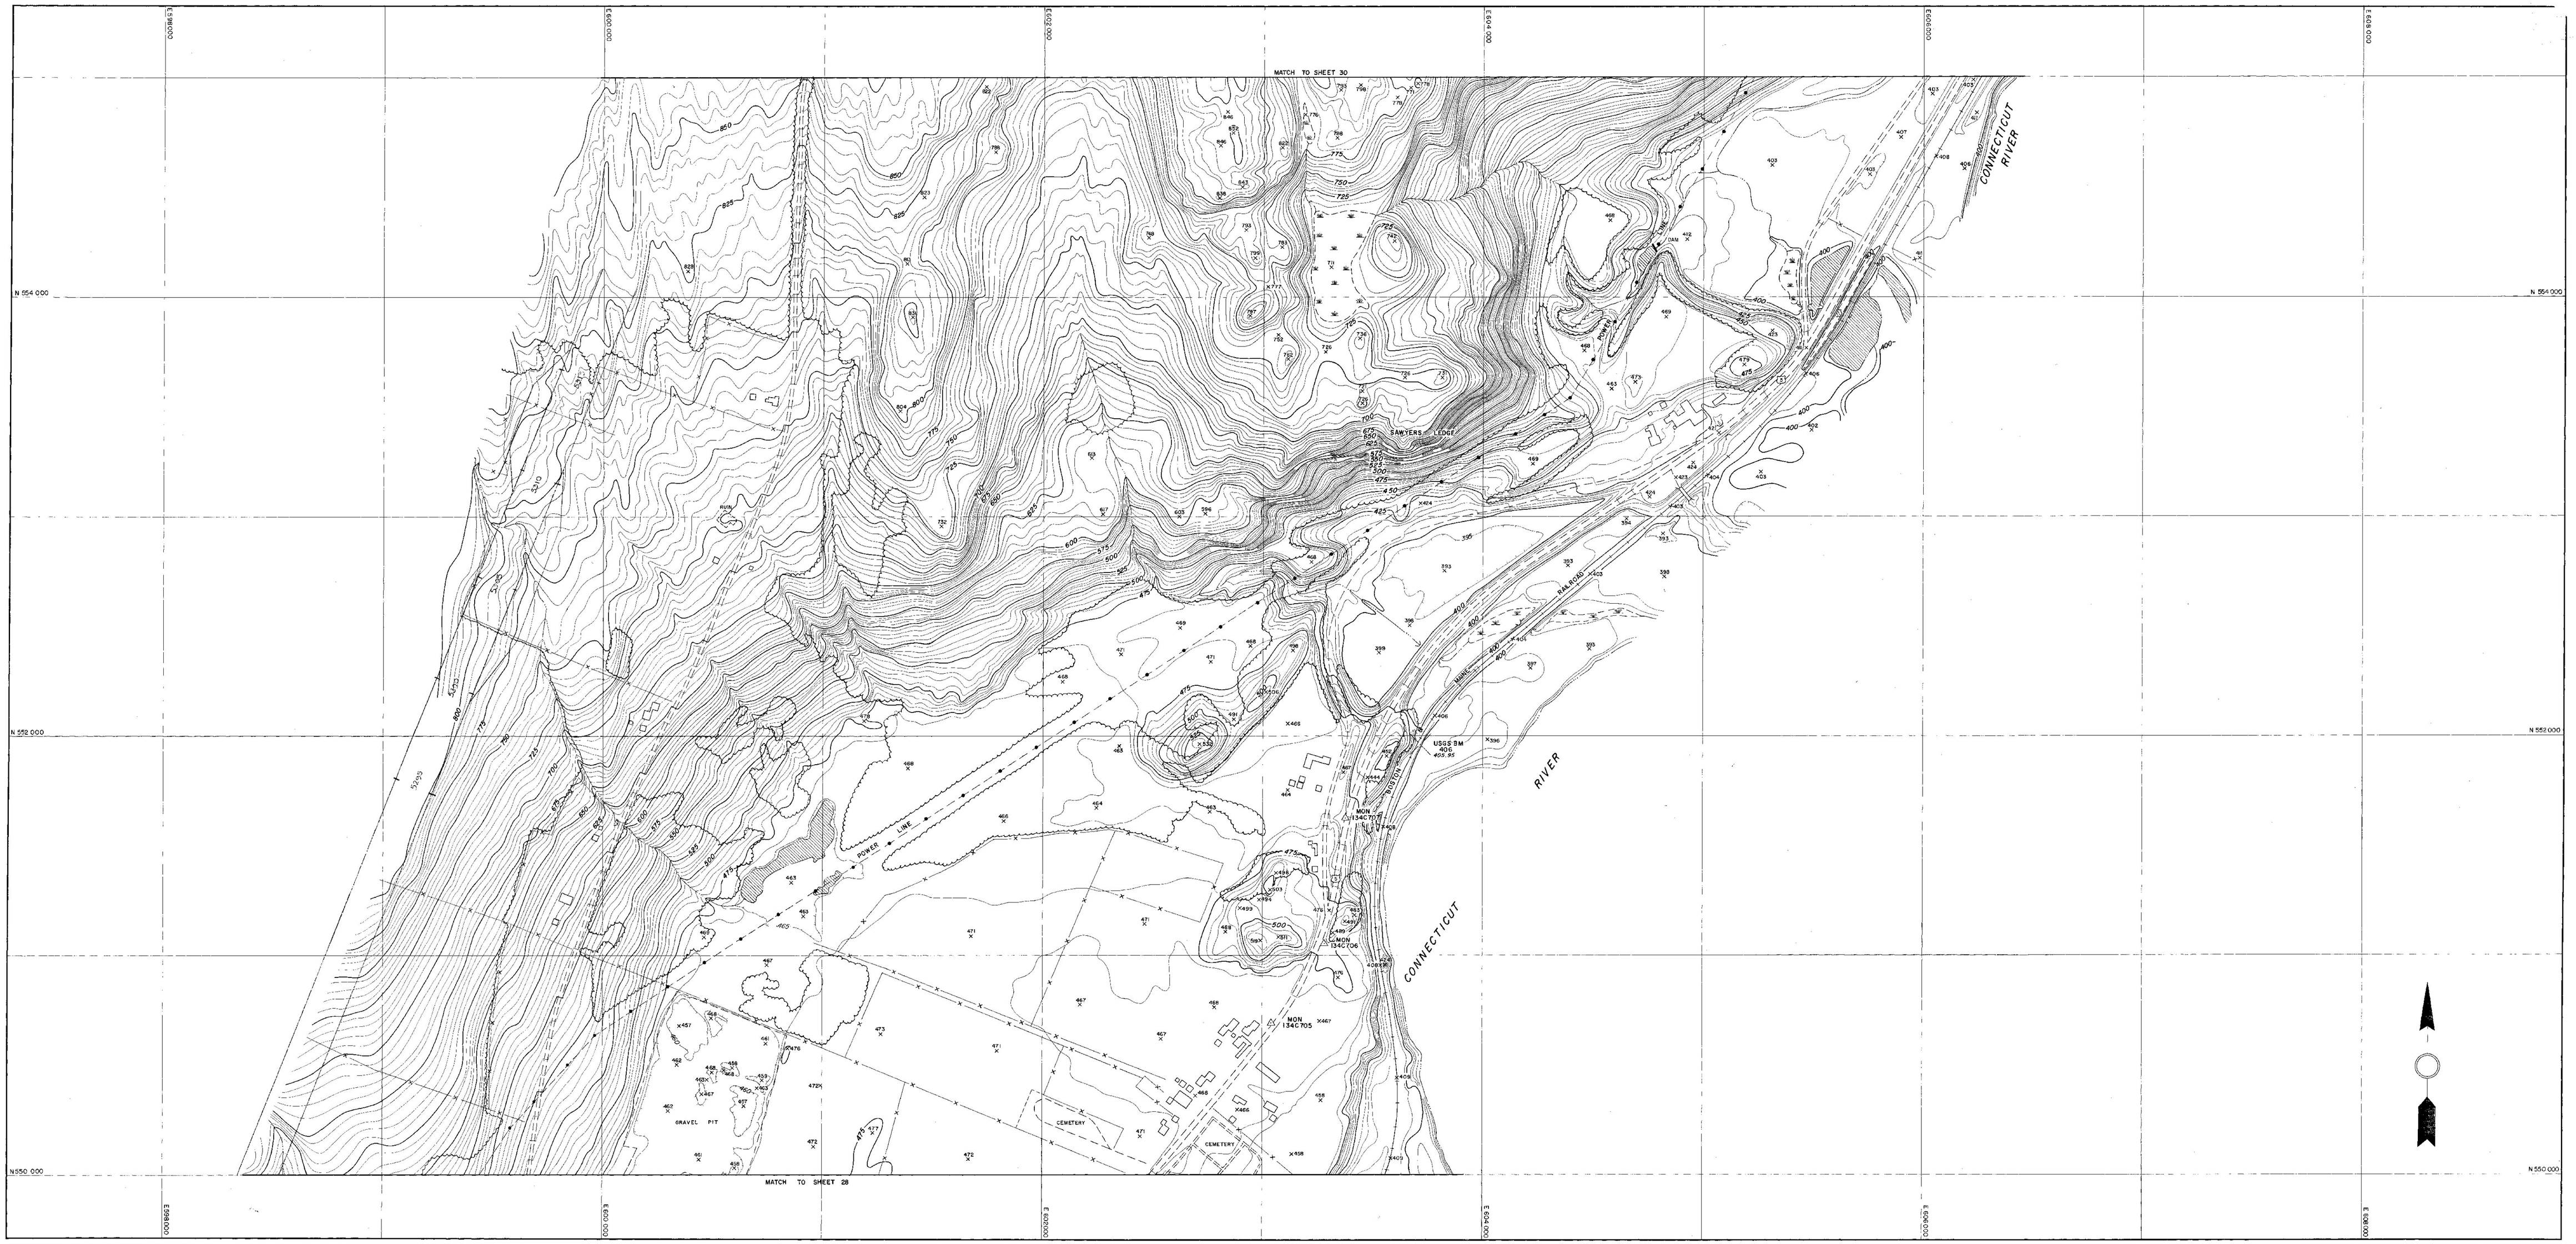

TOPOGRAPHY COMPILED BY PHOTOGRAMMETRIC METHODS
SANGUENI—WEBSTER—CHENSHAW AND FOLLEY
ARCHITECT - ENGINEER ASSOCIATES
WATERTOWN, N. Y. MASSENA, N. Y.

SCALE 1"=200'

200 100 0 200 400 600 800

CONTOUR INTERVAL FIVE FEET
VERTICAL DATUM IS MEAN SEA LEVEL
1000' GRID BASED ON VERMONT STATE PLANE COORDINATE SYSTEM
DATE OF PHOTOGRAPHY
MARCH 1957

STATE OF VERMONT DEPARTMENT OF HIGHWAYS
BRADFORD
VT HO AP. 1-87
SHEET NO. 29 OF 41 SHEETS