


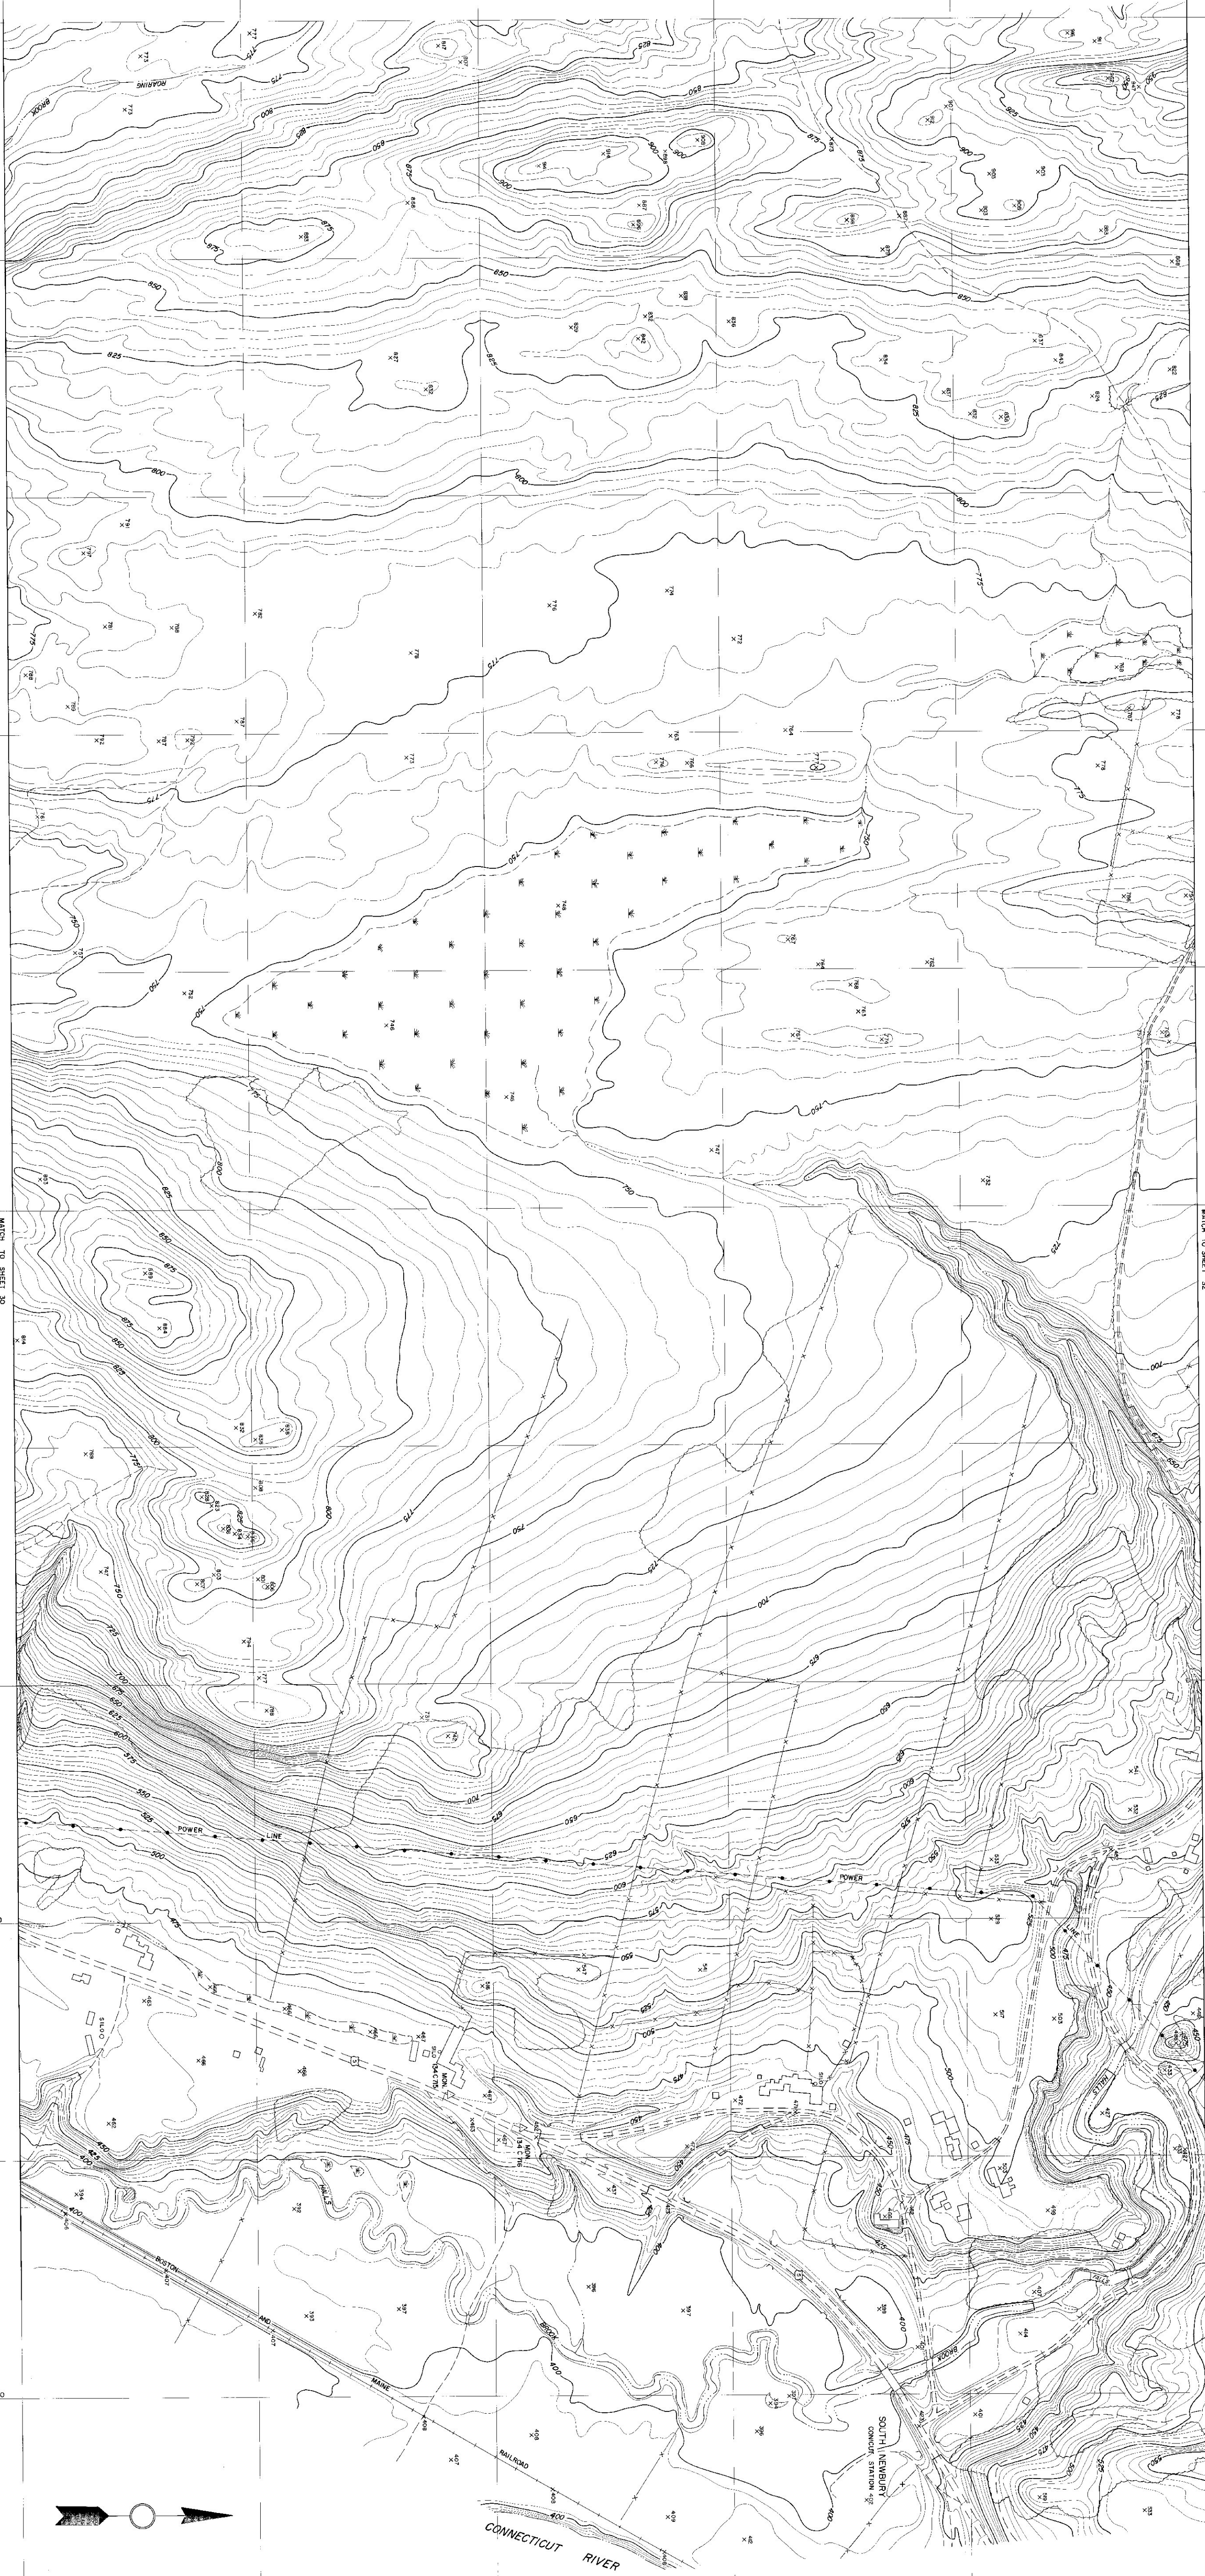

MATCH TO SHEET 32

00 000

502 000

604 000

E 606 00

E 608 00

E 610

TOPOGRAPHY COMPILED BY PHOTOGRAMMETRIC METHODS
SARGENT-WEBSTER-CRENSHAW AND FOLLEY
ARCHITECT-ENGINEER ASSOCIATES
WATERTOWN, N. Y. MASSENA, N. Y.

200 250 300 400 500
 SCALE 1"=200'
 CONTOUR INTERVAL FIVE FEET
 VERTICAL DATUM IS MEAN SEA LEVEL
 1000' GRID BASED ON VERMONT STATE PLANE COORDINATE SYSTEM

STATE OF VERMONT DEPARTMENT OF HIGHWAYS
BRADFORD - NEWBURY
VT H.D. 1-89
92
SHEET NO. 31 OF 41 SHEETS