



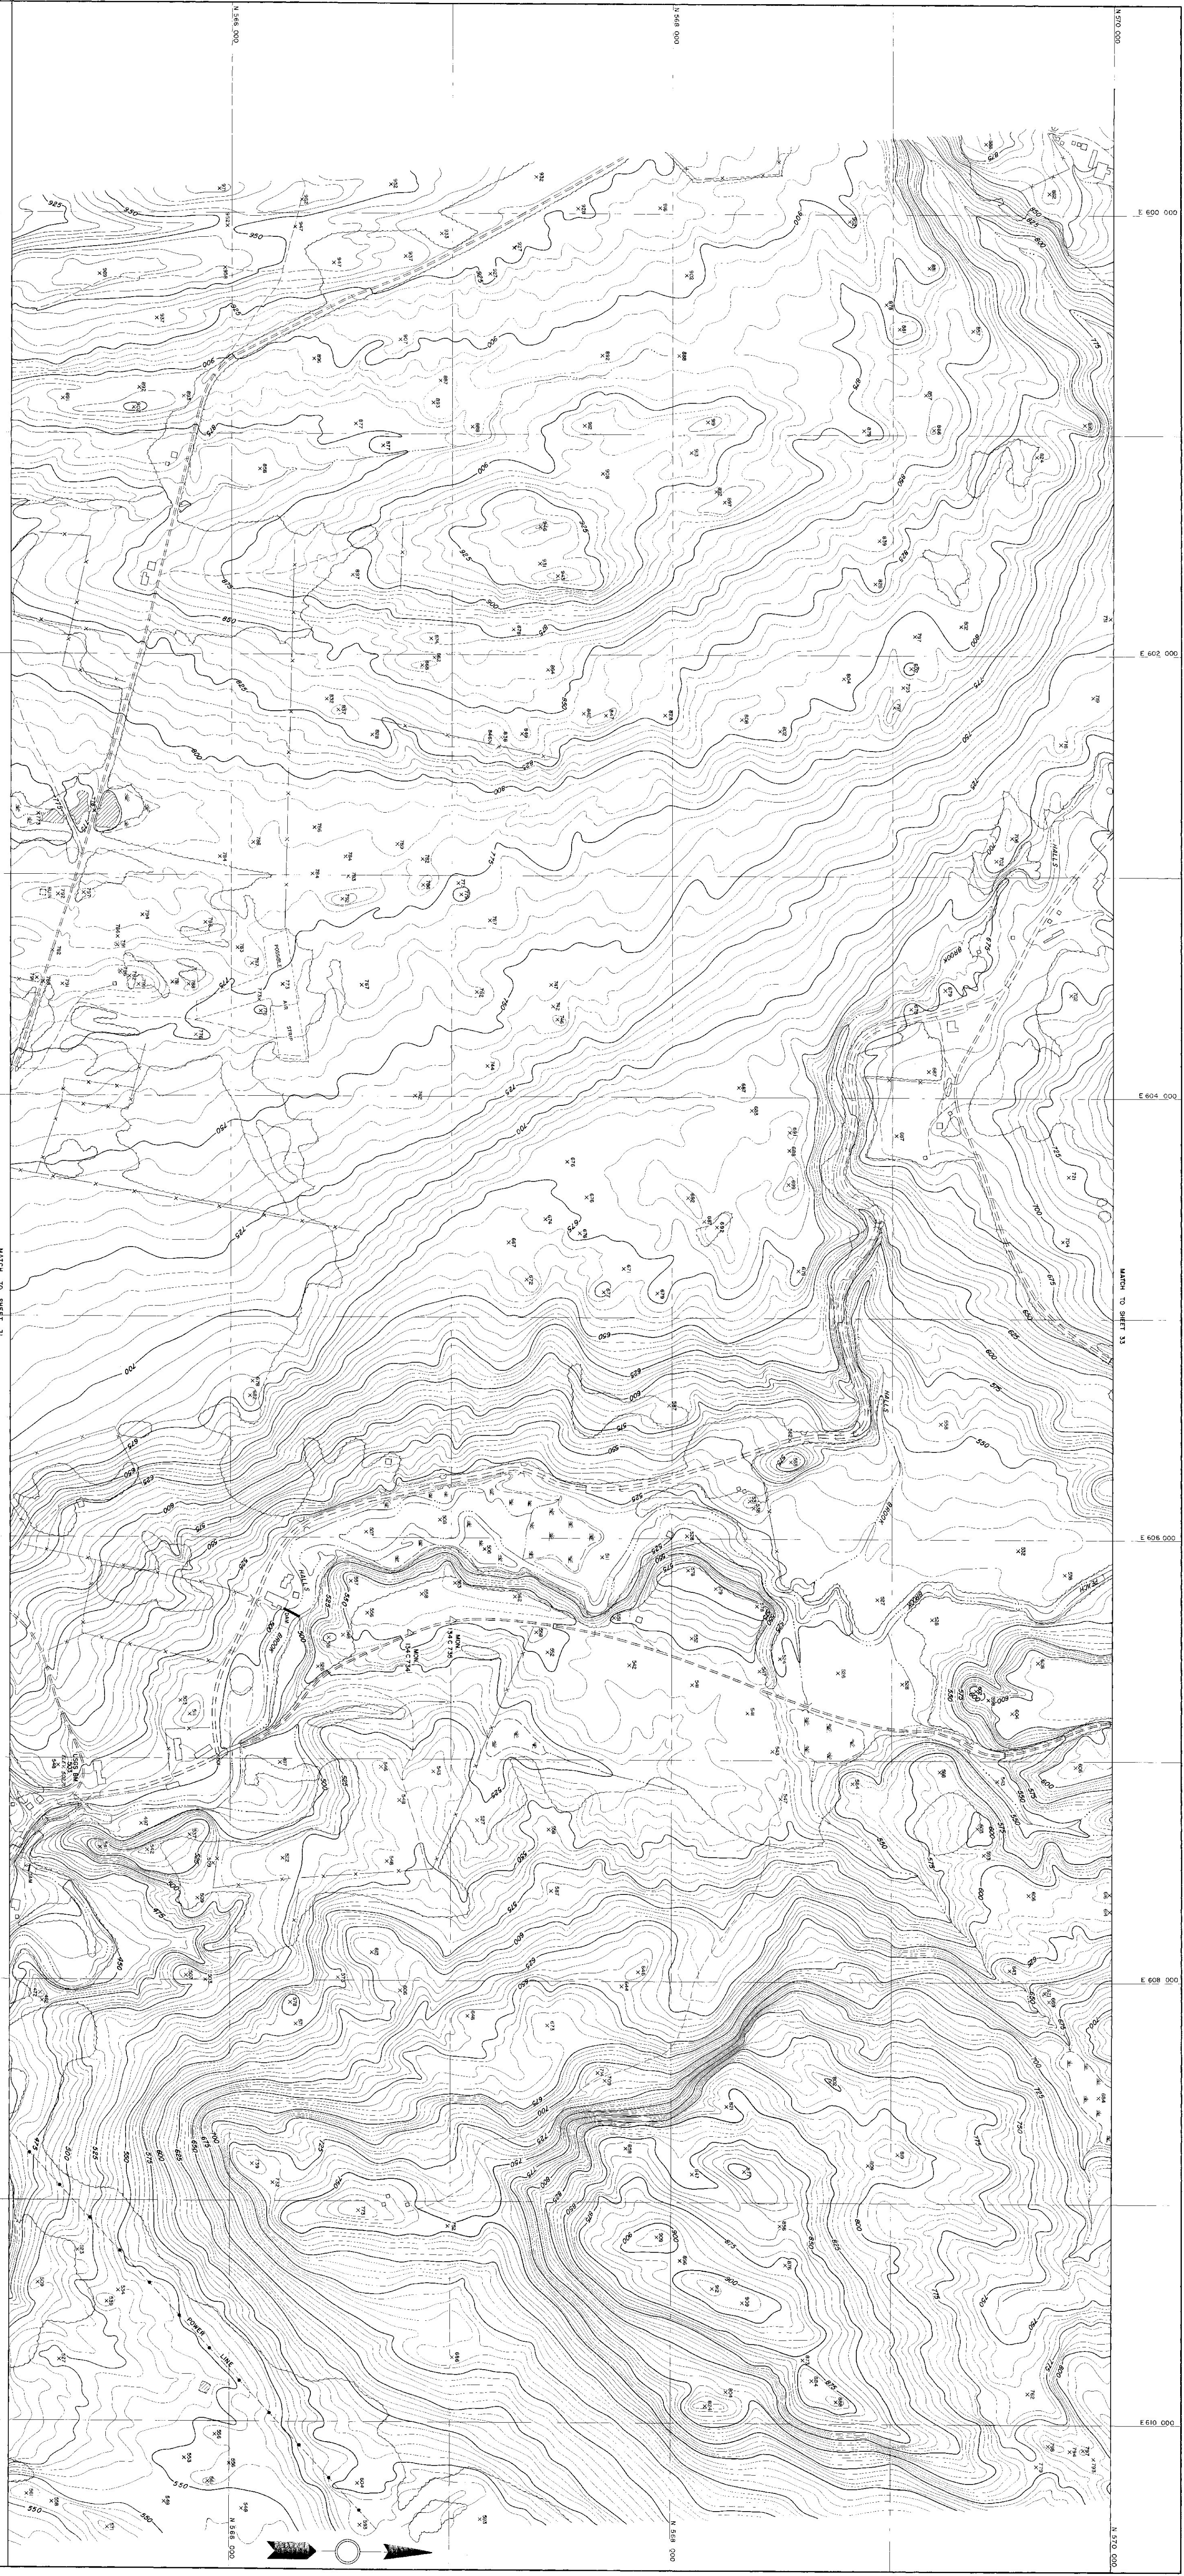

MATCH TO SHEET 13

MATCH TO SHEET 31

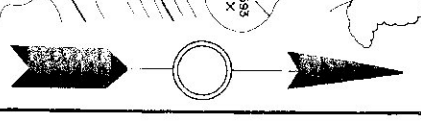

TOPOGRAHY COMPILED BY INTERCOMPASSION, INCORPORATED
DESIGNED BY WESTER, GERSHAW AND POLLEY
ARCHITECT, ENGINEER ASSOCIATES
WATERBURY, N.Y.
MASSENA, N.Y.

SCALE 1"=200'
CONTOUR INTERVAL, 10' FEET
VERTICAL CURVE DATA
1000' SPIR BASED ON VERTICAL STATE PLANE COORDINATE SYSTEM
MARCH 1987

STATE OF VERMONT DEPARTMENT OF HIGHWAYS
NEWBURY
VT 48 AND 1-90
SHEET NO. 32 OF 41 SHEETS