


STATE OF VERMONT DEPARTMENT OF HIGHWAYS
SHARON
V.T. H. D. 1 N. 2-7
SHEET NO. 7 OF 16 SHEETS

SCALE 1"=200'
VERTICAL INTERVAL, ONE FOOT
HORIZONTAL INTERVAL, ONE FOOT
DATE OF REVISION: MAR 1988

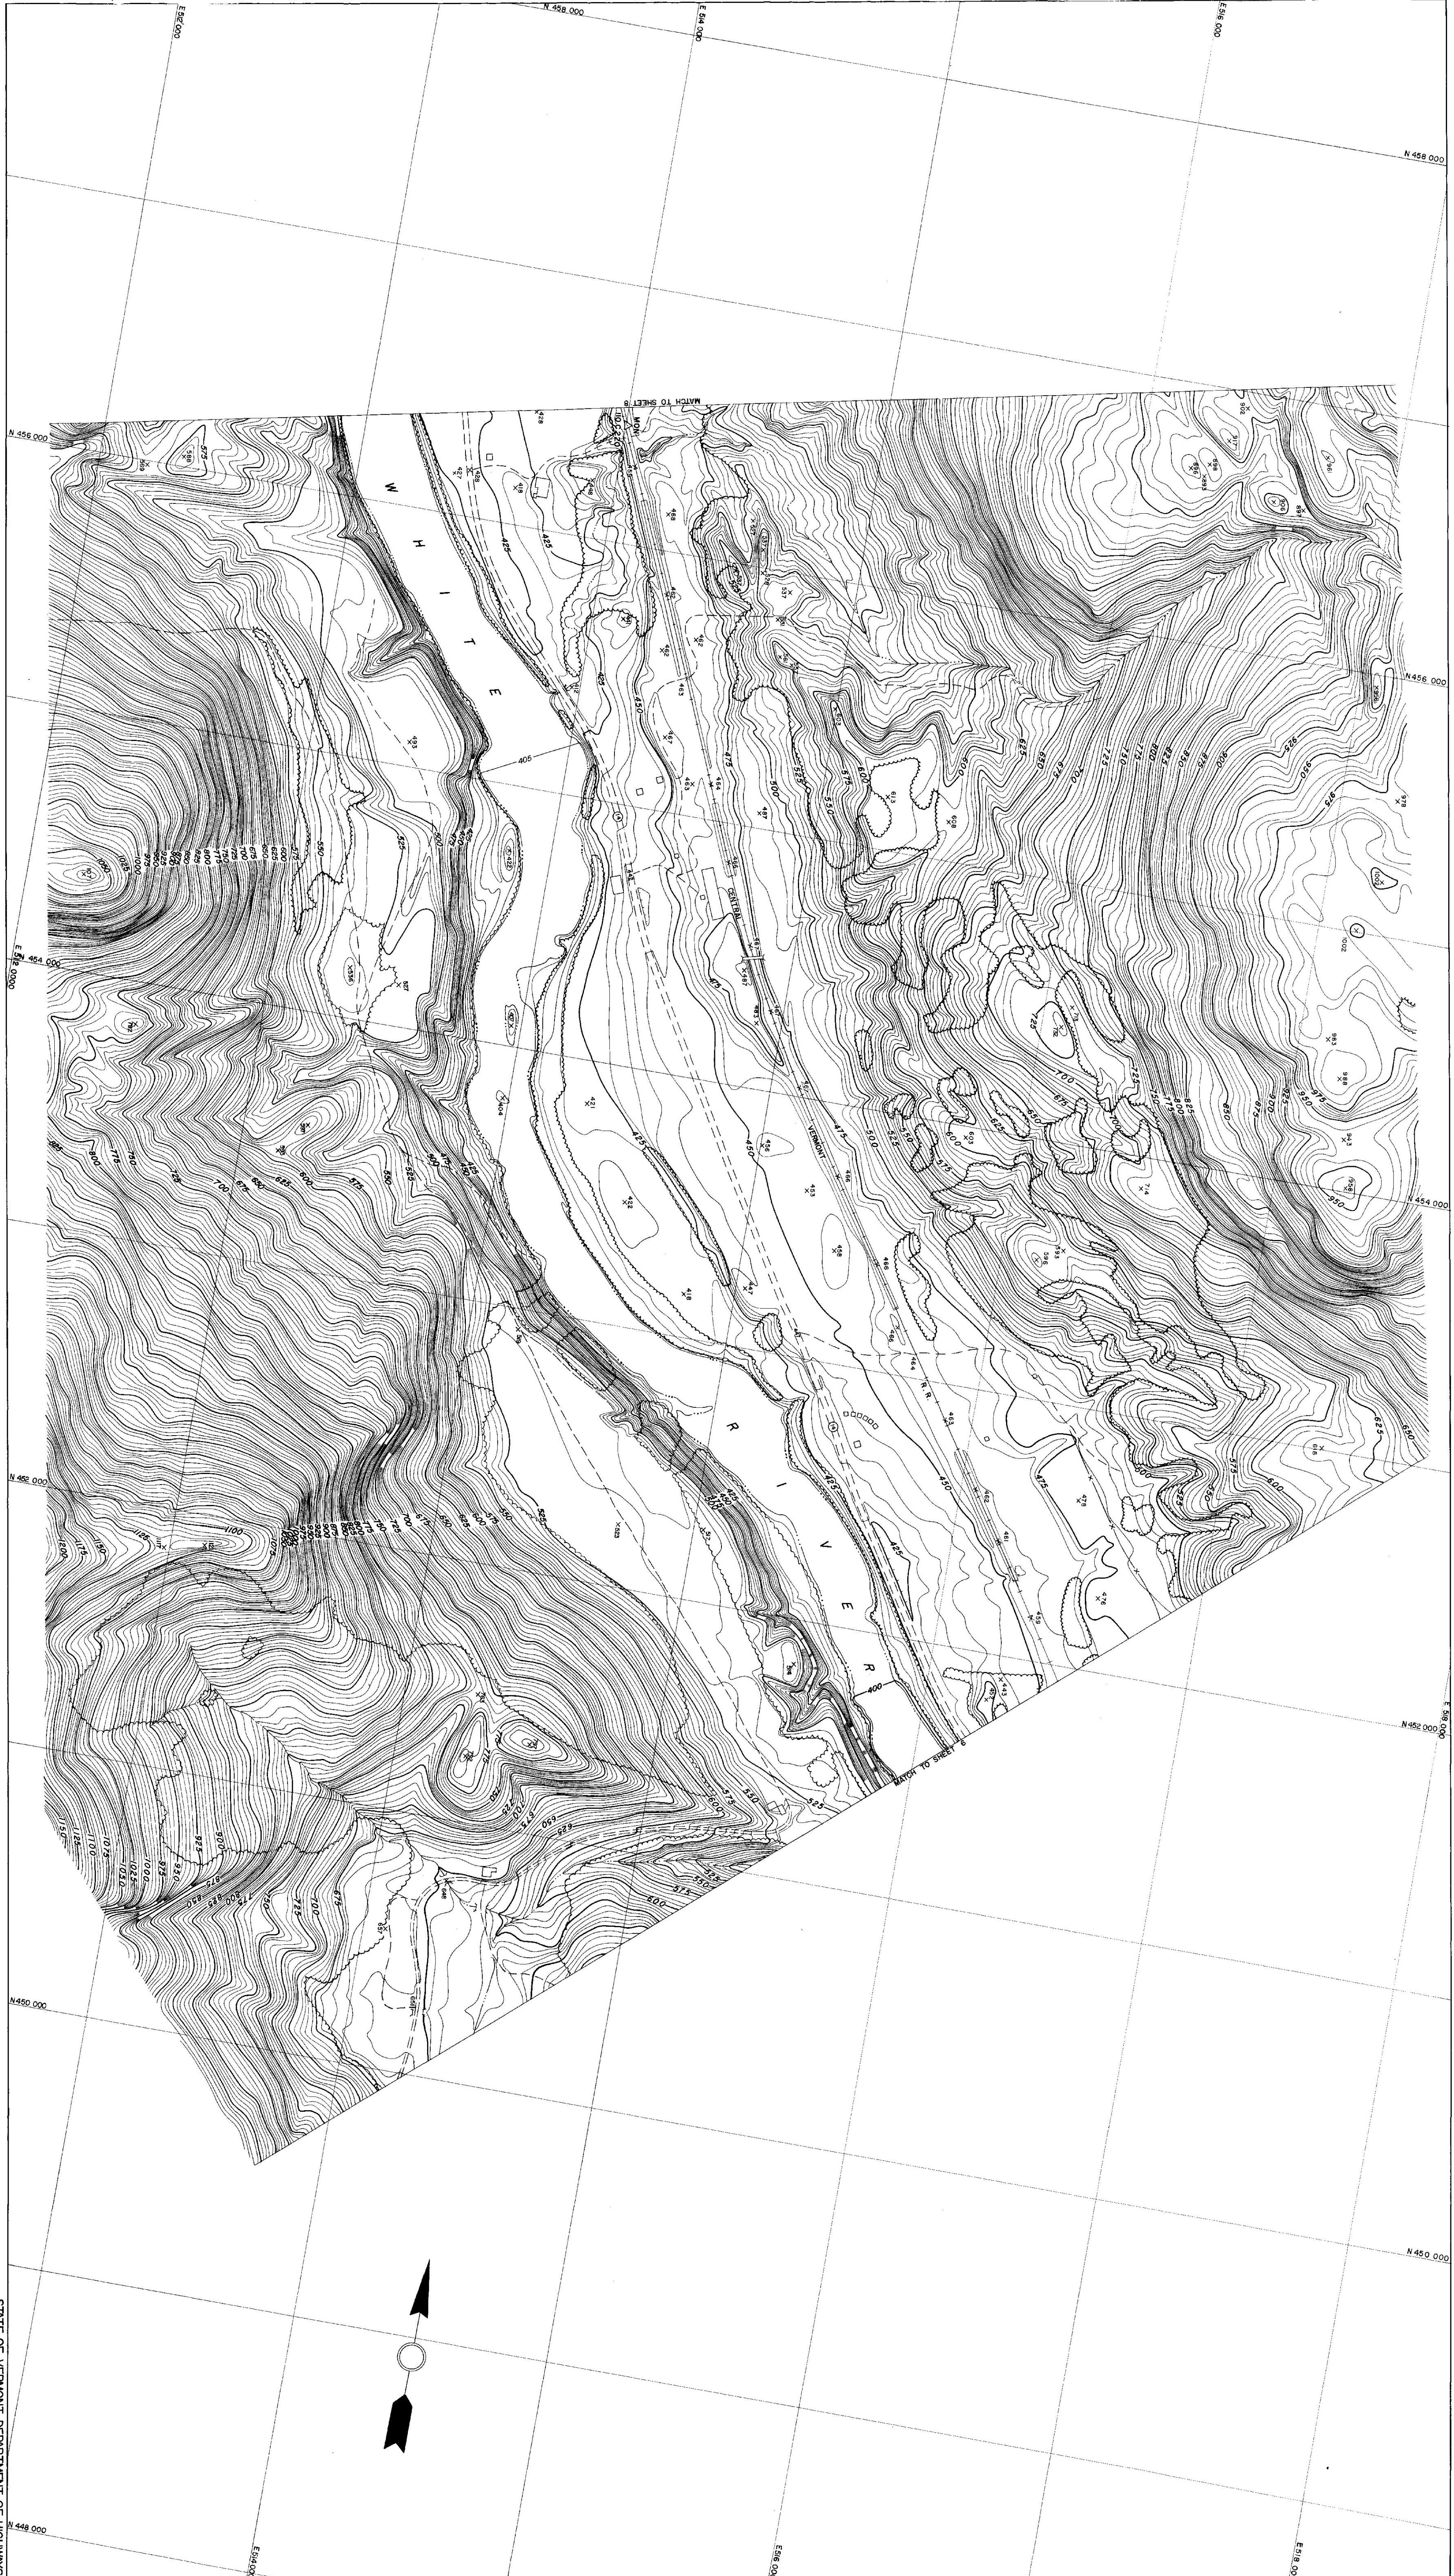

TOPOGRAPHY COMPILED BY PHOTOGRAMMETRIC METHODS
SARGENT-WESTER-CRENSHAW AND POLLEY
WATERLOO, N.Y.
MASSENA, N.Y.