

E 502 000

N 470 000

E 504 000

N 468 000

E 506 000

E 508 000

E 510 000

N 470 000

N 468 000

N 466 000

N 466 000


E 502 000

E 504 000

E 506 000

E 508 000

E 510 000

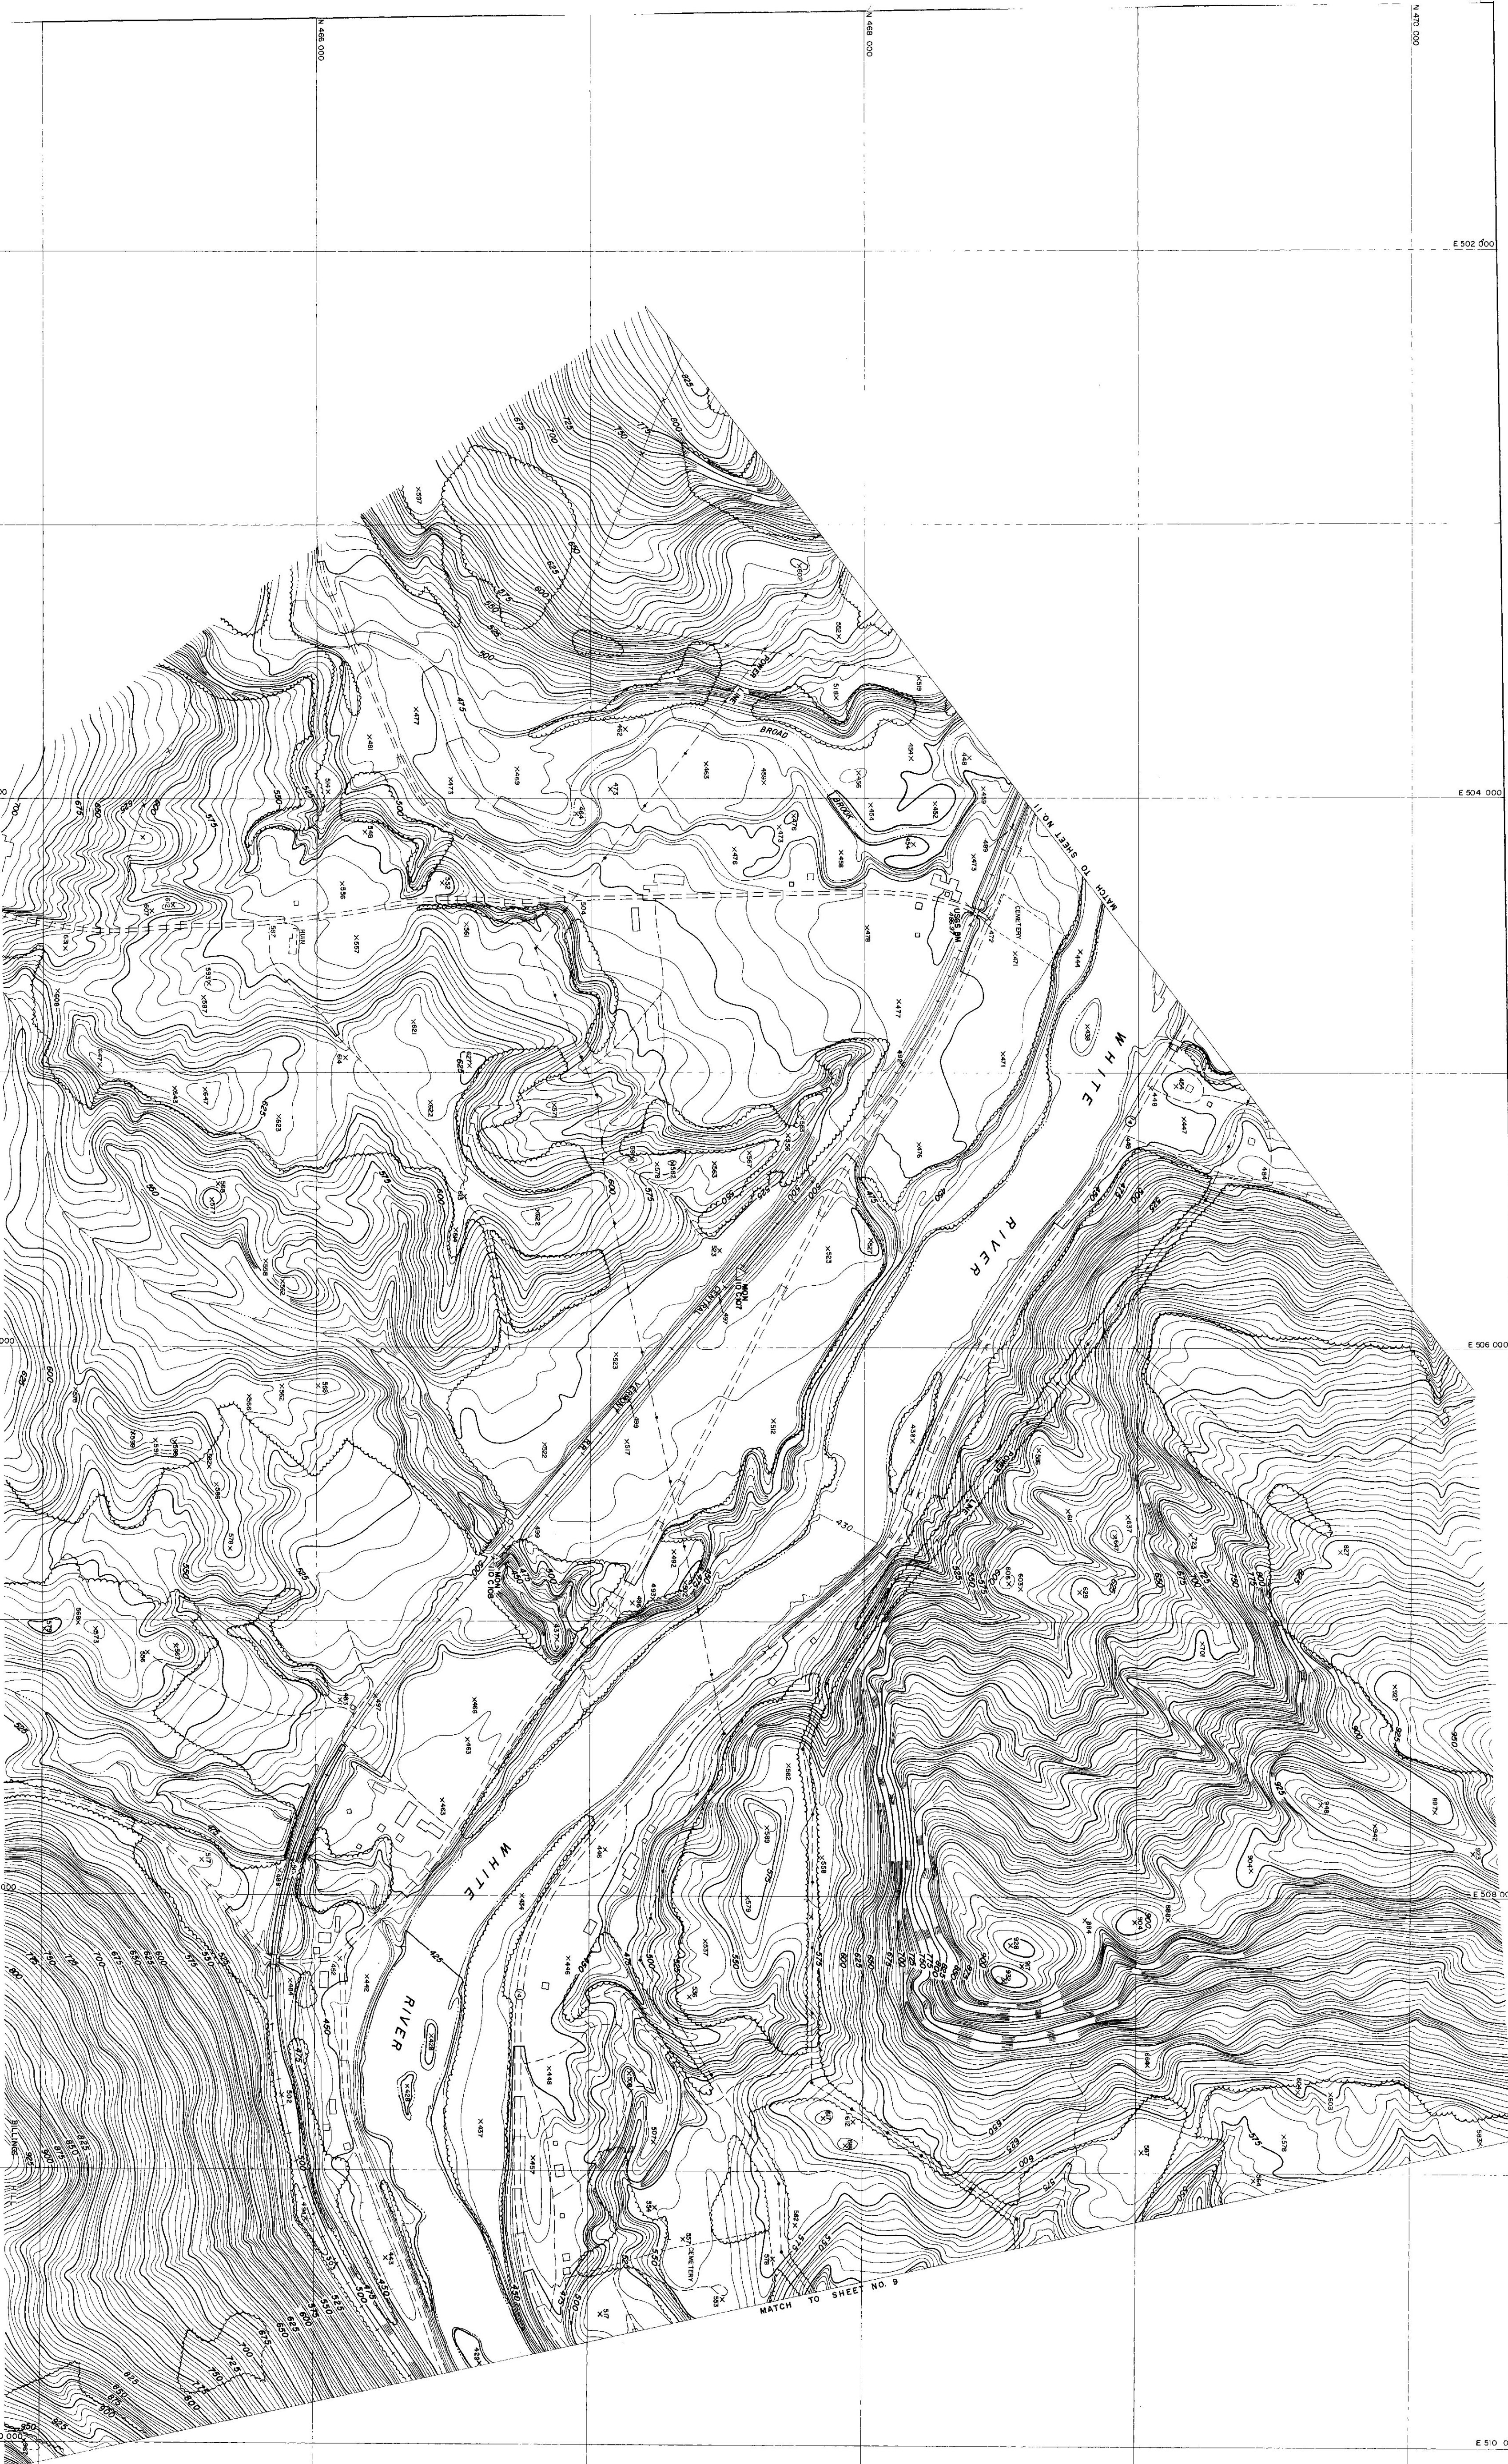

TOPOGRAPHY COMPILED BY SURVEYING METHODS
OF THE VERMONT DEPARTMENT OF HIGHWAYS
AND PUBLIC WORKS
ARCHITECT - ENGINEER ASSOCIATES
WATERLOO, N.Y.

SCALE 1"=200'
VERTICAL INTERVAL 100' BASED ON VERMONT STATE PLANT COORDINATE SYSTEM
DATE OF REVISION MAY 1970

STATE OF VERMONT DEPARTMENT OF HIGHWAYS
SHARON
VT. H.D. IN. 2-10
SHEET NO. 10 OF 16 SHEETS