MATCH TO SHEET 5

MATCH TO SHEET 4

EAST BETHEL

CEMETERY

WHITE

POWER LINE

RIVER BRANCH

MON 133 B 11

MON 133 B 10

MATCH TO SHEET 2

N 500 000

N 498 000

E 472 000

E 474 000

E 476 000

E 478 000

SCALE 1" = 200'

0 200 400 800 1200

CONTOUR INTERVAL FIVE FEET
VERTICAL DATUM IS MEAN SEA LEVEL
1000' GRID BASED ON VERMONT STATE PLANE COORDINATE SYSTEM
DATE OF PHOTOGRAPHY
APRIL 1957

STATE OF VERMONT DEPARTMENT OF HIGHWAYS
BETHEL - ROYALTON

122 [illegible]

MATCH TO SHEET 5

MATCH TO SHEET 4

EAST BETHEL

CEMETERY

WHITE

POWER LINE

RIVER BRANCH

MON 133 B 11

MON 133 B 10

MATCH TO SHEET 2

N 500 000

N 498 000

E 472 000

E 474 000

E 476 000

E 478 000

SCALE 1" = 200'

0 200 400 800 1200

CONTOUR INTERVAL FIVE FEET
VERTICAL DATUM IS MEAN SEA LEVEL
1000' GRID BASED ON VERMONT STATE PLANE COORDINATE SYSTEM
DATE OF PHOTOGRAPHY
APRIL 1957

STATE OF VERMONT DEPARTMENT OF HIGHWAYS
BETHEL - ROYALTON

122 [illegible]

MATCH TO SHEET 5

MATCH TO SHEET 4

EAST BETHEL

CEMETERY

MATCH TO SHEET 2

E. 472 000 E. 474 000 E. 476 000 E. 478 000 E. 480 000

N. 500 000 N. 498 000 N. 496 000

MON 133 B 10

MON 133 B 11

SCALE 1" = 200'

200 0 200 400 600 800

CONTOUR INTERVAL FIVE FEET
VERTICAL DATUM IS MEAN SEA LEVEL
1000' GRID BASED ON VERMONT STATE PLANE COORDINATE SYSTEM
DATE OF PHOTOGRAPHY
APRIL 1957

STATE OF VERMONT DEPARTMENT OF HIGHWAYS
BETHEL — ROYALTON

122

SHEET NO. 3 OF 27 SHEETS

MATCH TO SHEET 5

MATCH TO SHEET 4

EAST BETHEL

CEMETERY

WHITE

POWER LINE

RIVER BRANCH

MON 133 B 11

MON 133 B 10

MATCH TO SHEET 2

N 500 000

N 498 000

E 472 000

E 474 000

E 476 000

E 478 000

SCALE 1" = 200'

0 200 400 800 1200

CONTOUR INTERVAL FIVE FEET
VERTICAL DATUM IS MEAN SEA LEVEL
1000' GRID BASED ON VERMONT STATE PLANE COORDINATE SYSTEM
DATE OF PHOTOGRAPHY
APRIL 1957

STATE OF VERMONT DEPARTMENT OF HIGHWAYS
BETHEL - ROYALTON

122 [illegible]

MATCH TO SHEET 5

MATCH TO SHEET 4

EAST BETHEL

CEMETERY

MATCH TO SHEET 2

E. 472 000 E. 474 000 E. 476 000 E. 478 000 E. 480 000

N. 500 000 N. 498 000 N. 496 000

MON 133 B 10

MON 133 B 11

SCALE 1" = 200'

200 0 200 400 600 800

CONTOUR INTERVAL FIVE FEET
VERTICAL DATUM IS MEAN SEA LEVEL
1000' GRID BASED ON VERMONT STATE PLANE COORDINATE SYSTEM
DATE OF PHOTOGRAPHY
APRIL 1957

STATE OF VERMONT DEPARTMENT OF HIGHWAYS
BETHEL — ROYALTON

122

SHEET NO. 3 OF 27 SHEETS

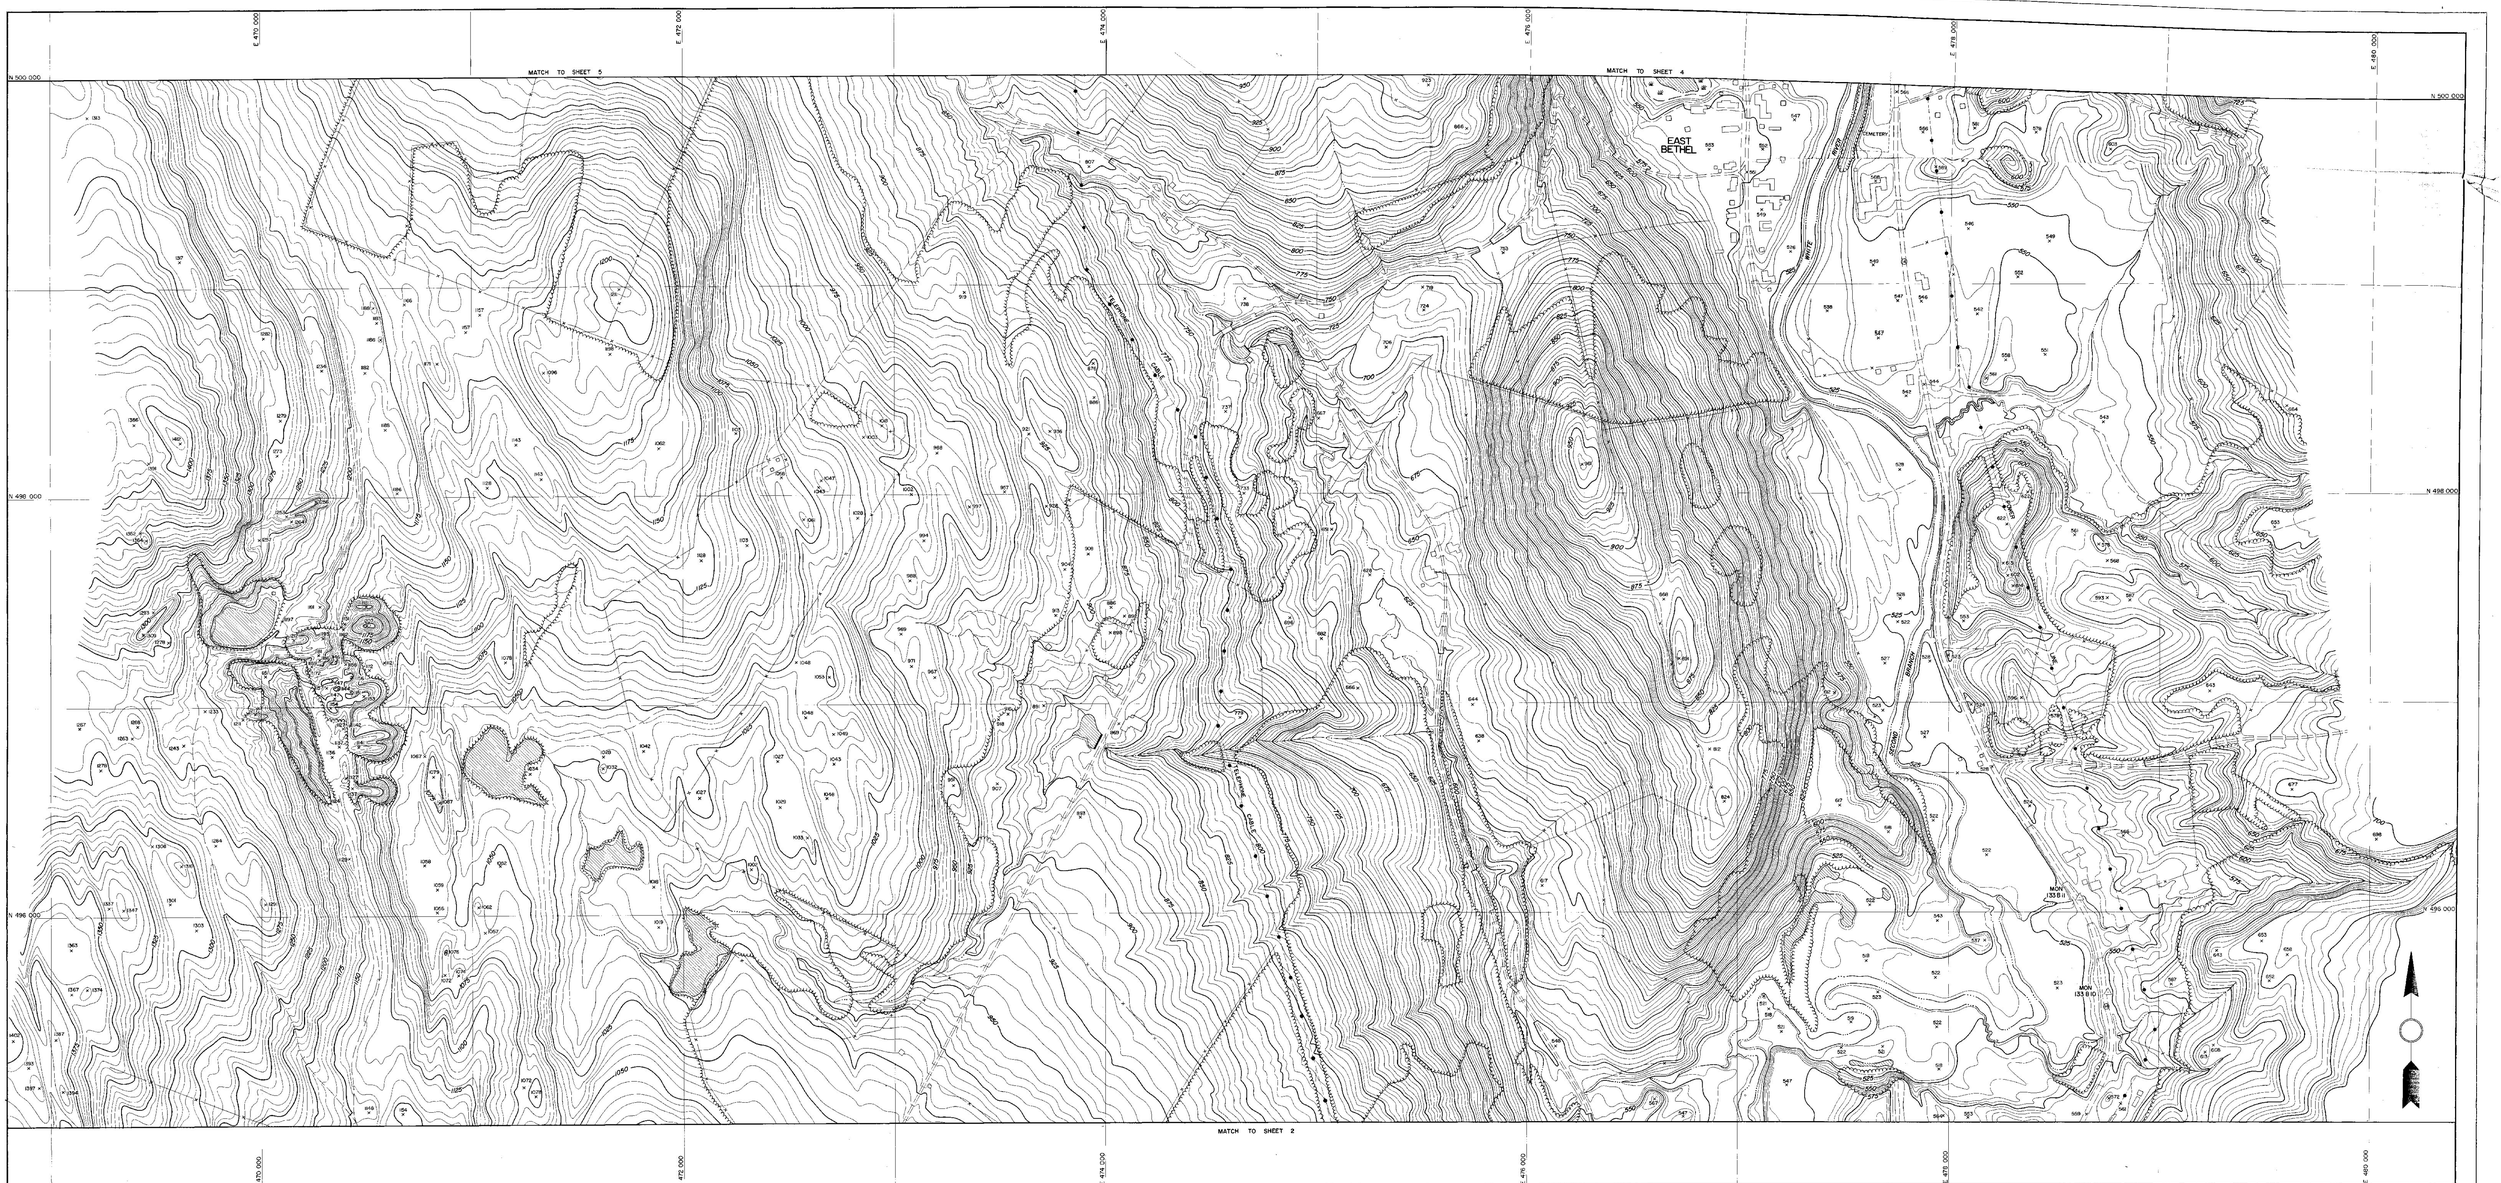

TOPOGRAPHY COMPILED BY PHOTOGRAMMETRIC METHODS
SARGENT-WEBSTER-CRENSHAW AND FOLLEY
ARCHITECT-ENGINEER ASSOCIATES
WATERTOWN, N.Y. MASSENA, N.Y.

SCALE 1"=200'
200 0 200 400 600 800
CONTOUR INTERVAL FIVE FEET
VERTICAL DATUM IS MEAN SEA LEVEL
1000' GRID BASED ON VERMONT STATE PLANE COORDINATE SYSTEM
DATE OF PHOTOGRAPHY
APRIL, 1967

STATE OF VERMONT DEPARTMENT OF HIGHWAYS
BETHEL — ROYALTON
VT NH IM 2-1
SHEET NO. 3 OF 27 SHEETS