


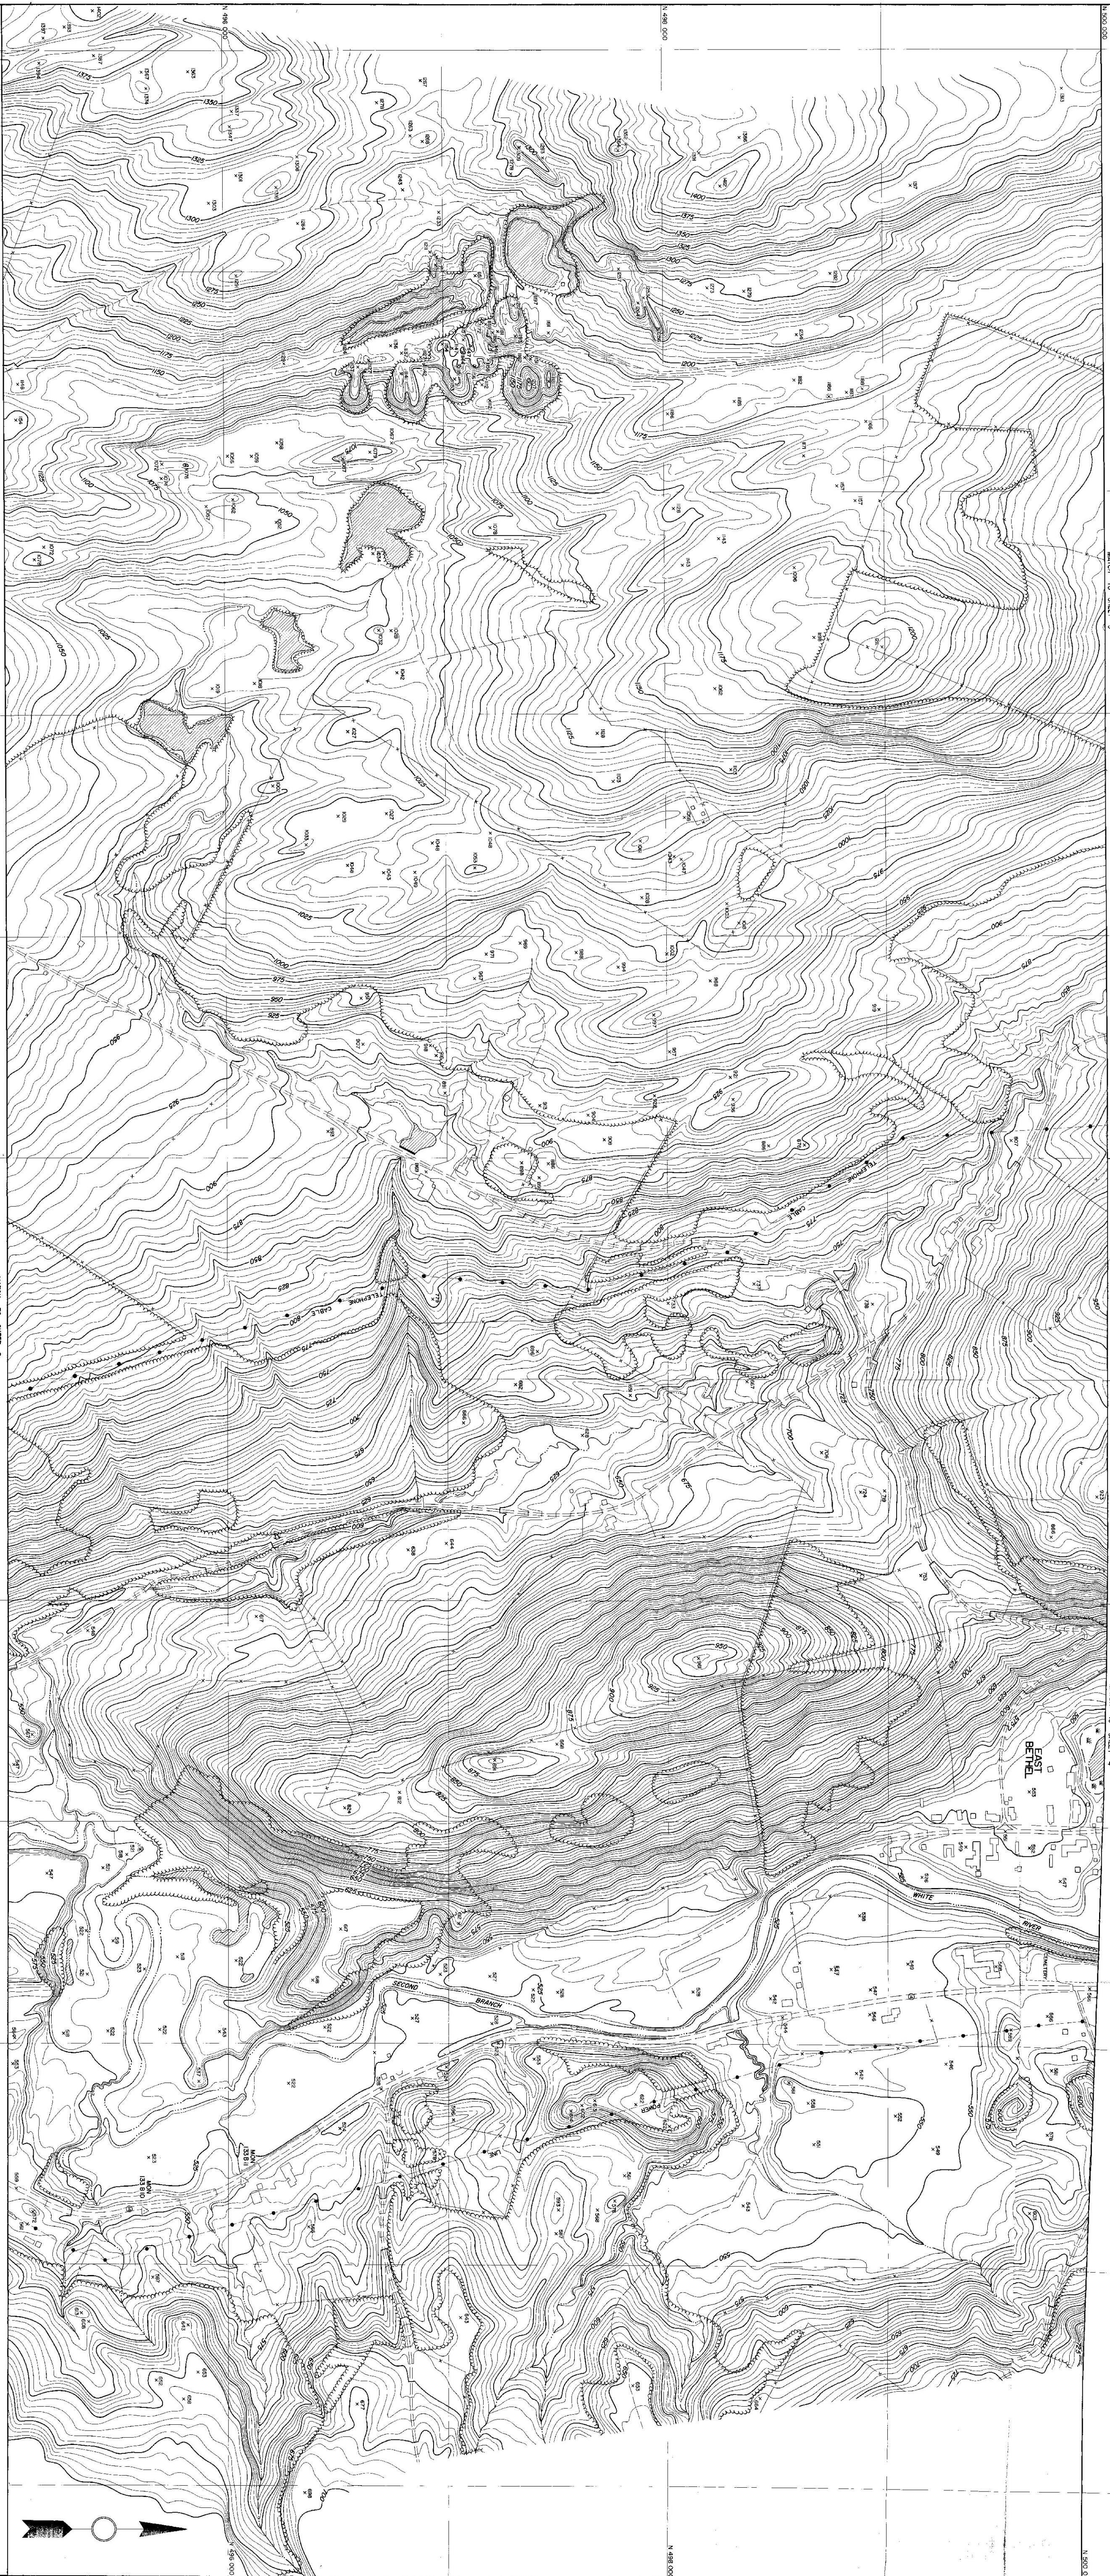

E 470 000

E 472 000

E 474 000

E 476 000

E 478 000

E 480 000

MATCH TO SHEET 3

MATCH TO SHEET 4

MATCH TO SHEET 2

TOPOGRAPHY COMPILED BY PHOTOGRAMMETRIC METHODS
SURVEYED - WINTERBURN - CROSBY AND FOLEY
ARCHITECTS - ENGINEERS ASSOCIATES
WATERBURY, N. Y.
1958

SCALE 1"=200'
CONTOUR INTERVAL FIVE FEET
UNITED STATES GEOLOGICAL SURVEY
1000 GRID BASED ON VERMONT STATE PLANE COORDINATE SYSTEM
DATE 1958

STATE OF VERMONT DEPARTMENT OF HIGHWAYS
BETHEL - ROYALTON
V.T. 402.141 2-1-79
SHEET NO. 3 OF 27 SHEETS