
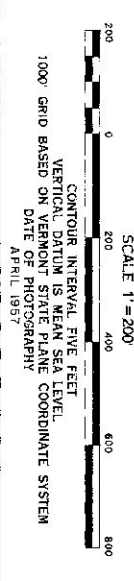
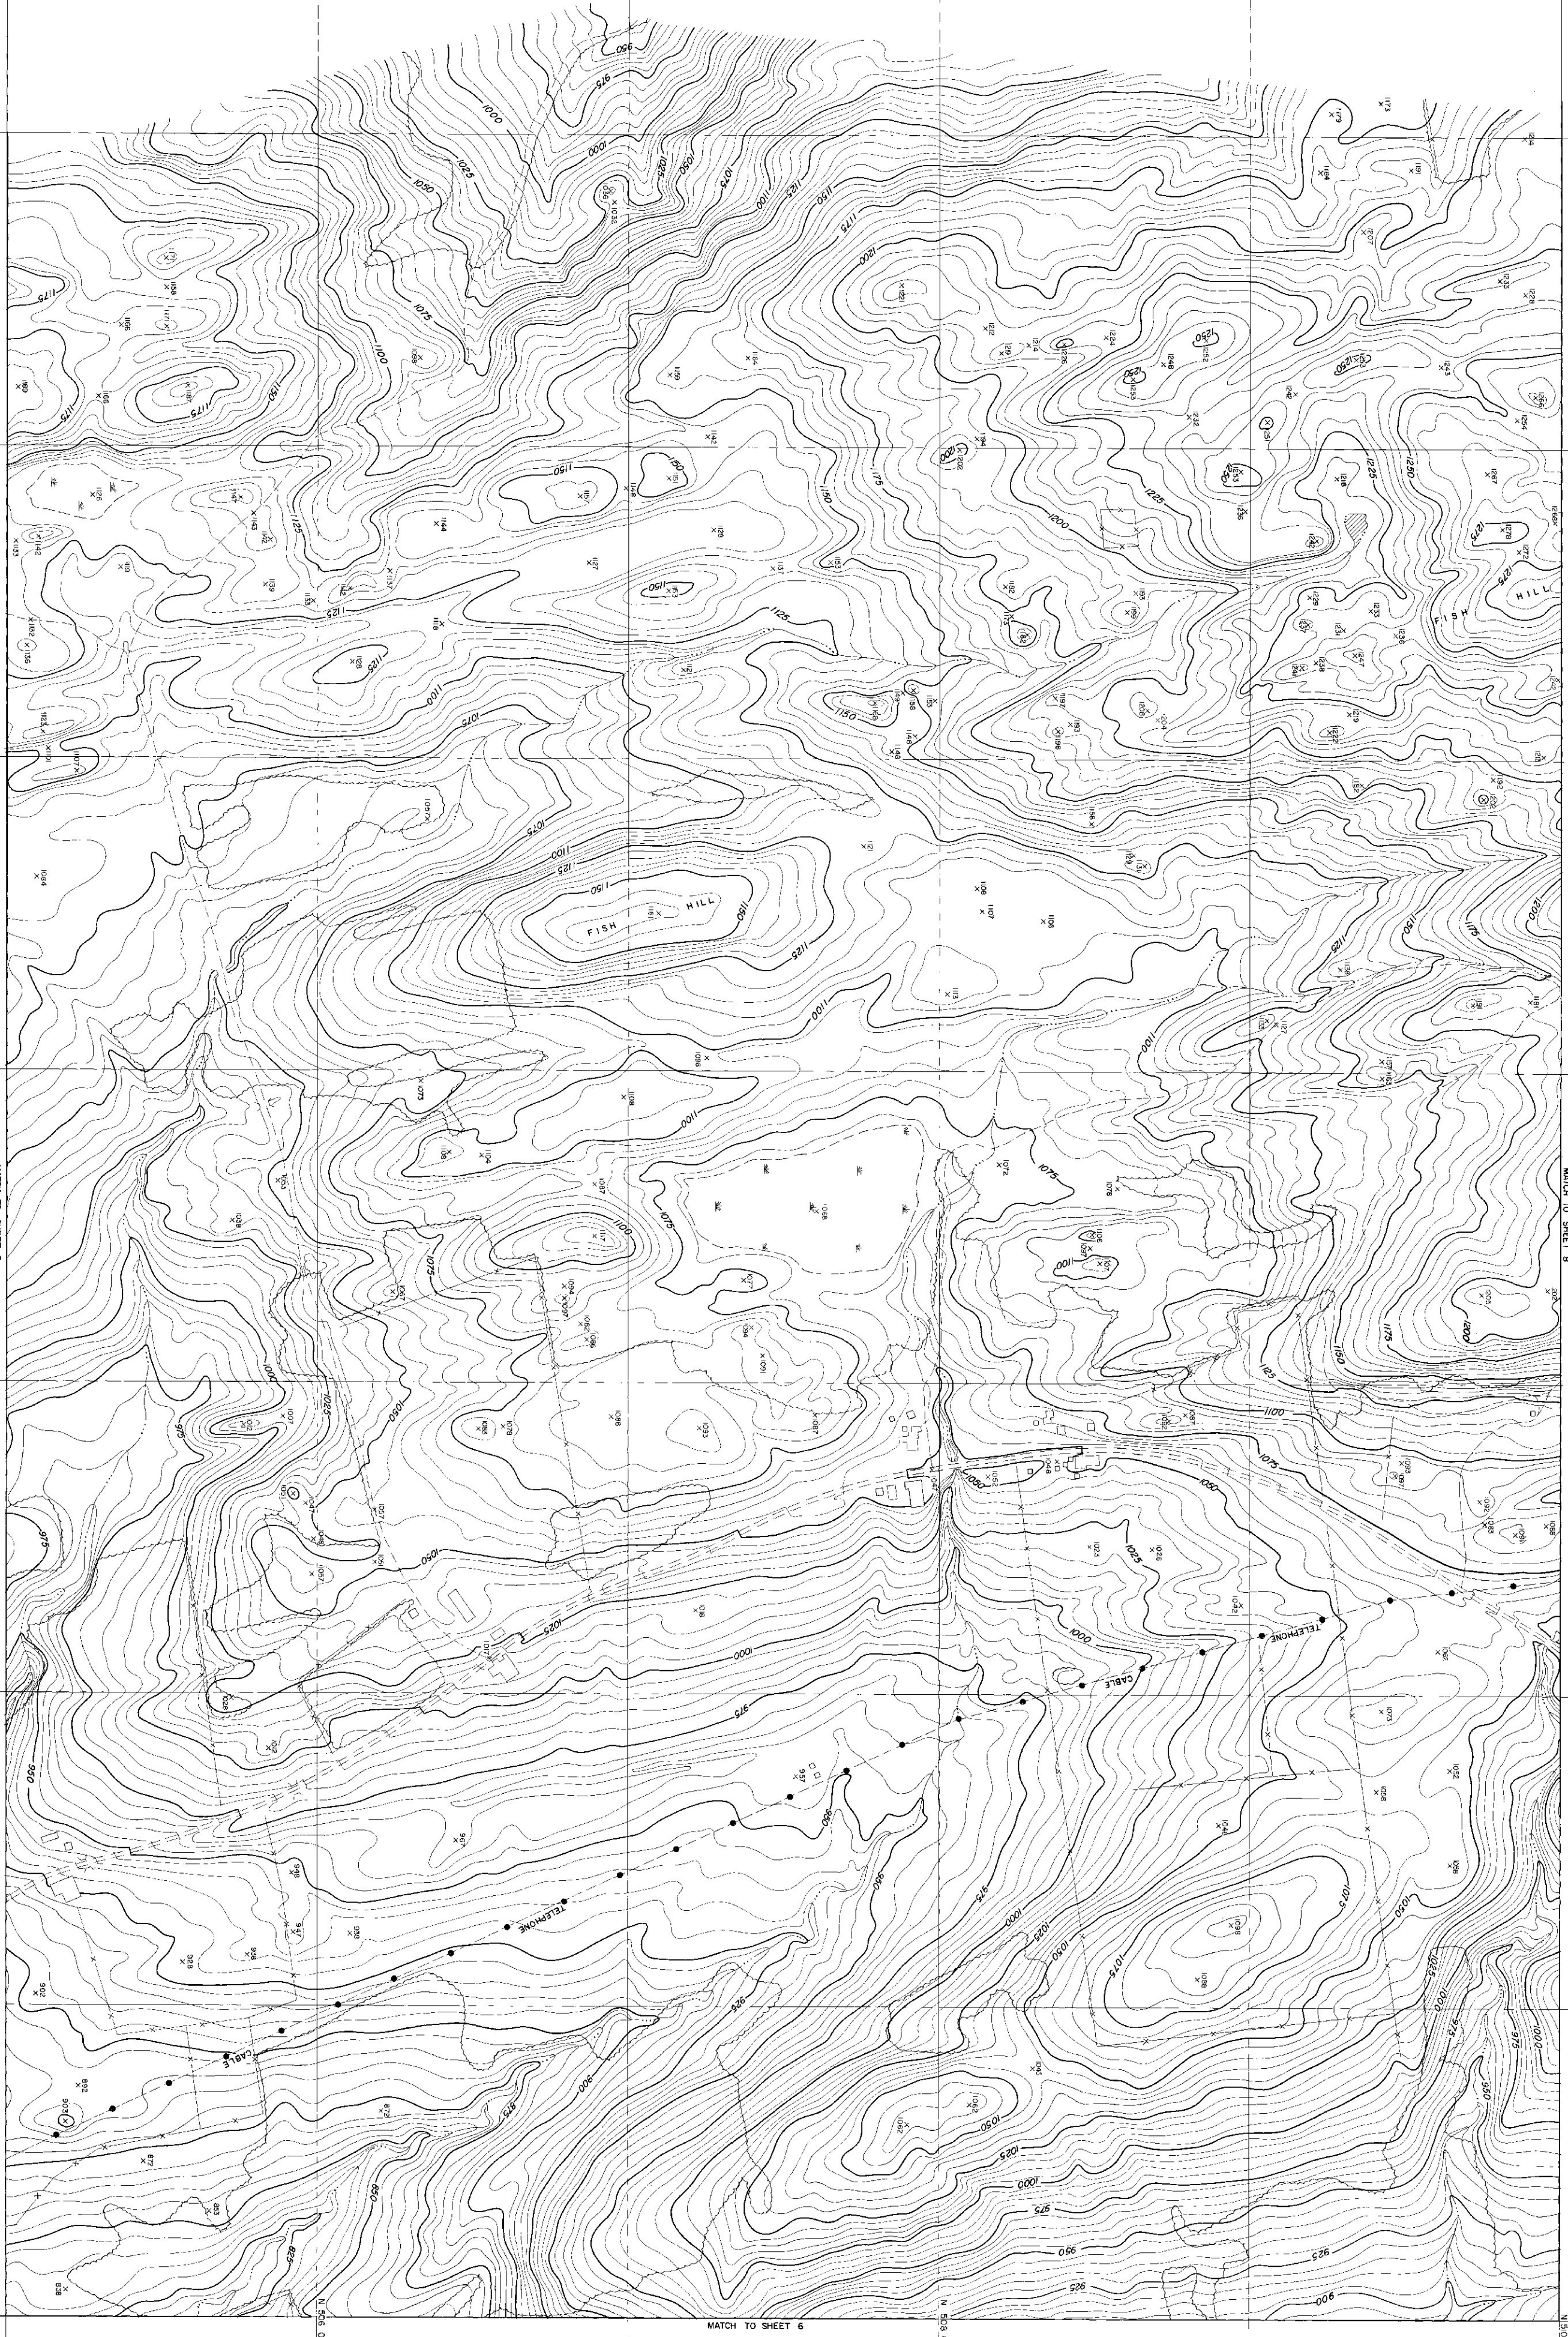


TOPOGRAPHIC COMPILED BY PHOTOGRAMMETRIC METHODS
SABENT-WEBSTER - GREENMAN AND FOLEY
WATERLOO, N.Y.
MAY 1954

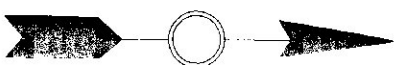

126
STATE OF VERMONT DEPARTMENT OF HIGHWAYS
RANDOLPH-BETHEL
V.T. 140.70 4.2.3
SHEET NO. 7 OF 27 SHEETS