


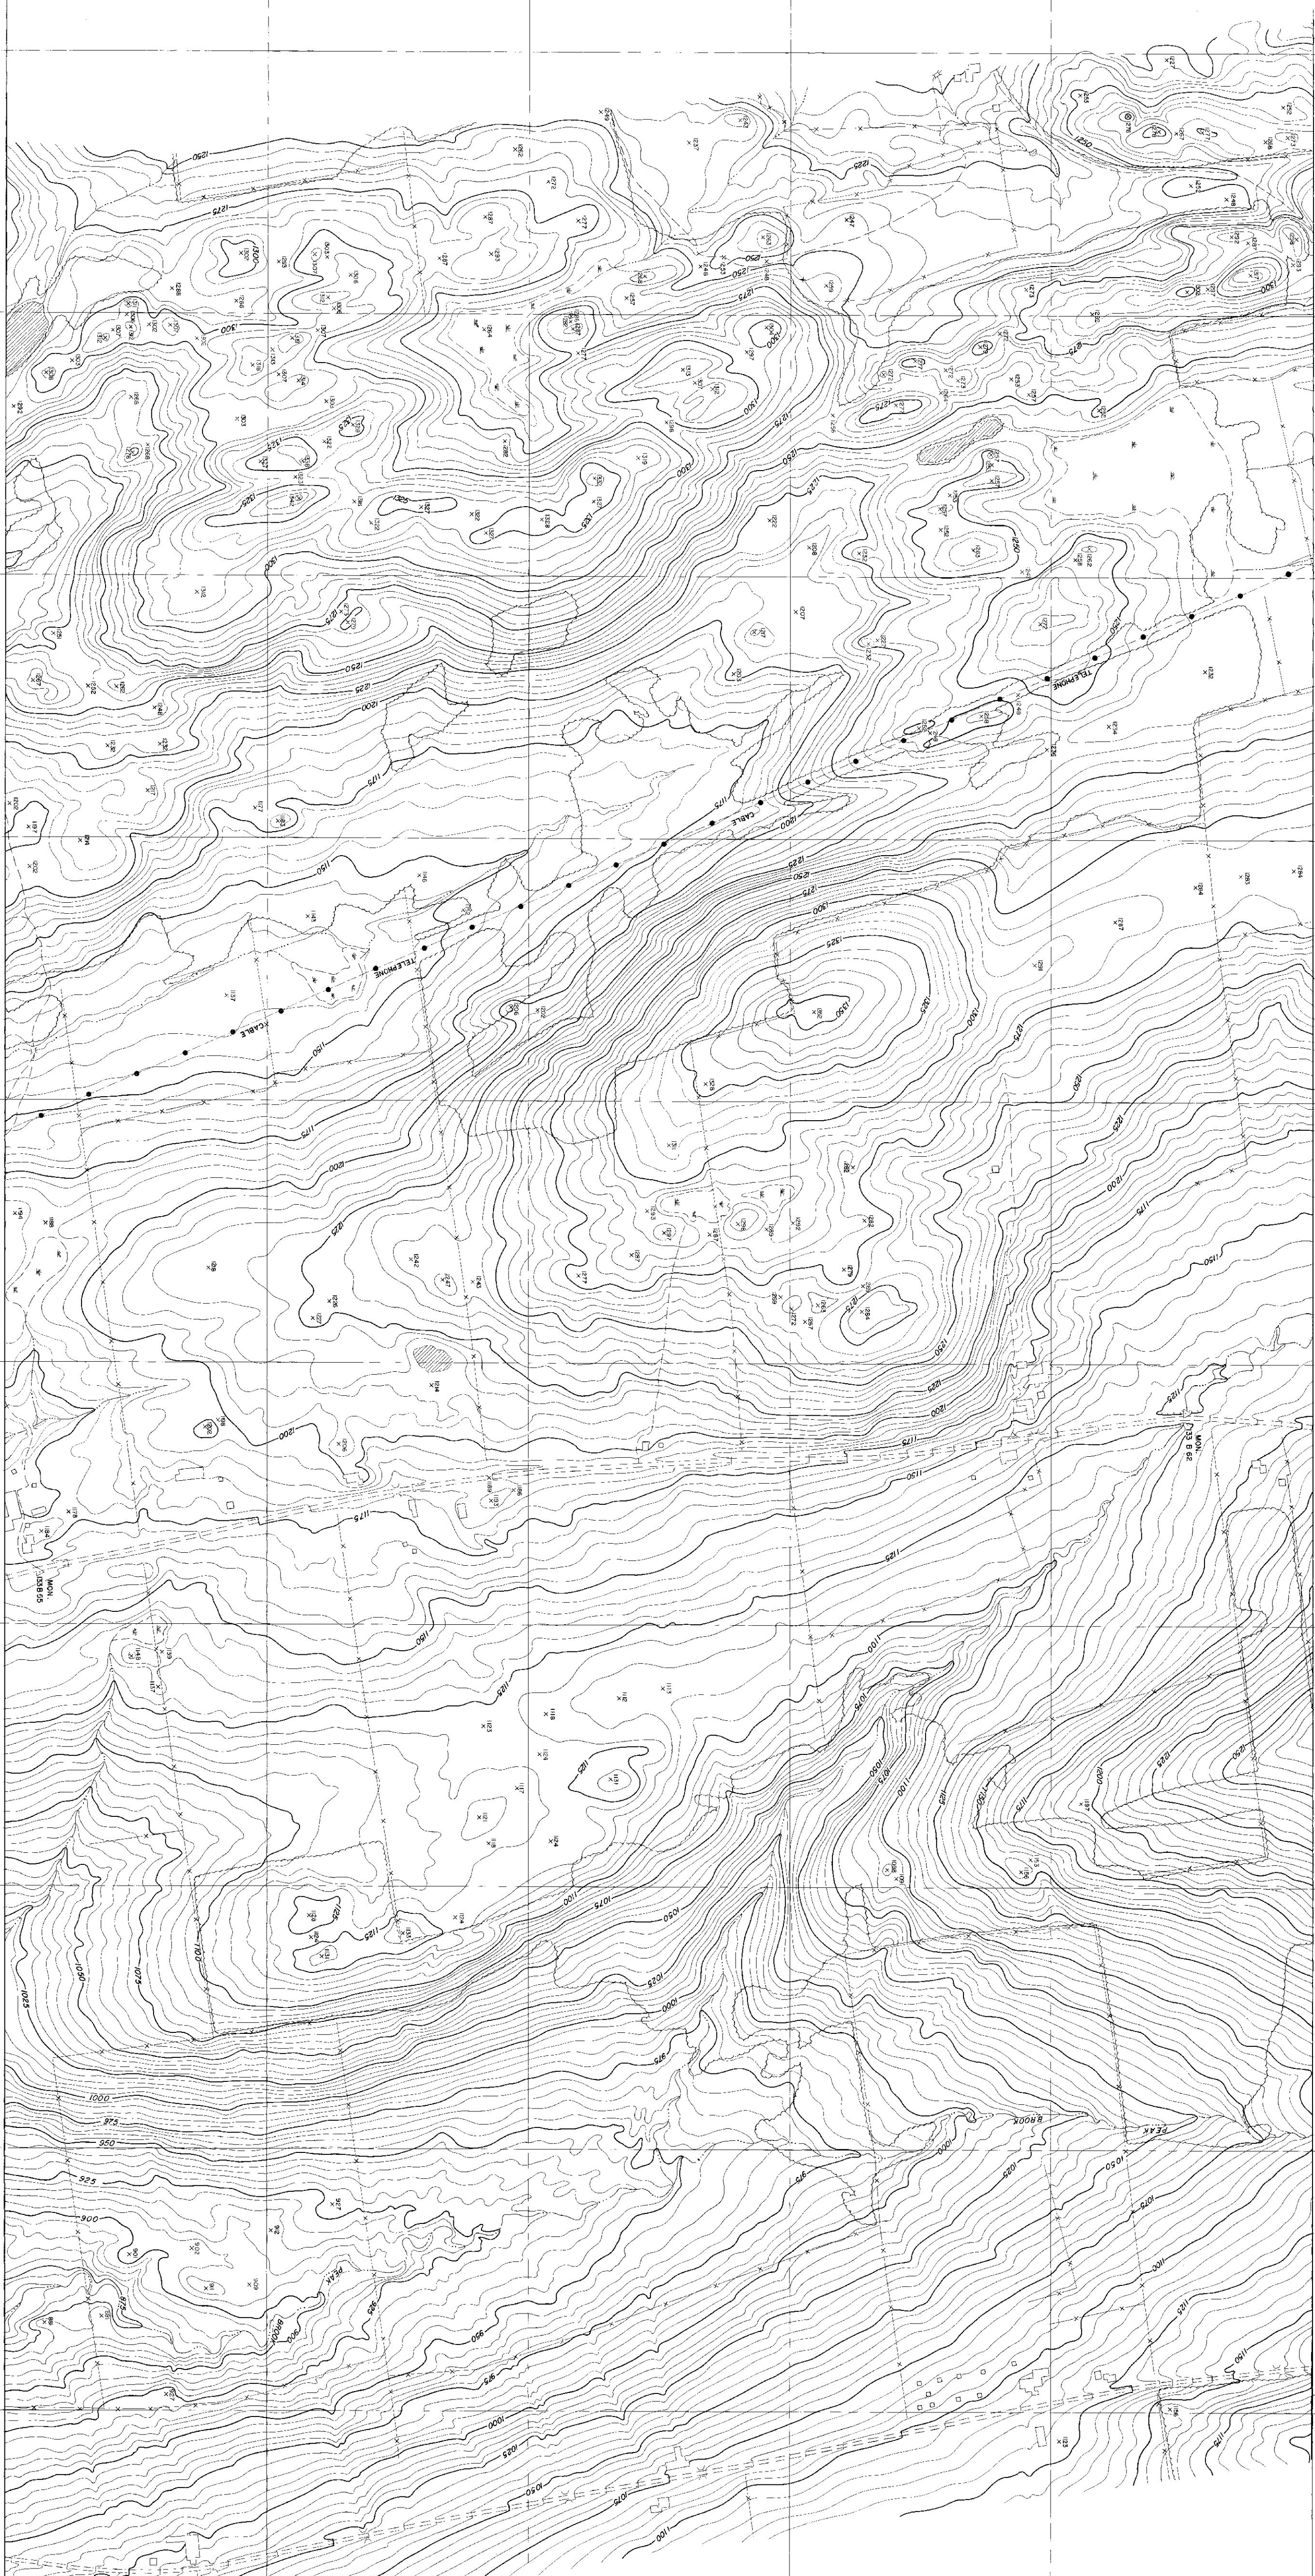

TOPOGRAPHIC COMPILED BY PHOTOGRAMMETRIC METHODS
STATE OF VERMONT DEPARTMENT OF HIGHWAYS
DESIGNED BY
ARCHITECT-ENGINEER ASSOCIATES
WATERLOO, N. Y.
MASSENA, N. Y.

SCALE 1"=200'
VERTICAL INTERVAL FIVE FEET
HORIZONTAL INTERVAL ONE HUNDRED FEET
1000' GRID BASED ON VERMONT STATE PLANE COORDINATE SYSTEM
NAD 83
UTM ZONE 18N
Easting 666,000
Northing 520,000

MATCH TO SHEET 8
E 466,000
E 468,000
E 470,000
E 472,000
E 474,000
E 476,000
N 520,000
N 518,000
N 516,000

MATCH TO SHEET 10
E 472,000
E 474,000
E 476,000

STATE OF VERMONT DEPARTMENT OF HIGHWAYS
128
RANDOLPH
VT 054 100 2-15
SHEET NO. 9 OF 27 SHEETS