


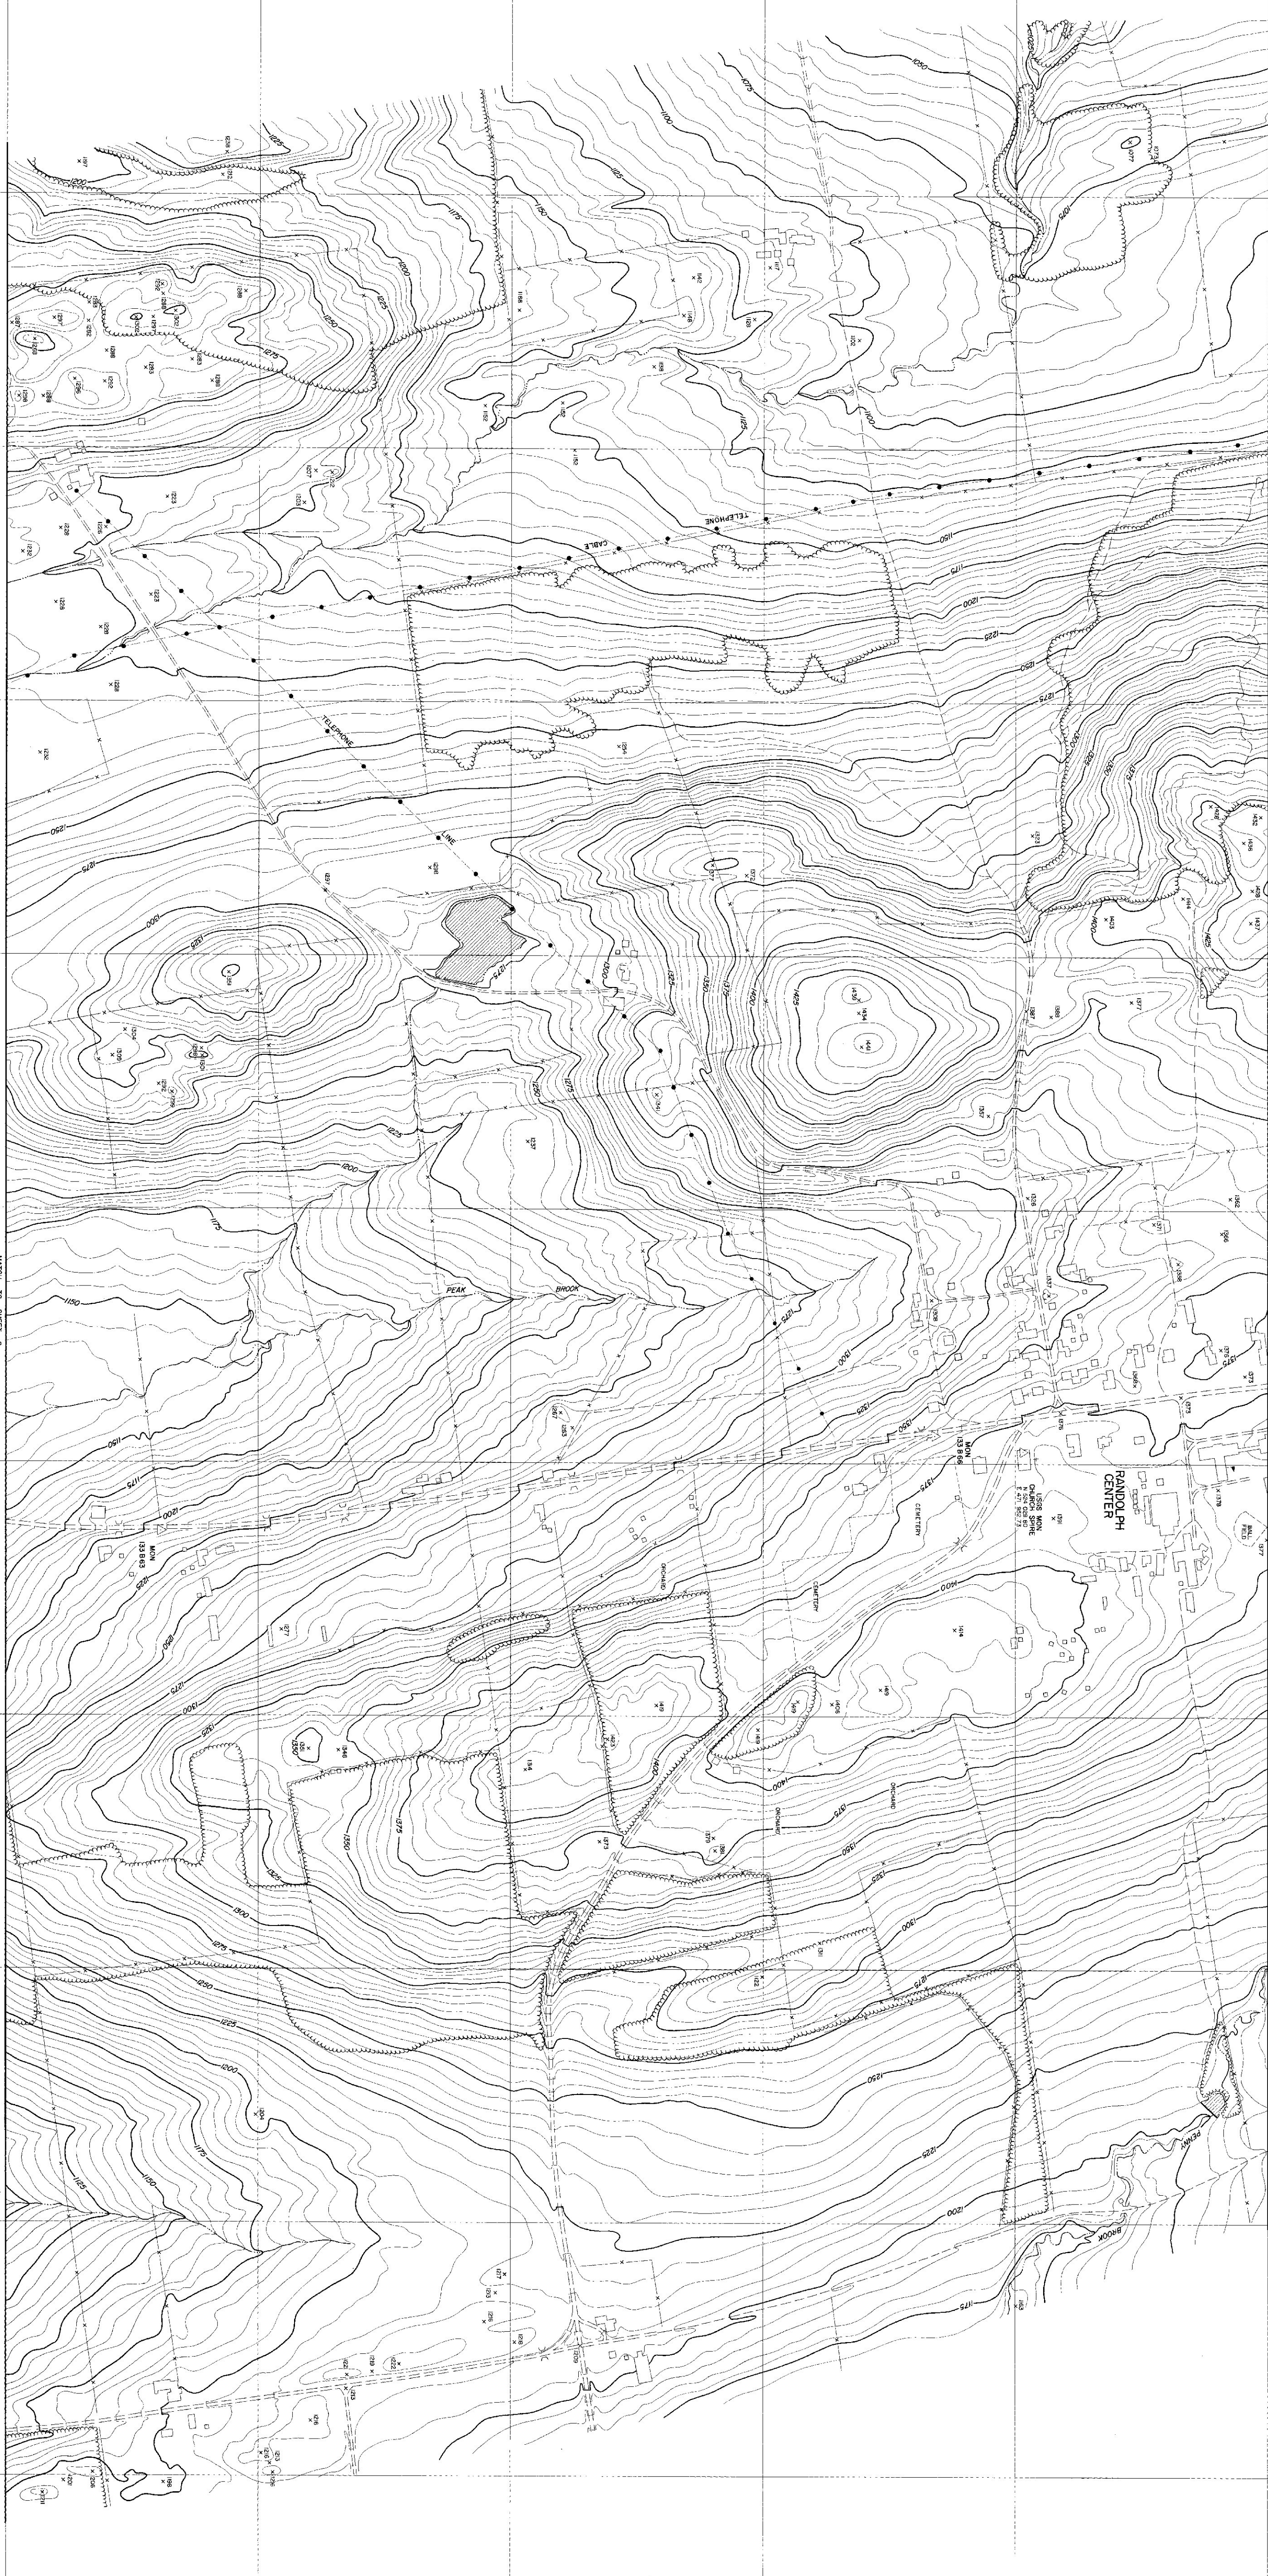

E 466.000

E 468 000

E 470 000

E 472 000

E 474 000

E 476 OCO

MATCH TO SHEET

RANDOLPH
CENTER

USGS MUN
CHURCH SPIRE
N 524 029.80
E 471 852.73

CEMETERY

1200

TOPOGRAPHY COMPILED BY PHOTOGRAMMETRIC METHODS
SARGENT-WEESTER-CRENSHAW AND FOLLEY
ARCHITECT-ENGINEER ASSOCIATES
WATERTOWN, N. Y.
MASSENA, N. Y.

200 0 200 400 600

SCALE 1"=200'

CONTOUR INTERVAL: FEET

VERTICAL EXAGGERATION: 100%

1000' GRID BASED ON VERMONT STATE PLANE COORDINATE SYSTEM

DATE OF PHOTOGRAPHY: April 1967

STATE OF VERMONT DEPARTMENT OF HIGHWAYS
RANDOLPH
VT. HD. 14-2-26
129
SHEET NO. 10 OF 27 SHEETS