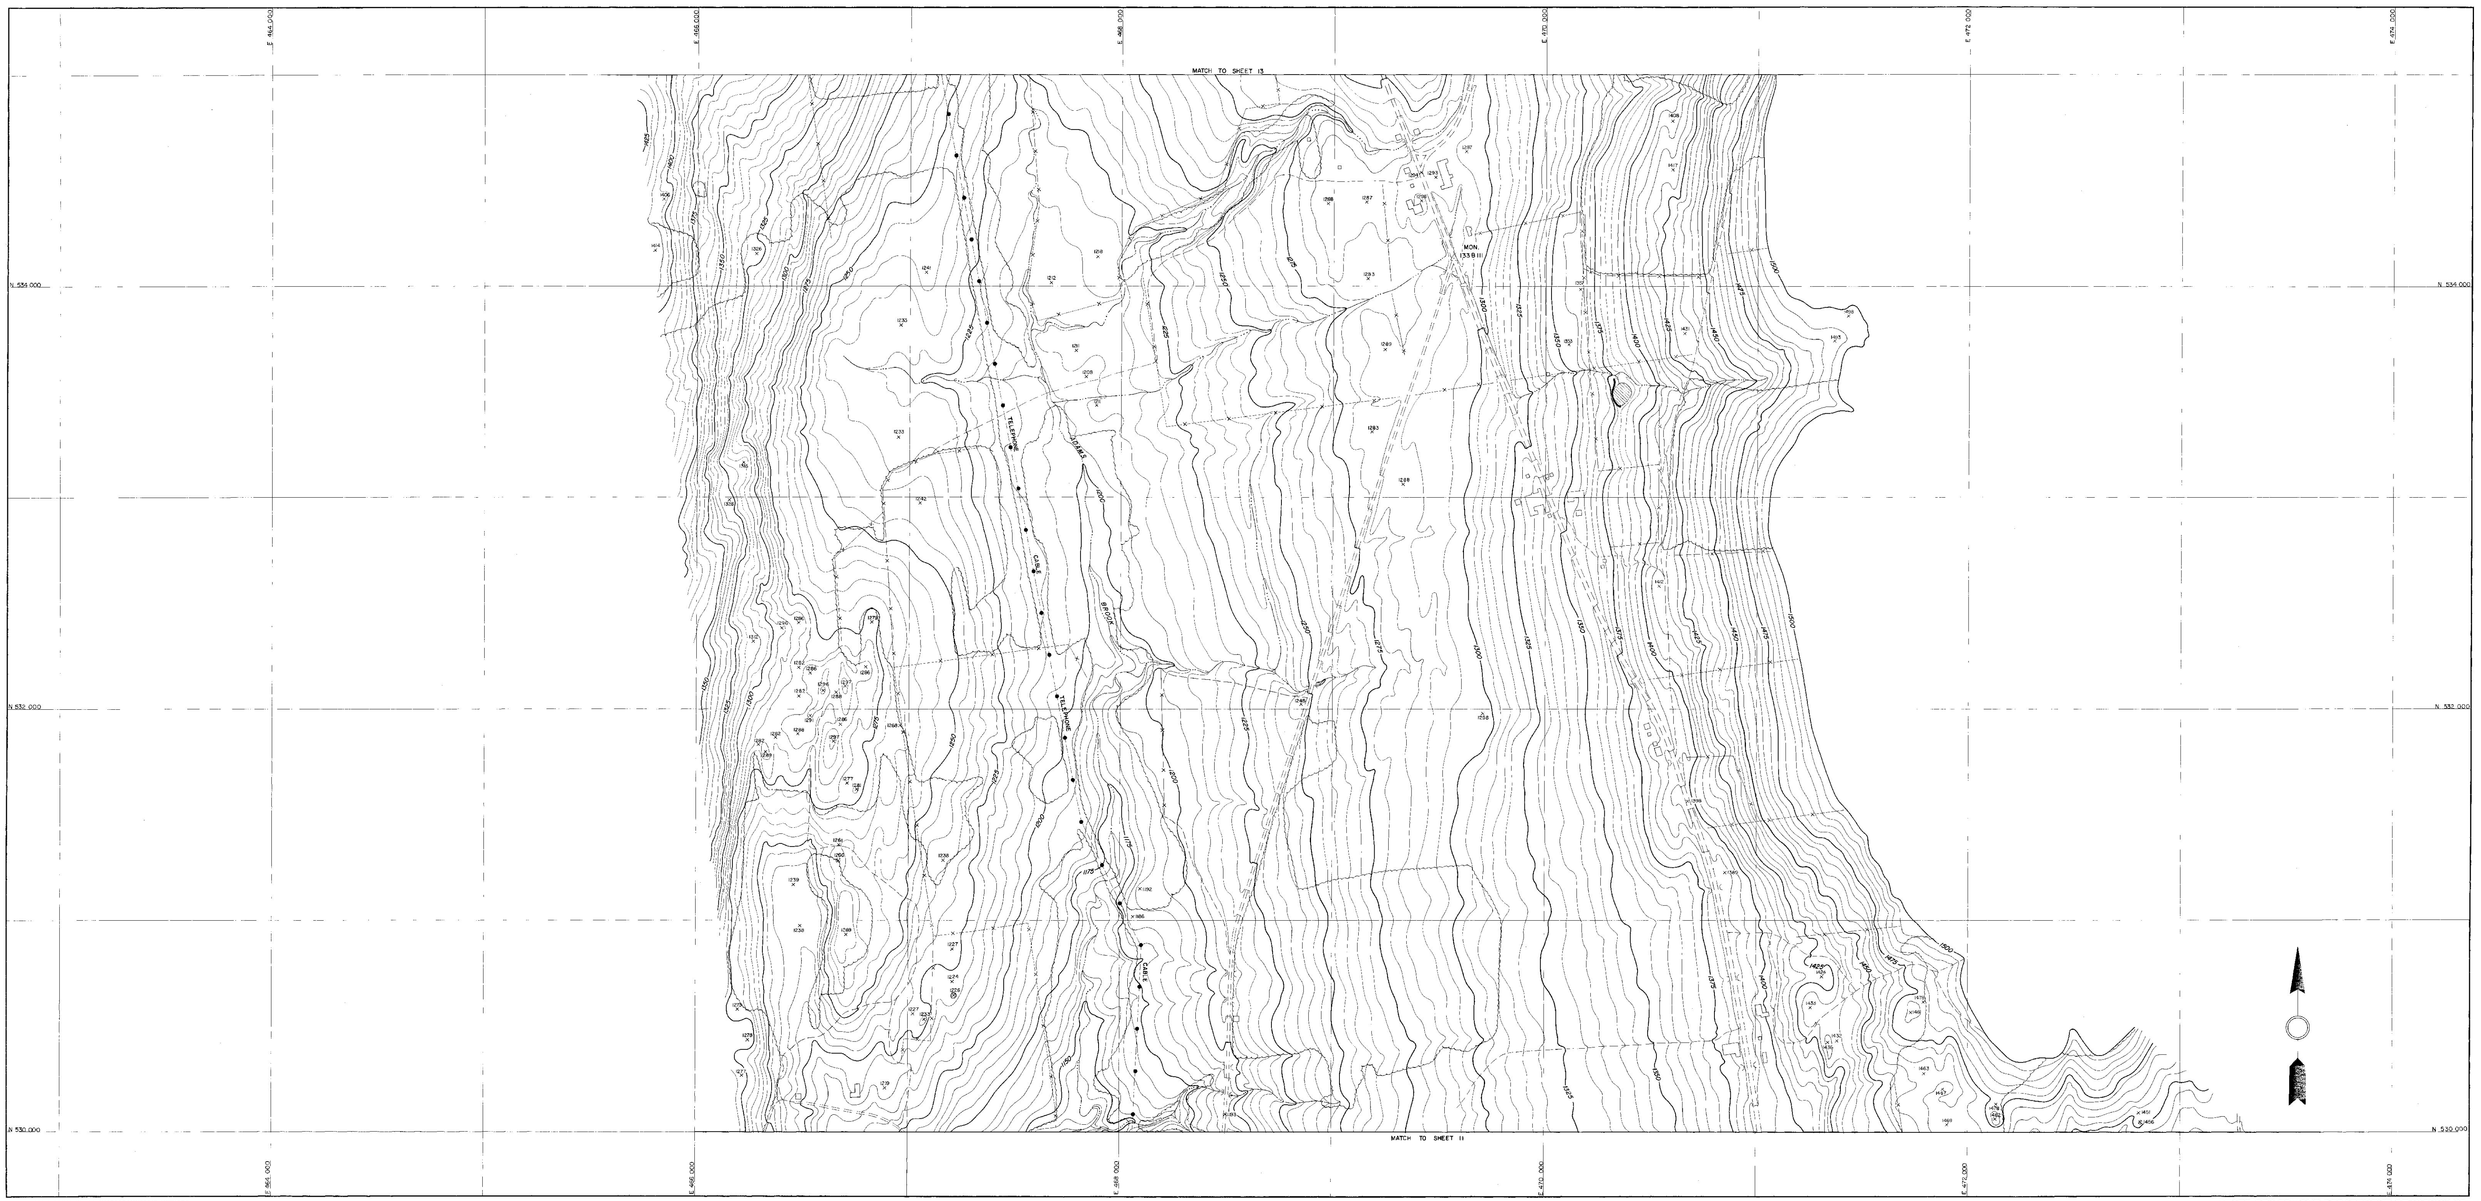

TOPOGRAPHY COMPILED BY PHOTOGRAMMETRIC METHODS
SANGENTI—WEBSTER—CRENSHAW AND FOLLEY
ARCHITECT - ENGINEER ASSOCIATES
WATERTOWN, N. Y. MASSENA, N. Y.

SCALE 1" = 200'
100 0 200 400 600 800

CONTOUR INTERVAL FIVE FEET
VERTICAL DATUM IS MEAN SEA LEVEL
1000' GRID BASED ON VERMONT STATE PLANE COORDINATE SYSTEM
DATE OF PHOTOGRAPHY
APRIL 1957

STATE OF VERMONT DEPARTMENT OF HIGHWAYS
RANDOLPH
VT 110 IN C-R-D
SHEET NO. 12 OF 27 SHEETS

131