


TOPOGRAPHY COMPILED BY PHOTOGRAMMETRIC METHODS
SARGENT-WEISTER-CRENSHAW AND FOLLEY
ARCHITECT • ENGINEER ASSOCIATES
WATERTOWN, N. Y. MASSENA, N. Y.

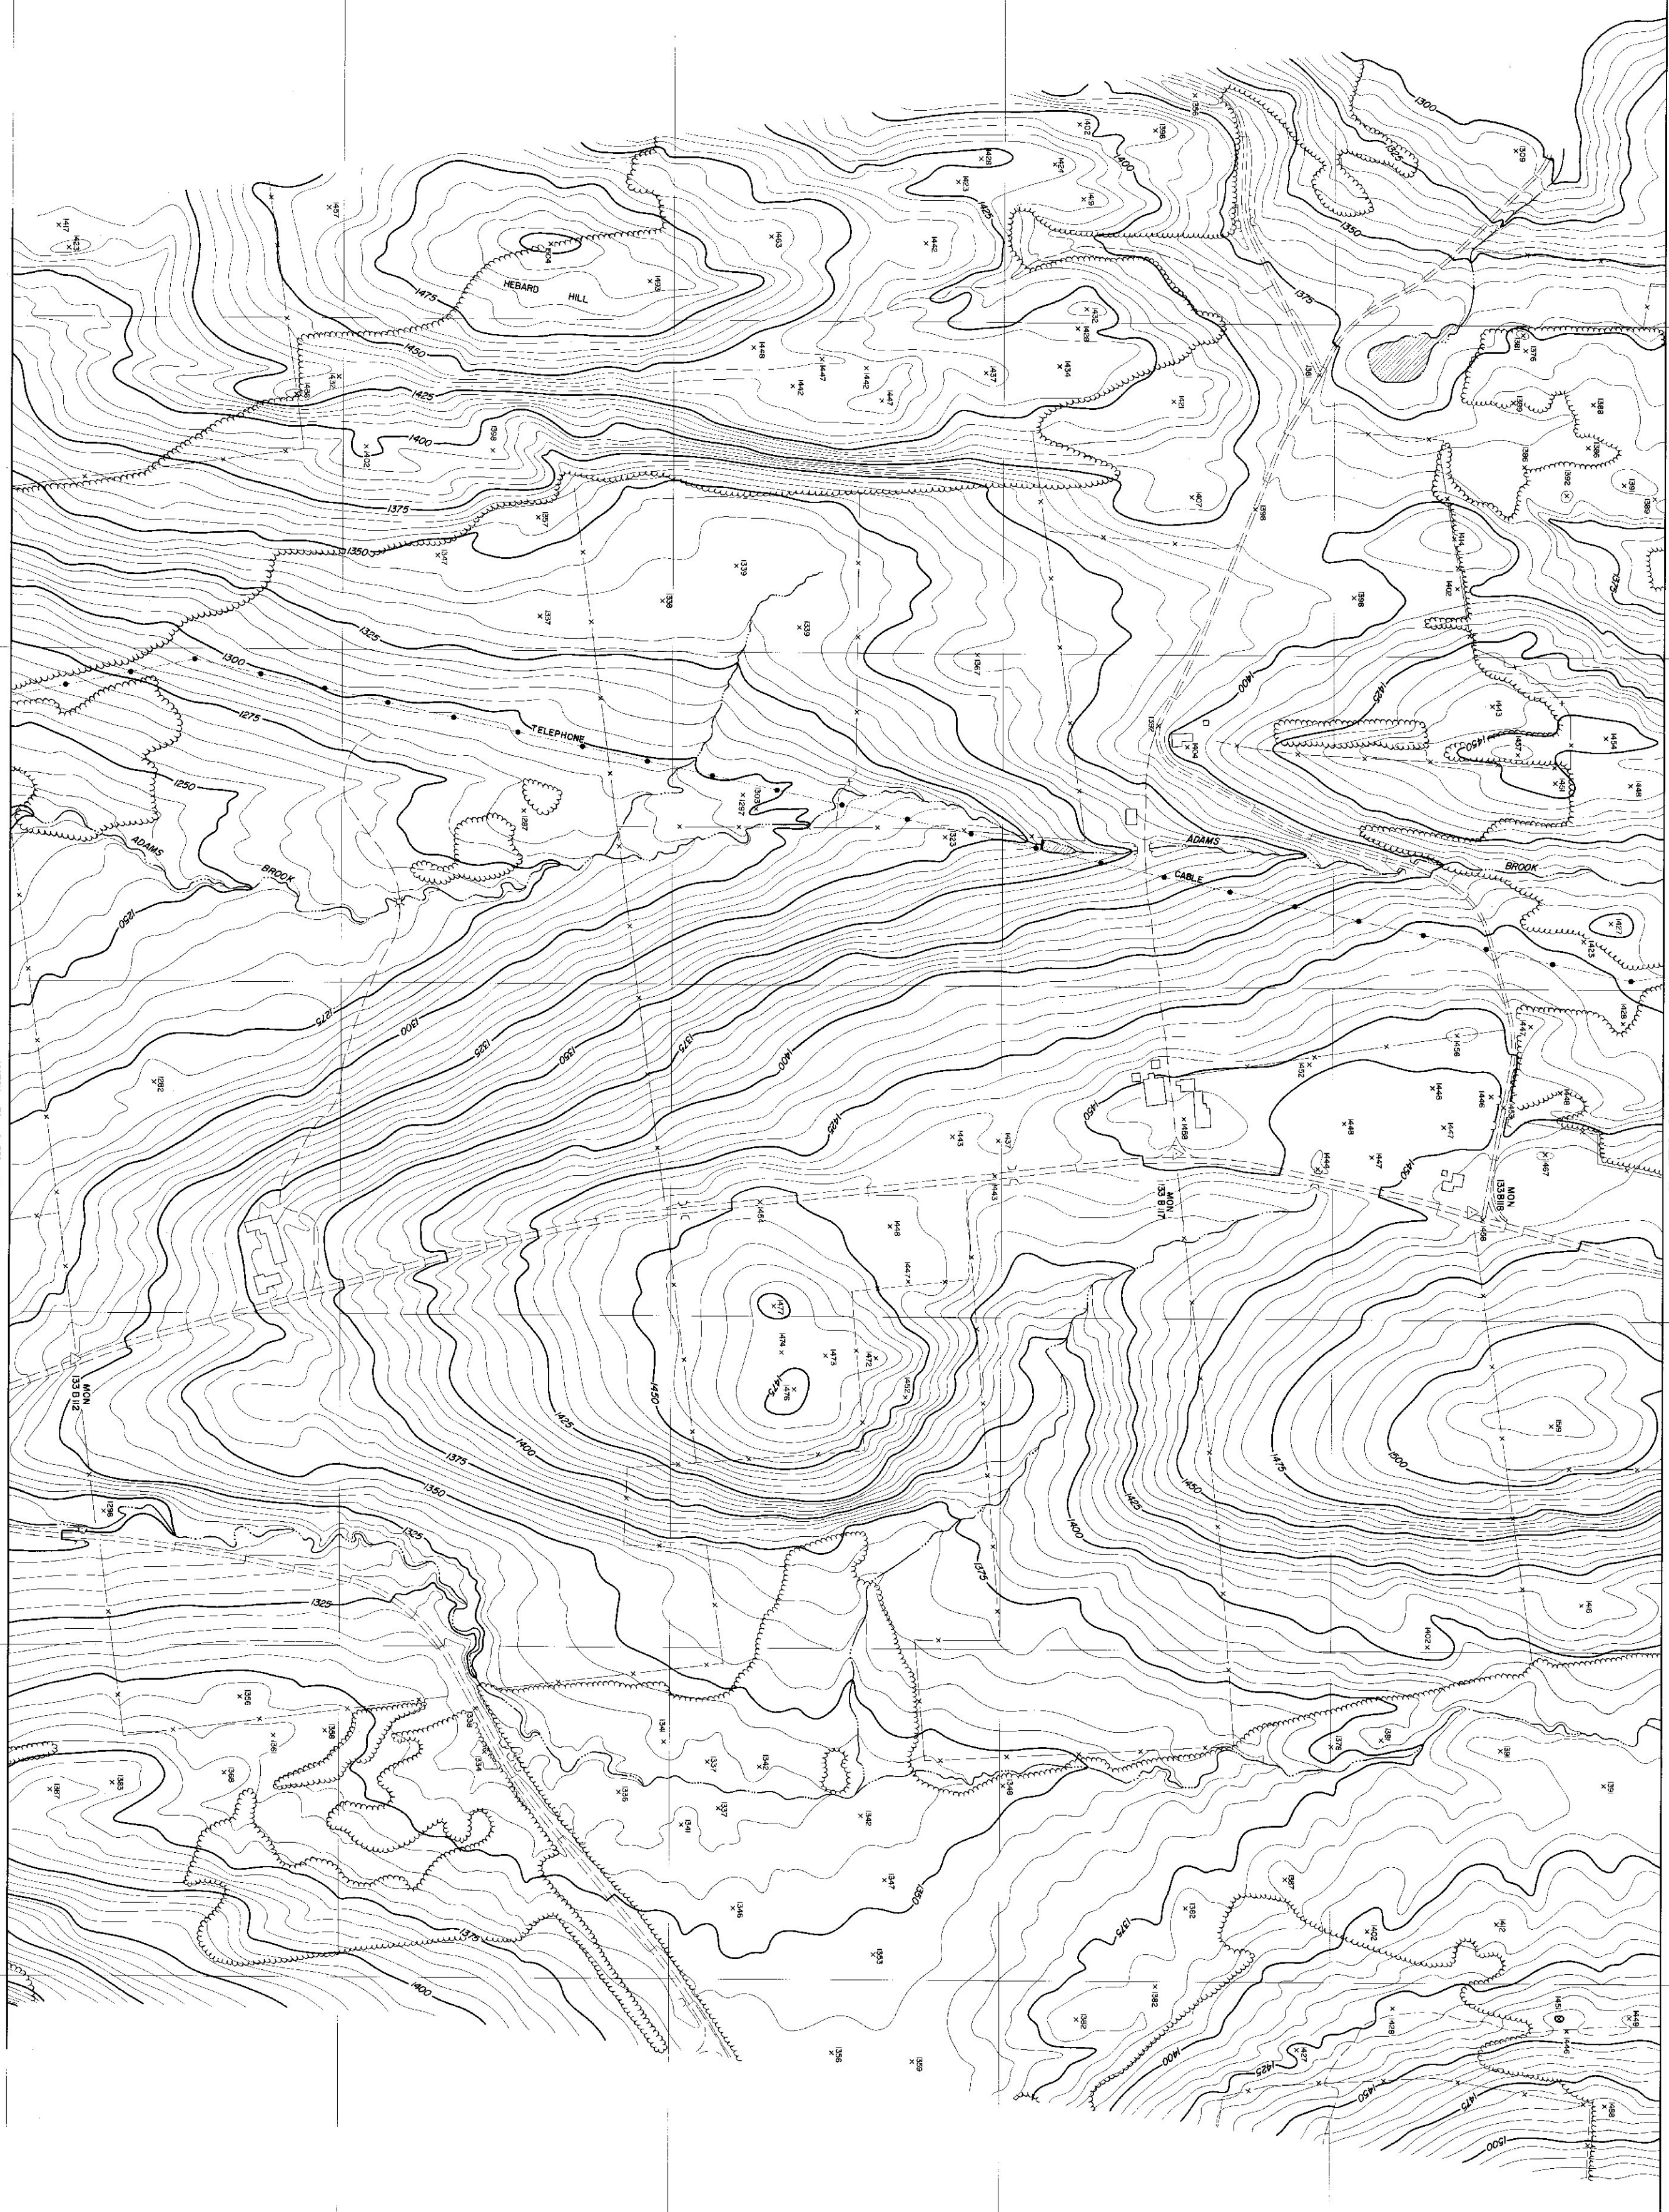

MATCH TO SHEET 12

MATCH TO SHEET

200 0 200 400 600 800

SCALE 1" = 200'

CONTOUR INTERVAL FIVE FEET

VERTICAL DATUM USED IS NAD 83

1000' GRID BASED ON VERMONT STATE PLANE

DATE OF PHOTOGRAPHY

APRIL, 1957

152
STATE OF VERMONT DEPARTMENT OF HIGHWAYS
RANDOLPH
VT HQ No. 2-29
SHEET NO. 13 OF 27 SHEETS