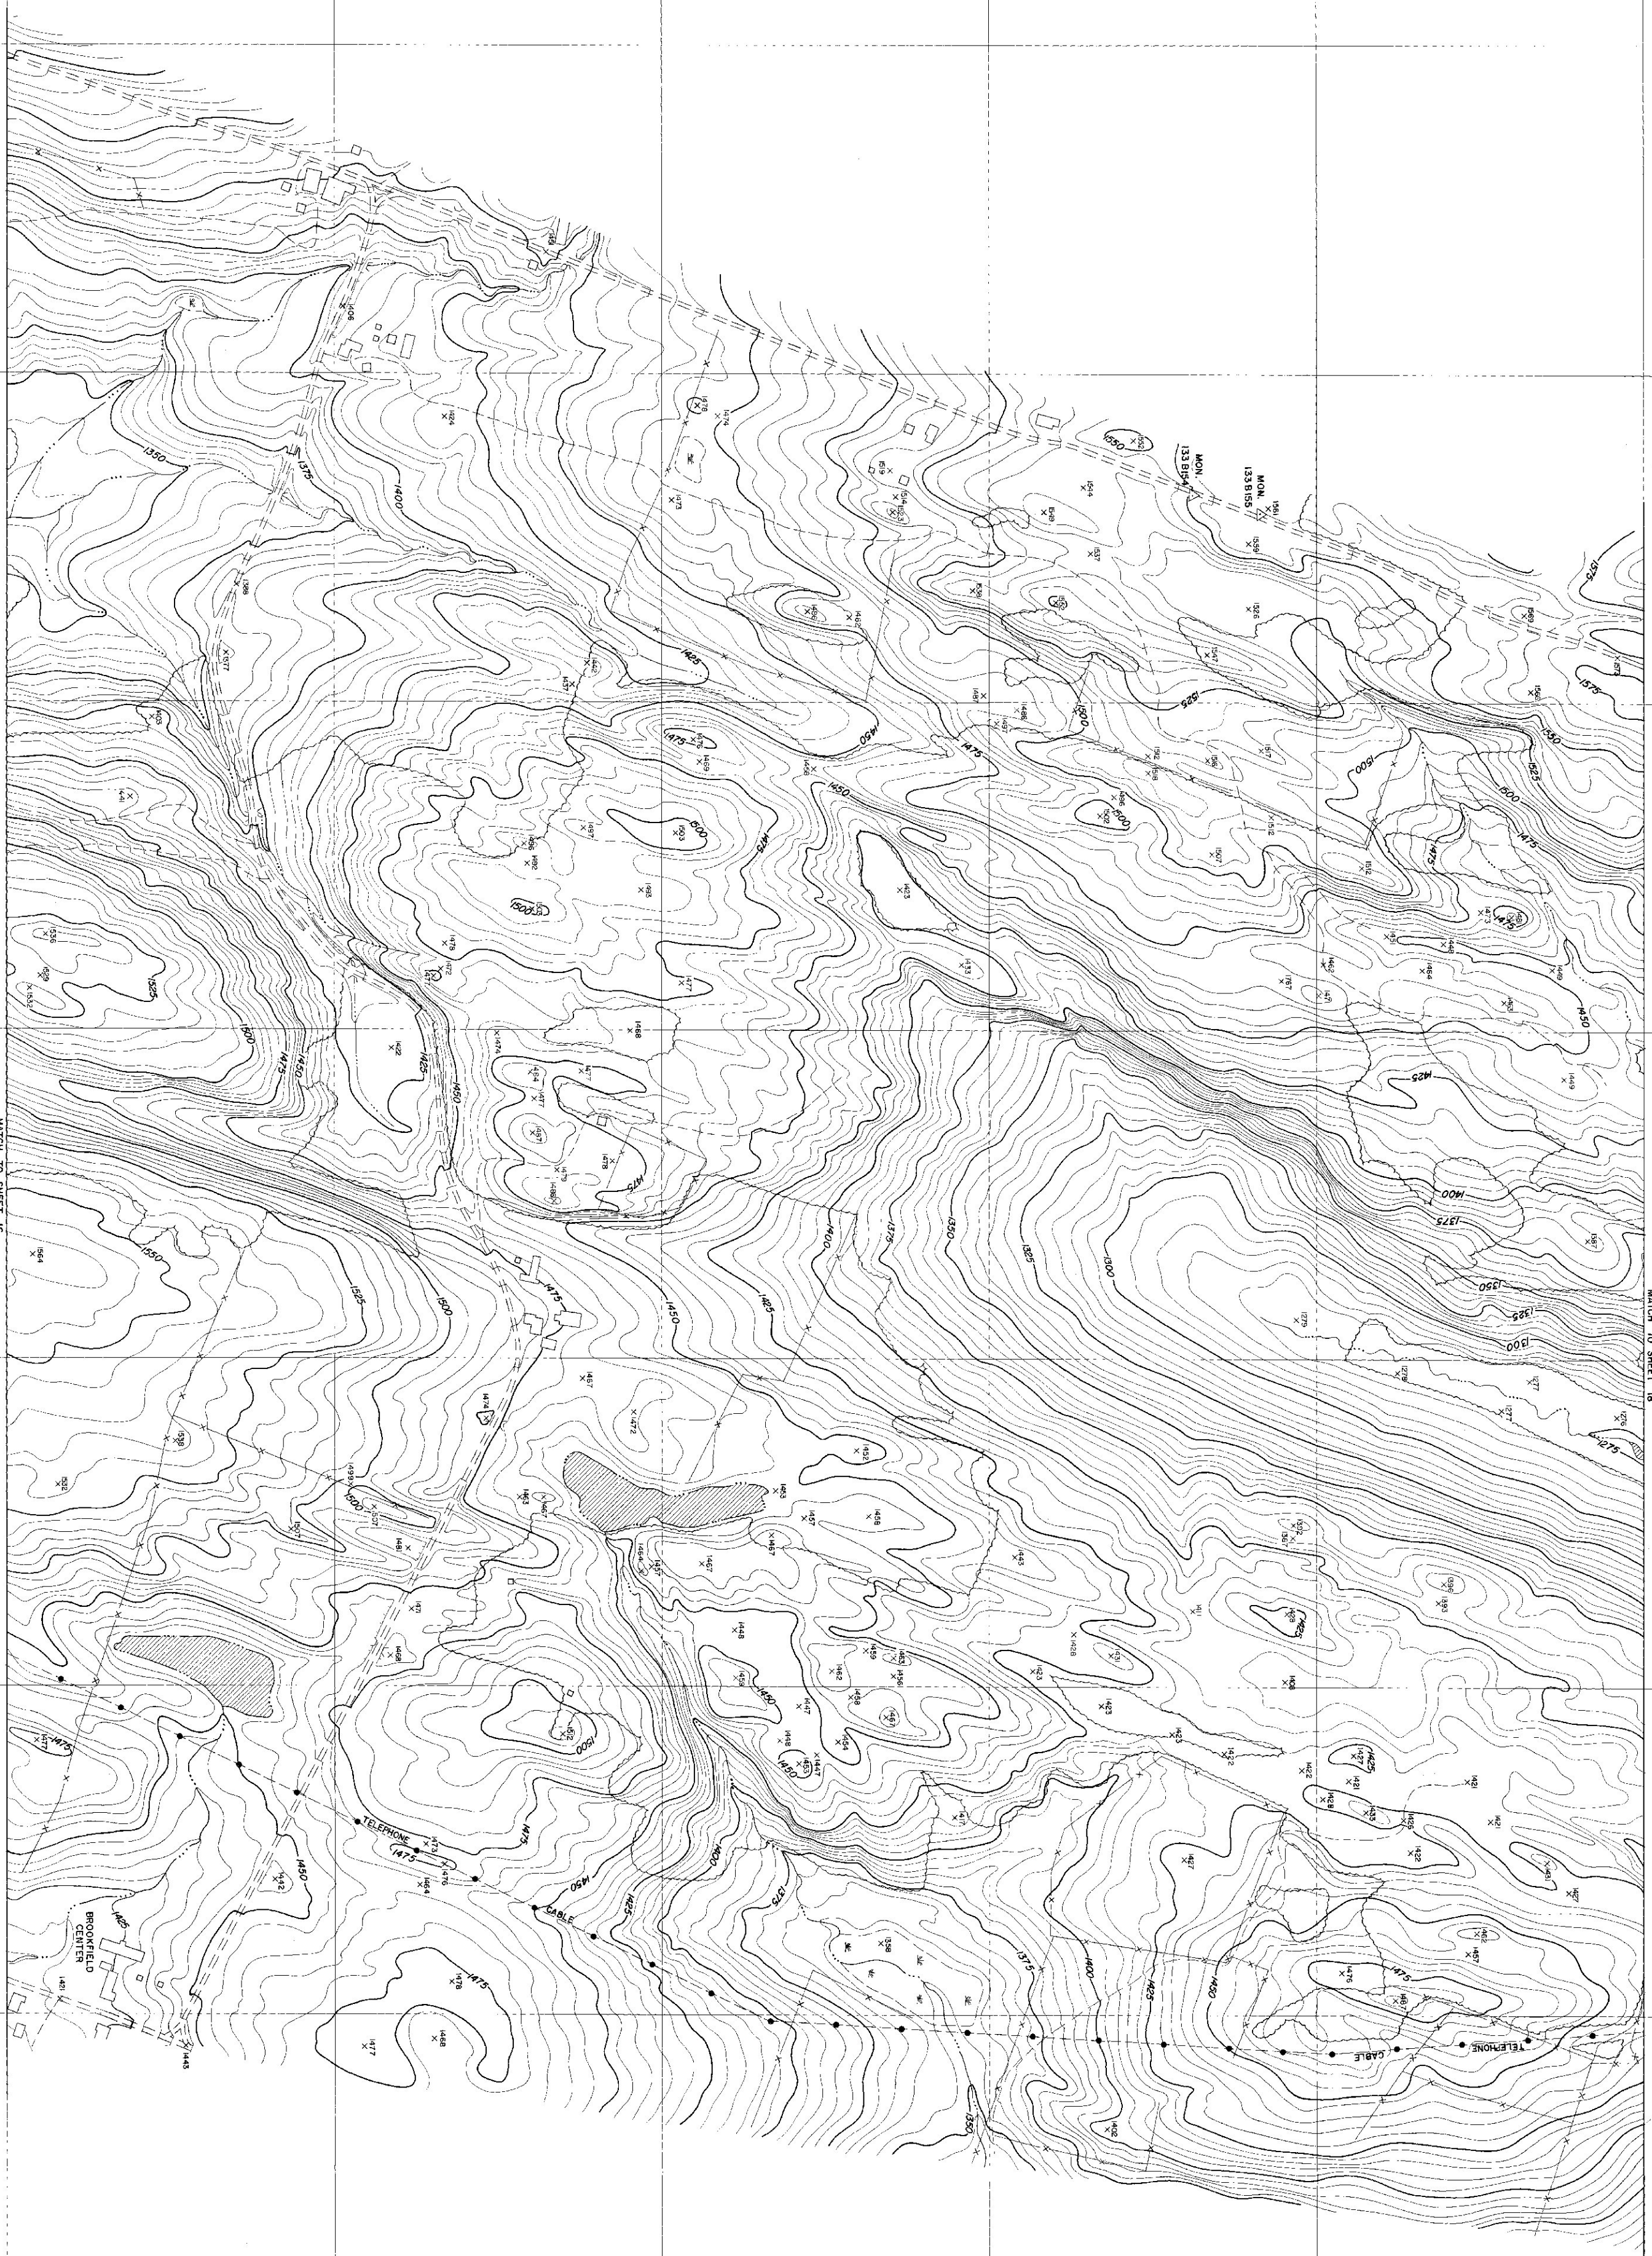


MATCH TO SHEET 16

MATCH TO SHEET 18

TOPOGRAPHY COMPILED BY PHOTOGRAMMETRIC METHODS  
SURVEYED BY WESTER-GERNSHAW AND POLLEY  
BROOKFIELD, VERMONT  
WATERLOO, N. Y.  
MASON, N. Y.

SCALE 1"=200'  
CONTOUR INTERVAL, ONE FOOT  
1000' GRID BASED ON VERMONT STATE PLANE COORDINATE SYSTEM  
DATE OF SURVEY: 1957

STATE OF VERMONT DEPARTMENT OF HIGHWAYS  
BROOKFIELD  
1/2" x 14" 100' x 2-3/4"  
SHEET NO. 17 OF 27 SHEETS

136 051