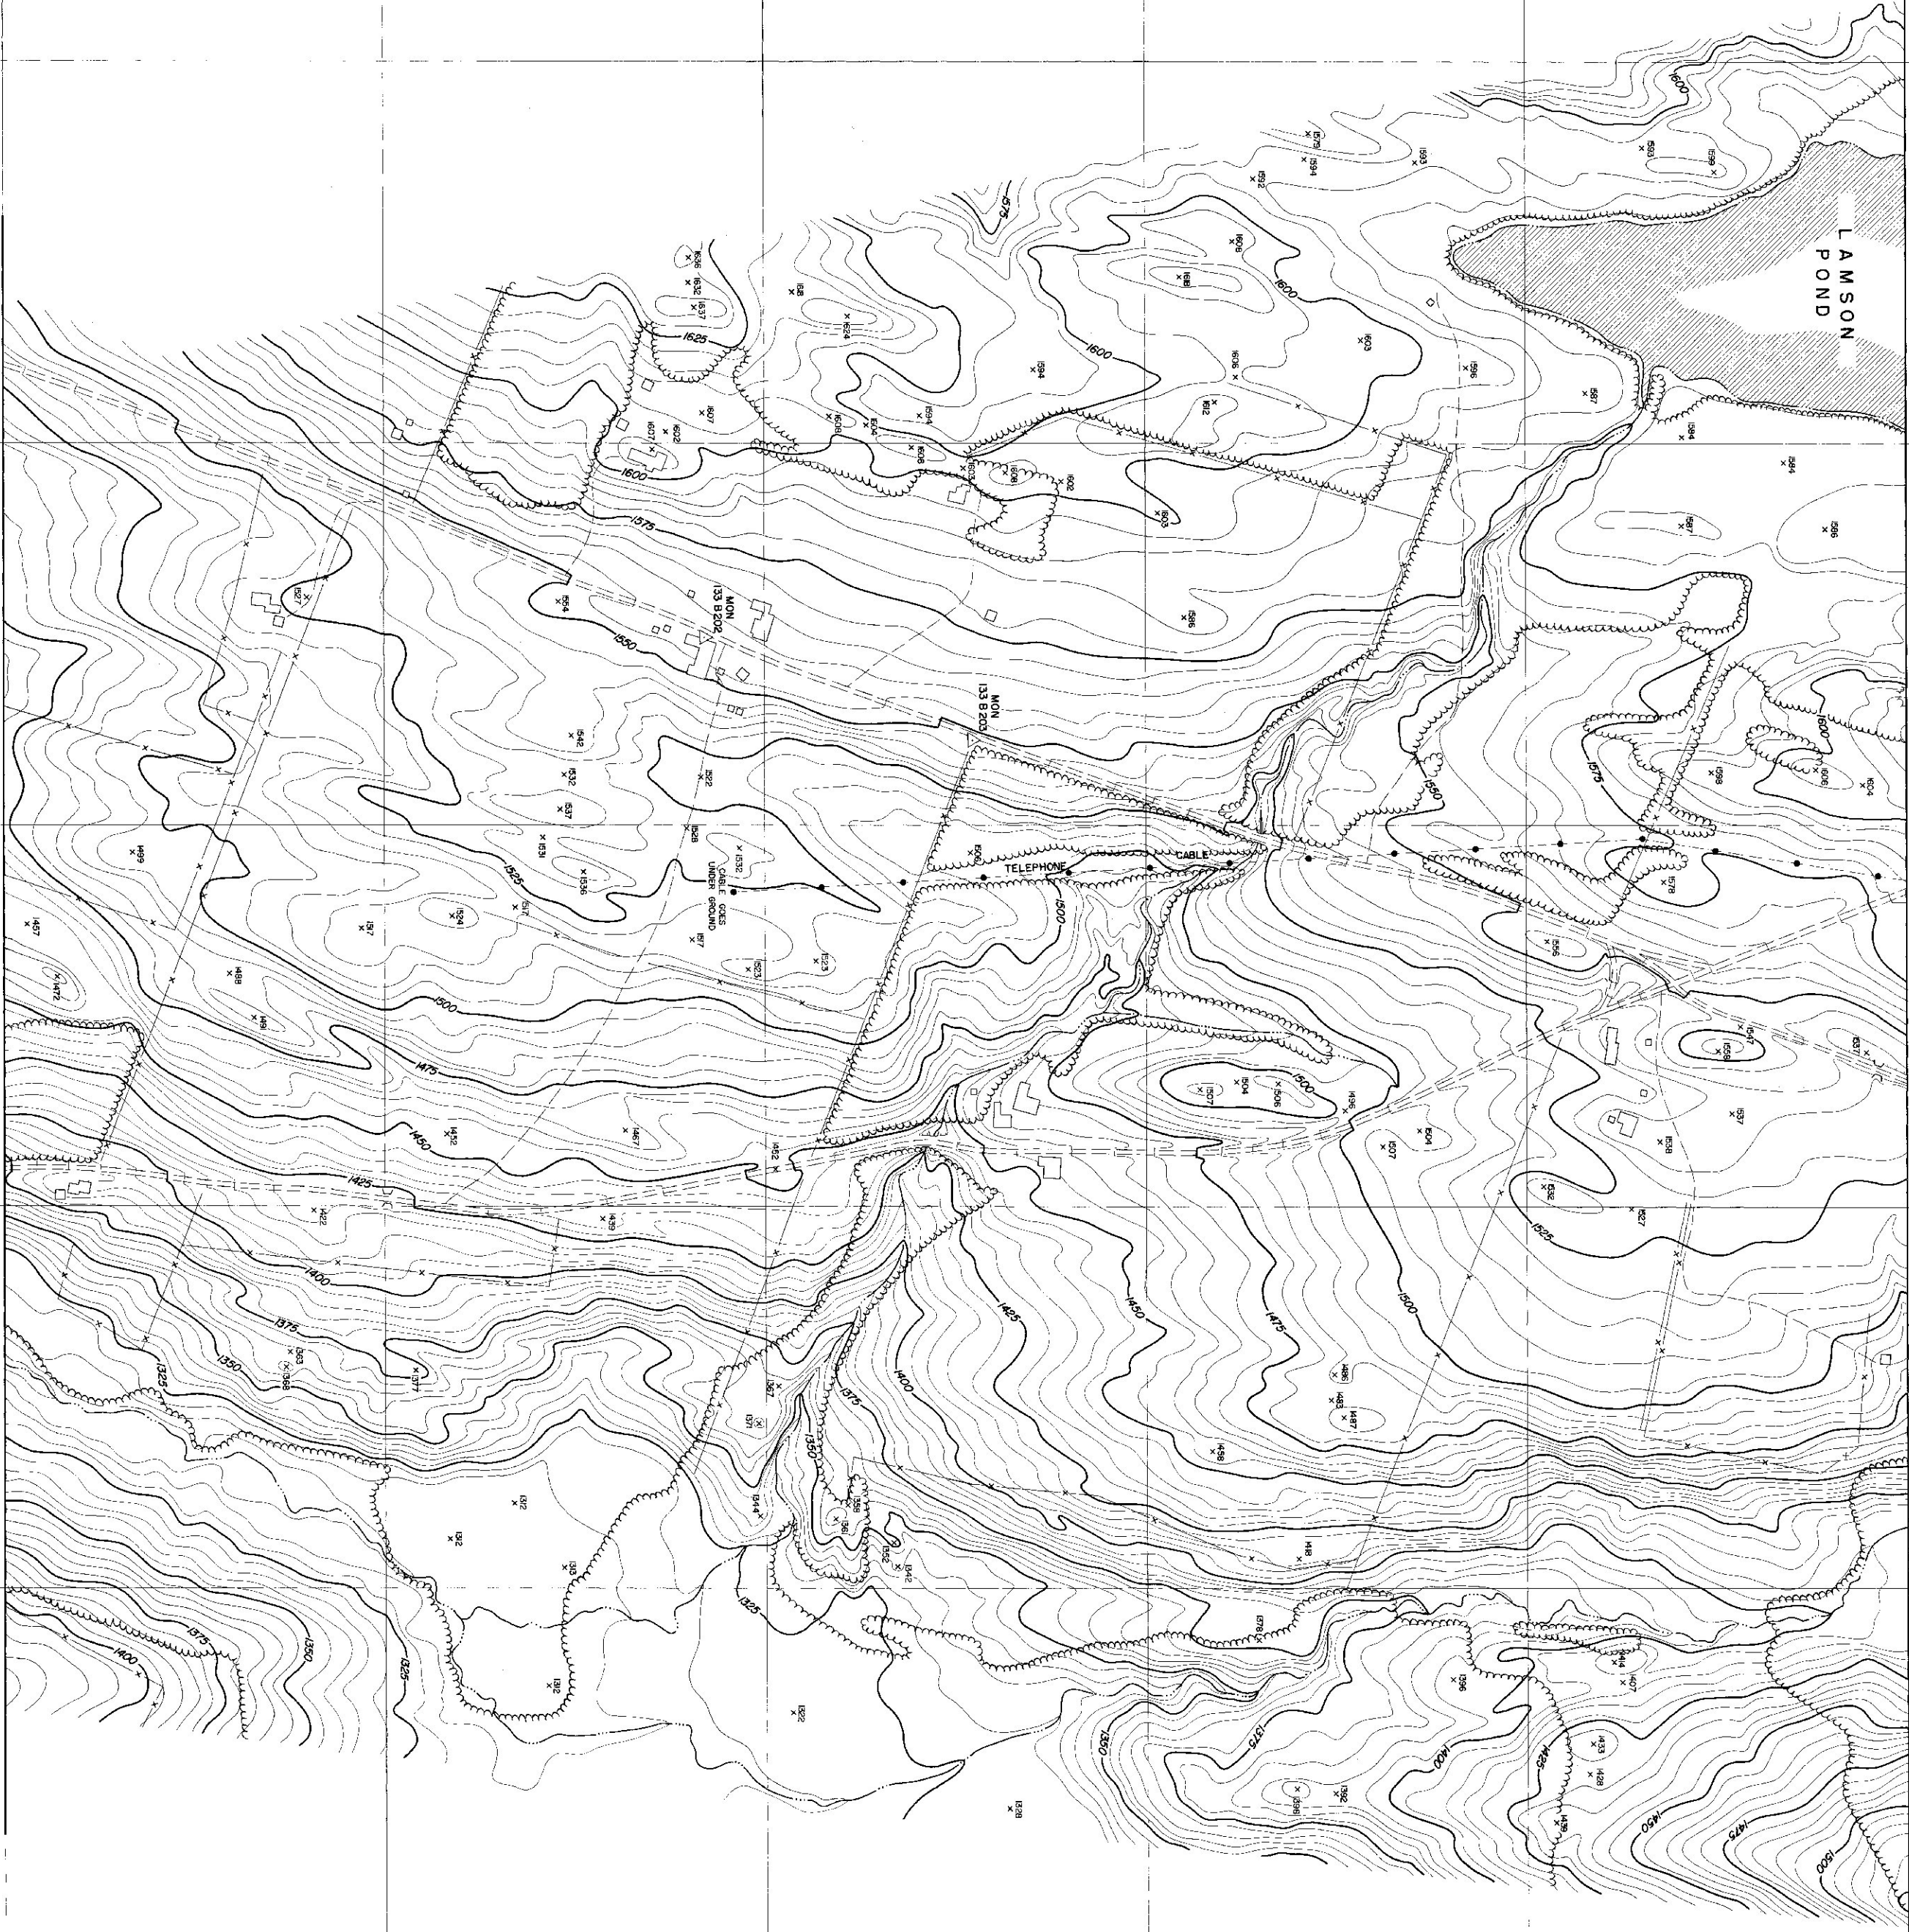


TOPGRAPHY COMPILED BY PHOTOGRAMMETRIC METHODS
SURVEYED BY SARGENT & LUNDY
ENGINEERS ASSOCIATES
BROOKFIELD, N.Y.

SCALE 1"=1,000'
VERTICAL SCALE IS IN FEET
1000 GRID BASED ON THE
DATE OF PHOTOGRAPHY
1957

138

851

STATE OF VERMONT DEPARTMENT OF HIGHWAYS
BROOKFIELD
V.T. H.R. 161, 2-3-5
SHEET NO. 19 OF 27 SHEETS