




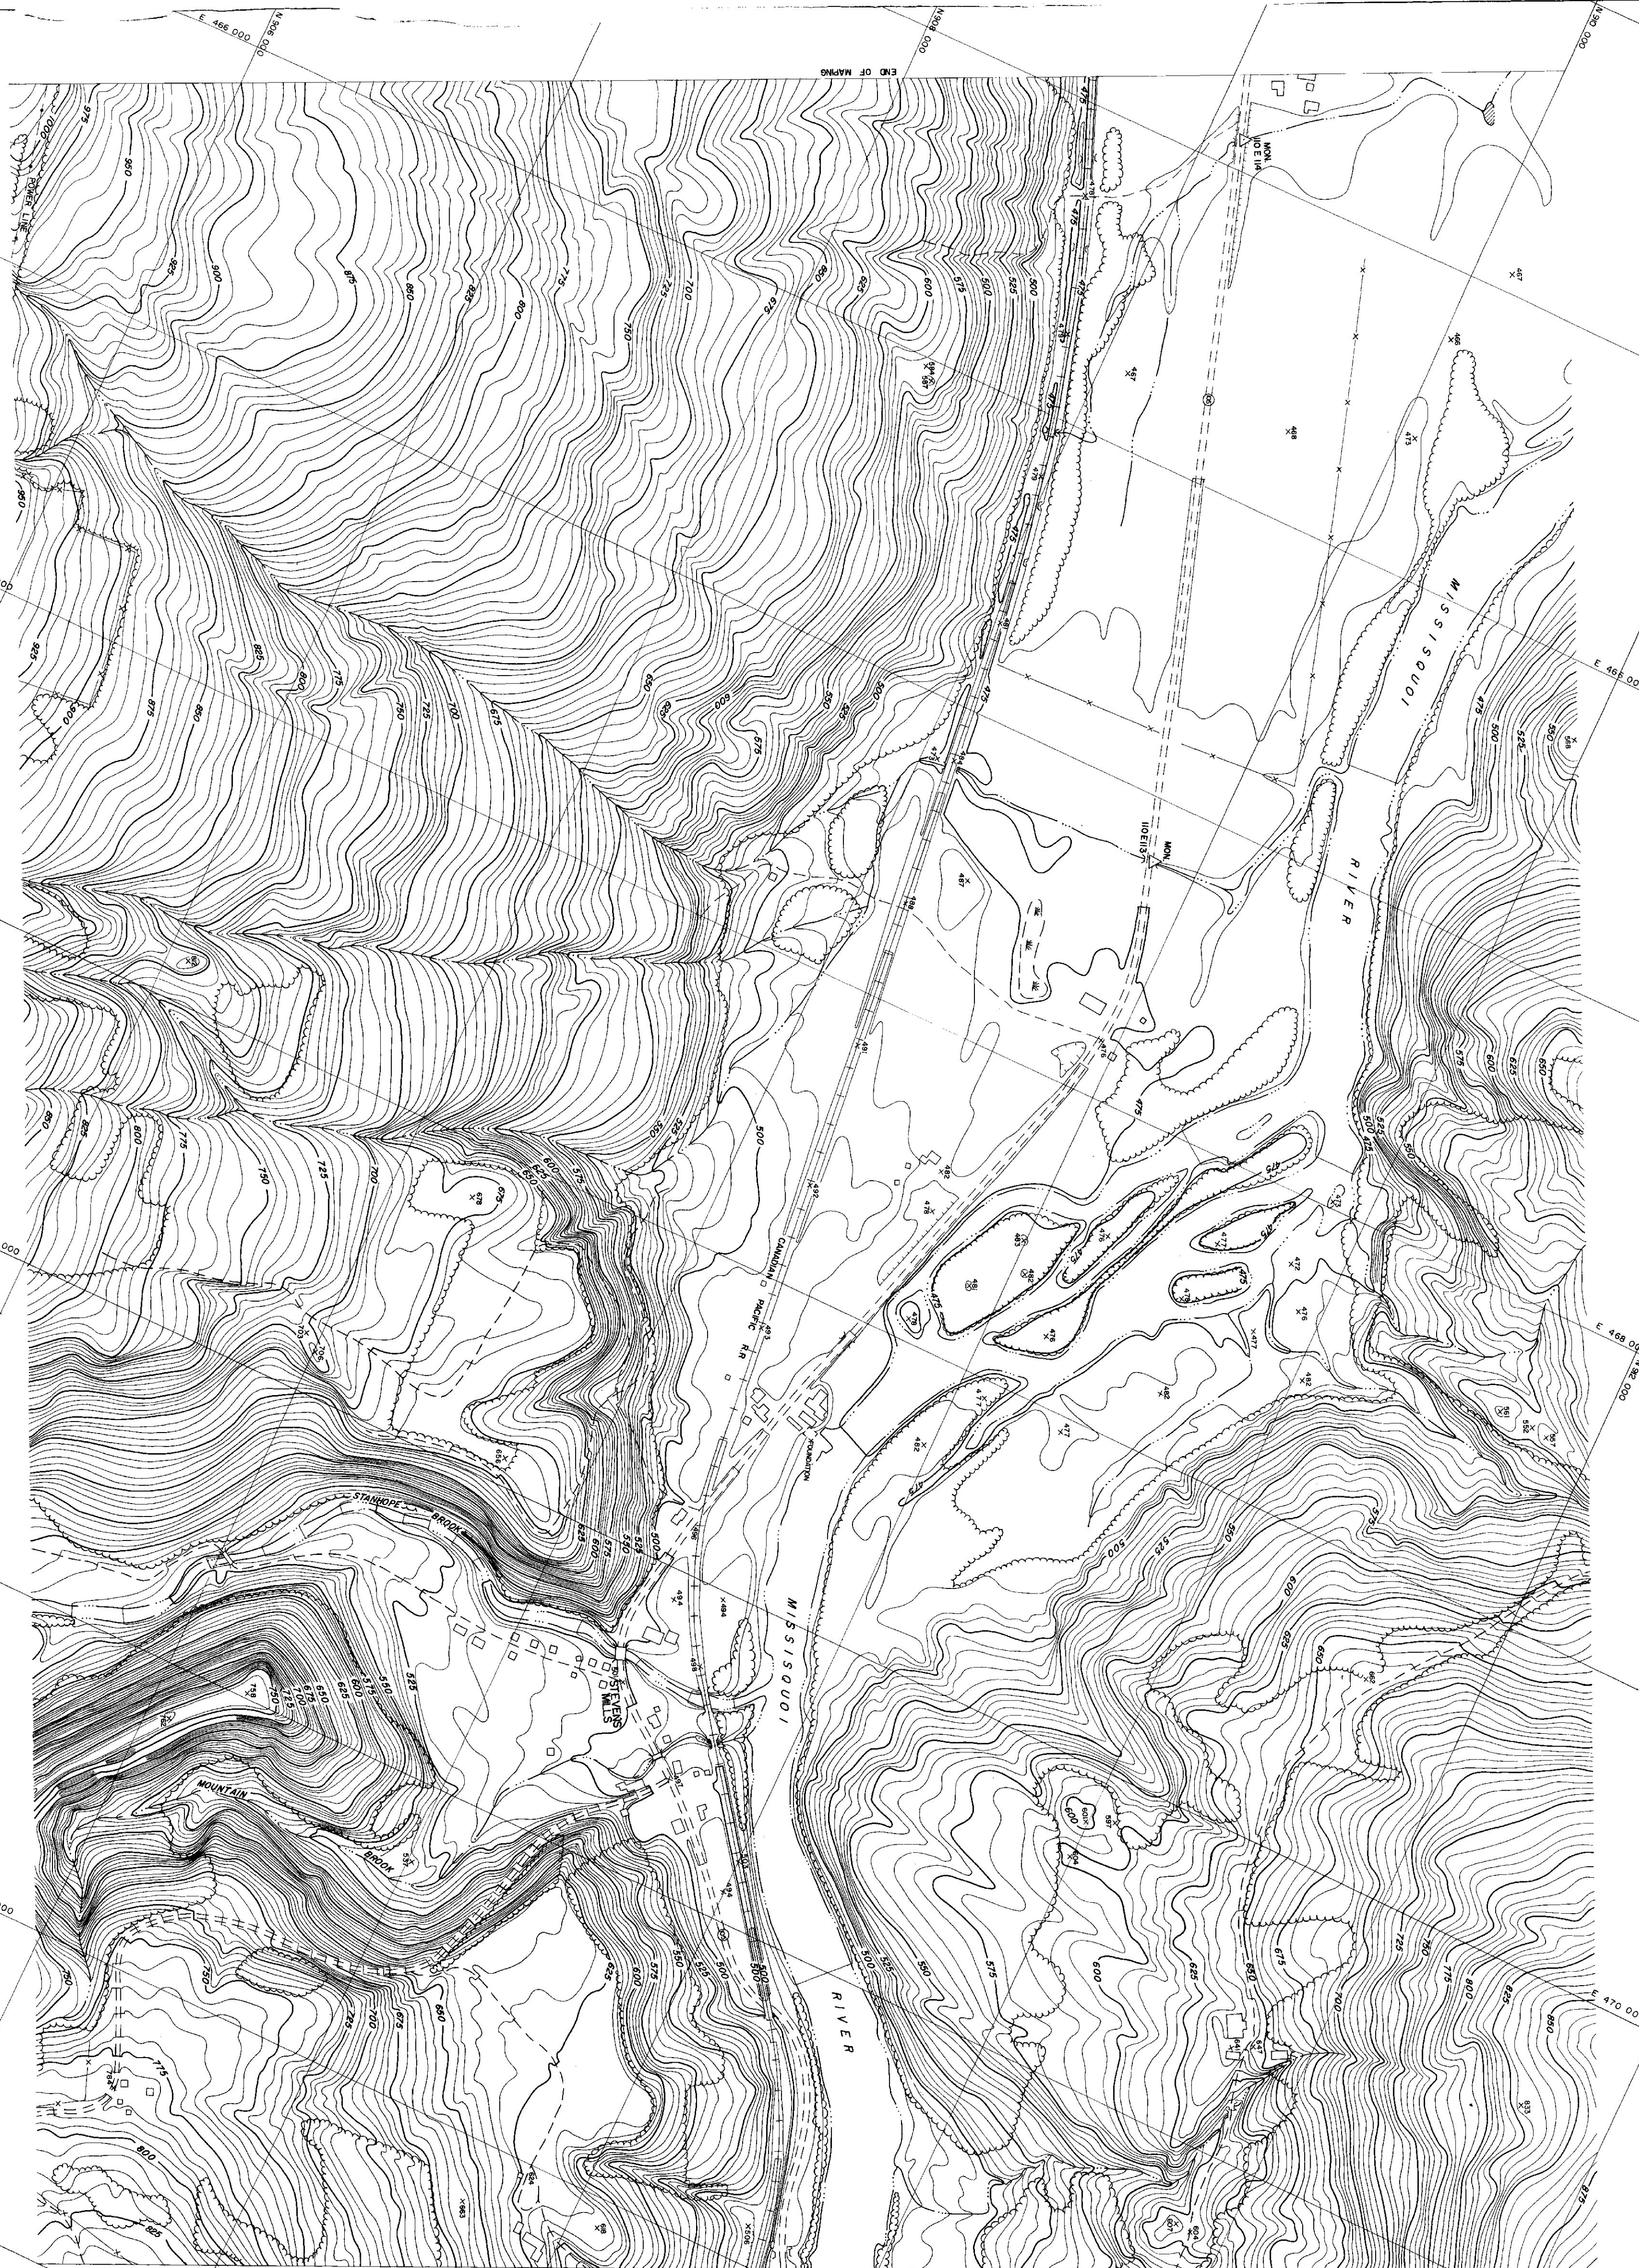

MATCH TO SHEET 2

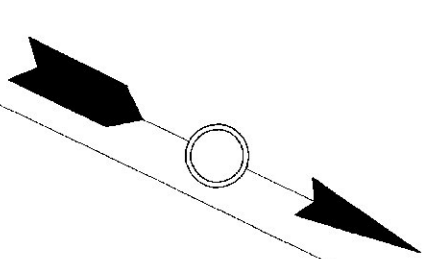

DESIGNED, DRAWN, BY PHOTOGRAPHIC METHODS
SAUNDERS-WEISBERG-CHENSHAW AND POLLEY
ARCHITECT-ENGINEER ASSOCIATES
WATERTOWN, N.Y.

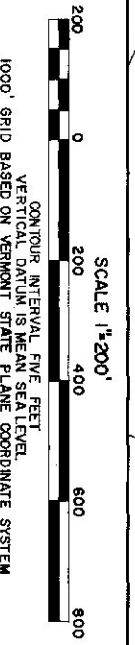

STATE OF VERMONT DEPARTMENT OF HIGHWAYS
RICHFORD
SHEET NO. 1 OF 4 SHEETS