
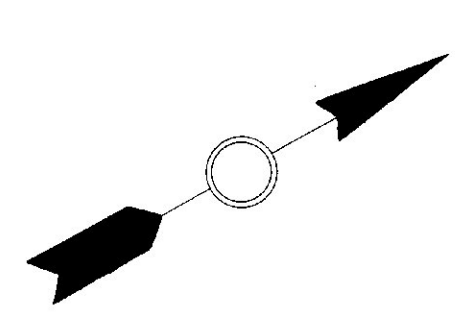


TOPOGRAPHY COMPILED BY PHOTOGRAMMETRIC METHODS
SAFETY ENGINEERING
ARCHITECT-ENGINEER ASSOCIATES
WATERLOO, VT MASSACHUSETTS

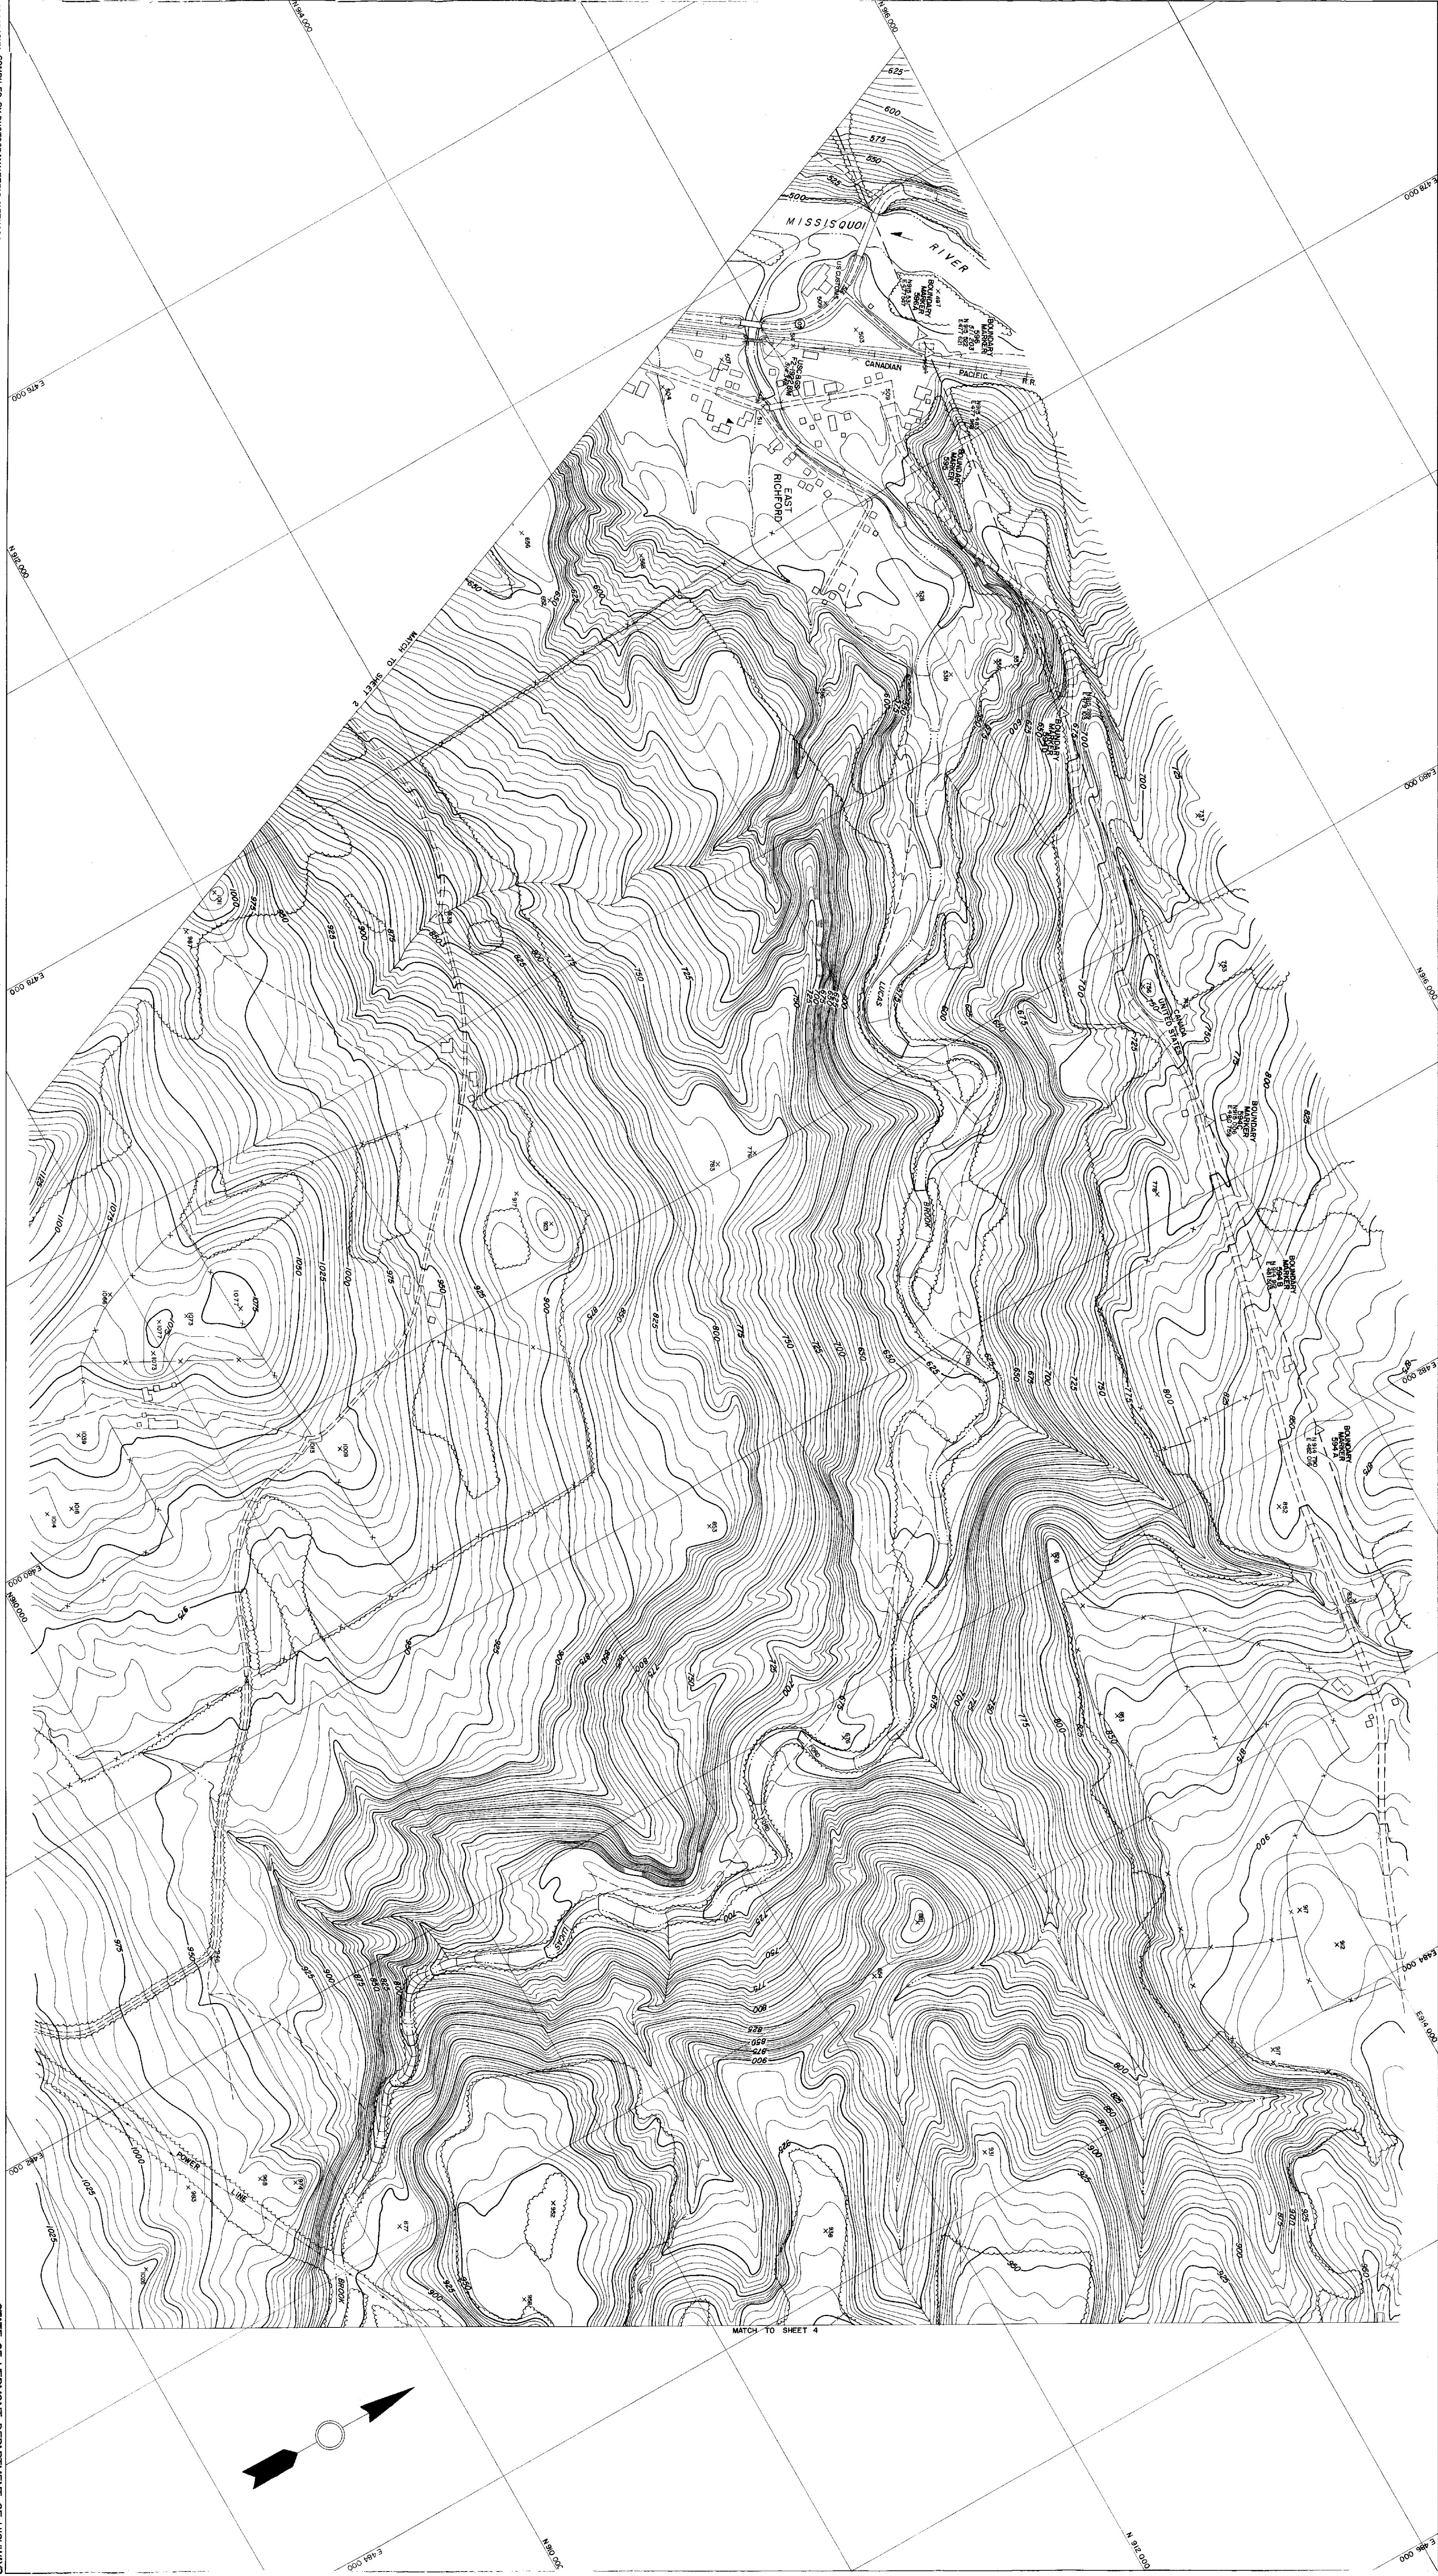

SCALE 1"=200'
CONTROLLING POINT AND ELEVATION
FOOT BASED ON VERMONT STATE PLANE COORDINATE SYSTEM
DATE OF PHOTOGRAPHY MAY 1956