
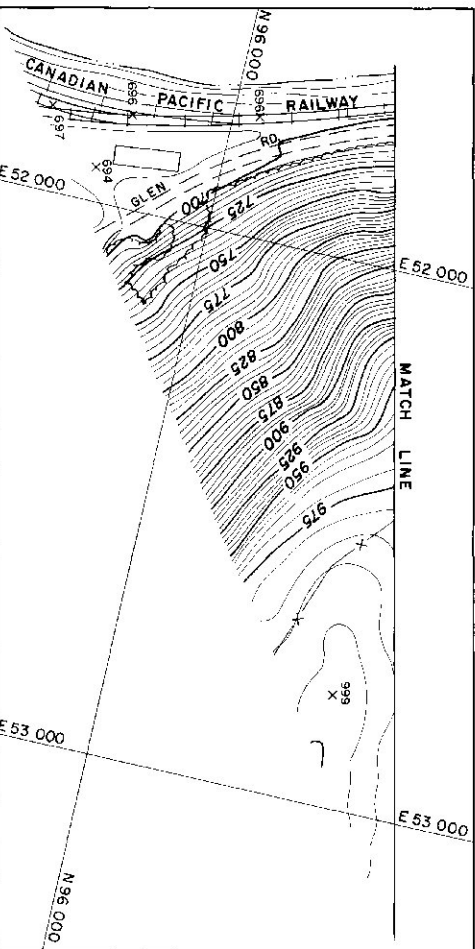


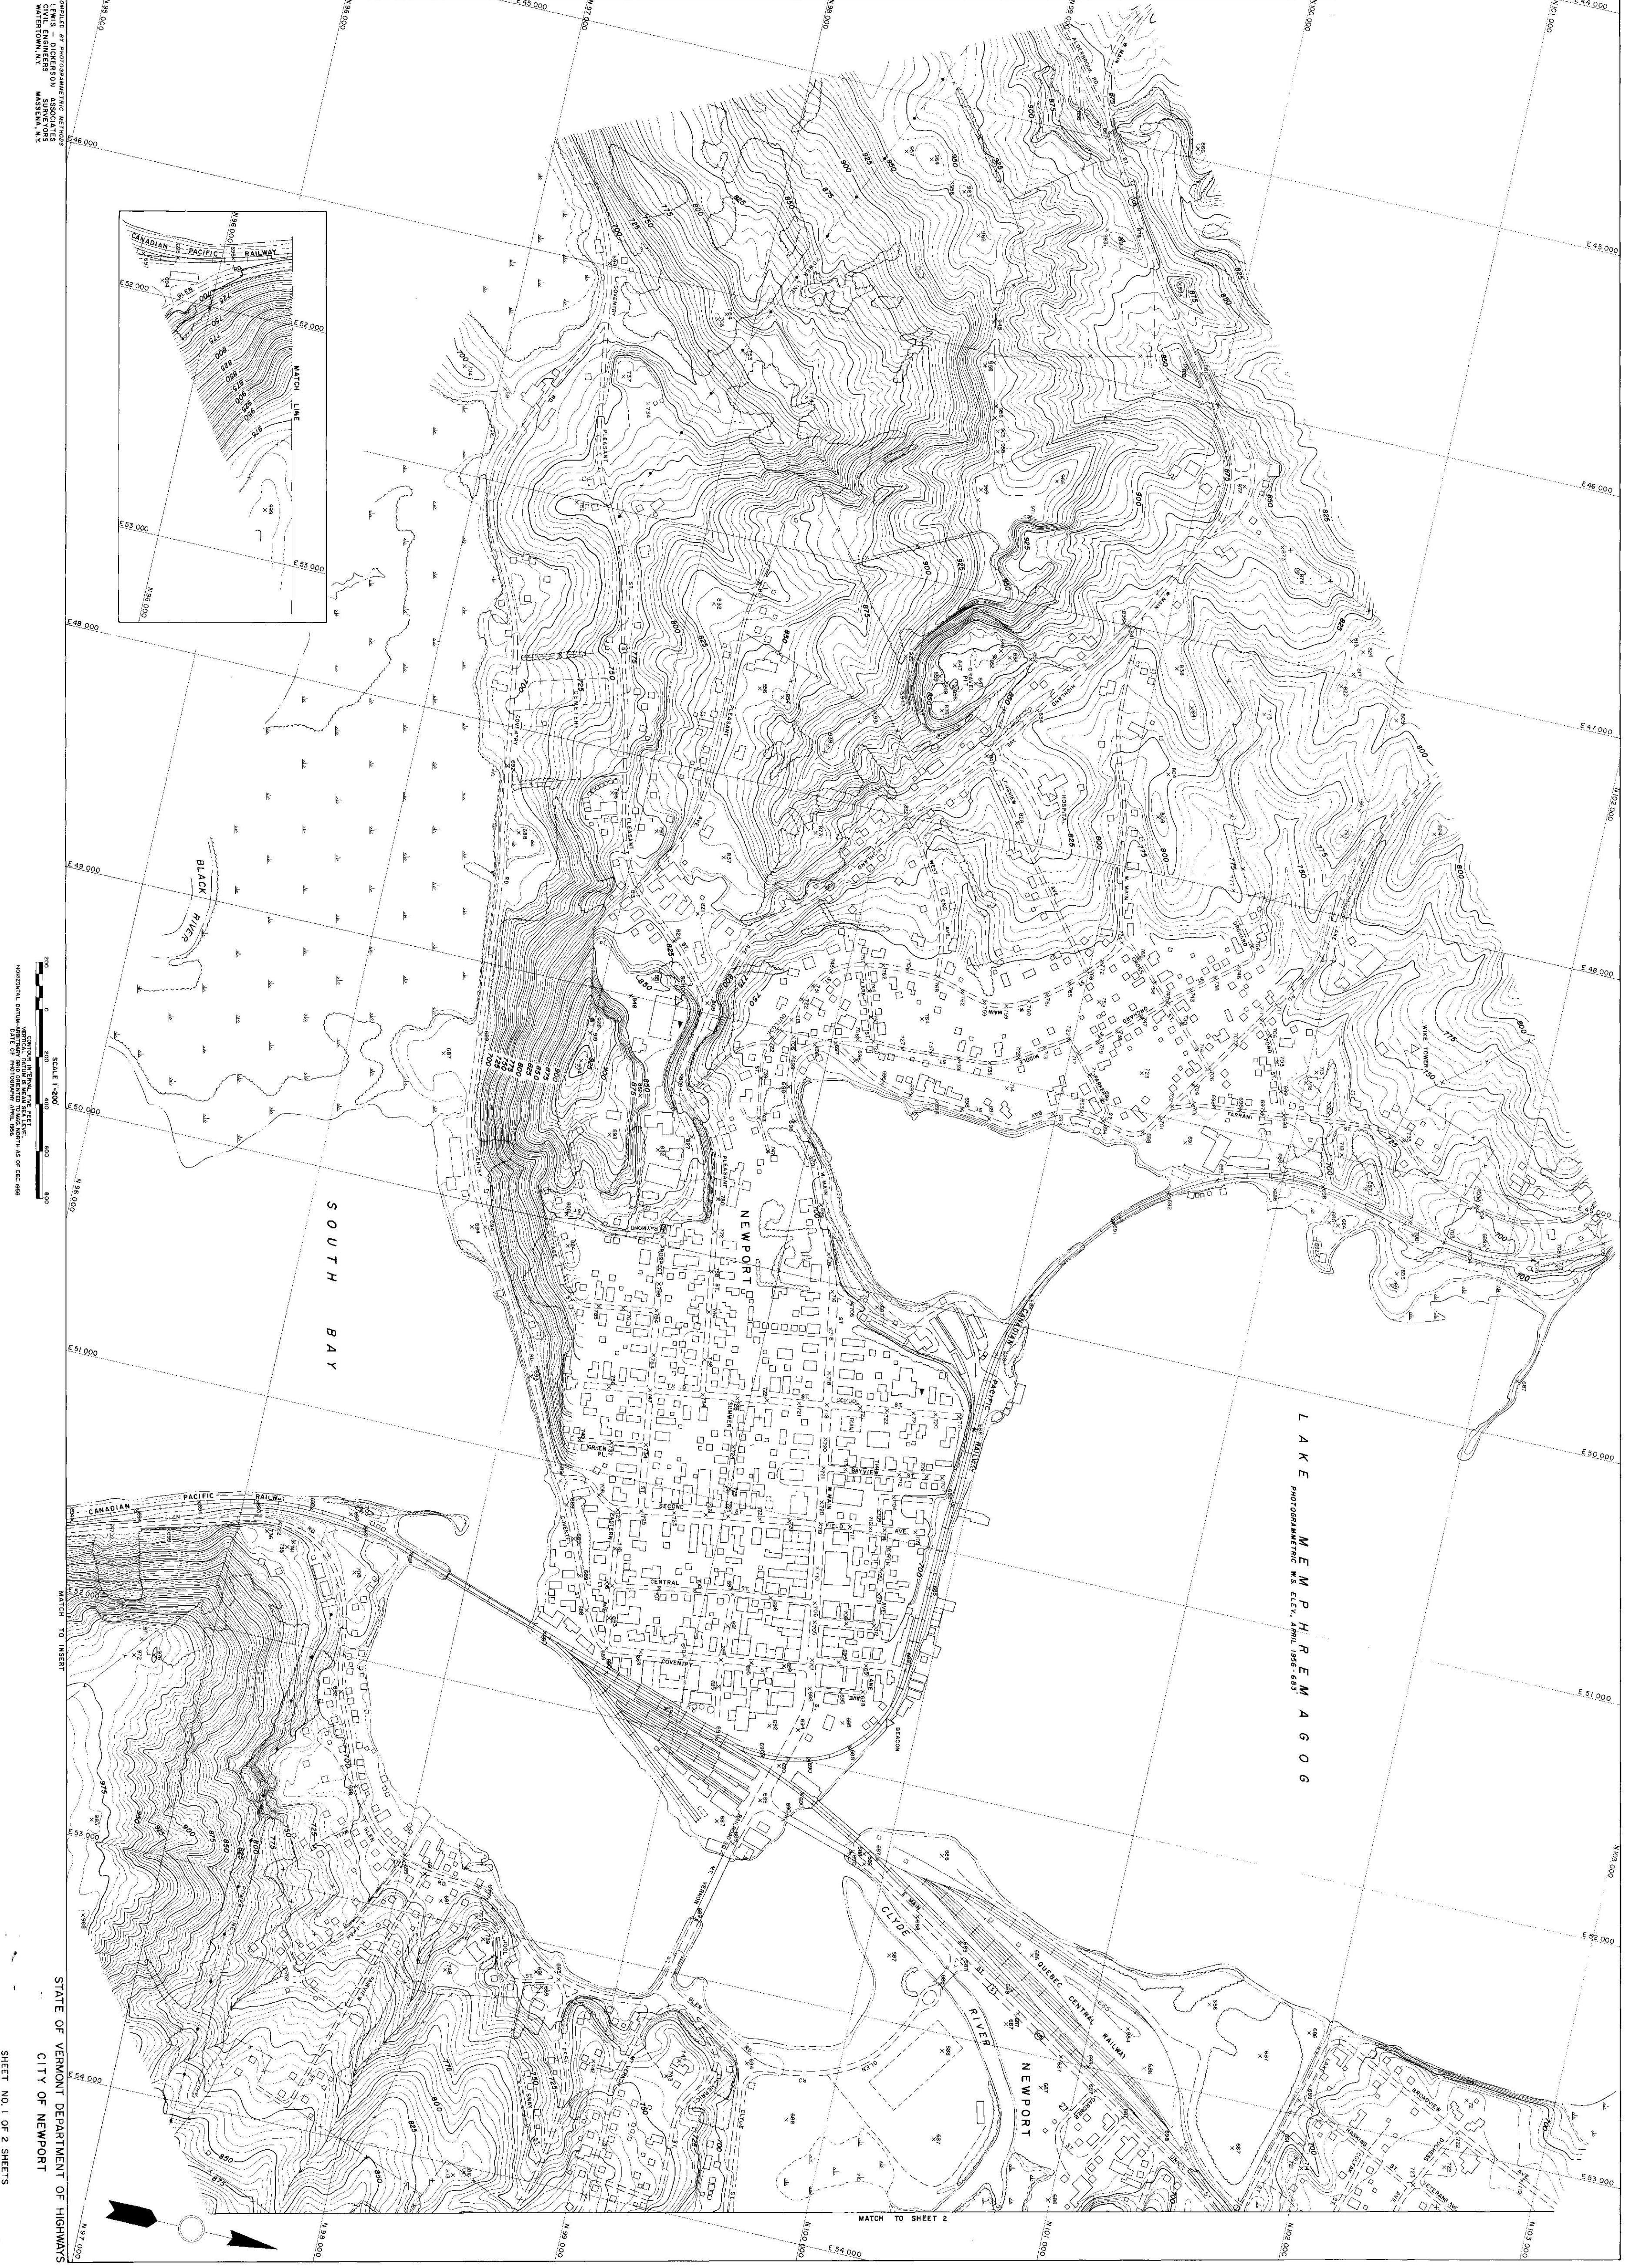

LAKE MEMPHRÉMAGOG

SOUTH BAY

NEWPORT


NEWPORT

QUEBEC CENTRAL RAILWAY


MATCH TO SHEET 2

SHEET NO. 1 OF 2 SHEETS

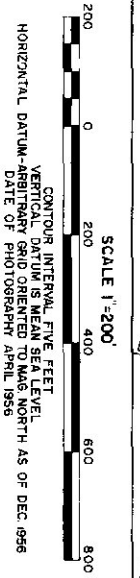

STATE OF VERMONT DEPARTMENT OF HIGHWAYS
CITY OF NEWPORT