



312,000 N.
313,000 N.
314,000 N.
315,000 N.
316,000 N.

363,000 E.
364,000 E.
365,000 E.
366,000 E.
367,000 E.
368,000 E.
369,000 E.
370,000 E.

THESE MAPS COMPILED USING PHOTOGRAMMETRIC METHODS
BY E.S. PRESTON & ASSOC., LTD. FOR SCHENCKFIELD ASSOC., INC.

Scale: 1" = 200'
DATUM: 1929
PHOTOGRAPHY: 9-24-66

STATE OF VERMONT HIGHWAY DEPT
DANBY - MT TABOR - WALLINGFORD
SHEET No. 1 of 10

190-01




THESE MAPS COMPILED USING PHOTOGRAMMETRIC METHODS
BY E.S. PRESTON & ASSOC. LTD. FOR SCHENFELD ASSOC. INC.

Scale: 1" = 200'
DATE: 1959
PHOTOGRAPHY: 9-24-66

STATE OF VERMONT HIGHWAY DEPT.
DANBY - VT. TABOR - WALLINGFORD
SHEET No. 2 of 10

190-02

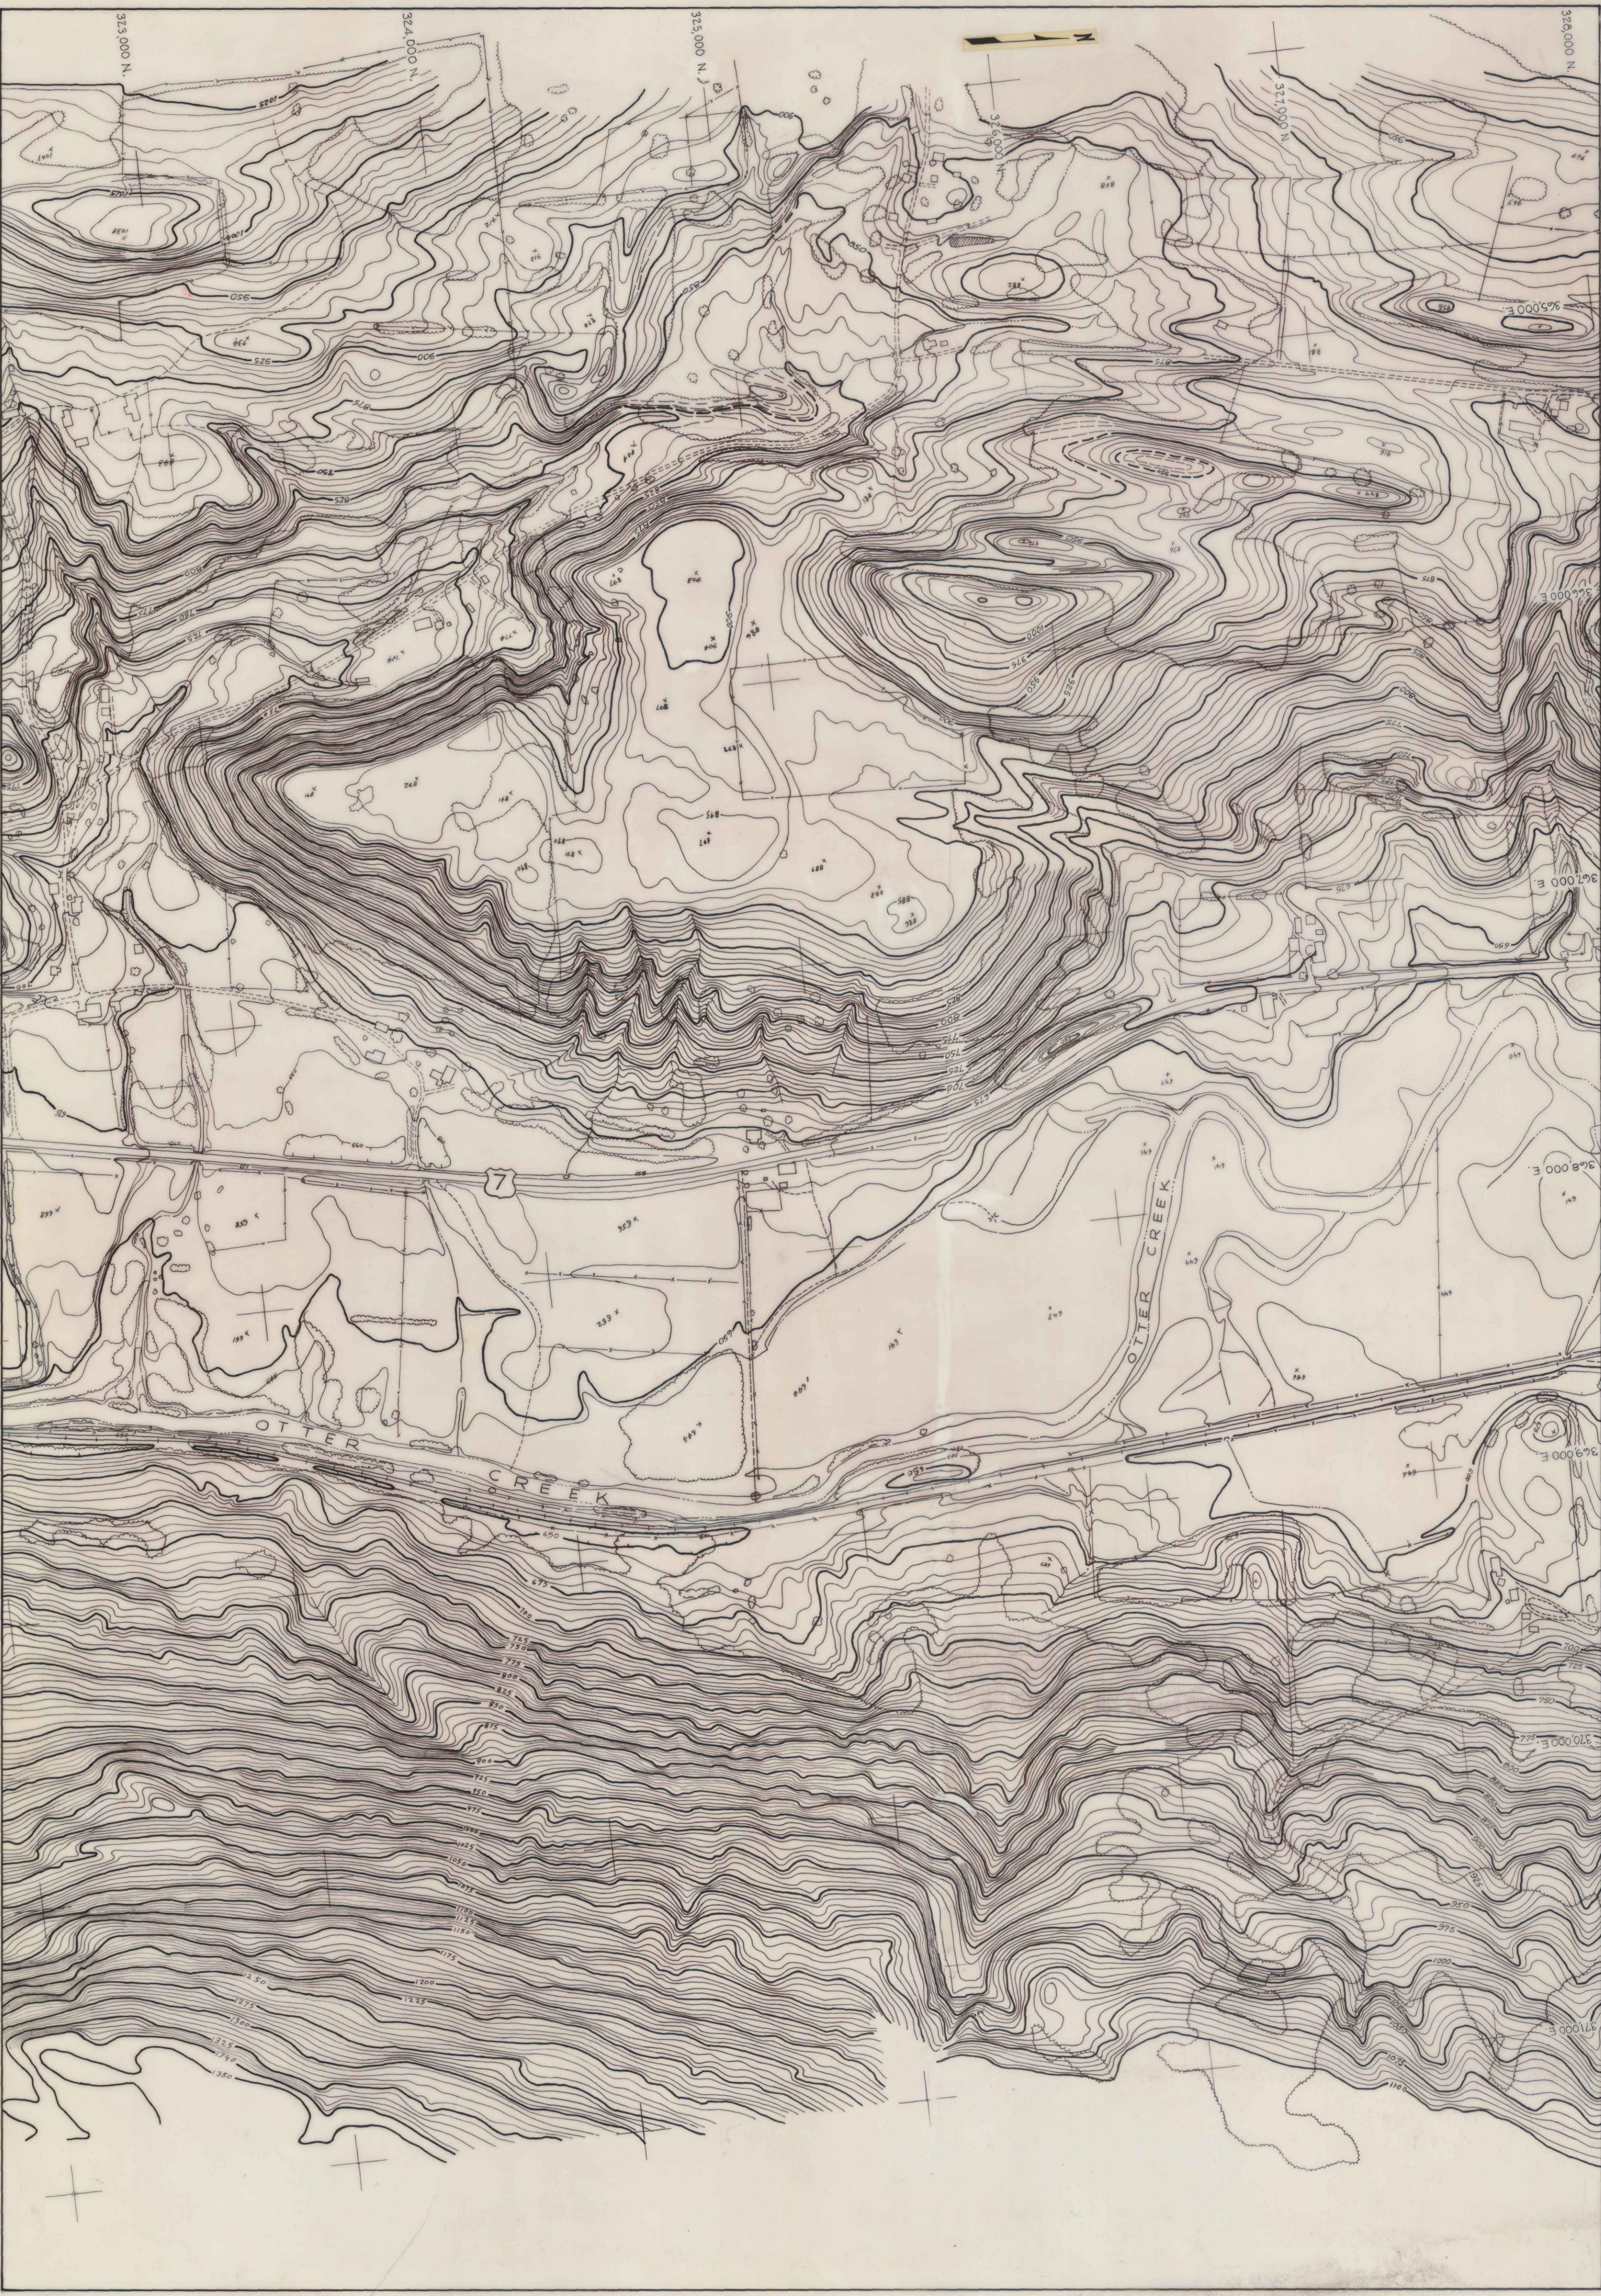

THESE MAPS COMPILED USING PHOTOGRAMMETRIC METHODS
BY E.S. PRESTON & ASSOC. LTD. FOR SCIENTIFIC ASSOC. INC.

Scale 1" = 200'
Datum 1923
Photostation 3-24-66

STATE OF VERMONT HIGHWAY DEPT
DANBY - MT Tabor - WALLINGFORD
SHEET NO. 3 of 10

190-03




333,000 N.

332,000 N.

331,000 N.

330,000 N.

329,000 N.

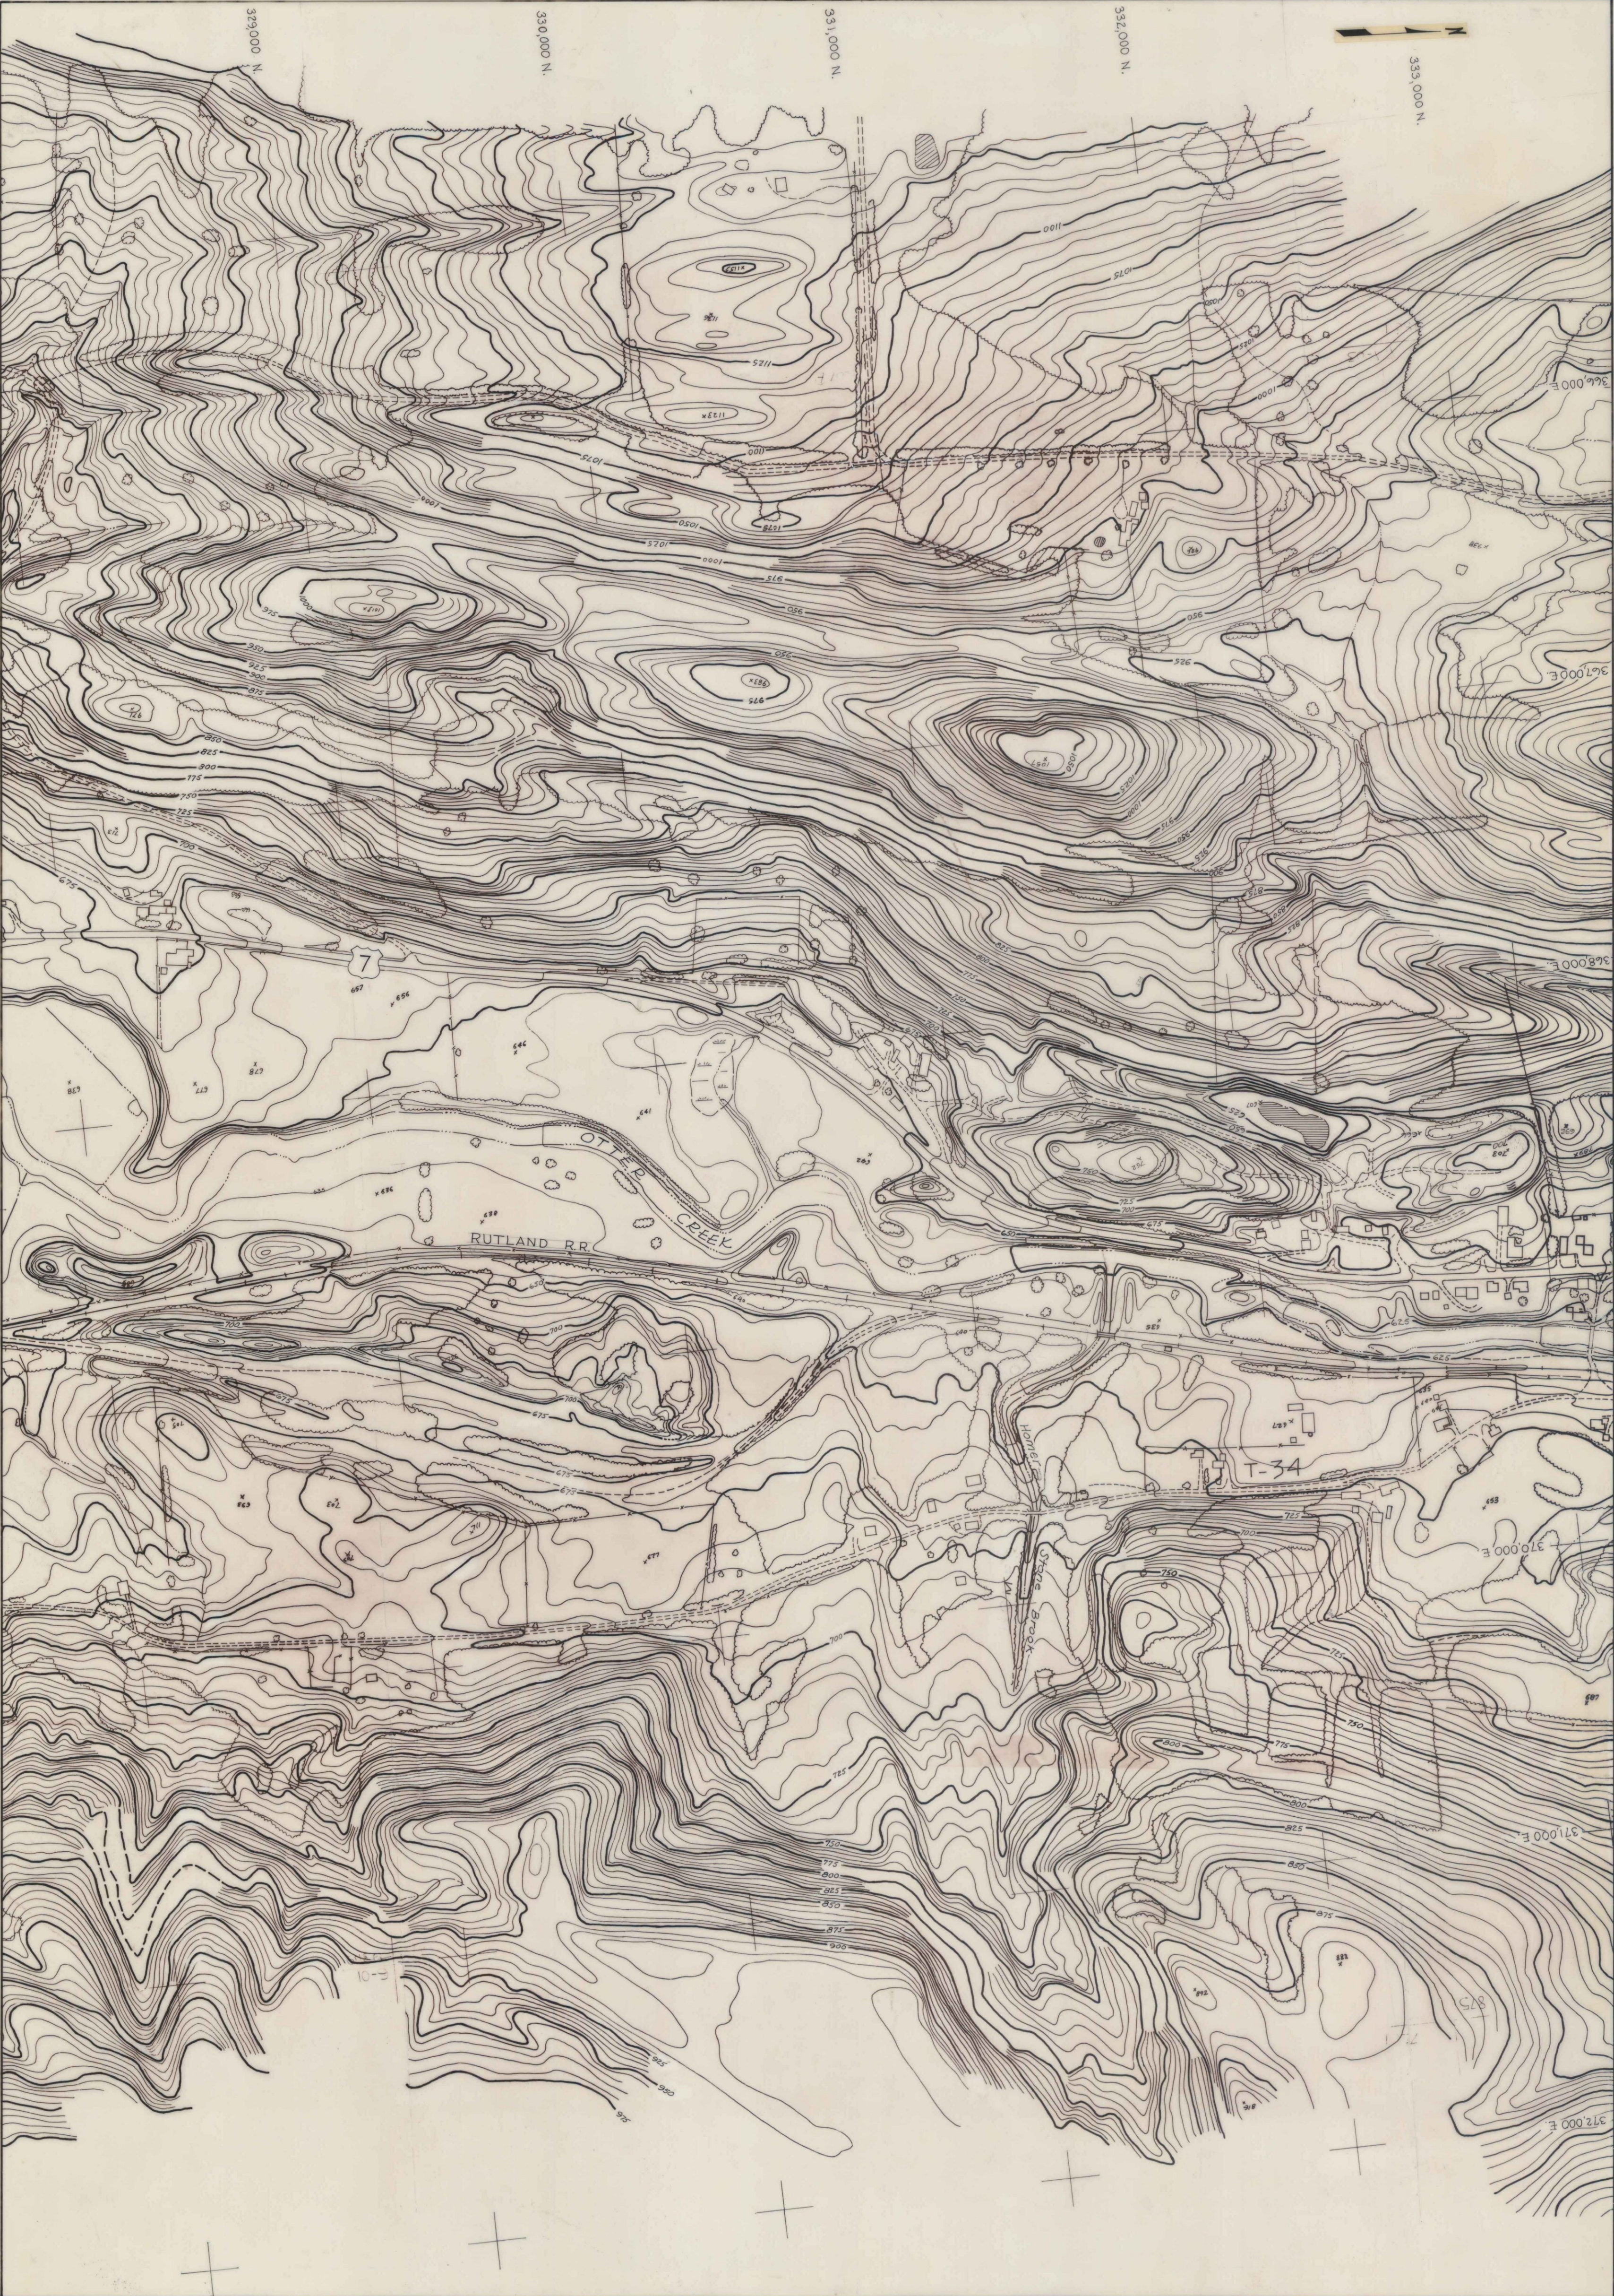


THESE MAPS COMPILED USING PHOTOGRAMMETRIC METHODS
BY E.S. PRESTON & ASSOC. LTD. FOR SCHENKEL ASSOC. INC.

Scale 1" = 200'
Datum: 1929
Photostation: 9-24-66

STATE OF VERMONT HIGHWAY DEPT.
DANBY - MT. TABOR - WALLINGFORD
SHEET NO. 4 OF 10

190-04

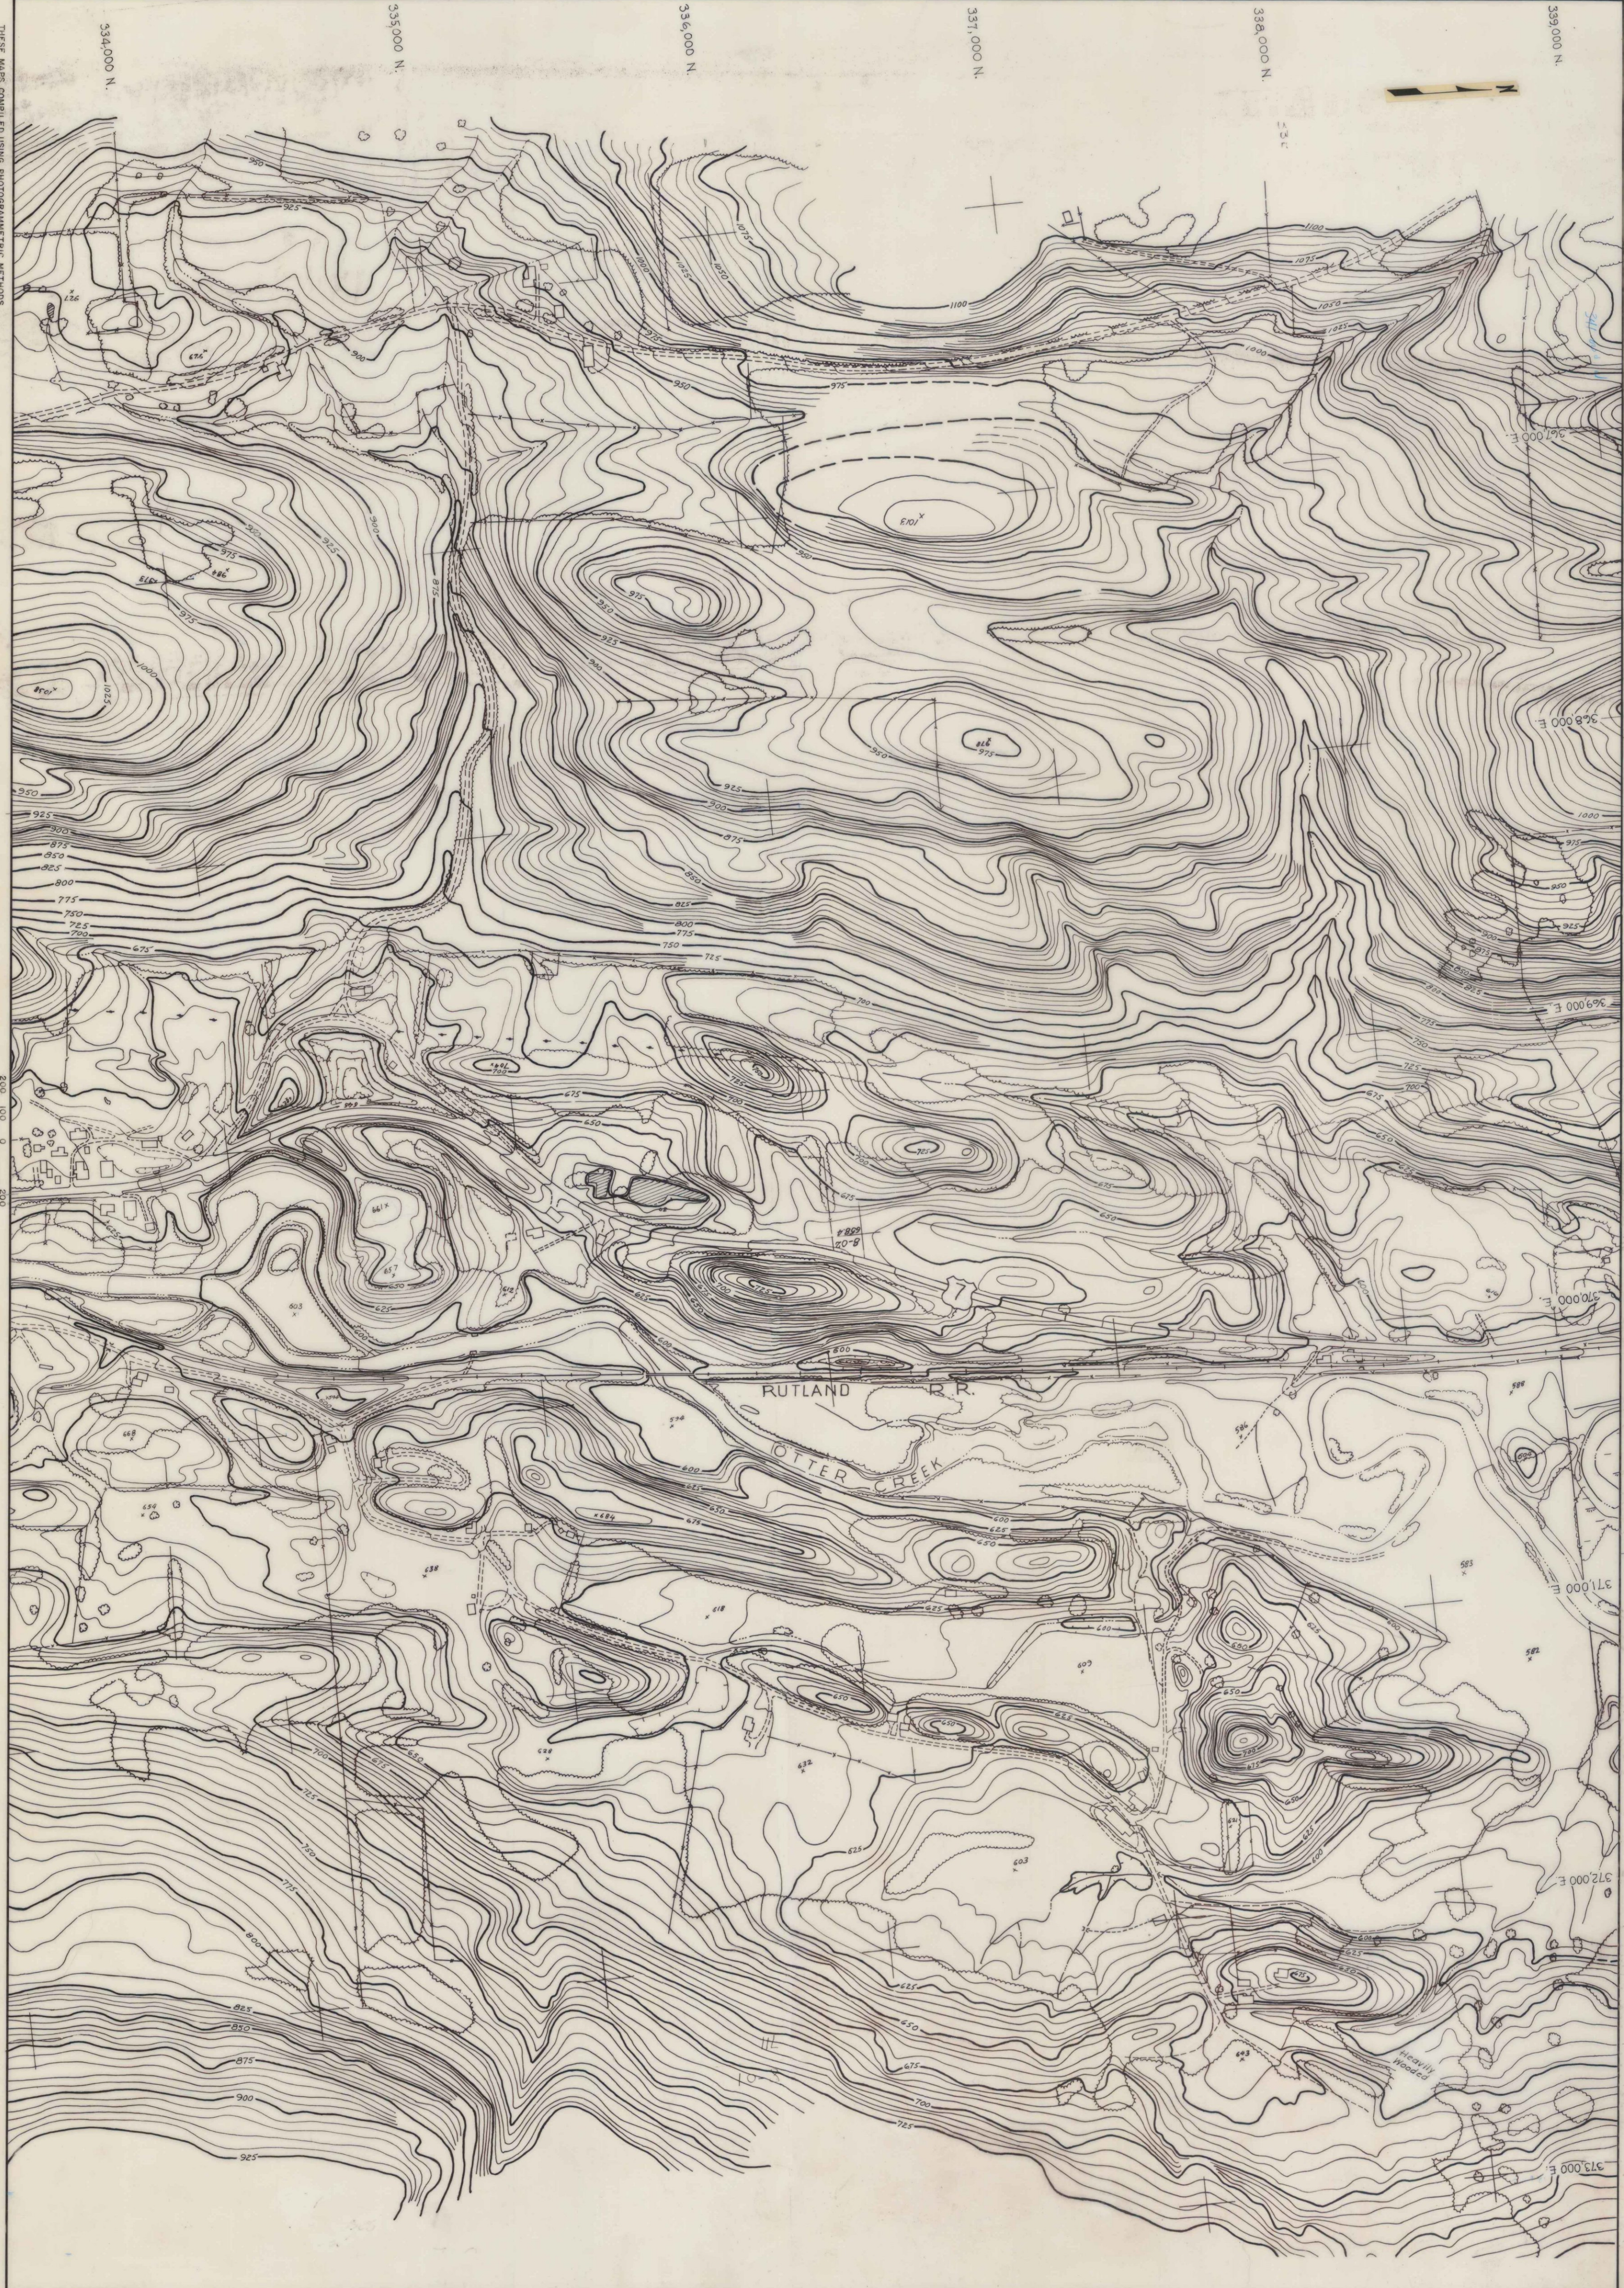


THESE MAPS COMPILED USING PHOTOGRAMMETRIC METHODS
BY E.S. PRESTON & ASSOC. LTD. FOR SCHENCK & ASSOC. INC.

Scale: 1" = 200'
Datum: 1929
Photography: 9-24-66

STATE OF VERMONT HIGHWAY DEPT
DANBY - ATTALOOK - WALLINGFORD
SHEET No. 6 of 10

190-05

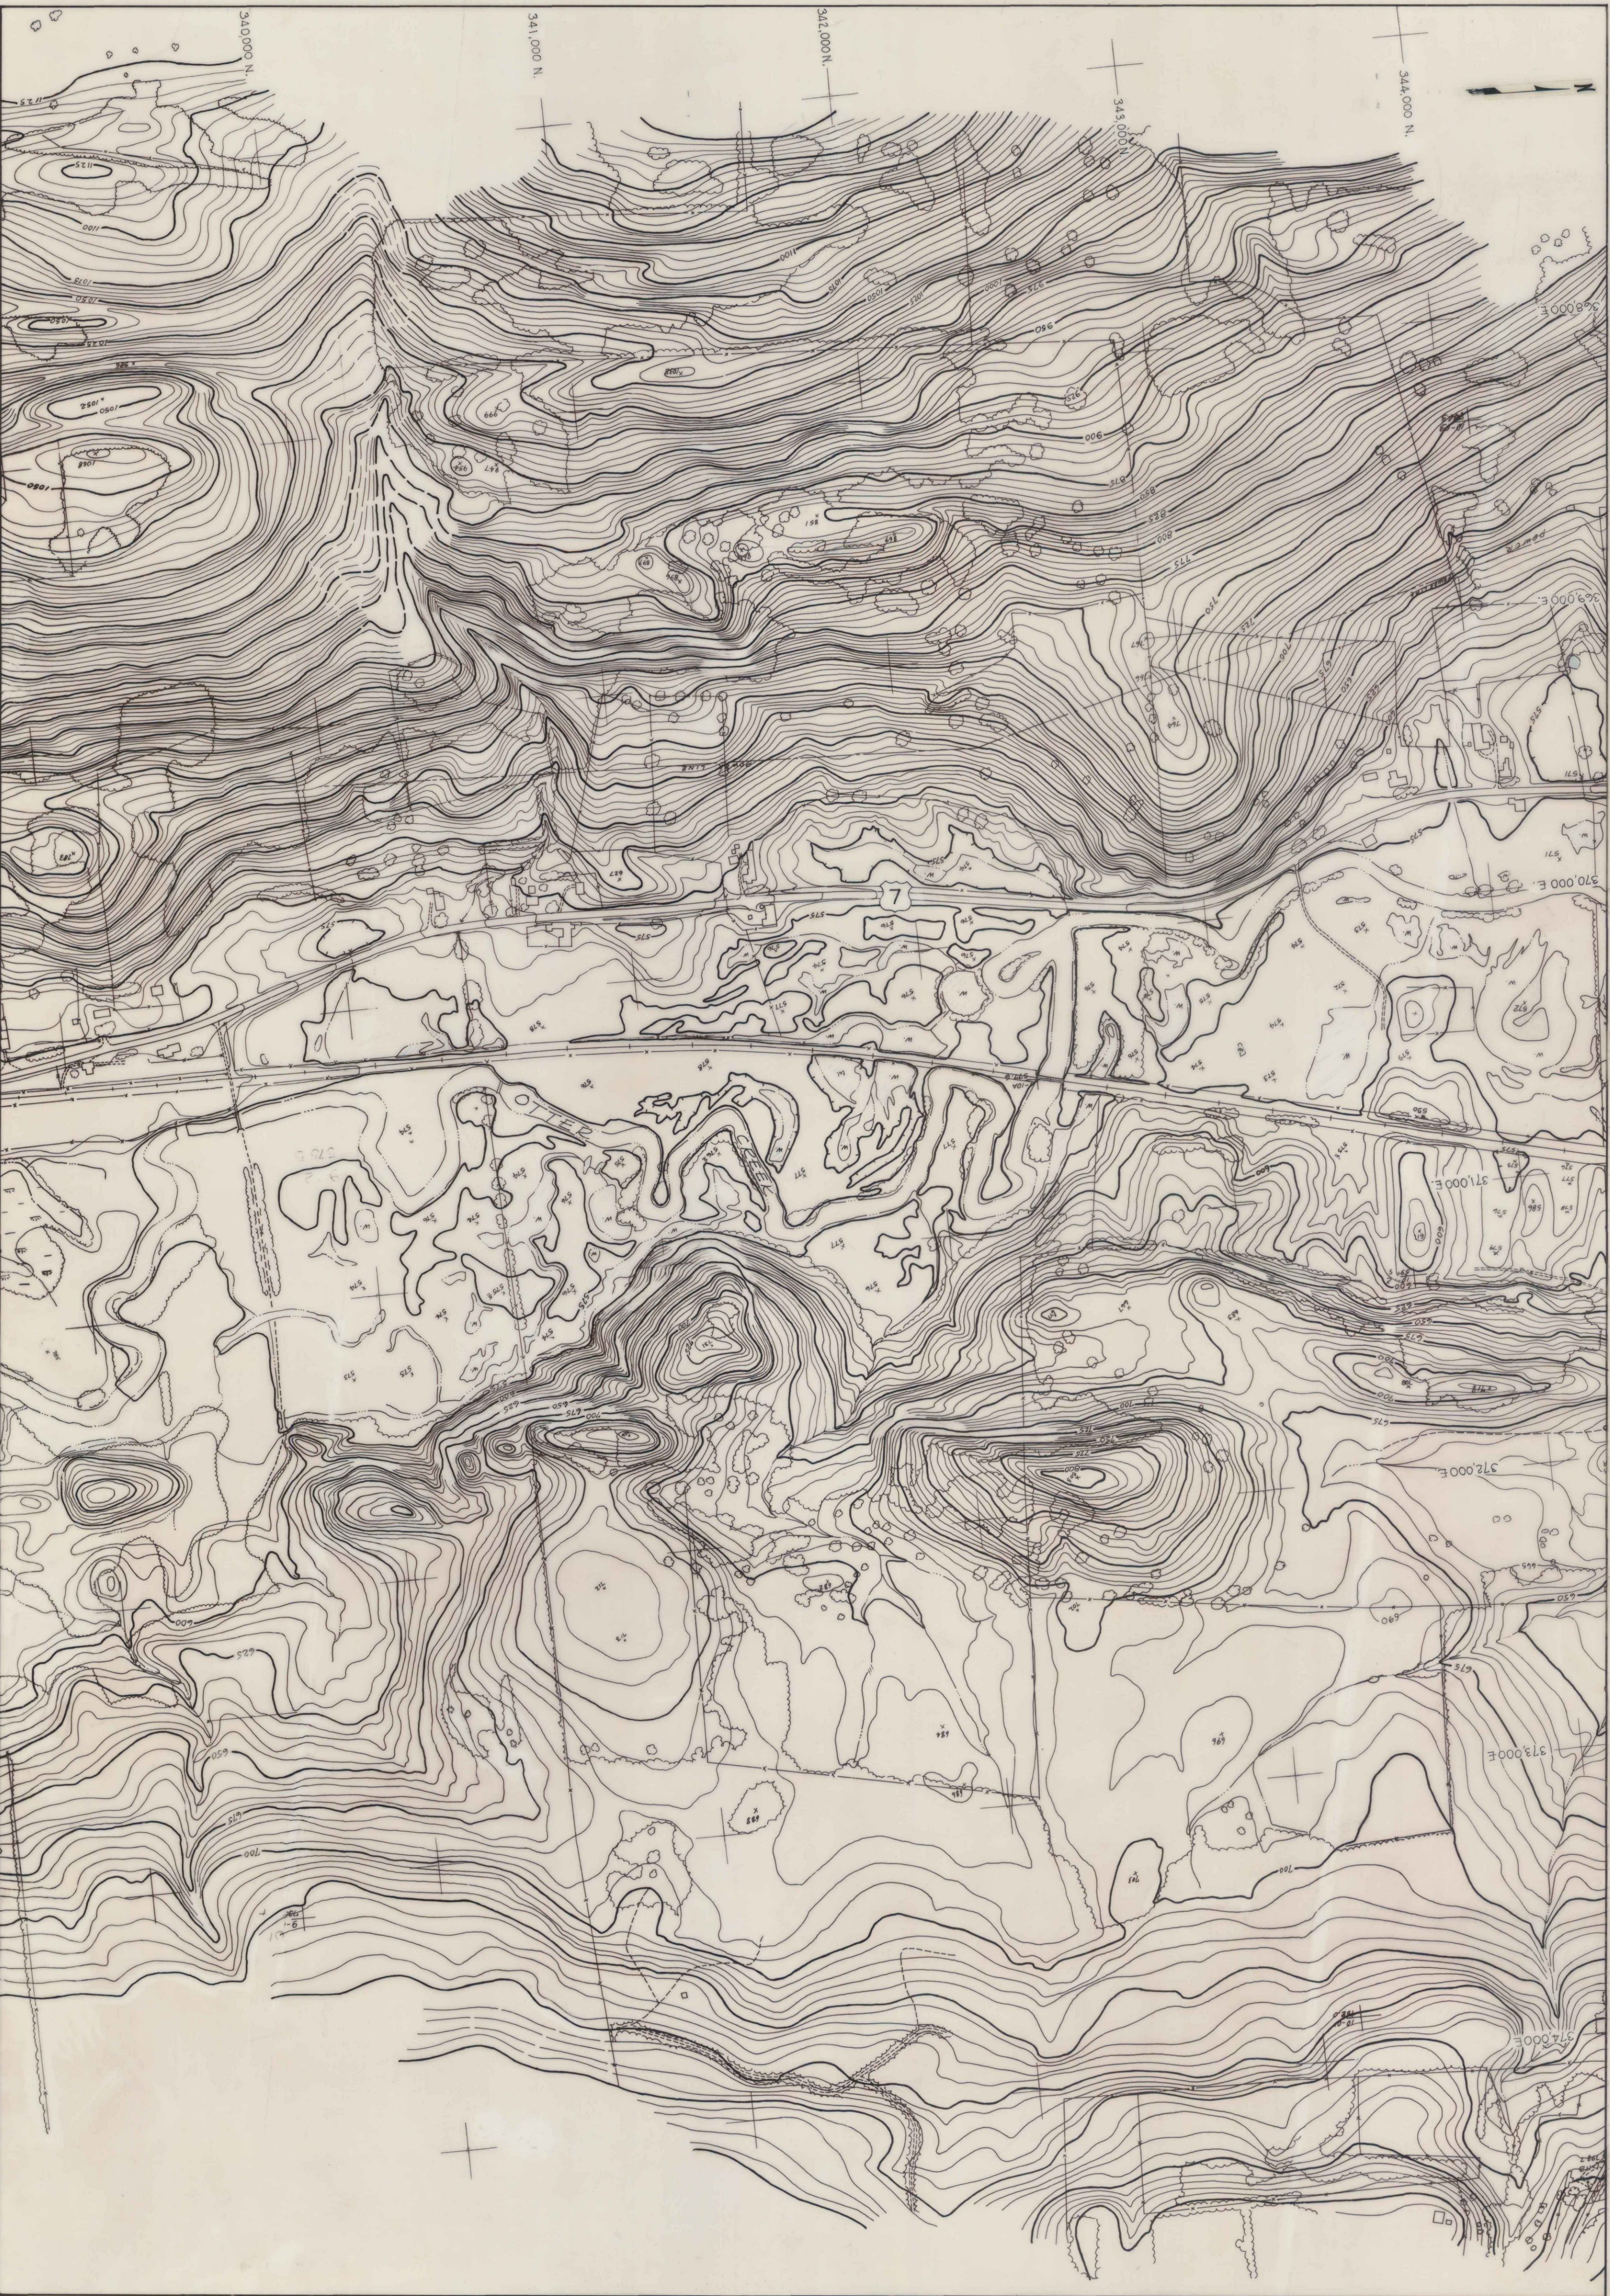

THESE MAPS COMPILED USING PHOTOGRAMMETRIC METHODS
BY E.S. PRESTON & ASSOC. LTD. FOR SCHENKEL ASSOC. INC.

Scale: 1" = 200'
DATE: 1959
PHOTOGRAPHY: 9-24-66

STATE OF VERMONT HIGHWAY DEPT.
DANBY - MT. TABOR - WALLINGFORD
SHEET No. 6 of 10

190-06



THESE MAPS COMPILED USING PHOTOGRAMMETRIC METHODS
BY E. S. PRESTON & ASSOC. LTD. FOR SCHENFELD ASSOC. INC.

Scale: 1" = 200'
DATUM: 1929
PHOTOGRAPHY: 9-24-66

STATE OF VERMONT HIGHWAY DEPT.
DANBY - MT. Tabor - WALLINGFORD
SHEET NO. 7 OF 10

190-07



THESE MAPS COMPILED USING PHOTOGRAMMETRIC METHODS
BY E. S. PRESTON & ASSOC. LTD. FOR SCHEMFIELD ASSOC. INC.

Scale: 1" = 200'
DATUM: 1929
PHOTOGRAPHY: 5-24-66


STATE OF VERMONT HIGHWAY DEPT.
DANBY - MT. TABOR - WALLINGFORD
SHEET NO. 8 OF 10

190-08

350,000N
370,000E

#190 SH 8A

ELFIN LAKE

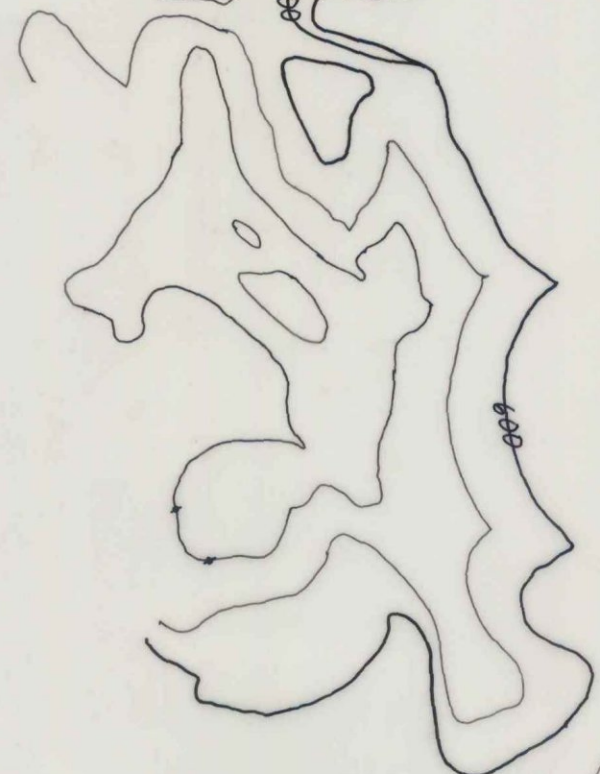

190-08A



THESE MAPS COMPILED USING PHOTOGRAMMETRIC METHODS
BY E.S. PRESTON & ASSOC. LTD FOR SCHENKEL ASSOC. INC.

Scale: 1" = 200'
DATE: 1959
PHOTOGRAPHY: 9-24-66

STATE OF UTAH
COUNTY OF KANE
SHEET No. 9 of 10

190-09



THESE MAPS COMPILED USING PHOTOGRAMMETRIC METHODS
BY E. S. PRESTON & ASSOC. LTD. FOR SCHENKEL ASSOC. INC.

Scale: 1" = 200'
DATUM: 1929
PHOTOGRAPHY: 9-24-66

STATE OF VERMONT BUREAU OF
DAIRY & AGRICULTURE
SHEET No. 10 of 10


190-10

Wallingford - Rte. 7

100 ft. 1:25,000

02

Spring 1958 photography
→ 3:57 p.m. →
Control base on 3rd order USGS Transit traverse
+ AH. 6,000' above average ground +
+ Levels 3rd order differential

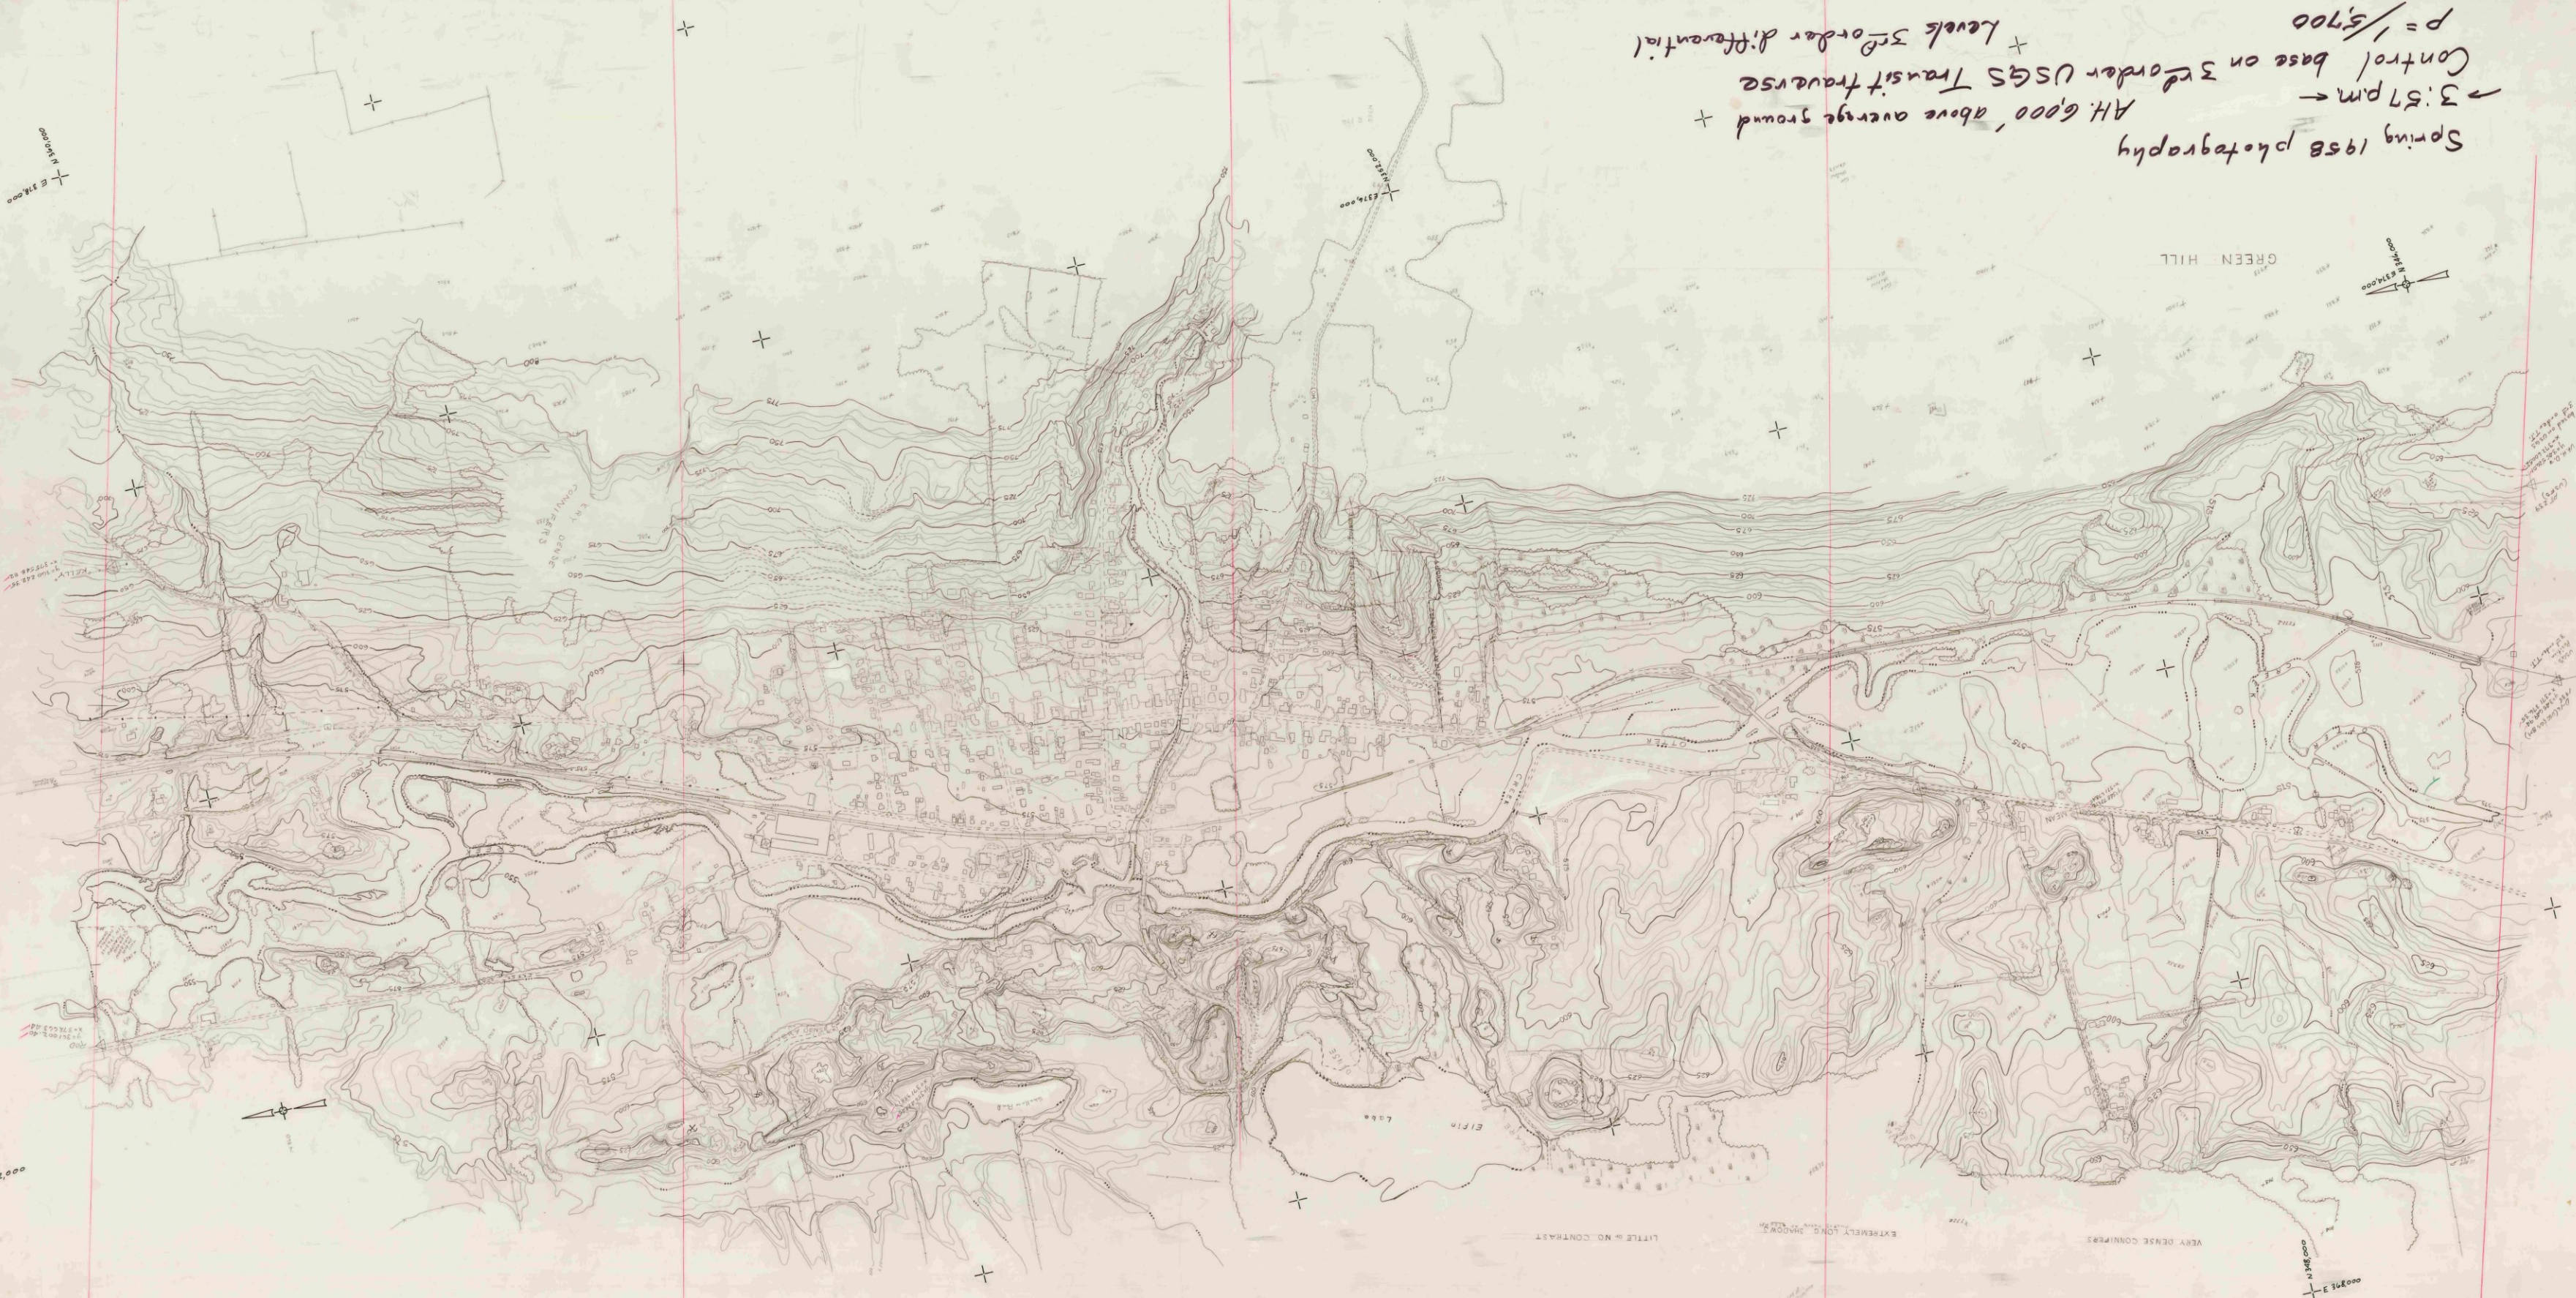

Wallingford

35x7'

7079 100 ft. 1:25,000