


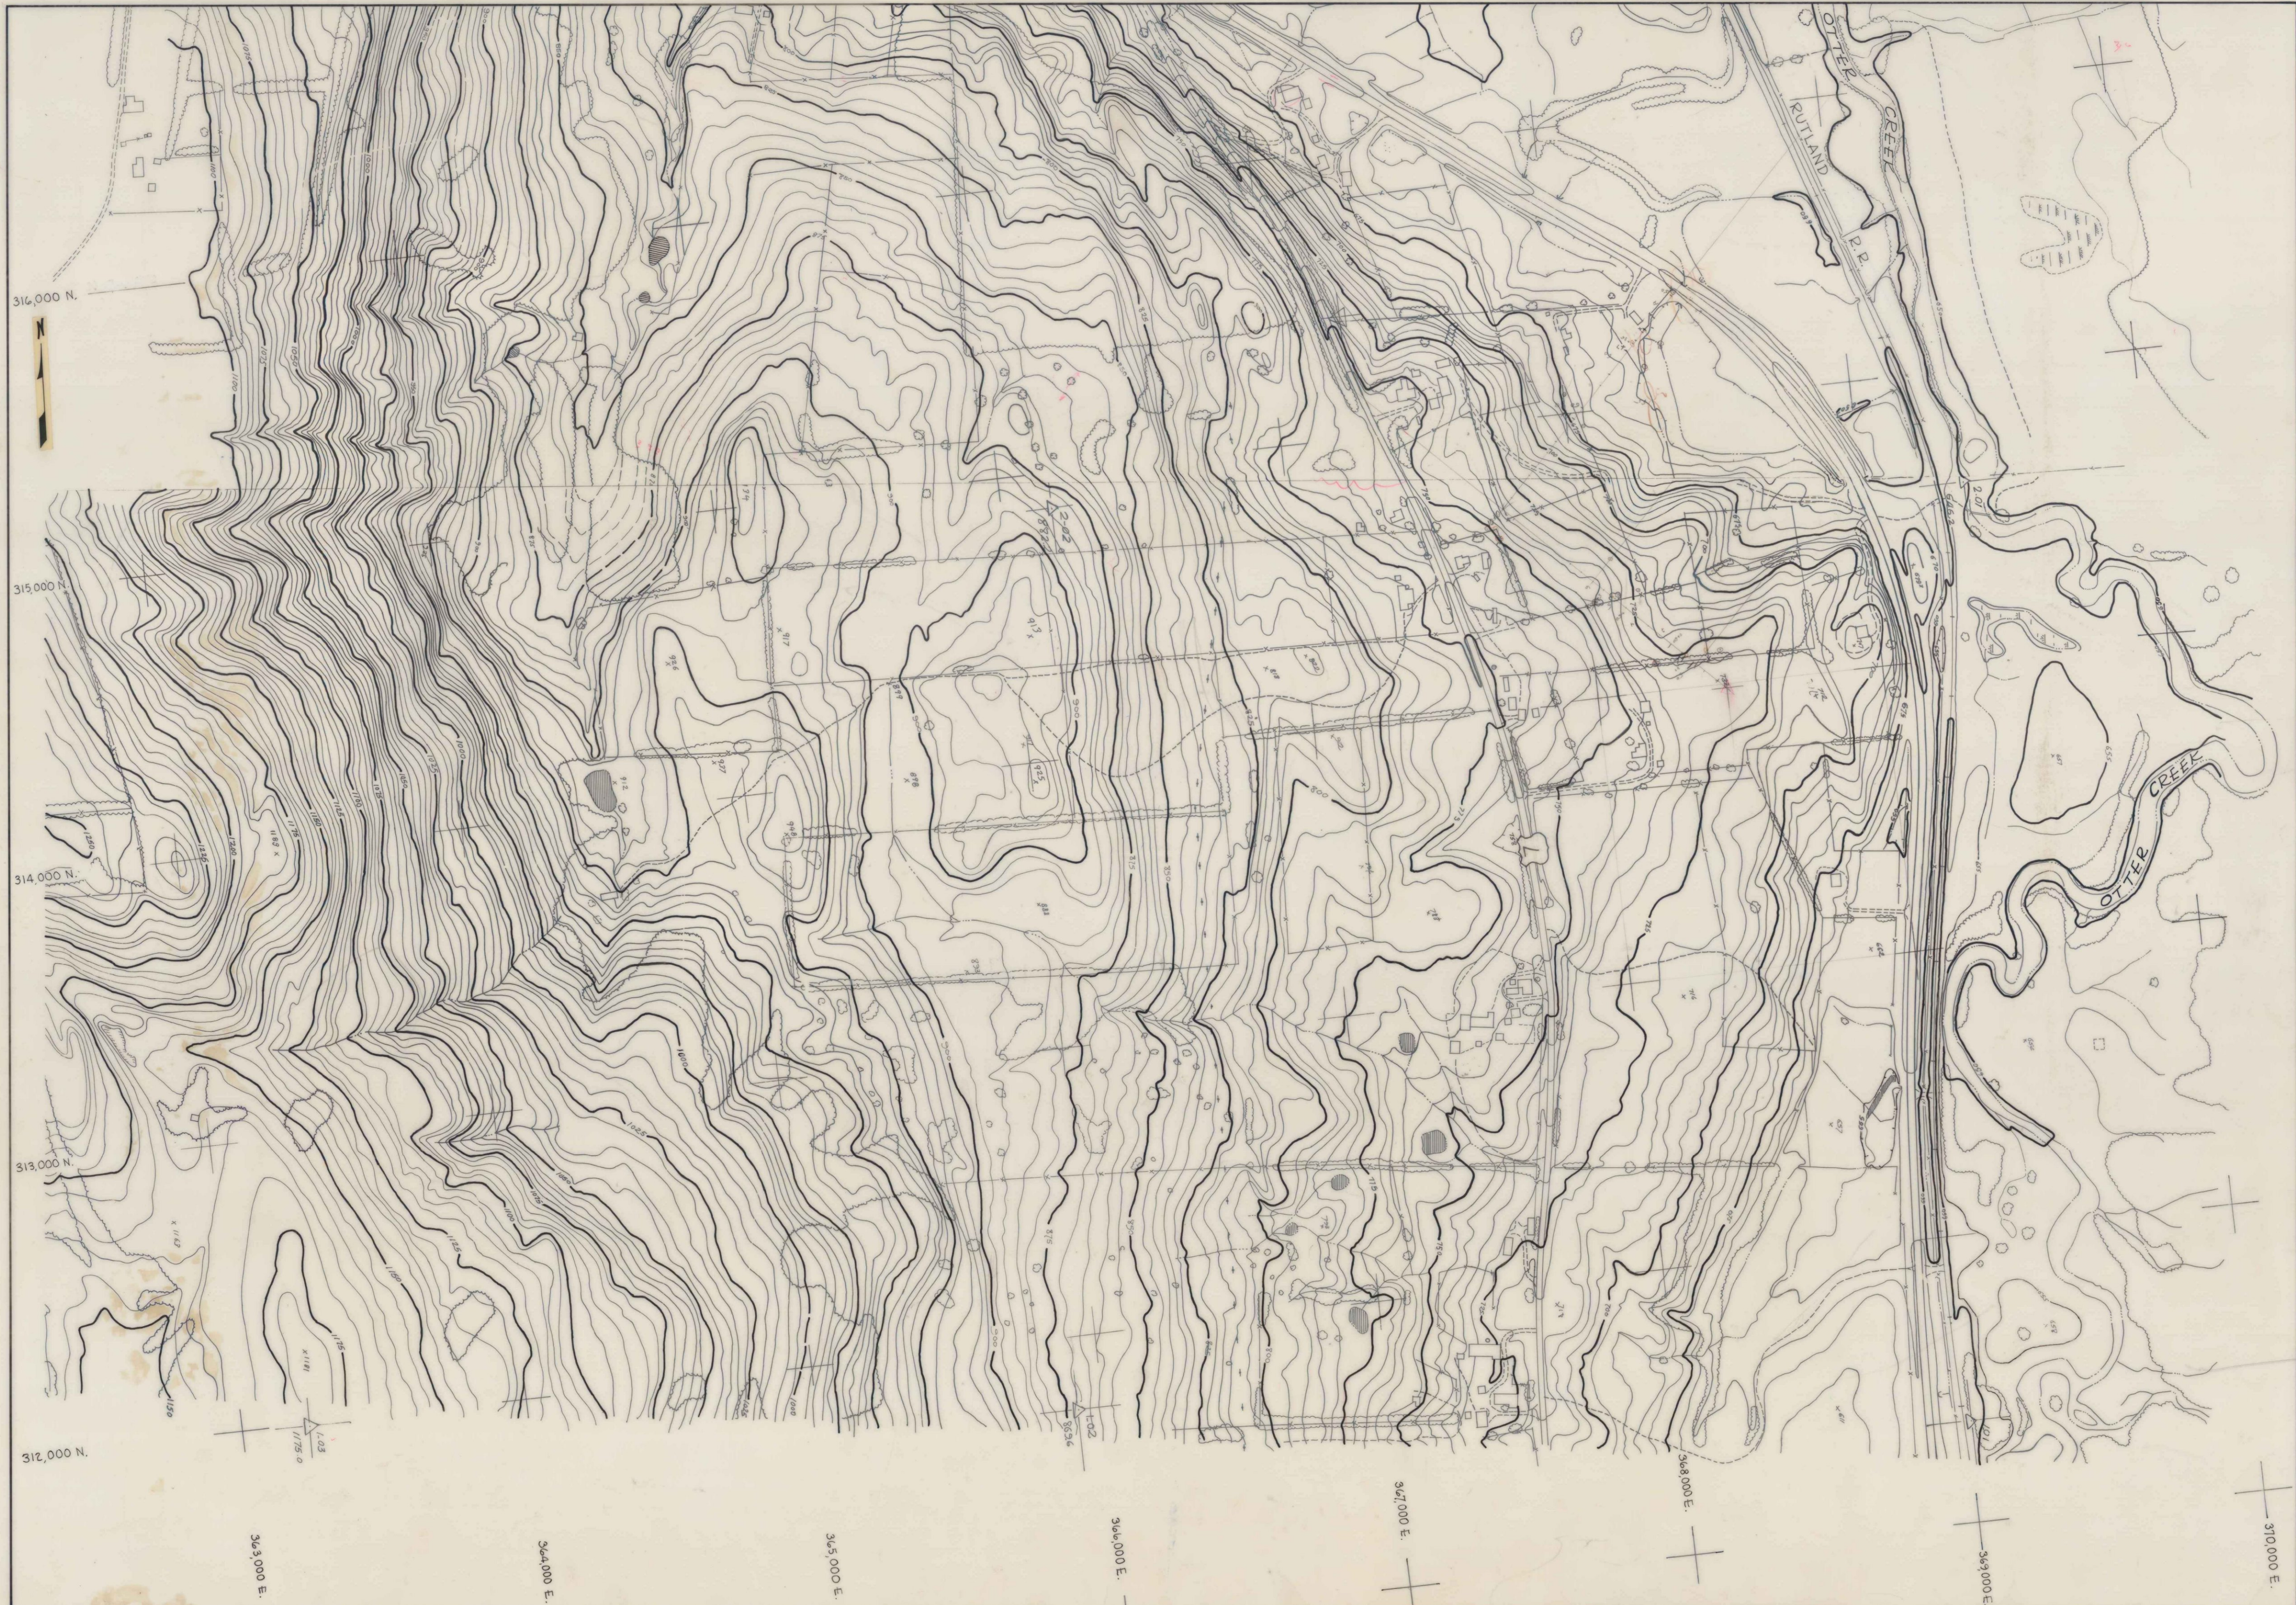


THESE MAPS COMPILED USING PHOTOGRAMMETRIC METHODS
BY E. S. PRESTON & ASSOC. LTD. FOR SCHOENFELD ASSOC. INC.

Scale: 1" = 200'
DATUM: 1929
PHOTOGRAPHY: 9-24-66

STATE OF VERMONT HIGHWAY DEPT.
DANBY - MT TABOR - WALLINGFORD
SHEET No. 1 of 10

190-01

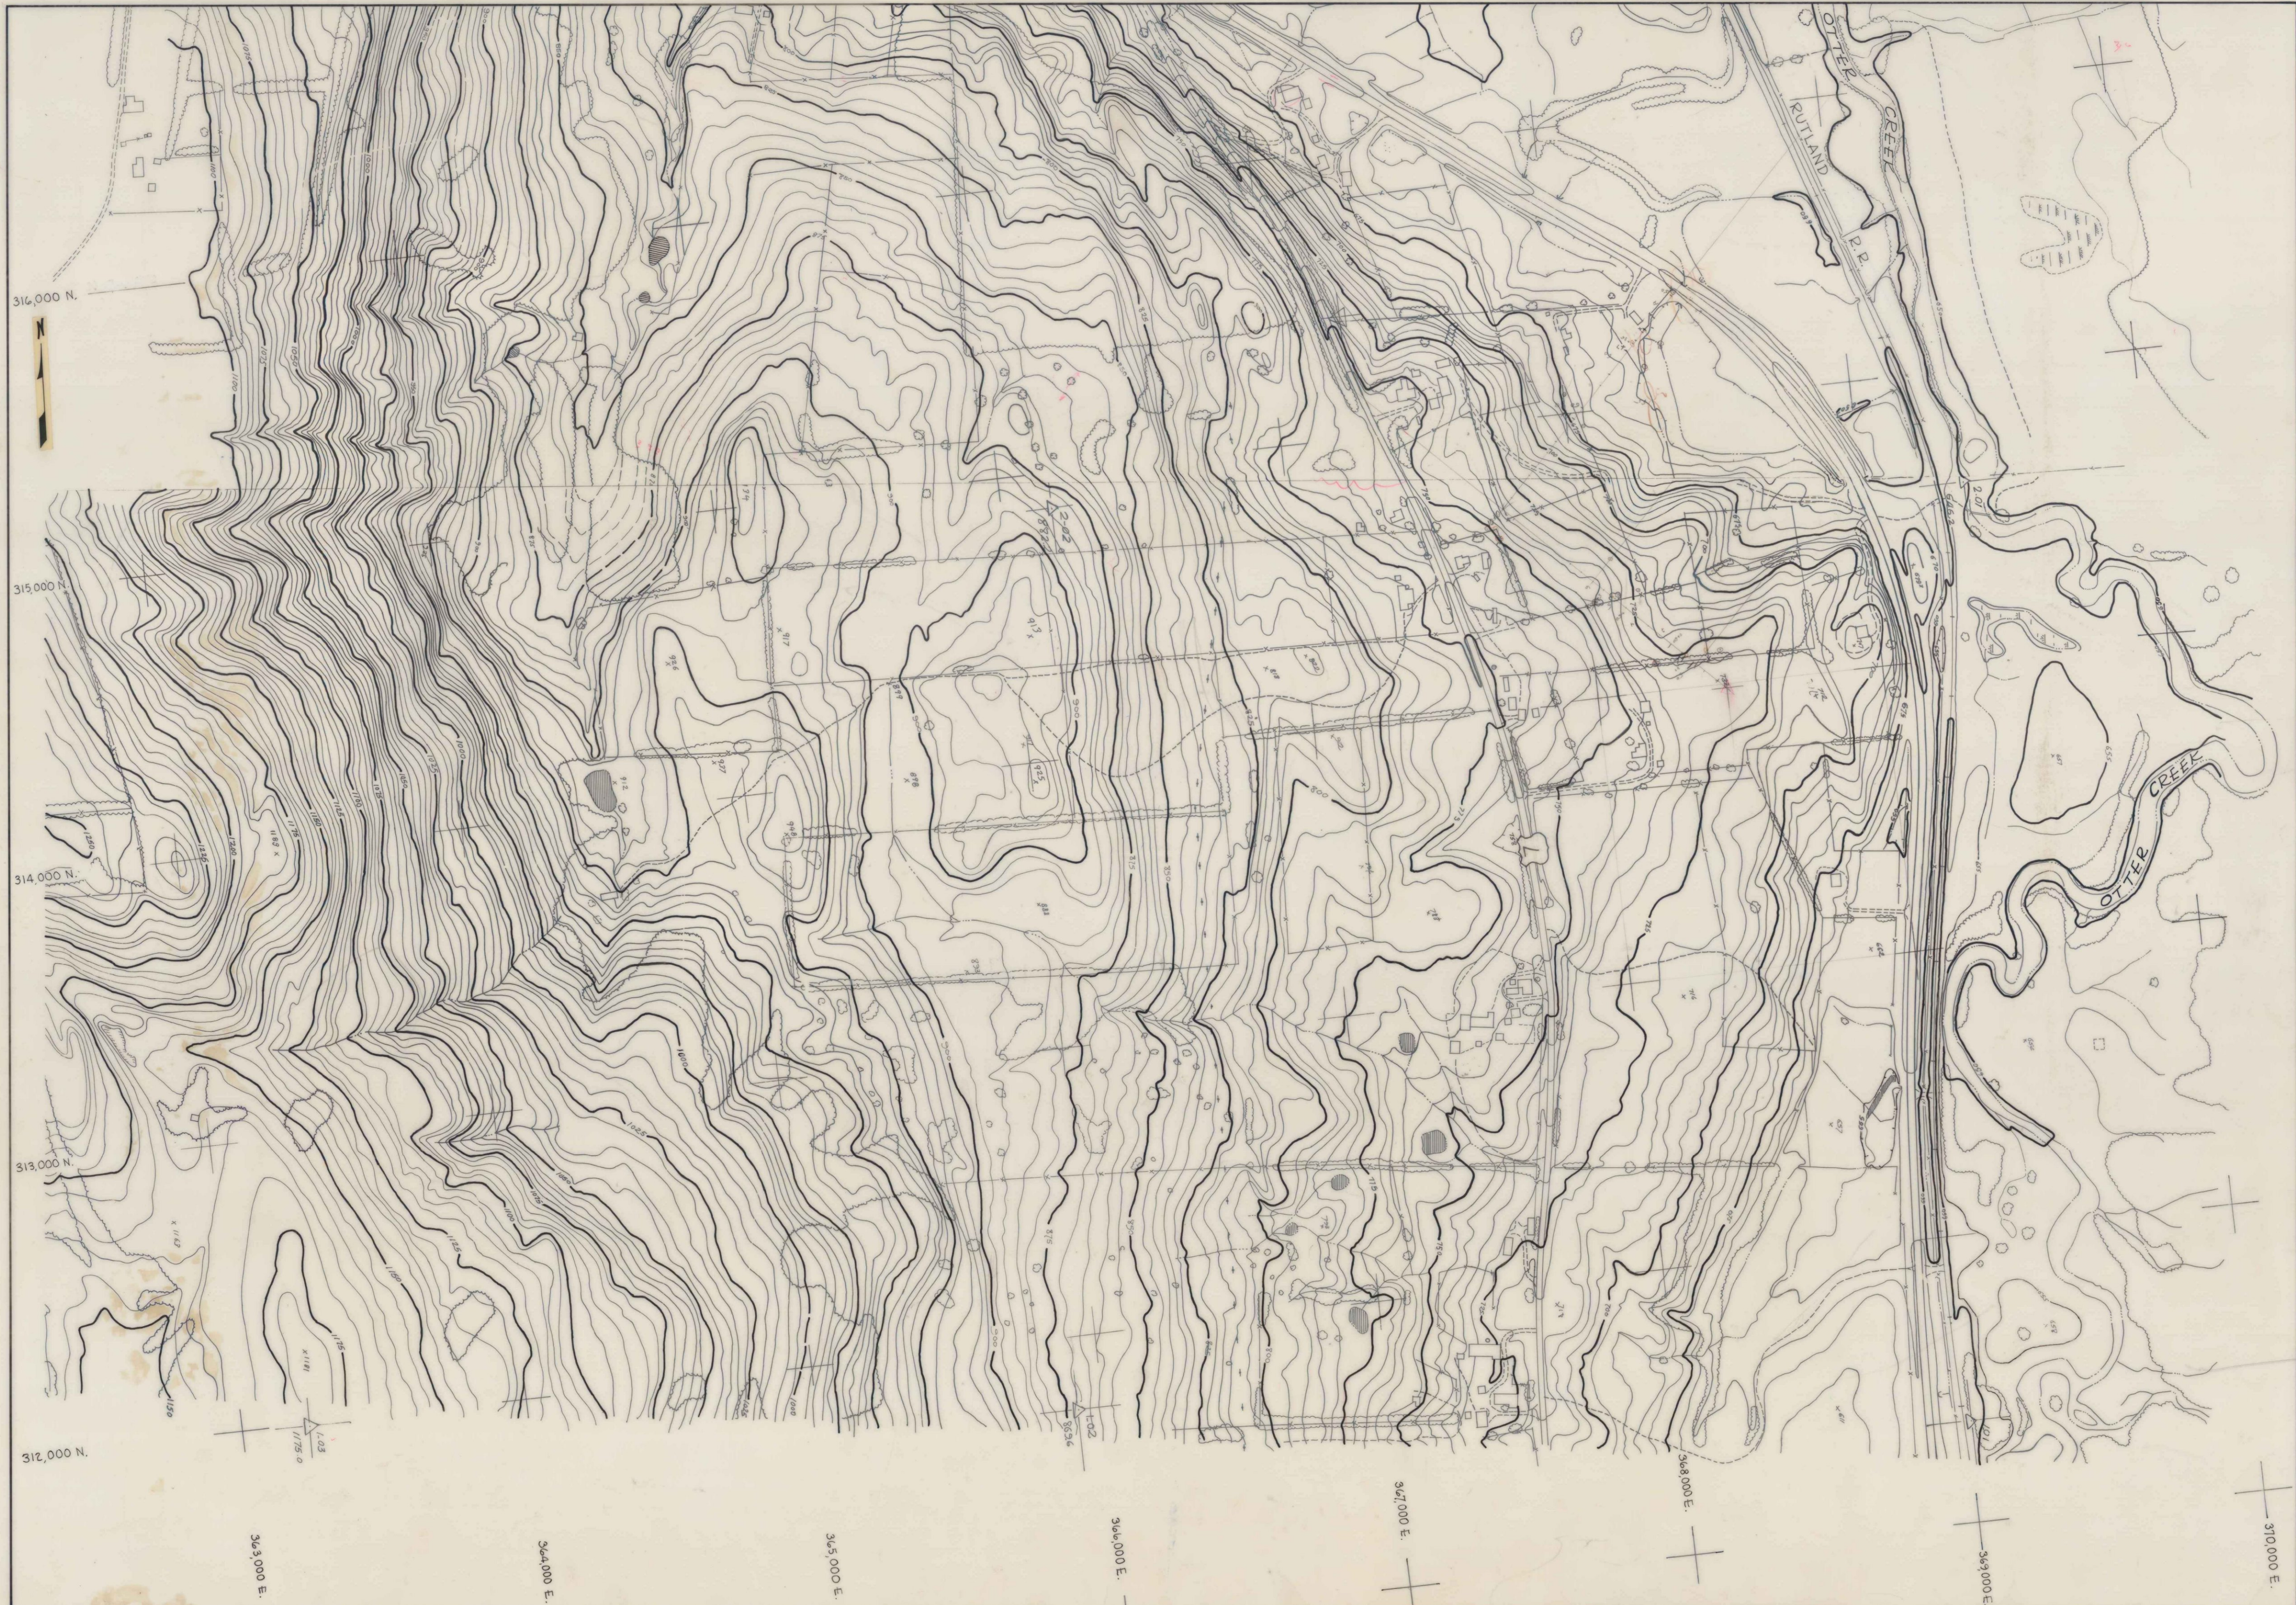


THESE MAPS COMPILED USING PHOTOGRAMMETRIC METHODS
BY E. S. PRESTON & ASSOC. LTD. FOR SCHOENFELD ASSOC. INC.

Scale: 1" = 200'
DATUM: 1929
PHOTOGRAPHY: 9-24-66

STATE OF VERMONT HIGHWAY DEPT.
DANBY - MT TABOR - WALLINGFORD
SHEET No. 1 of 10

190-01

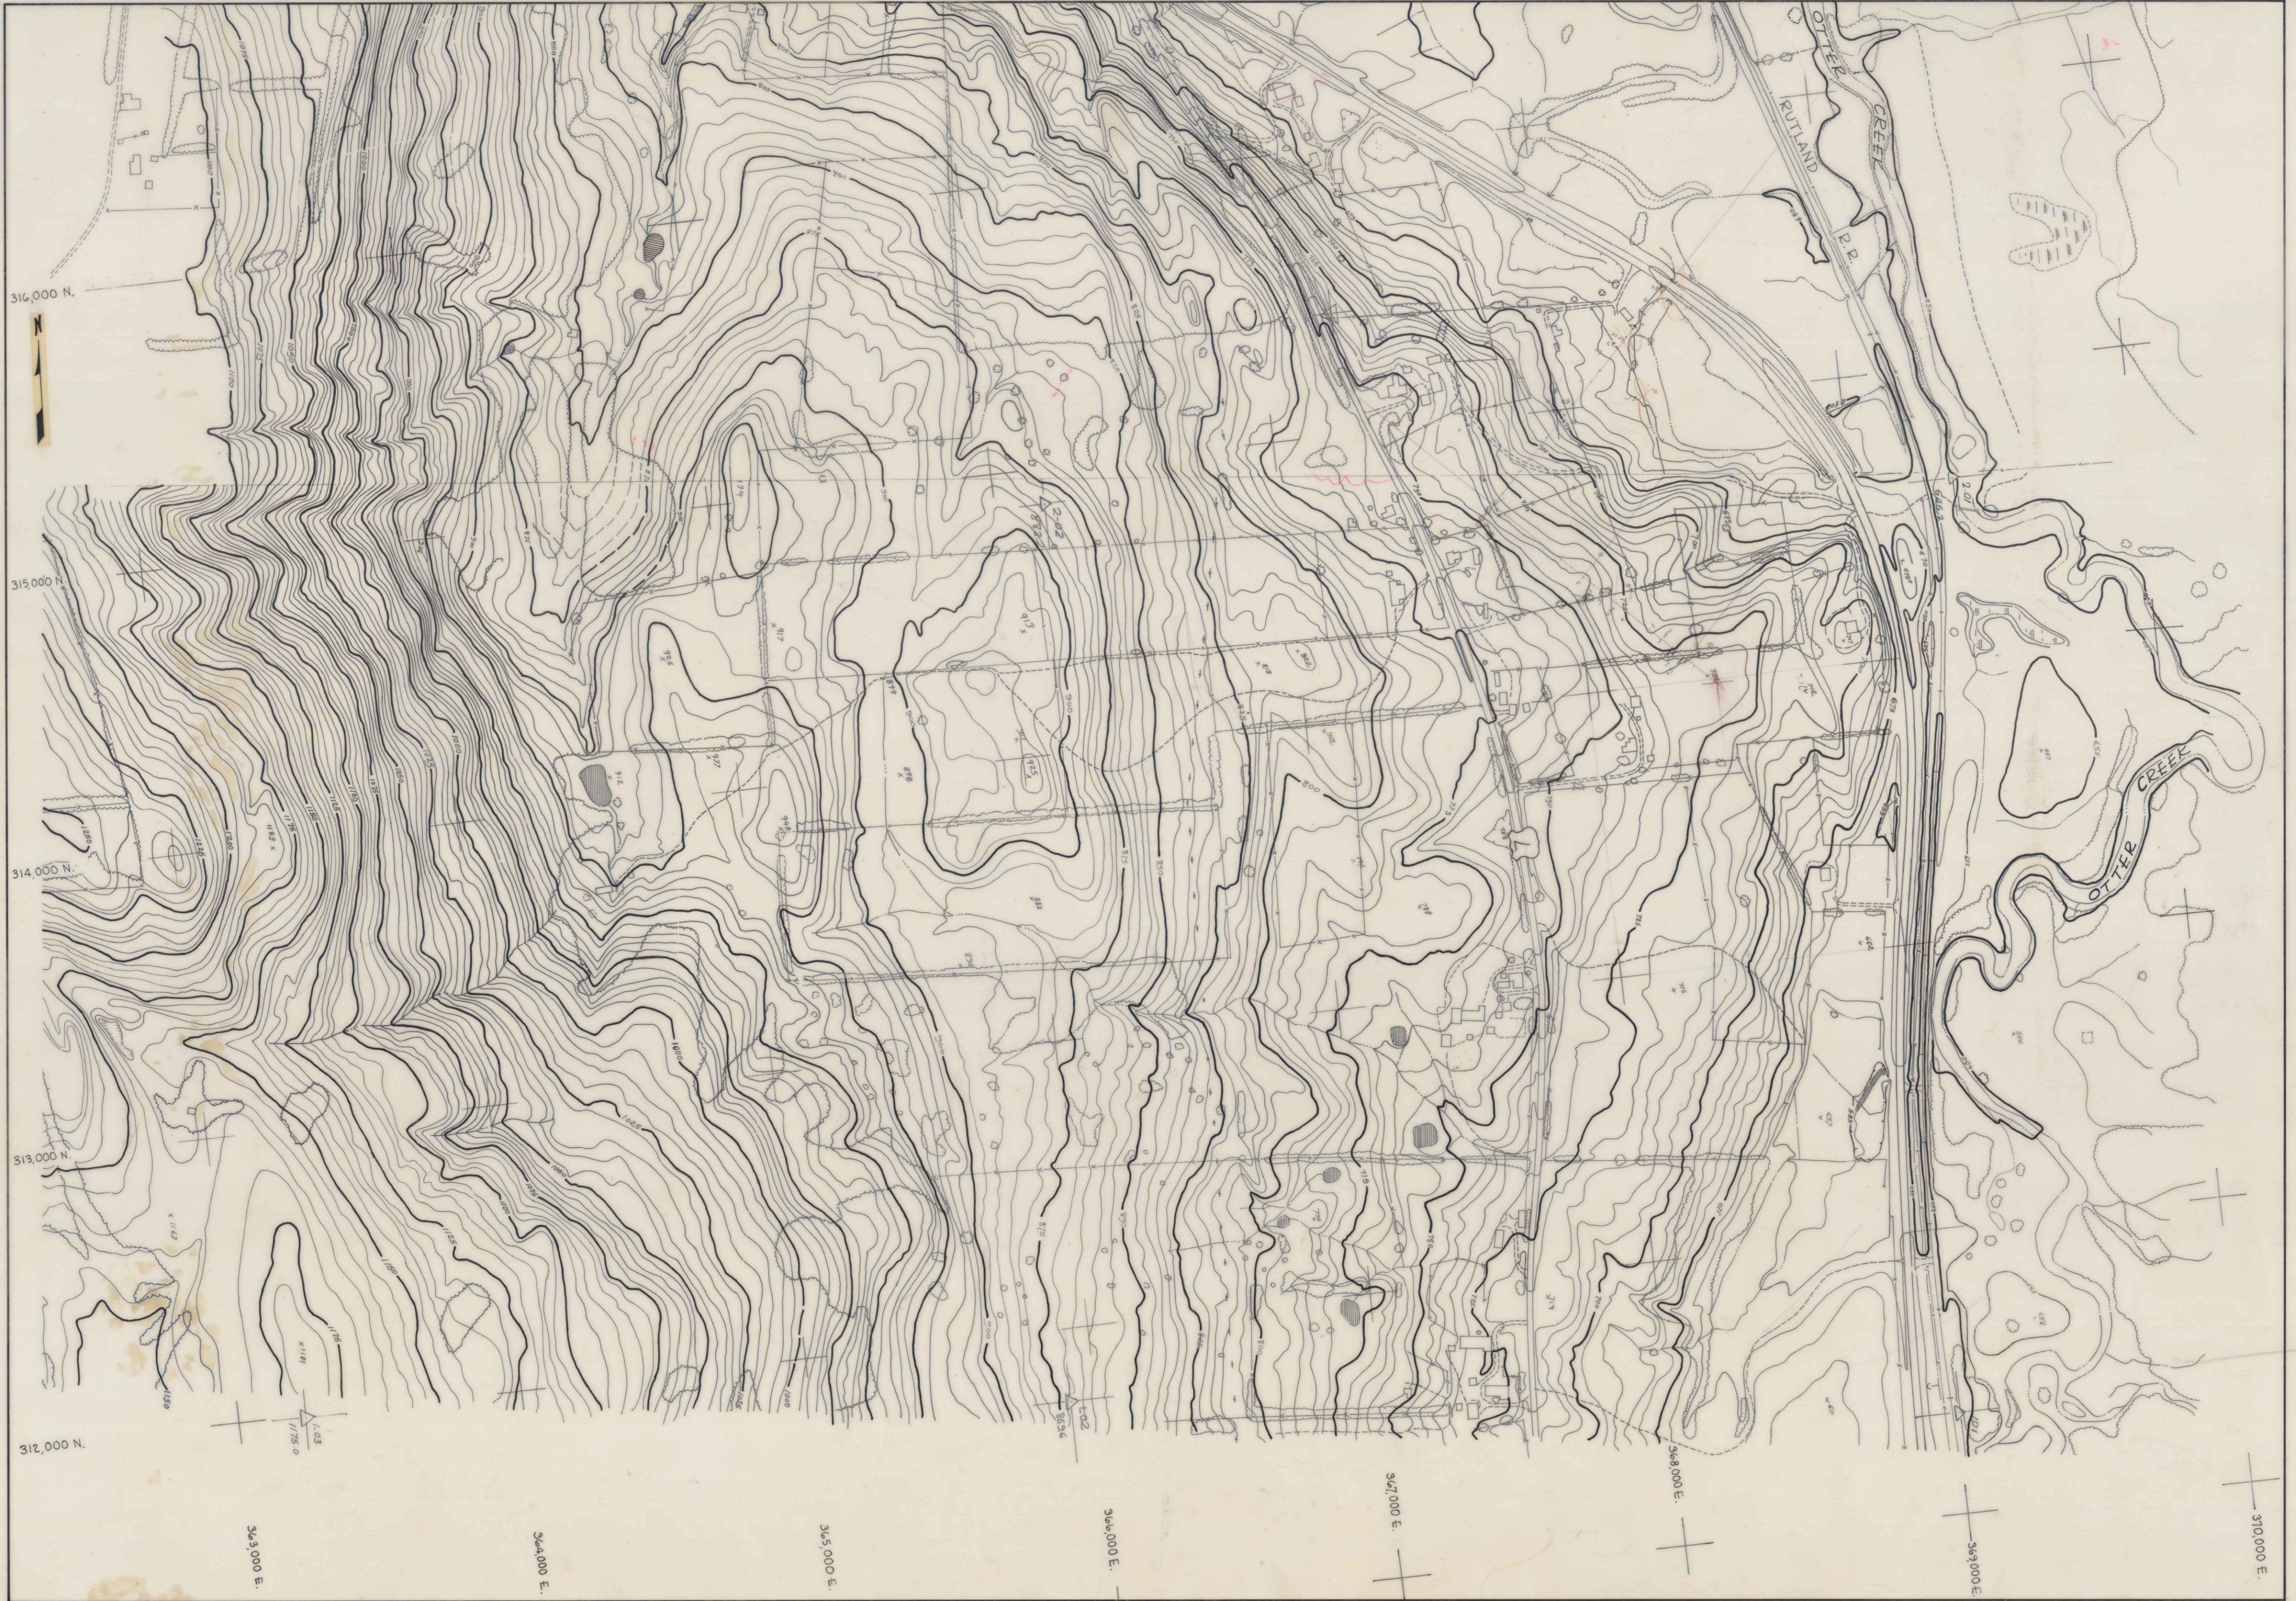

THESE MAPS COMPILED USING PHOTOGRAMMETRIC METHODS
BY E. S. PRESTON & ASSOC. LTD. FOR SCHOENFELD ASSOC. INC.

Scale: 1" = 200'
DATUM: 1929
PHOTOGRAPHY: 9-24-66

STATE OF VERMONT HIGHWAY DEPT.
DANBY - MT TABOR - WALLINGFORD
SHEET No. 1 of 10

190-01



THESE MAPS COMPILED USING PHOTOGRAMMETRIC METHODS
BY E. S. PRESTON & ASSOC. LTD. FOR SCHOENFELD ASSOC. INC.

Scale: 1" = 200'

DATUM: 1939
PHOTOGRAPHY: 9-24-66

STATE OF VERMONT HIGHWAY DEPT.
DANBY - MT. TABOR - WALLINGFORD
SHEET No. 2 of 10

190-02




THESE MAPS COMPILED USING PHOTOGRAMMETRIC METHODS
BY E.S. PRESTON & ASSOC. LTD. FOR SCHOENFELD ASSOC. INC.

Scale: 1" = 200'
DATUM: 1929
PHOTOGRAPHY: 9-24-66

STATE OF VERMONT HIGHWAY DEPT.
DANBY - MT TABOR - WALLINGFORD
SHEET No. 3 of 10

190-03

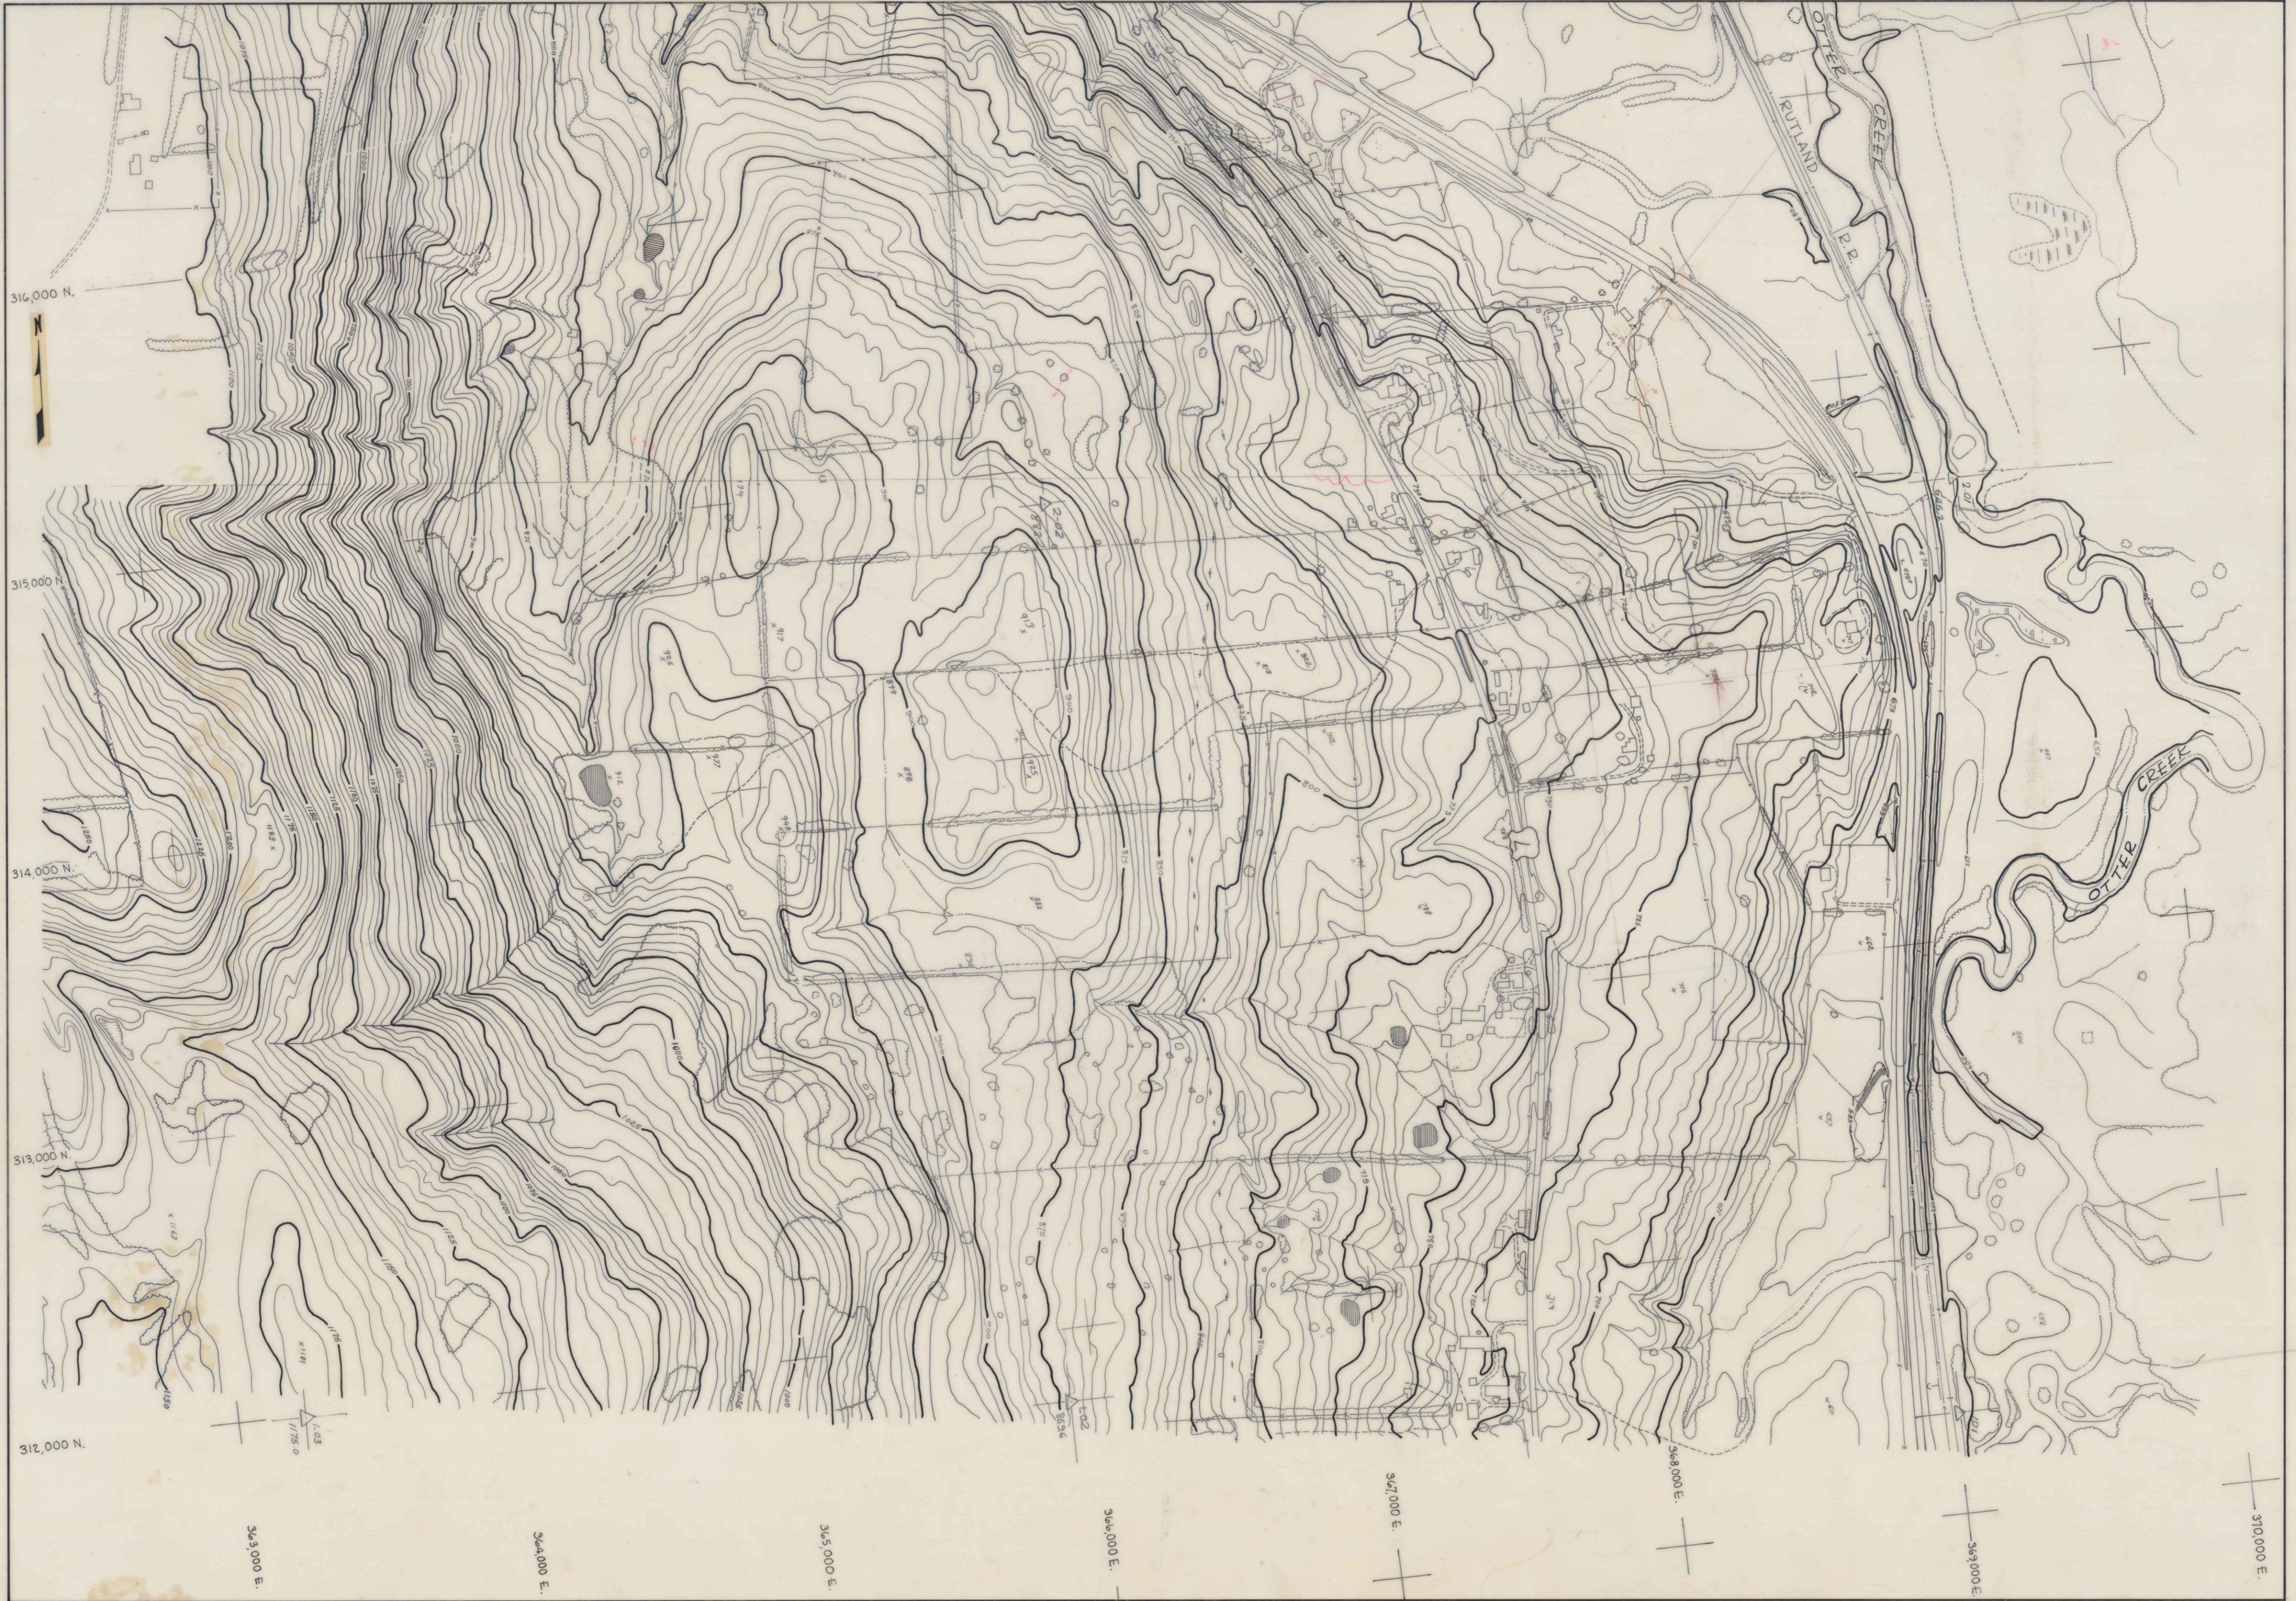

THESE MAPS COMPILED USING PHOTOGRAMMETRIC METHODS
BY E. S. PRESTON & ASSOC. LTD. FOR SCHOENFELD ASSOC. INC.

Scale: 1" = 200'
DATUM: 1929
PHOTOGRAPHY: 9-24-66

STATE OF VERMONT HIGHWAY DEPT.
DANBY - MT. TABOR - WALLINGFORD
SHEET No. 1 of 10

190-01




THESE MAPS COMPILED USING PHOTOGRAMMETRIC METHODS
BY E.S. PRESTON & ASSOC. LTD. FOR SCHOENFELD ASSOC. INC.

200 100 0 200
Scale: 1" = 200'
DATUM: 1929
PHOTOGRAPHY: 9-24-66

STATE OF VERMONT HIGHWAY DEPT.
DANBY - MT TABOR - WALLINGFORD
SHEET No. 3 of 10

190-03

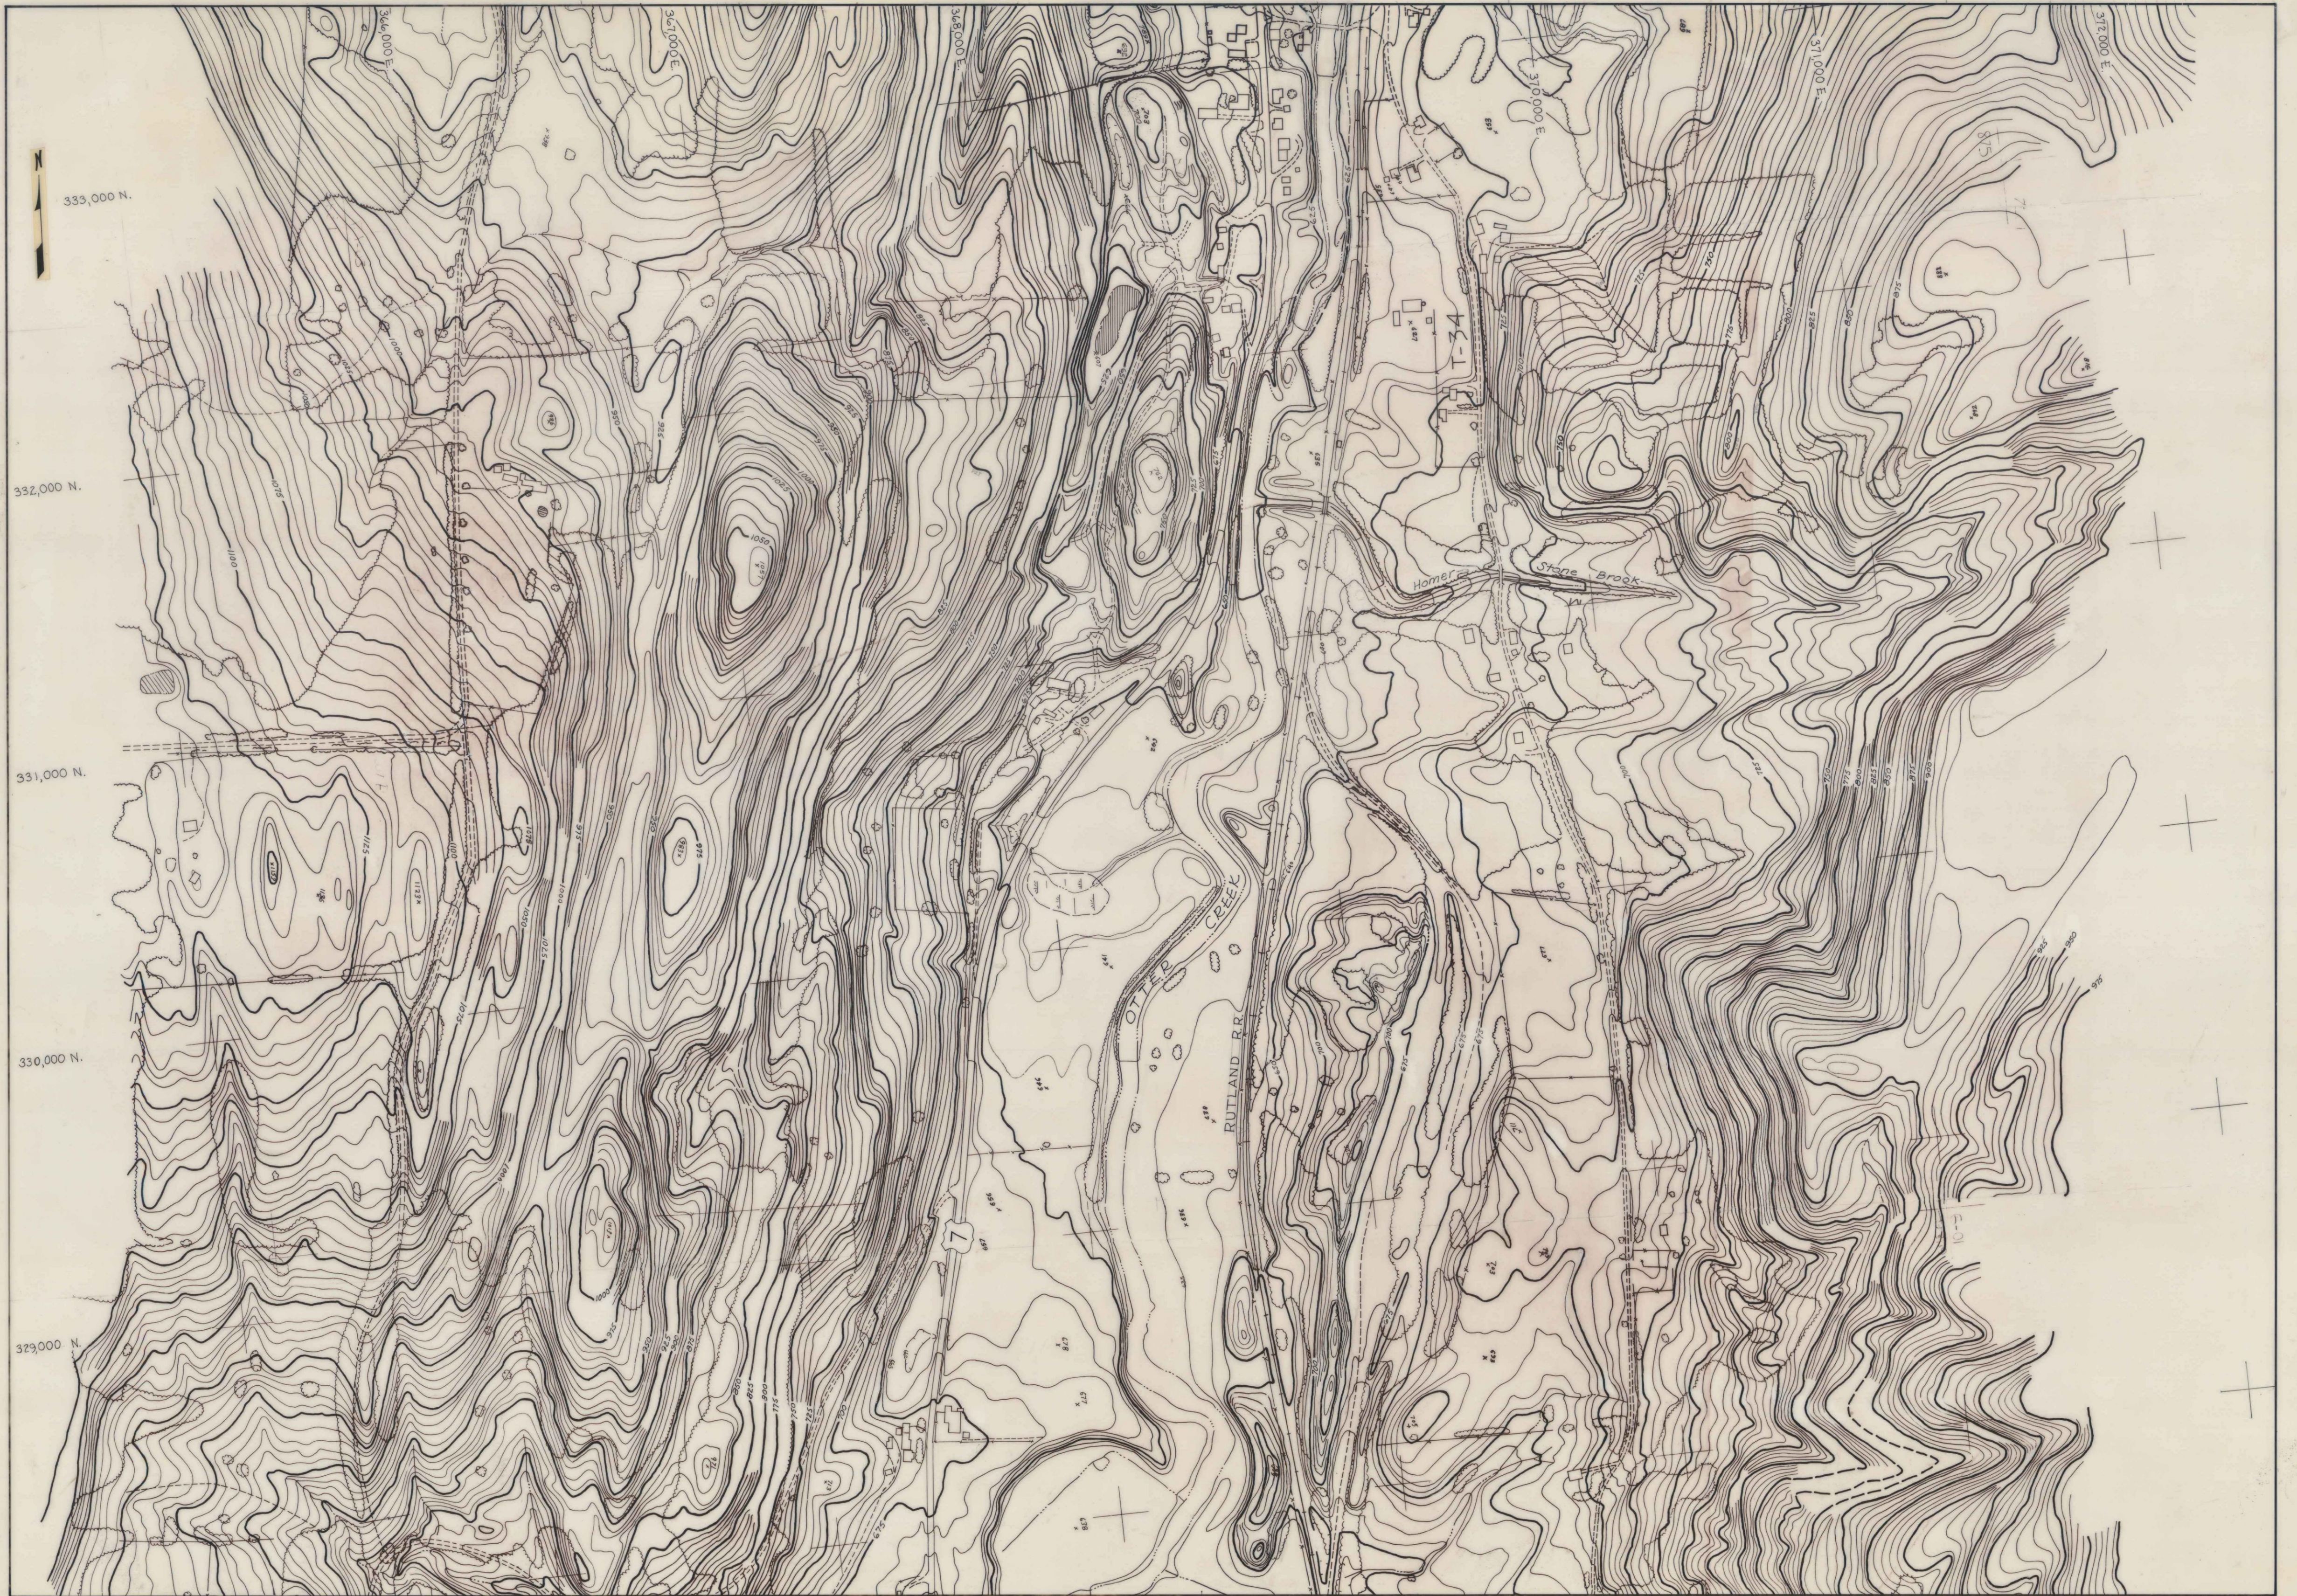


THESE MAPS COMPILED USING PHOTOGRAMMETRIC METHODS
BY E.S. PRESTON & ASSOC. LTD. FOR SCHOENFELD ASSOC. INC.

200 100 0 200
Scale: 1" = 200'
DATUM: 1929
PHOTOGRAPHY: 9-24-66

STATE OF VERMONT HIGHWAY DEPT.
DANBY - MT. TABOR - WALLINGFORD
SHEET No. 4 of 10

190-04

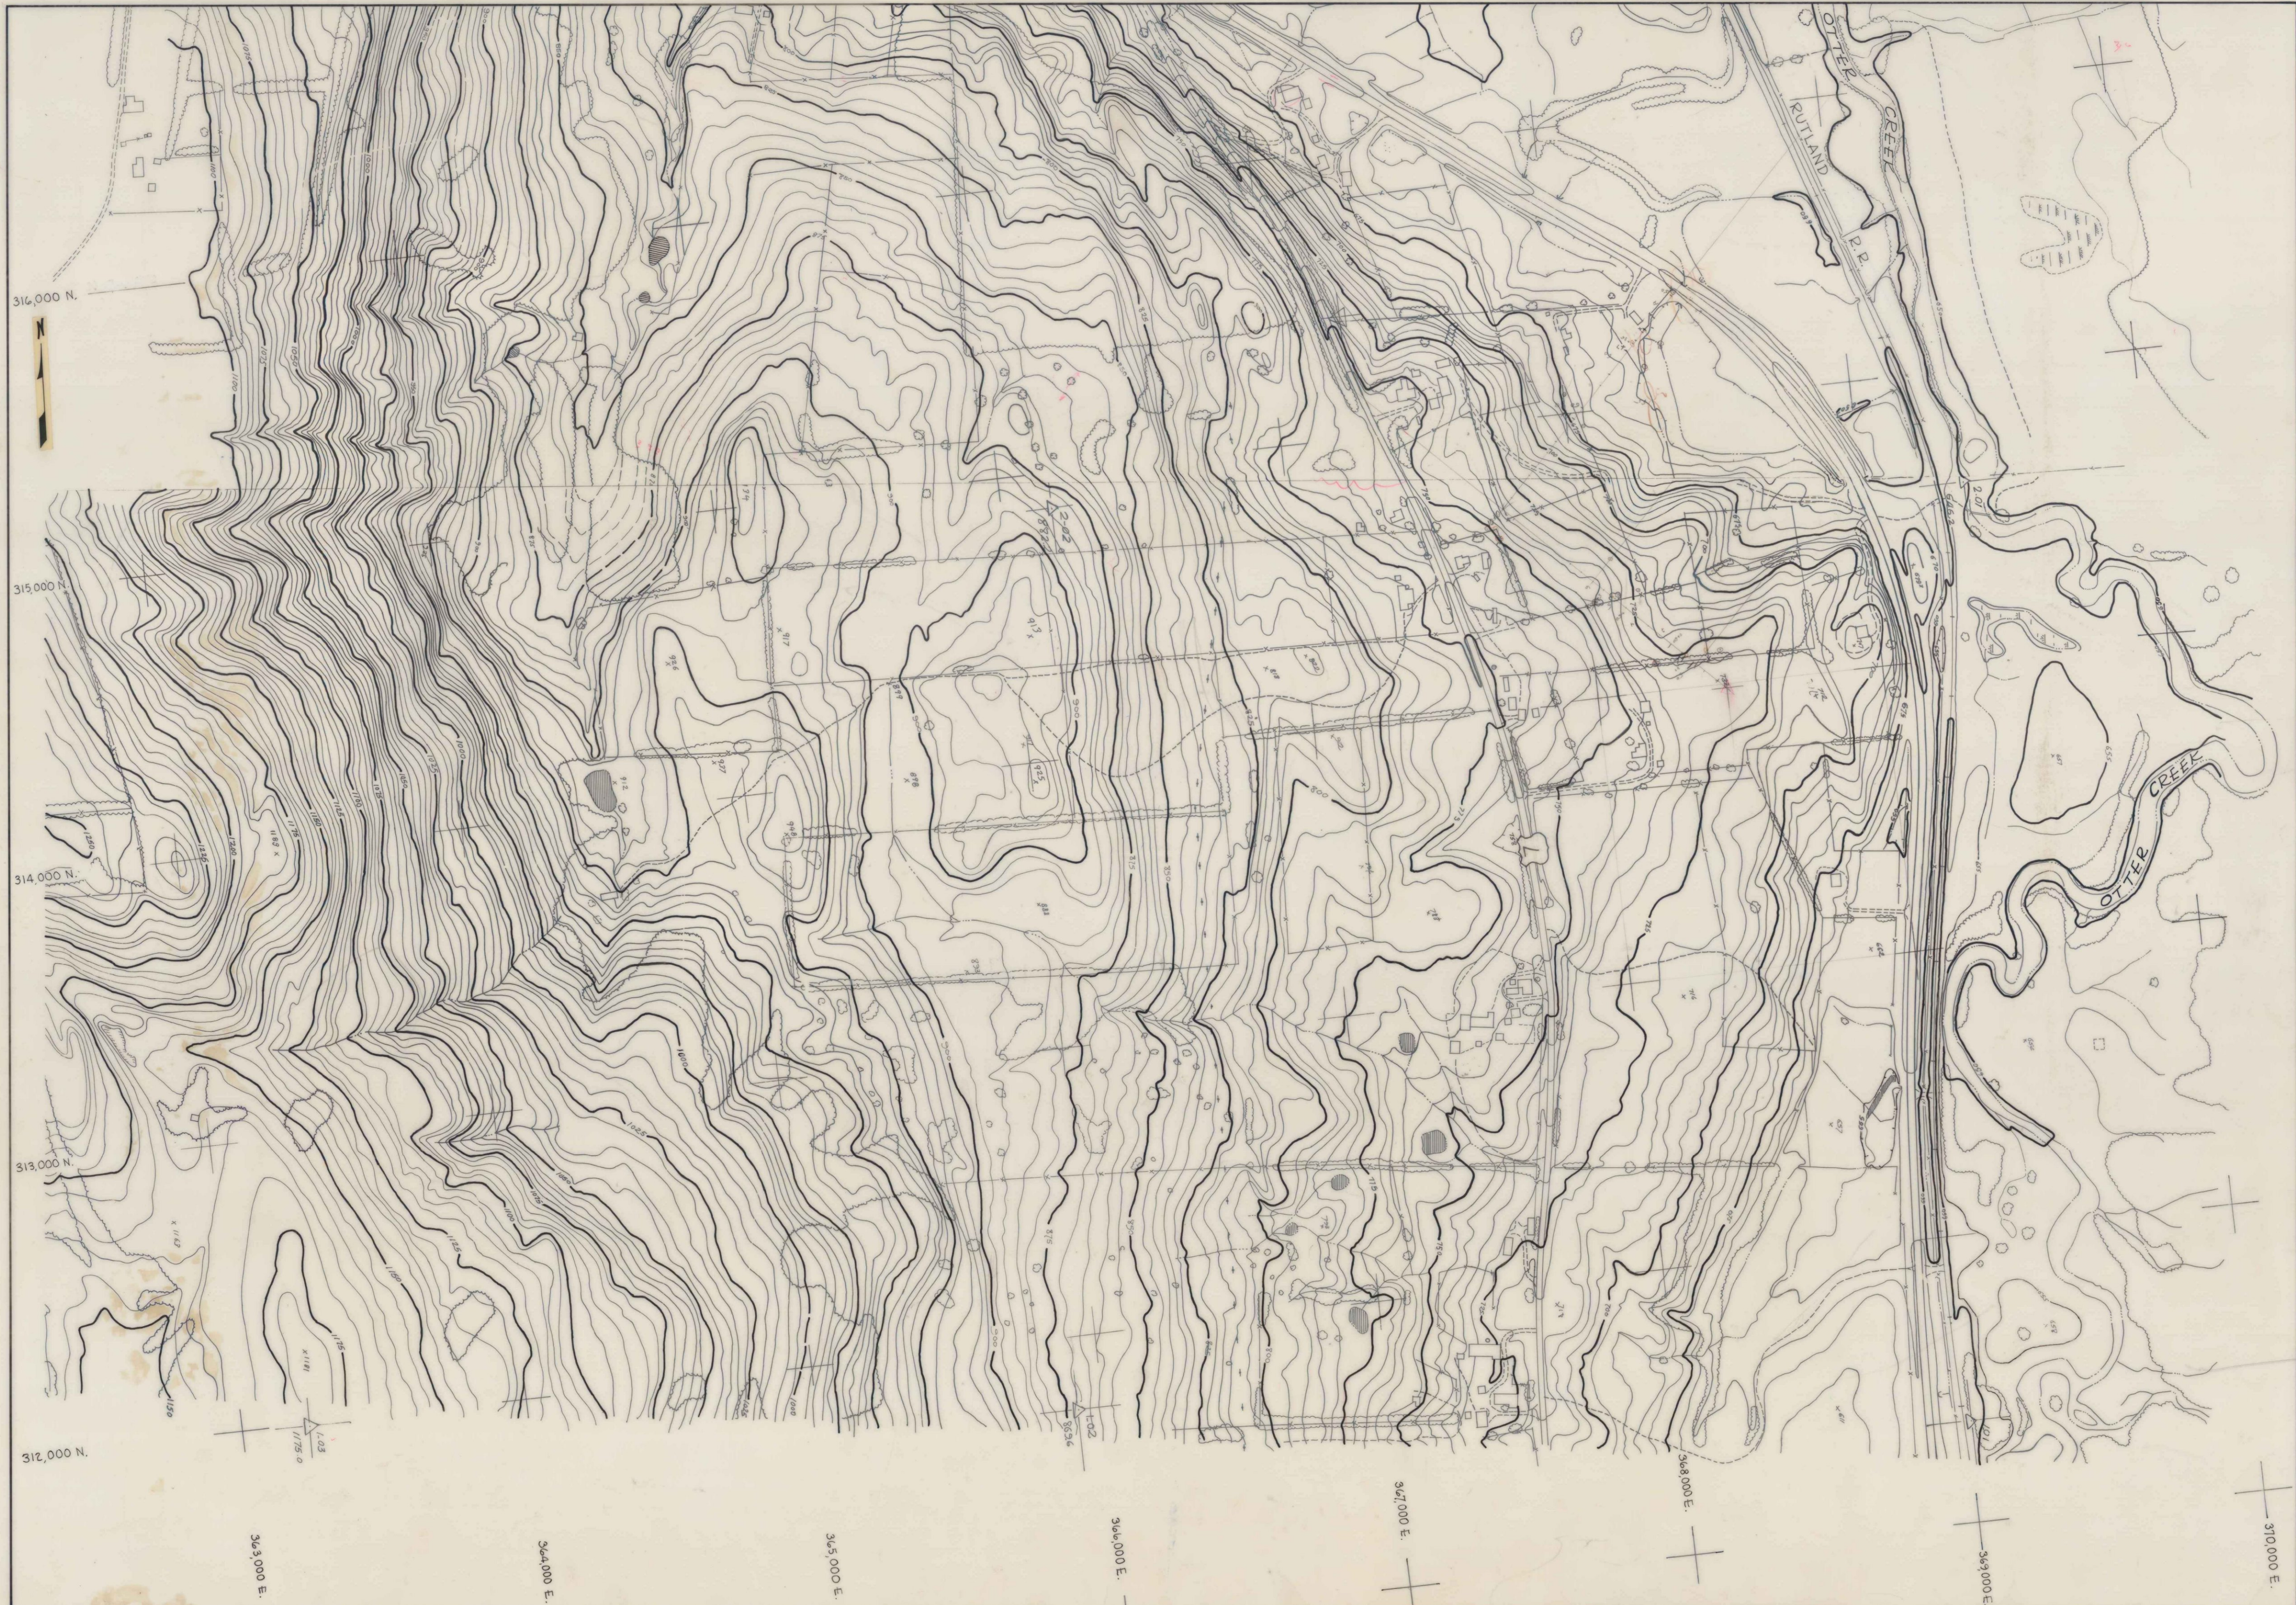

THESE MAPS COMPILED USING PHOTOGRAMMETRIC METHODS
BY E. S. PRESTON & ASSOC. LTD. FOR SCHOENFELD ASSOC. INC.

Scale: 1" = 200'
DATUM: 1929
PHOTOGRAPHY: 9-24-66

STATE OF VERMONT HIGHWAY DEPT.
DANBY - MT TABOR - WALLINGFORD
SHEET No. 1 of 10

190-01




THESE MAPS COMPILED USING PHOTOGRAMMETRIC METHODS
BY E.S. PRESTON & ASSOC. LTD. FOR SCHOENFELD ASSOC. INC.

Scale: 1" = 200'
DATUM: 1929
PHOTOGRAPHY: 9-24-66

STATE OF VERMONT HIGHWAY DEPT.
DANBY - MT TABOR - WALLINGFORD
SHEET No. 3 of 10

190-03

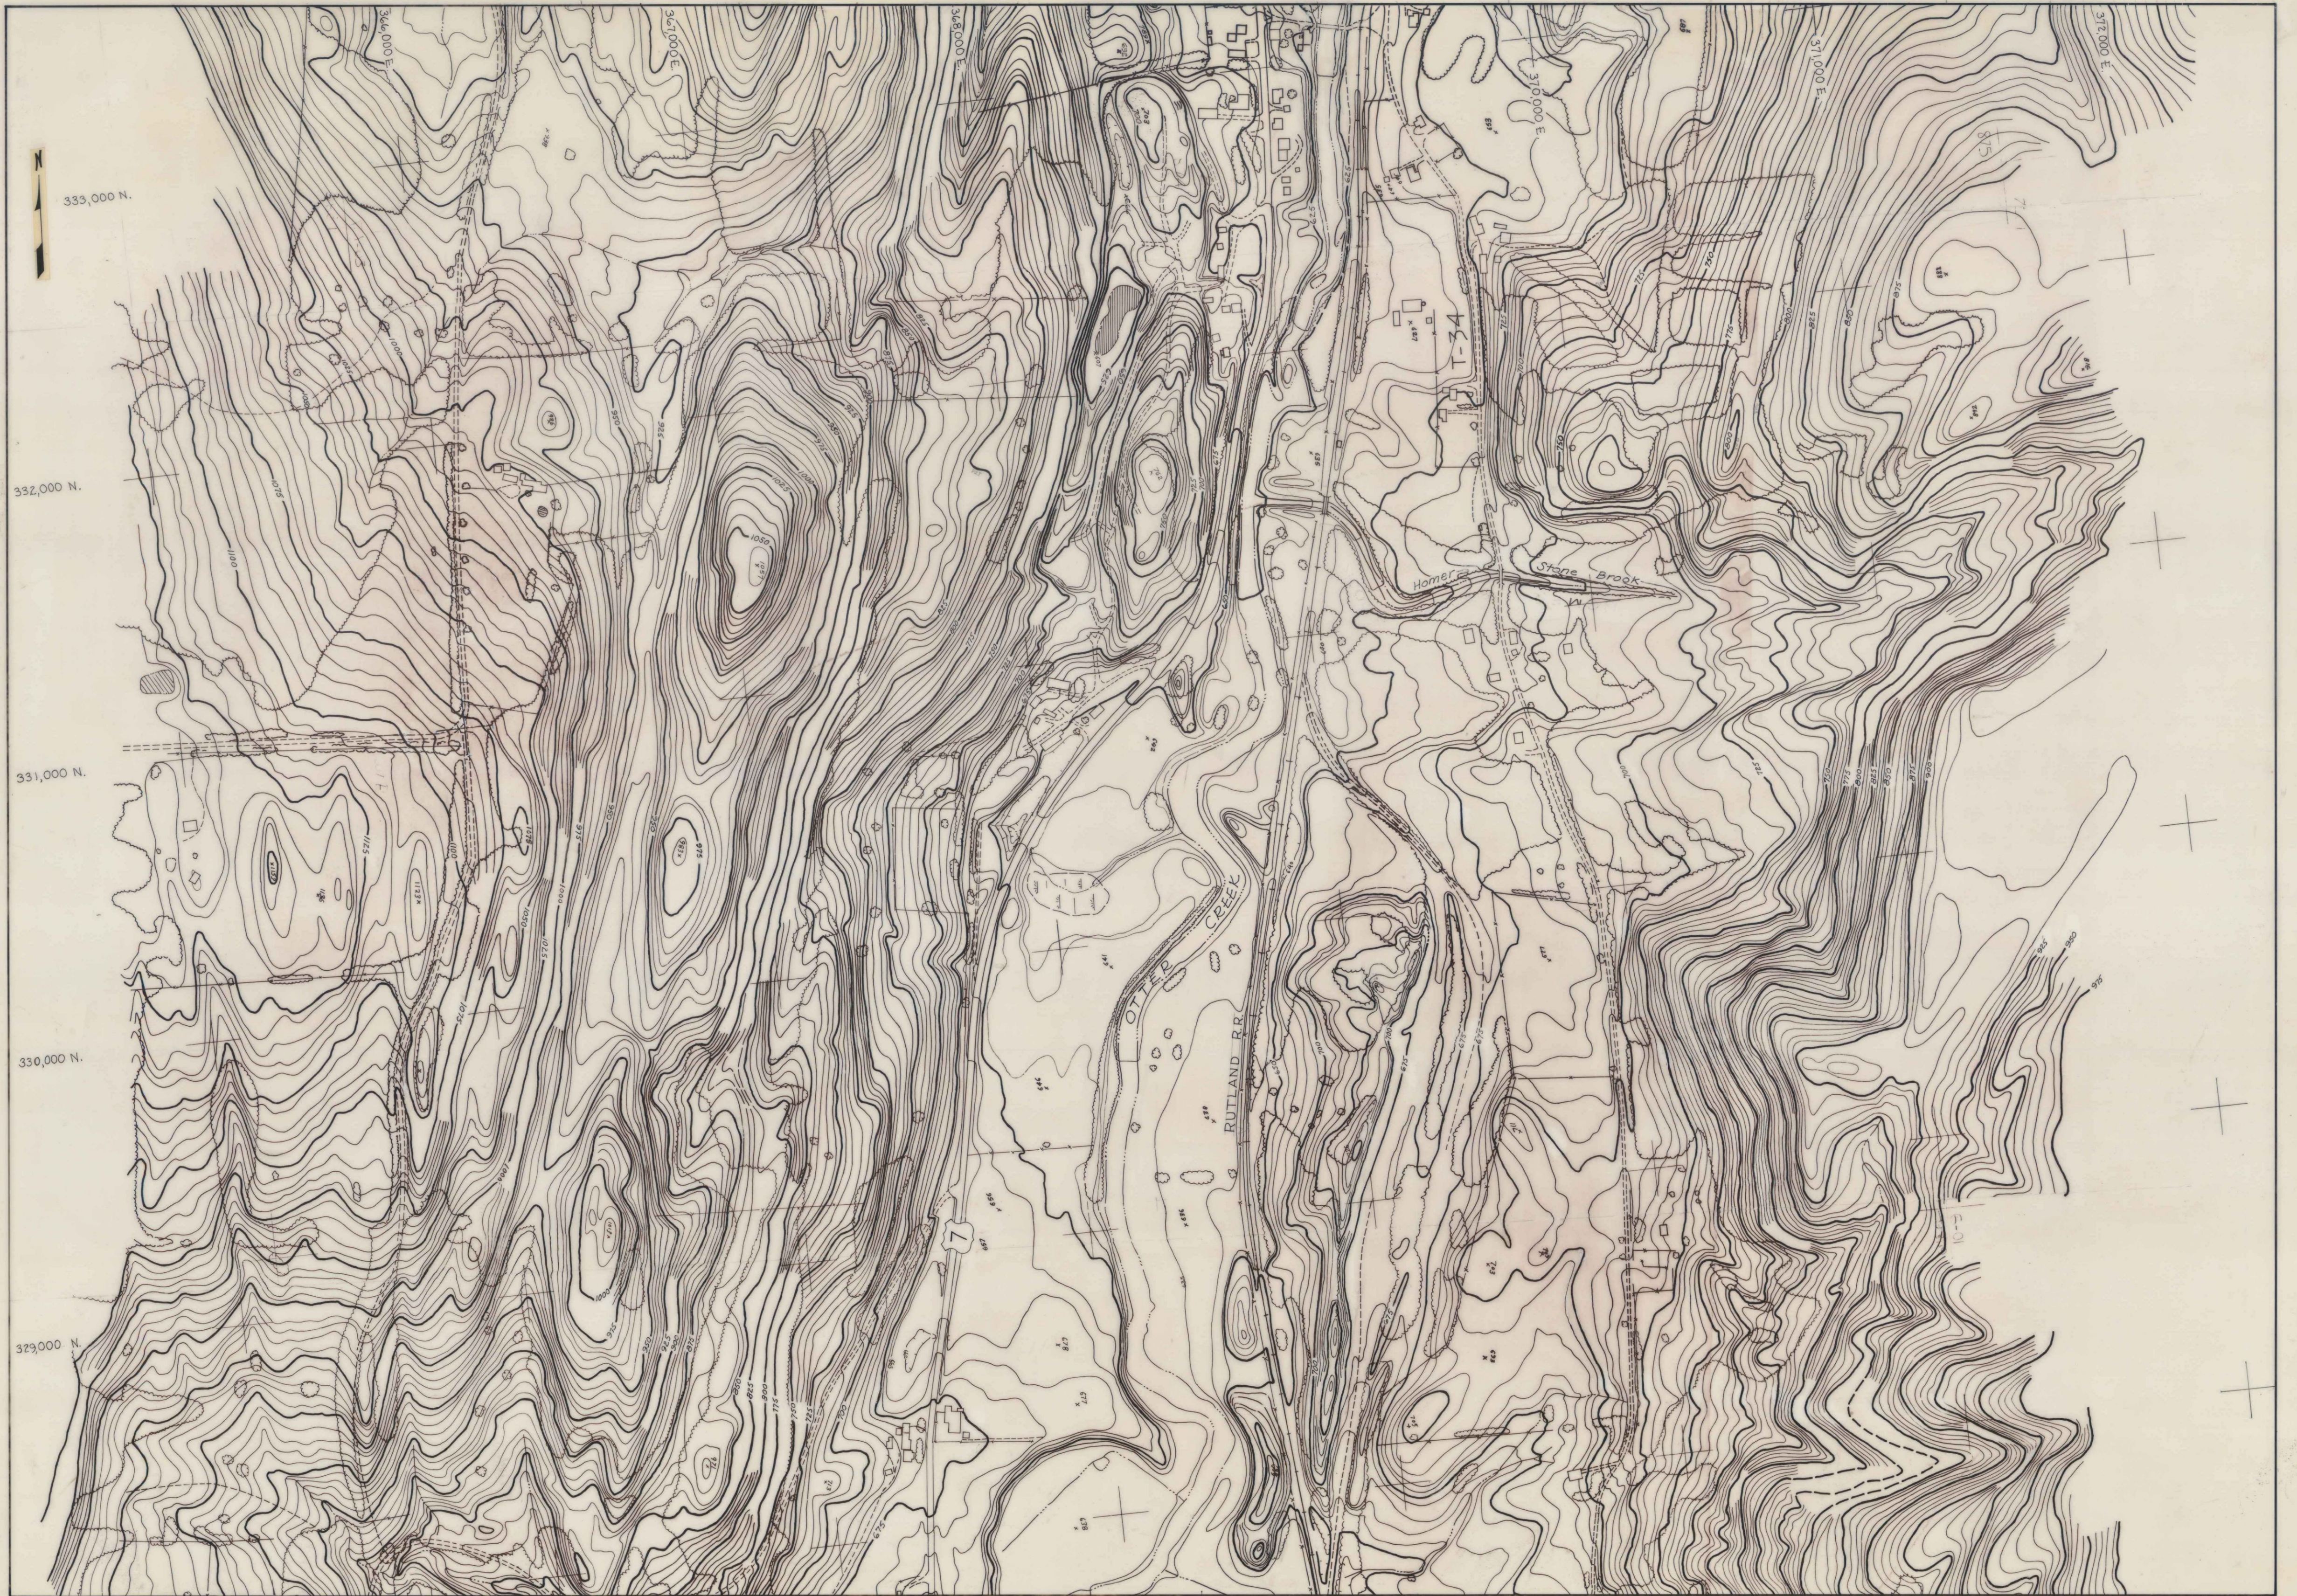


THESE MAPS COMPILED USING PHOTOGRAMMETRIC METHODS
BY E.S. PRESTON & ASSOC. LTD. FOR SCHOENFELD ASSOC. INC.

200 100 0 200
Scale: 1" = 200'
DATUM: 1929
PHOTOGRAPHY: 9-24-66

STATE OF VERMONT HIGHWAY DEPT.
DANBY - MT. TABOR - WALLINGFORD
SHEET No. 4 of 10

190-04

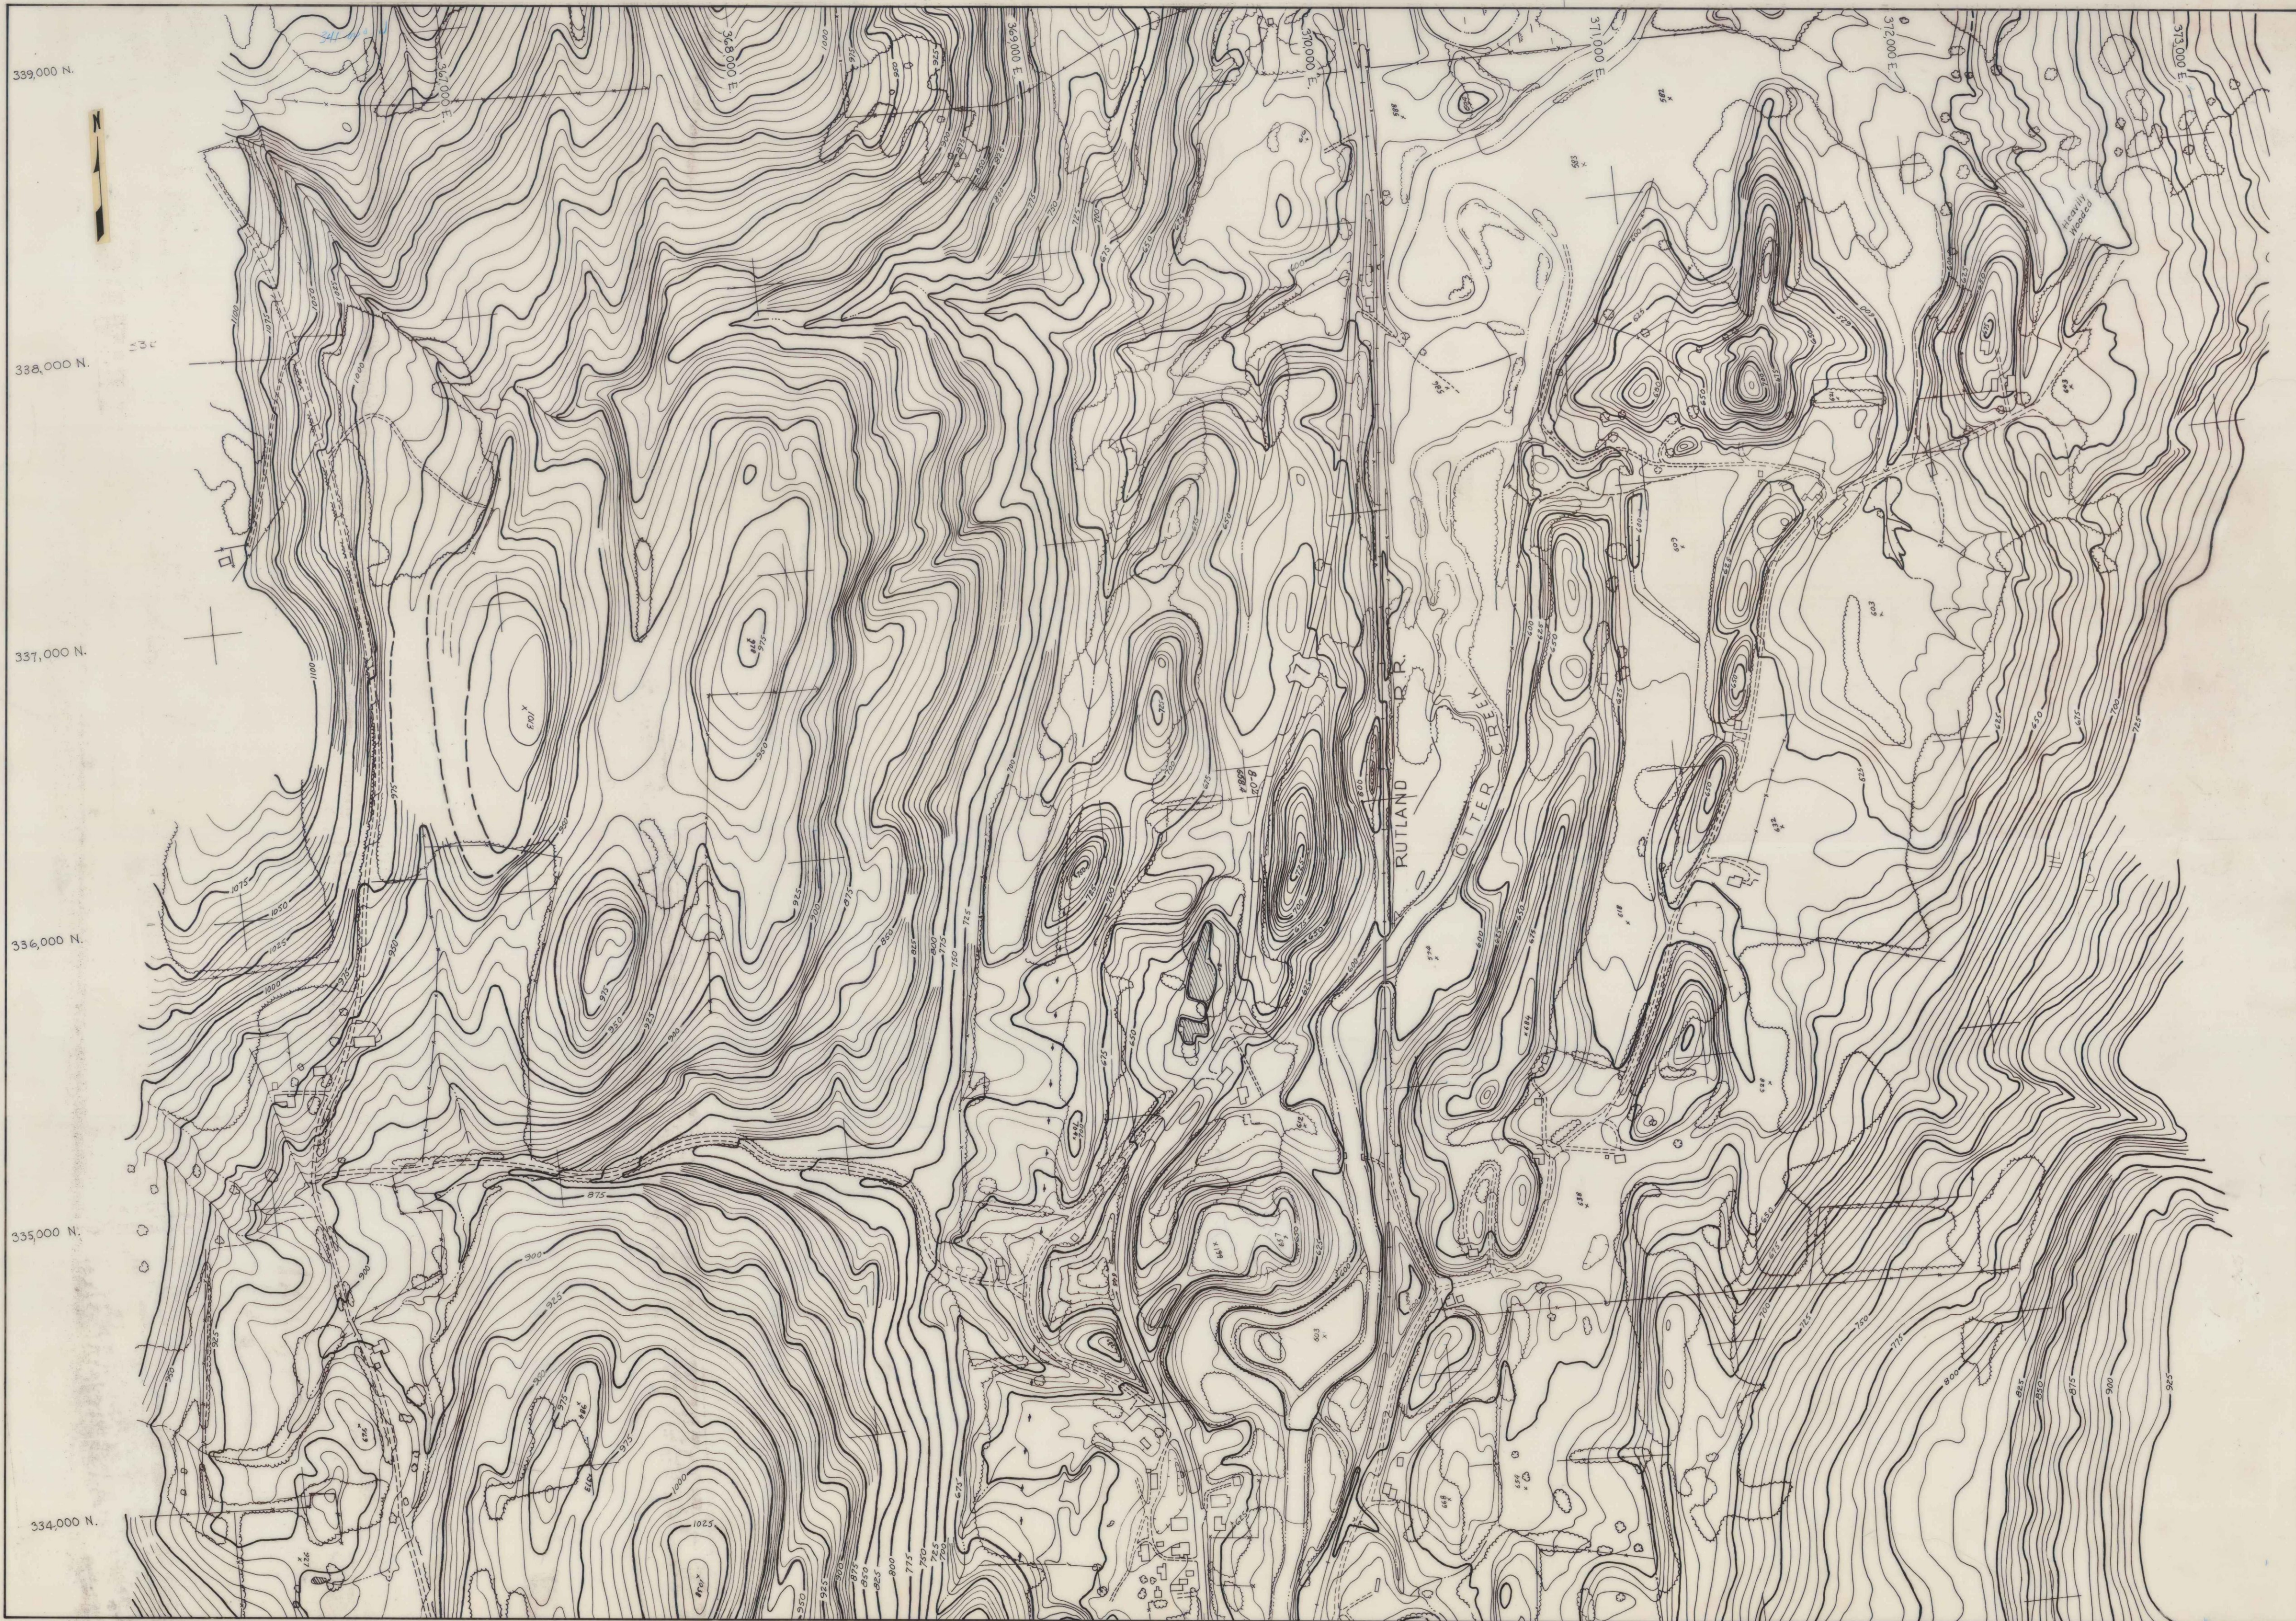


339,000 N.
338,000 N.
337,000 N.
336,000 N.
335,000 N.
334,000 N.

THESE MAPS COMPILED USING PHOTOGRAMMETRIC METHODS
BY E.S. PRESTON & ASSOC. LTD. FOR SCHOENFELD ASSOC. INC.

Scale: 1" = 200'
DATUM: 1929
PHOTOGRAPHY: 9-24-66

STATE OF VERMONT HIGHWAY DEPT.
DANBY - MT. TAILOH - WALLINGFORD
SHEET No. 5 of 10

190-05

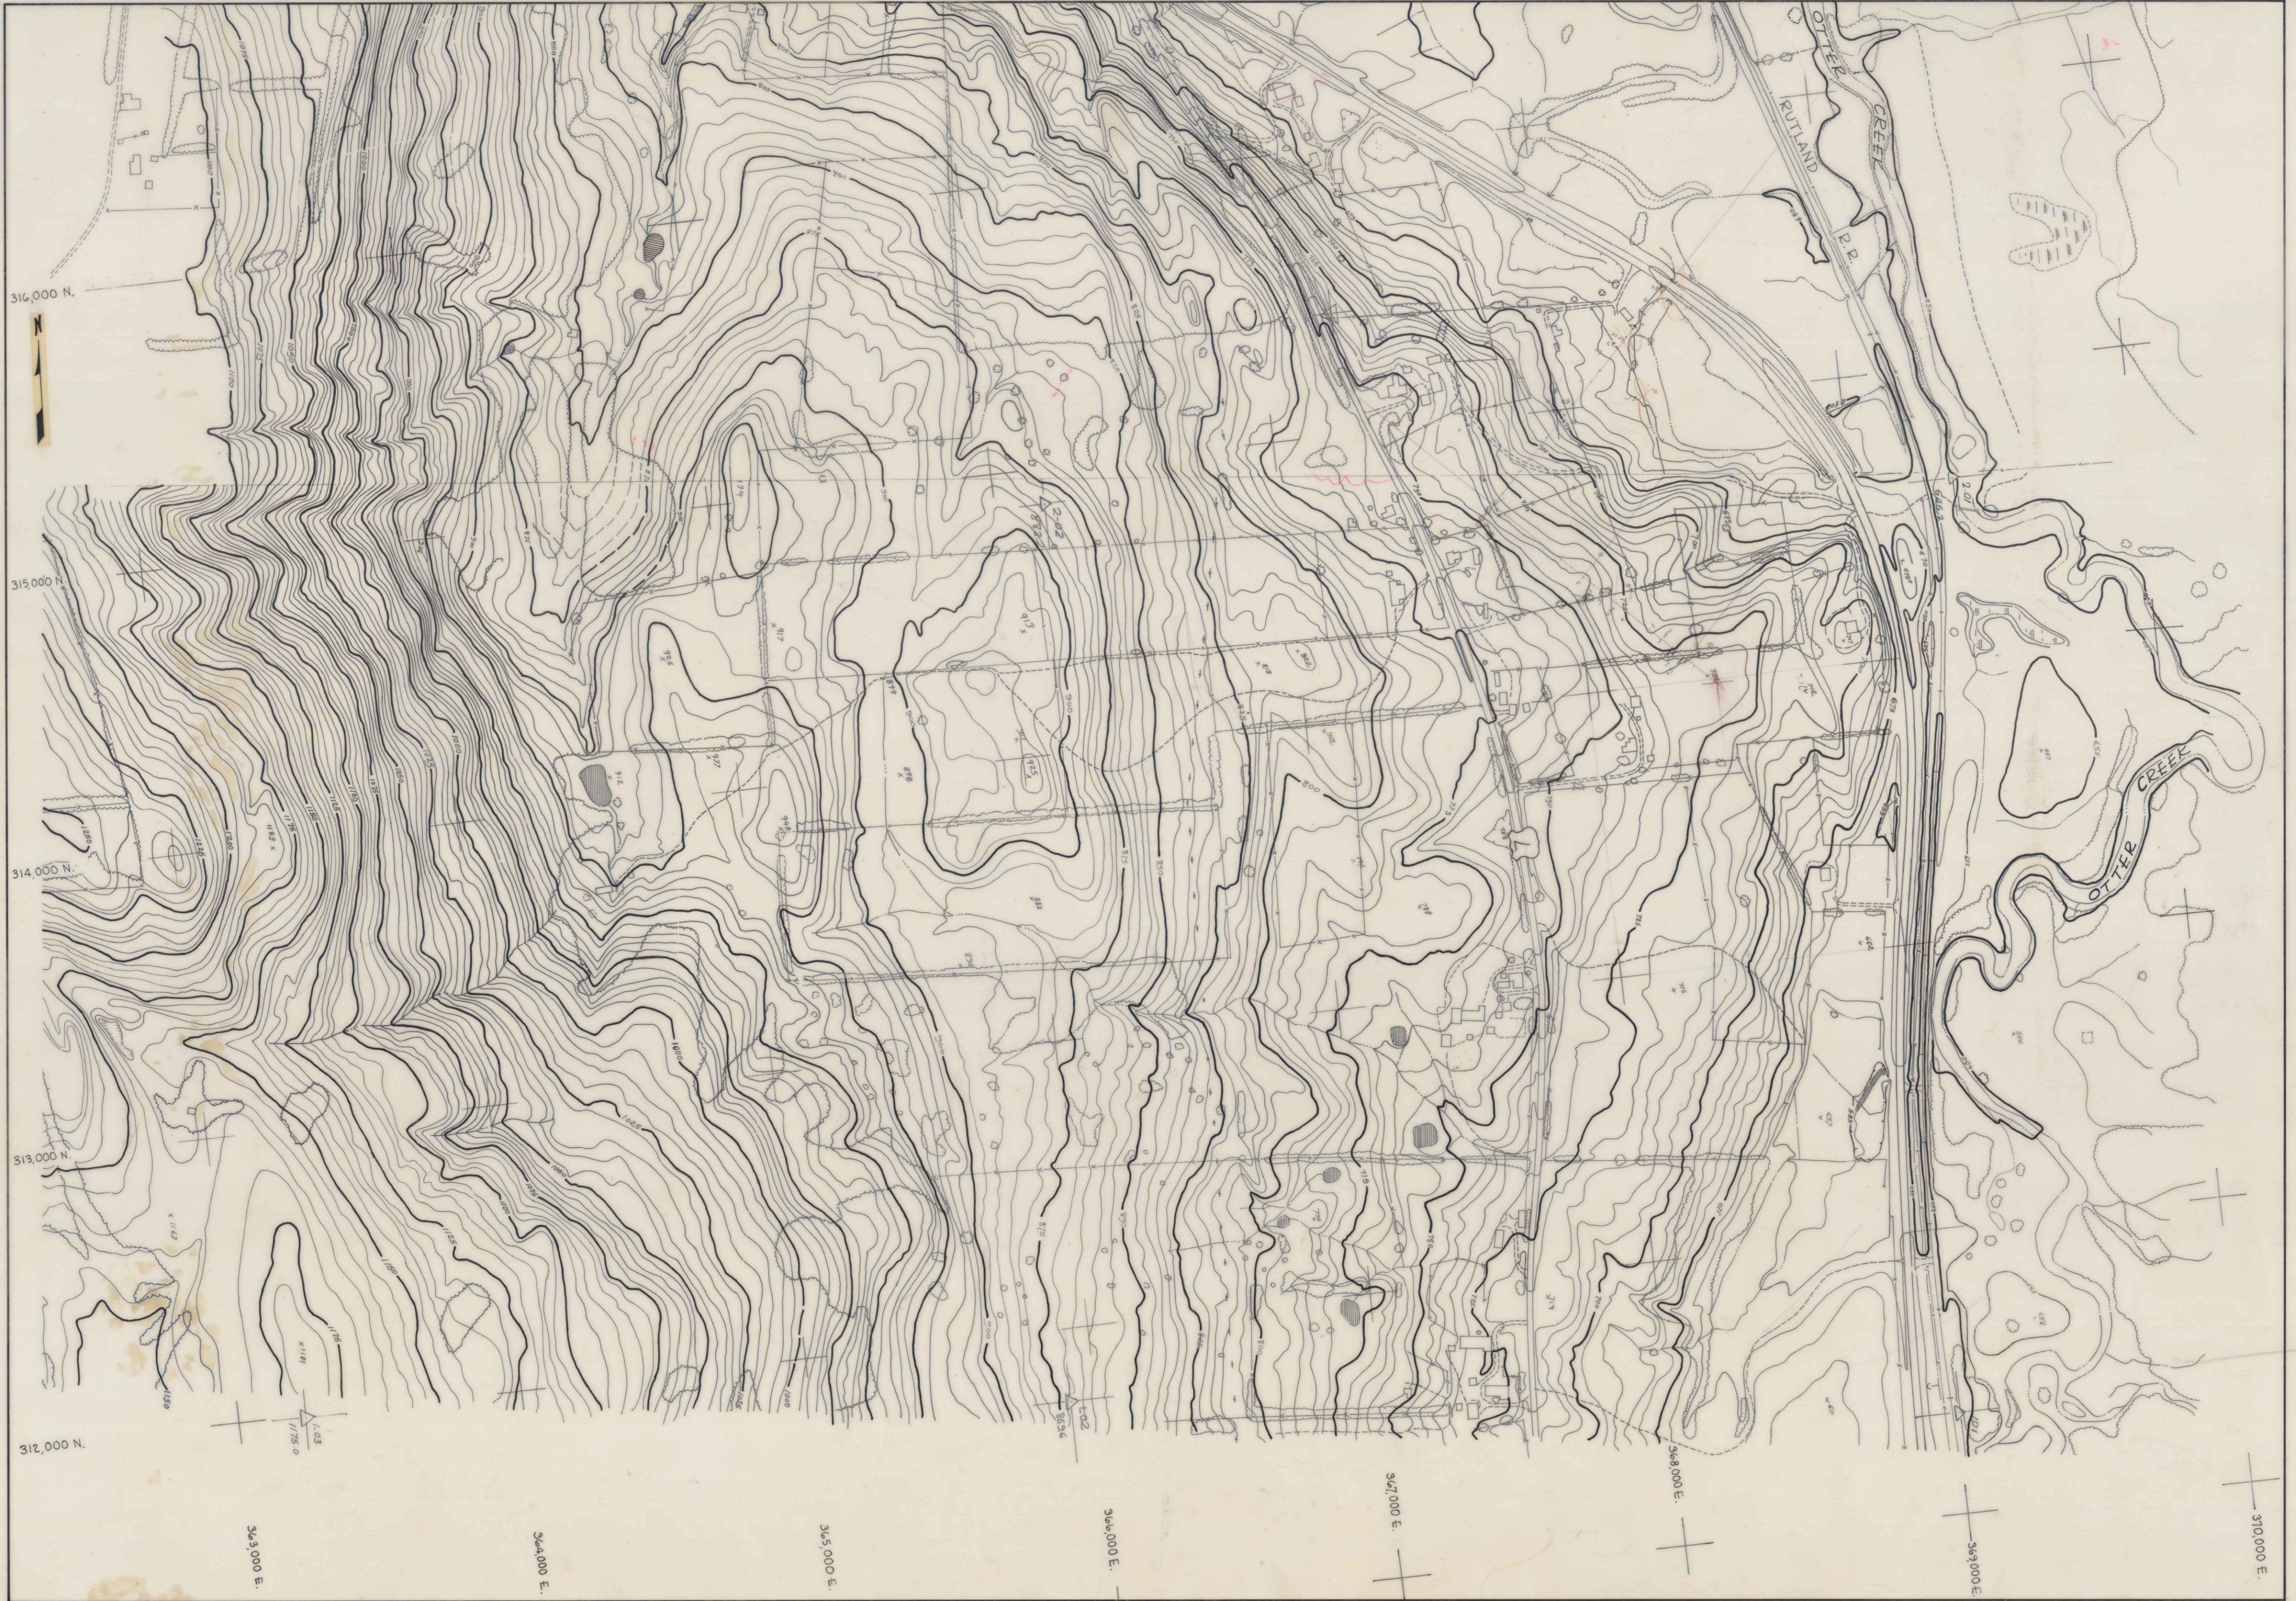

THESE MAPS COMPILED USING PHOTOGRAMMETRIC METHODS
BY E. S. PRESTON & ASSOC. LTD. FOR SCHOENFELD ASSOC. INC.

Scale: 1" = 200'
DATUM: 1929
PHOTOGRAPHY: 9-24-66

STATE OF VERMONT HIGHWAY DEPT.
DANBY - MT TABOR - WALLINGFORD
SHEET No. 1 of 10

190-01



THESE MAPS COMPILED USING PHOTOGRAMMETRIC METHODS
BY E.S. PRESTON & ASSOC. LTD. FOR SCHOENFELD ASSOC. INC.

Scale: 1" = 200'

DATUM: 1939
PHOTOGRAPHY: 9-24-66

STATE OF VERMONT HIGHWAY DEPT.
DANBY - MT. TABOR - WALLINGFORD
SHEET No. 2 of 10

190-02




THESE MAPS COMPILED USING PHOTOGRAMMETRIC METHODS
BY E.S. PRESTON & ASSOC. LTD. FOR SCHOENFELD ASSOC. INC.

Scale: 1" = 200'
DATUM: 1929
PHOTOGRAPHY: 9-24-66

STATE OF VERMONT HIGHWAY DEPT.
DANBY - MT TABOR - WALLINGFORD
SHEET No. 3 of 10

190-03

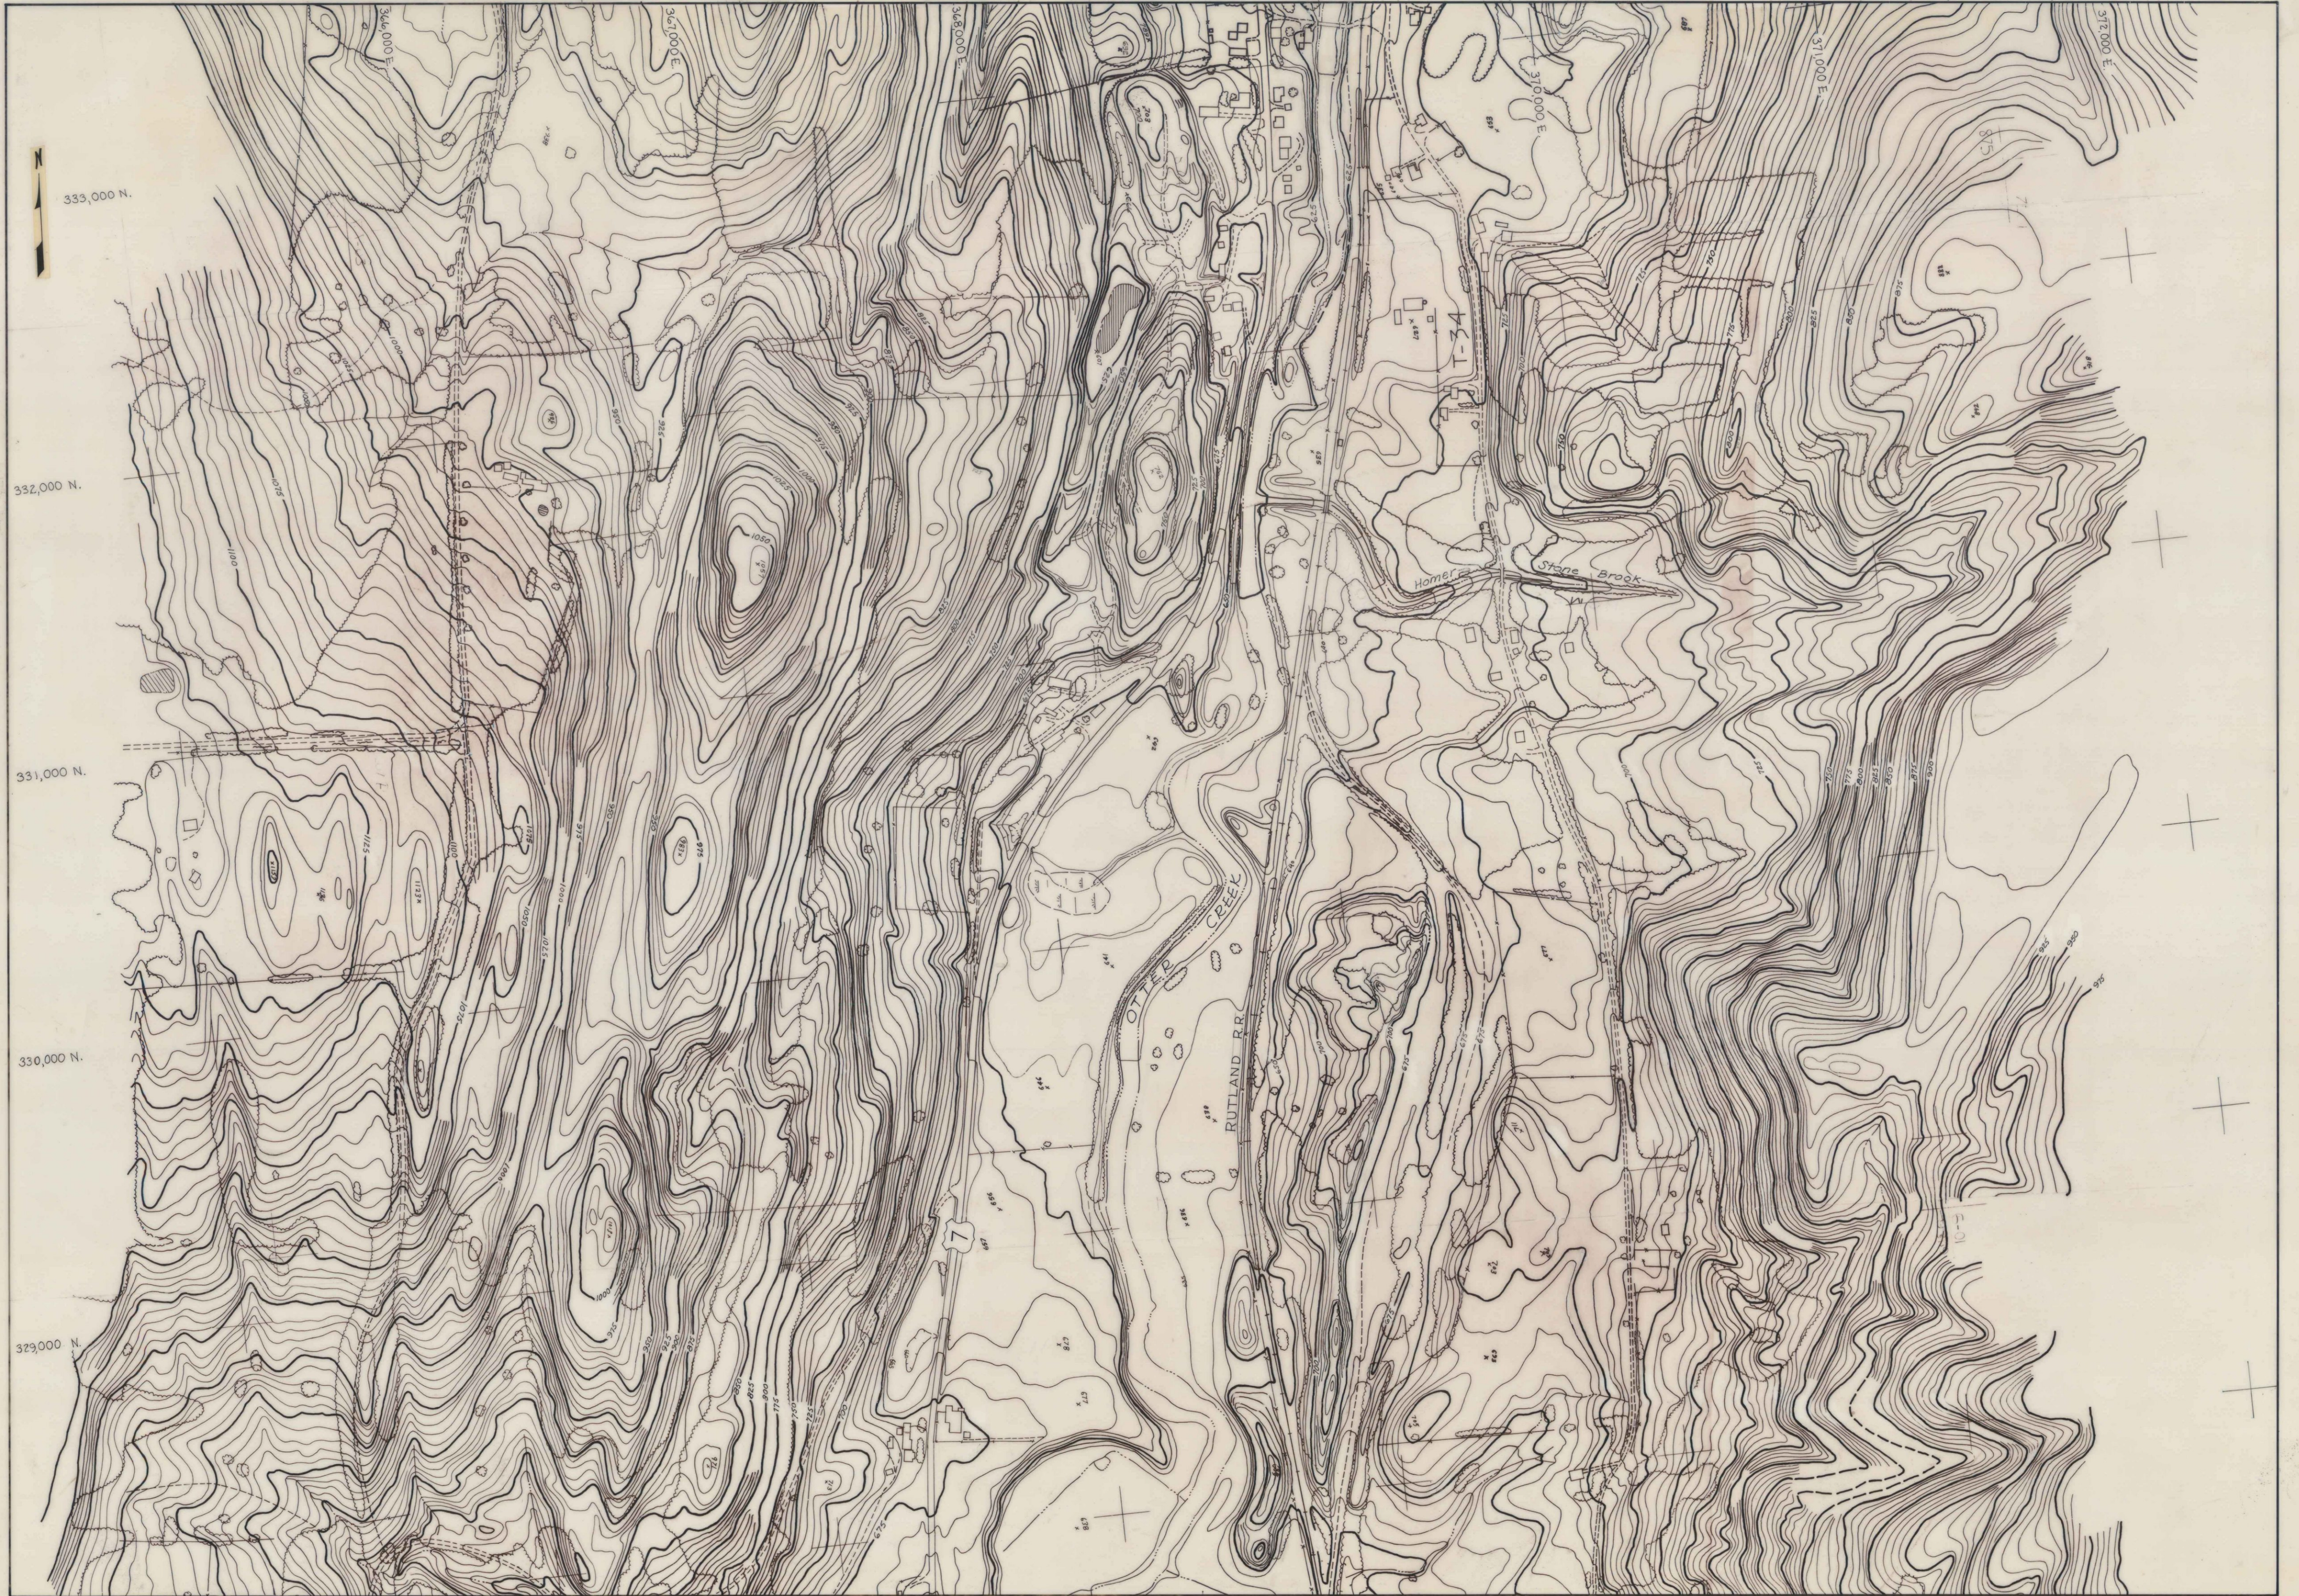


THESE MAPS COMPILED USING PHOTOGRAMMETRIC METHODS
BY E.S. PRESTON & ASSOC. LTD. FOR SCHOENFELD ASSOC. INC.

200 100 0 200
Scale: 1" = 200'
DATUM: 1929
PHOTOGRAPHY: 9-24-66

STATE OF VERMONT HIGHWAY DEPT.
DANBY - MT. TABOR - WALLINGFORD
SHEET No. 4 of 10

190-04

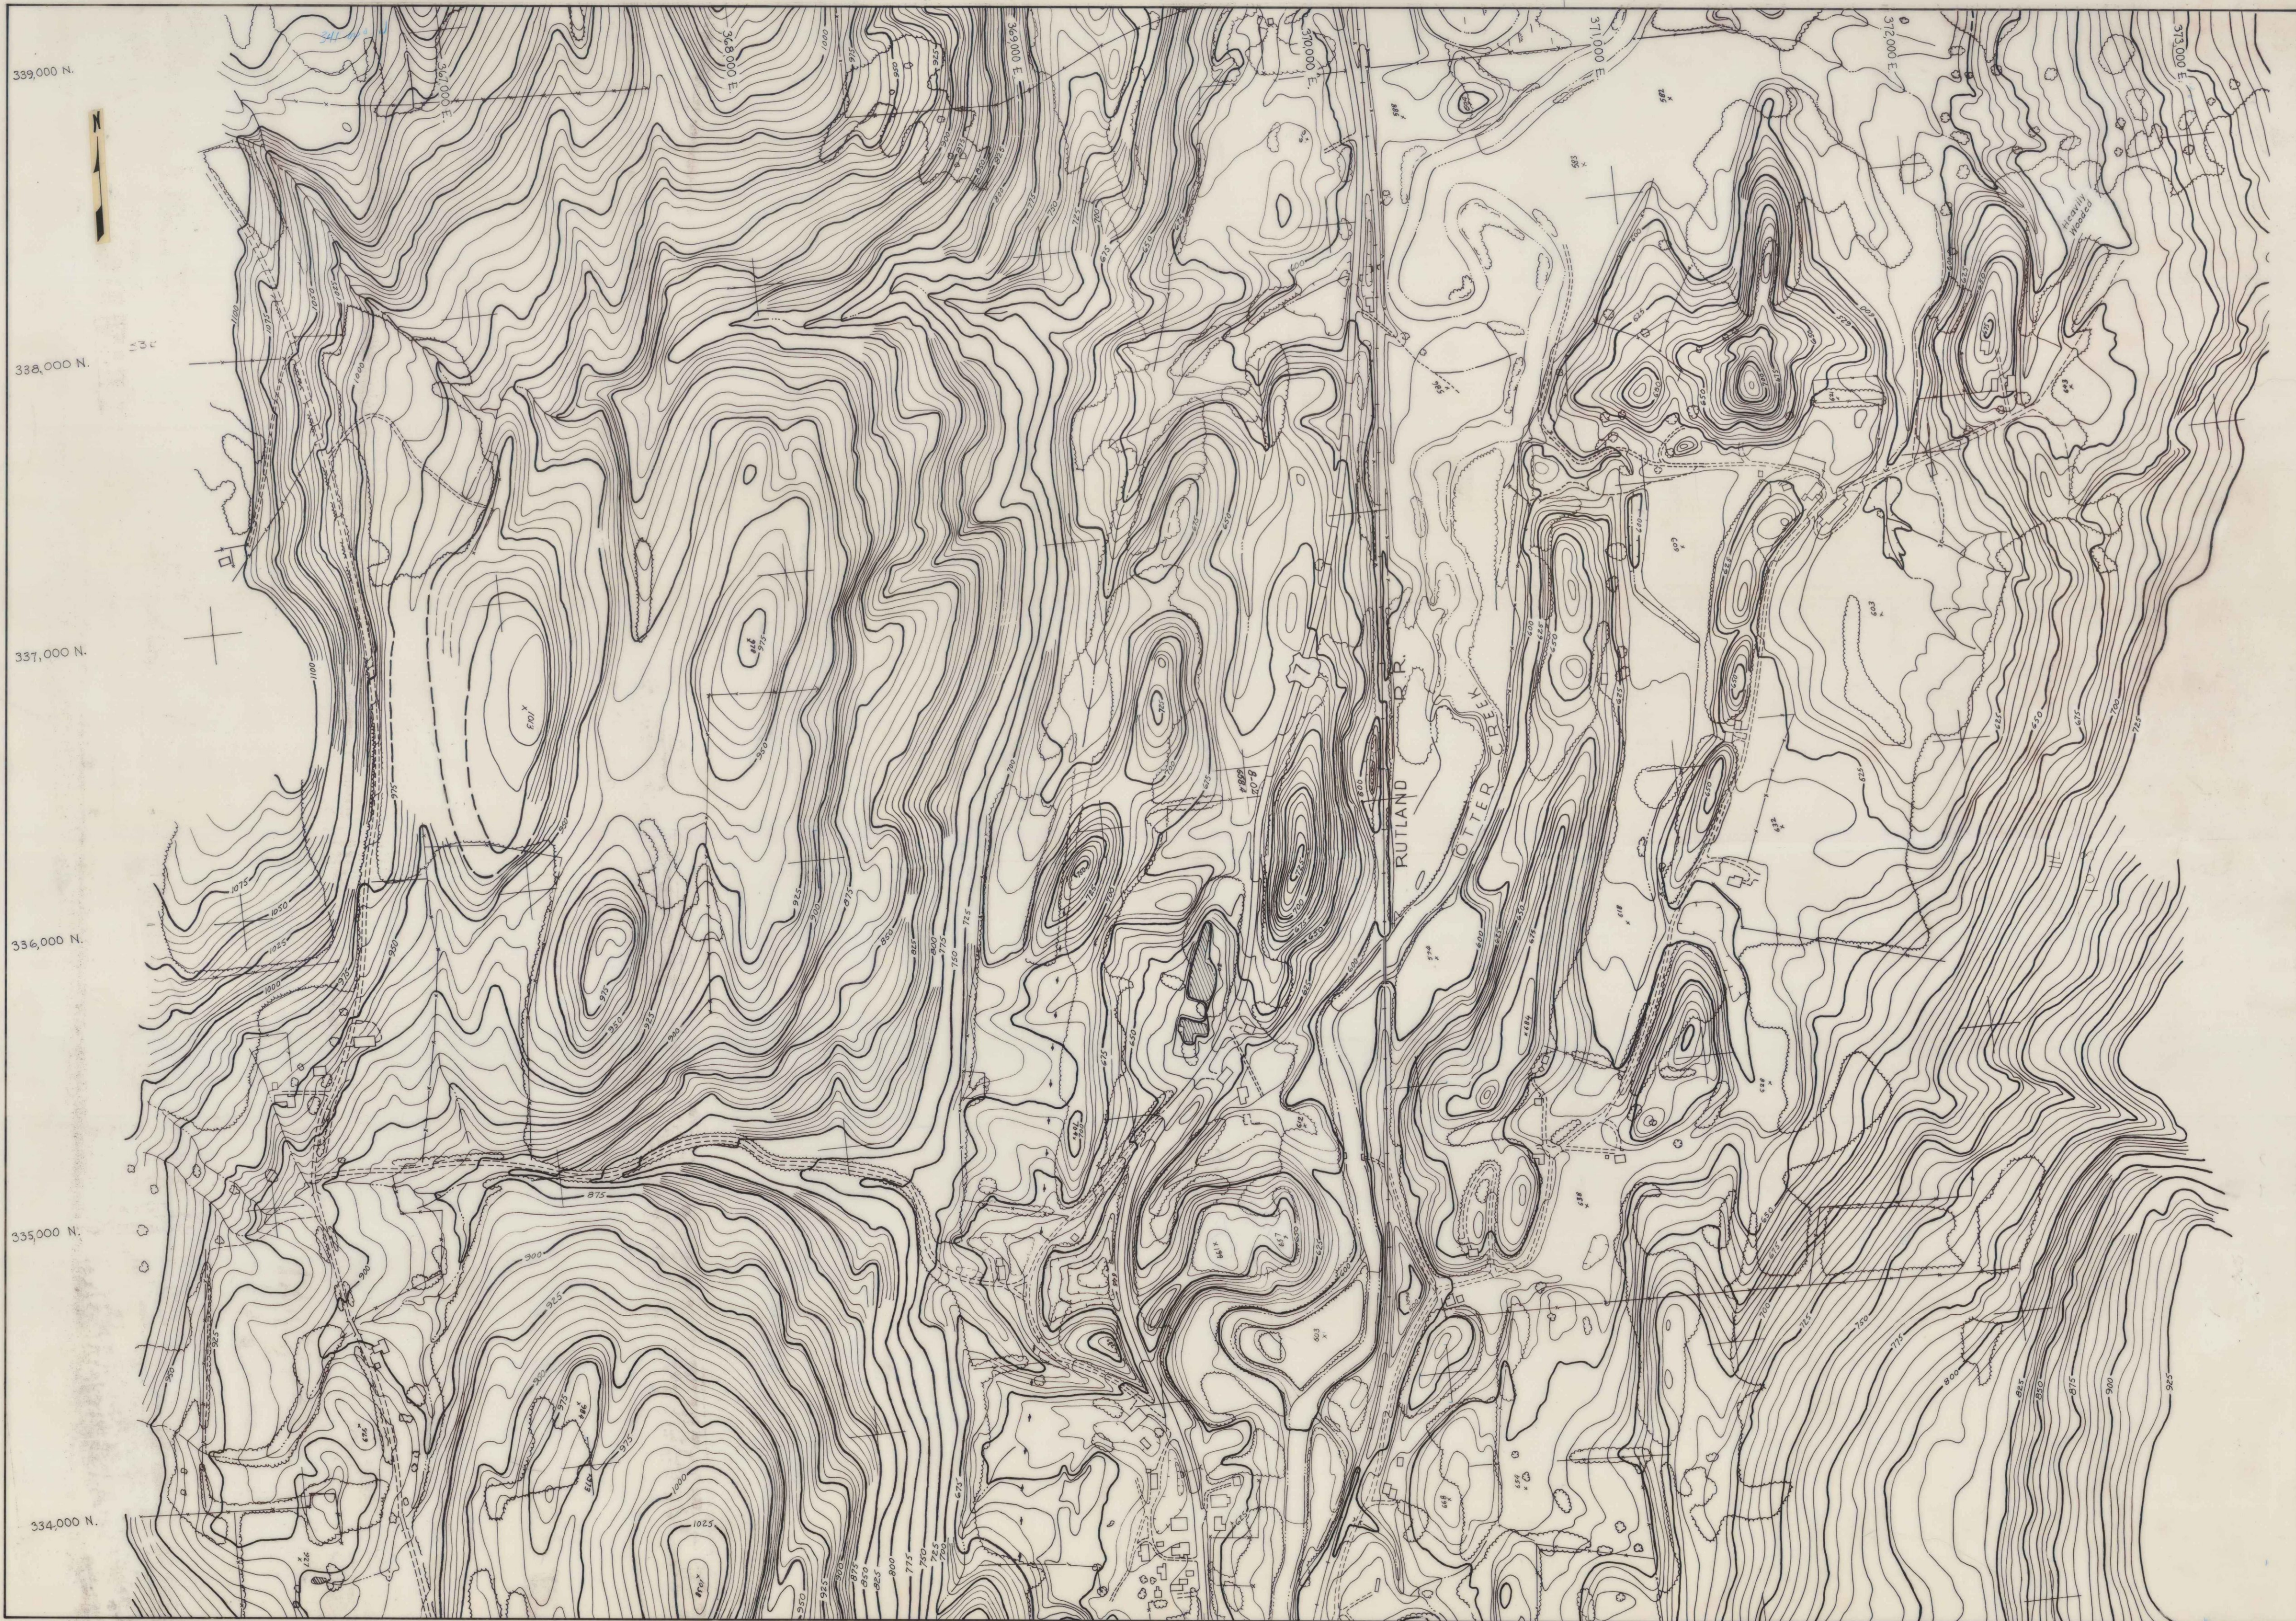

339,000 N.
338,000 N.
337,000 N.
336,000 N.
335,000 N.
334,000 N.

THESE MAPS COMPILED USING PHOTOGRAMMETRIC METHODS
BY E.S. PRESTON & ASSOC. LTD. FOR SCHOENFELD ASSOC. INC.

Scale: 1" = 200'
DATUM: 1929
PHOTOGRAPHY: 9-24-66

STATE OF VERMONT HIGHWAY DEPT.
DANBY - MT. TAILOH - WALLINGFORD
SHEET No. 5 of 10

190-05




THESE MAPS COMPILED USING PHOTOGRAMMETRIC METHODS
BY E. S. PRESTON & ASSOC. LTD. FOR SCHOENFELD ASSOC. INC.

Scale: 1" = 200'
DATUM: 1929
PHOTOGRAPHY: 9-24-66

STATE OF VERMONT HIGHWAY DEPT.
DANBY - MT. TABOR - WALLINGFORD
SHEET No. 6 of 10

190-06

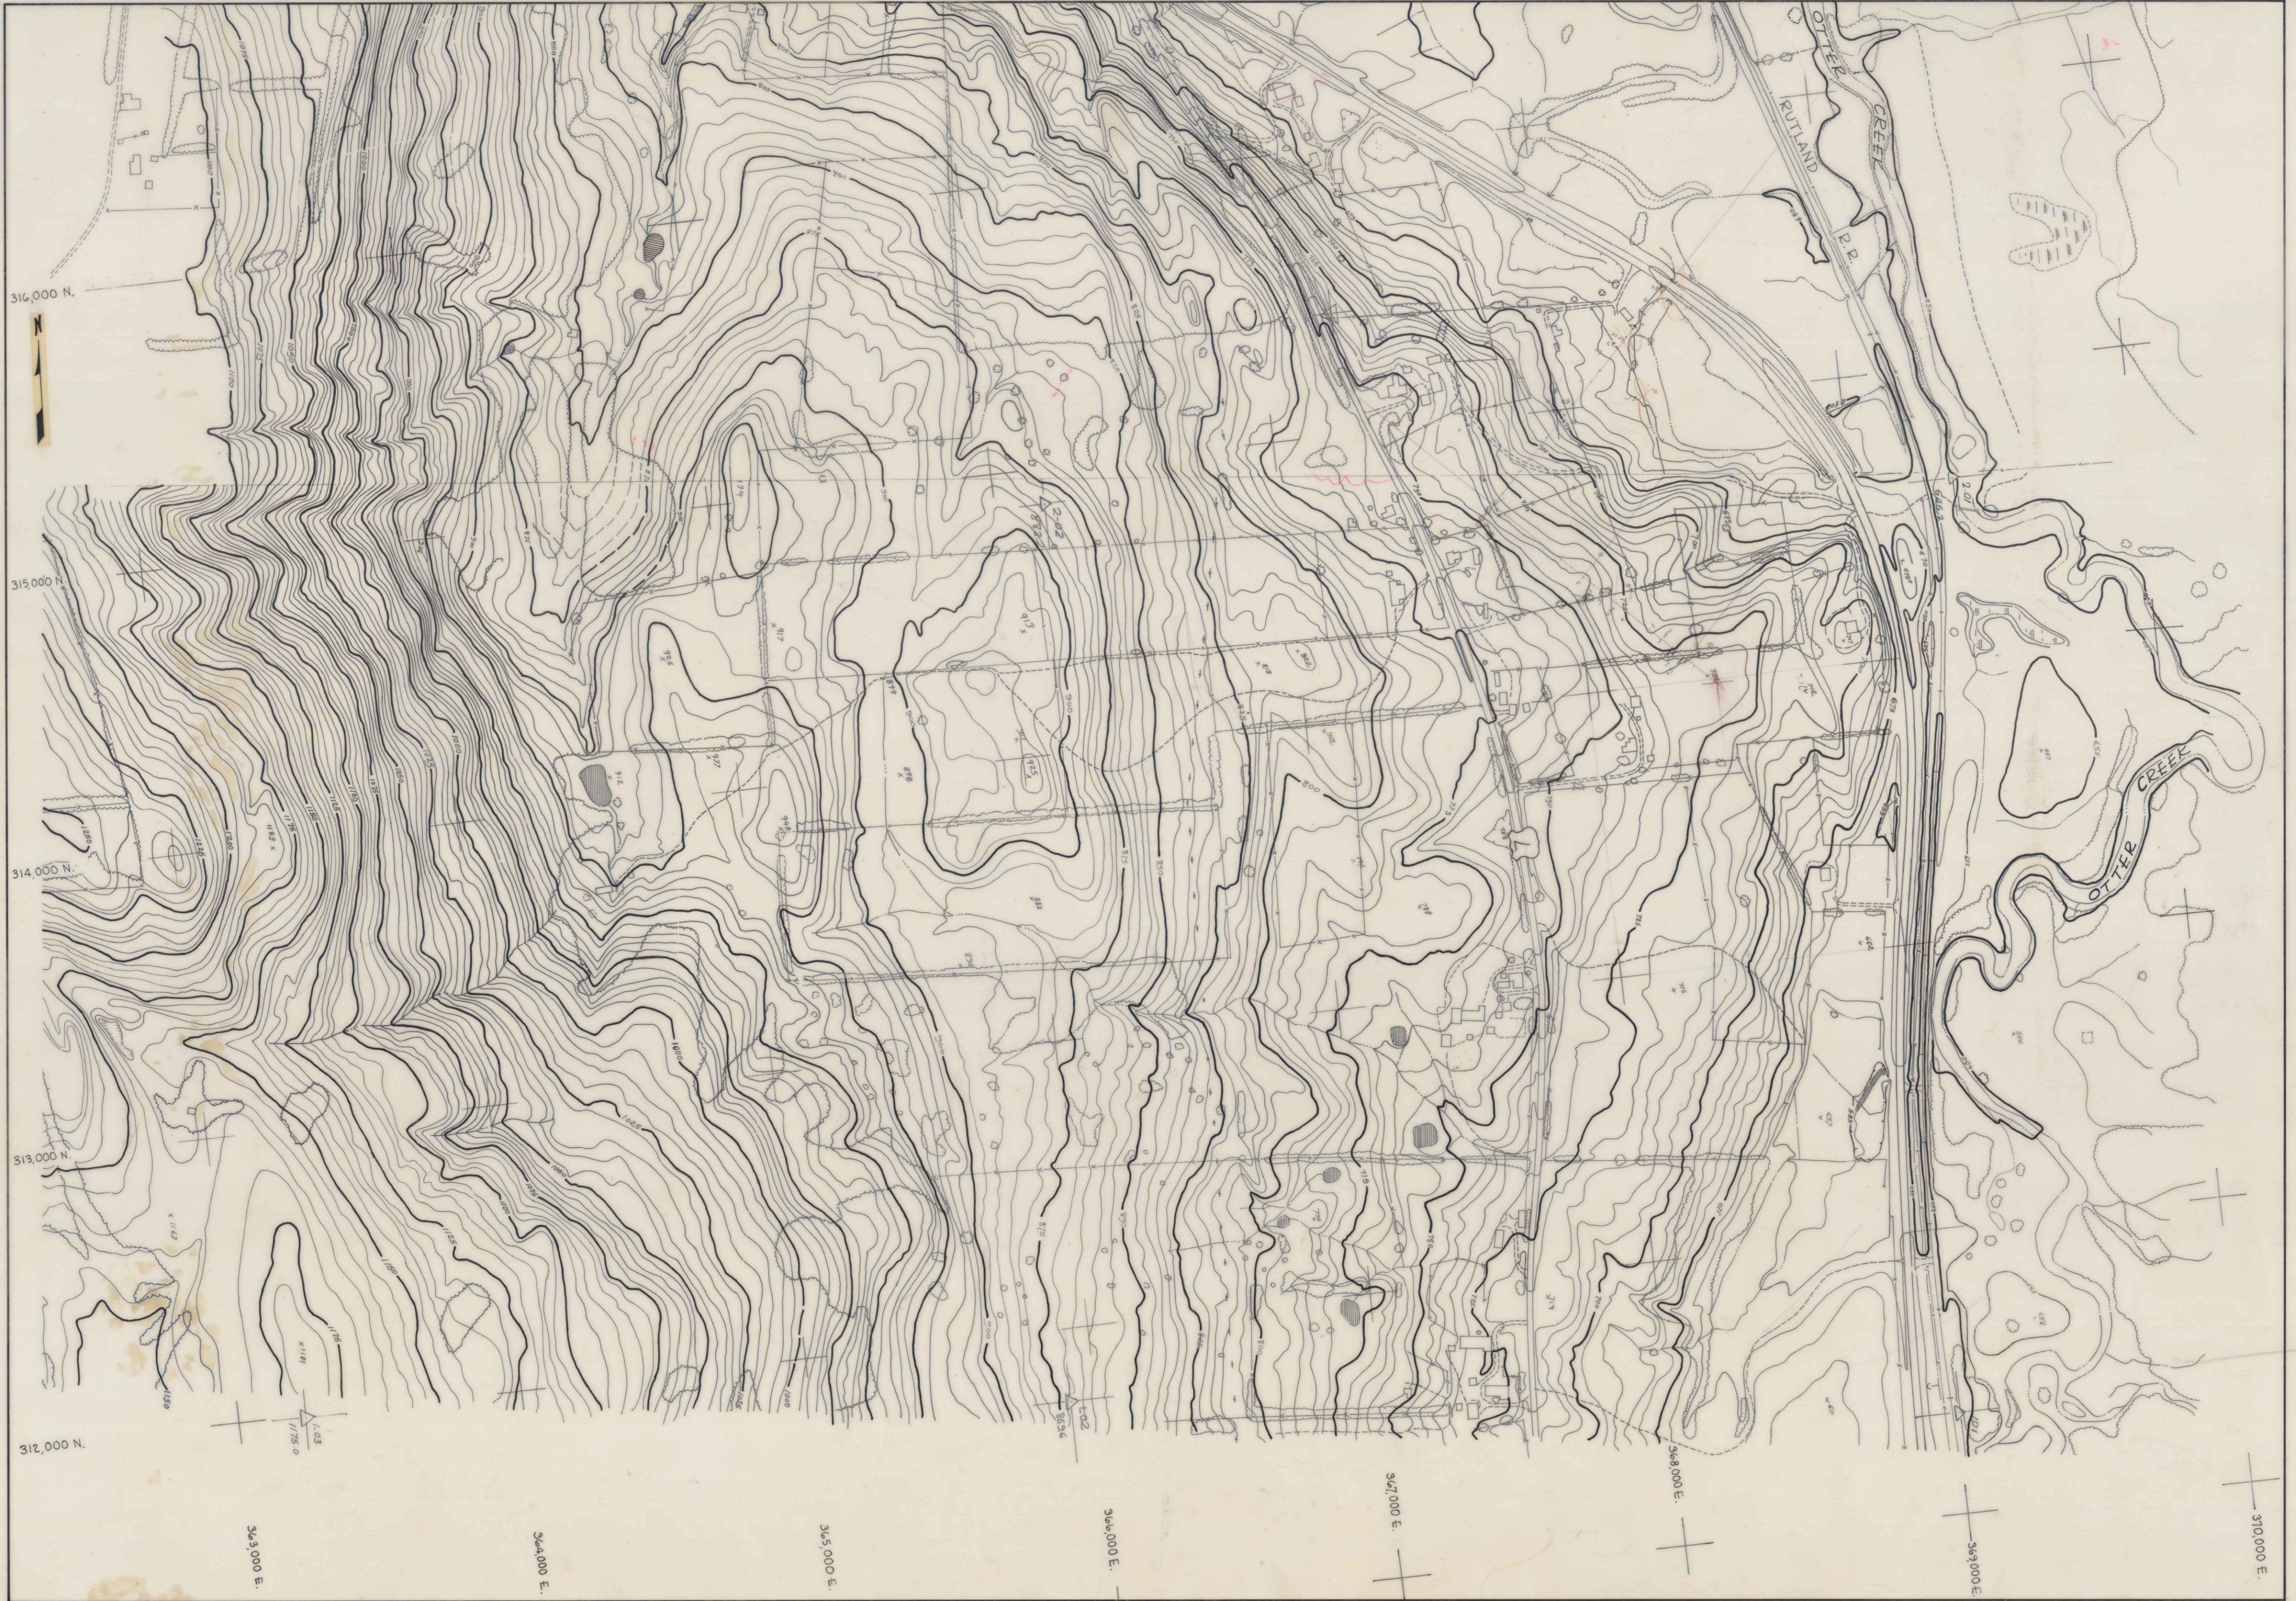

THESE MAPS COMPILED USING PHOTOGRAMMETRIC METHODS
BY E. S. PRESTON & ASSOC. LTD. FOR SCHOENFELD ASSOC. INC.

Scale: 1" = 200'
DATUM: 1929
PHOTOGRAPHY: 9-24-66

STATE OF VERMONT HIGHWAY DEPT.
DANBY - MT. TABOR - WALLINGFORD
SHEET No. 1 of 10

190-01



THESE MAPS COMPILED USING PHOTOGRAMMETRIC METHODS
BY E.S. PRESTON & ASSOC. LTD. FOR SCHOENFELD ASSOC. INC.

Scale: 1" = 200'

DATUM: 1939
PHOTOGRAPHY: 9-24-66

STATE OF VERMONT HIGHWAY DEPT.
DANBY - MT. TABOR - WALLINGFORD
SHEET No. 2 of 10

190-02




THESE MAPS COMPILED USING PHOTOGRAMMETRIC METHODS
BY E.S. PRESTON & ASSOC. LTD. FOR SCHOENFELD ASSOC. INC.

200 100 0 200
Scale: 1" = 200'
DATUM: 1929
PHOTOGRAPHY: 9-24-66

STATE OF VERMONT HIGHWAY DEPT.
DANBY - MT TABOR - WALLINGFORD
SHEET No. 3 of 10

190-03

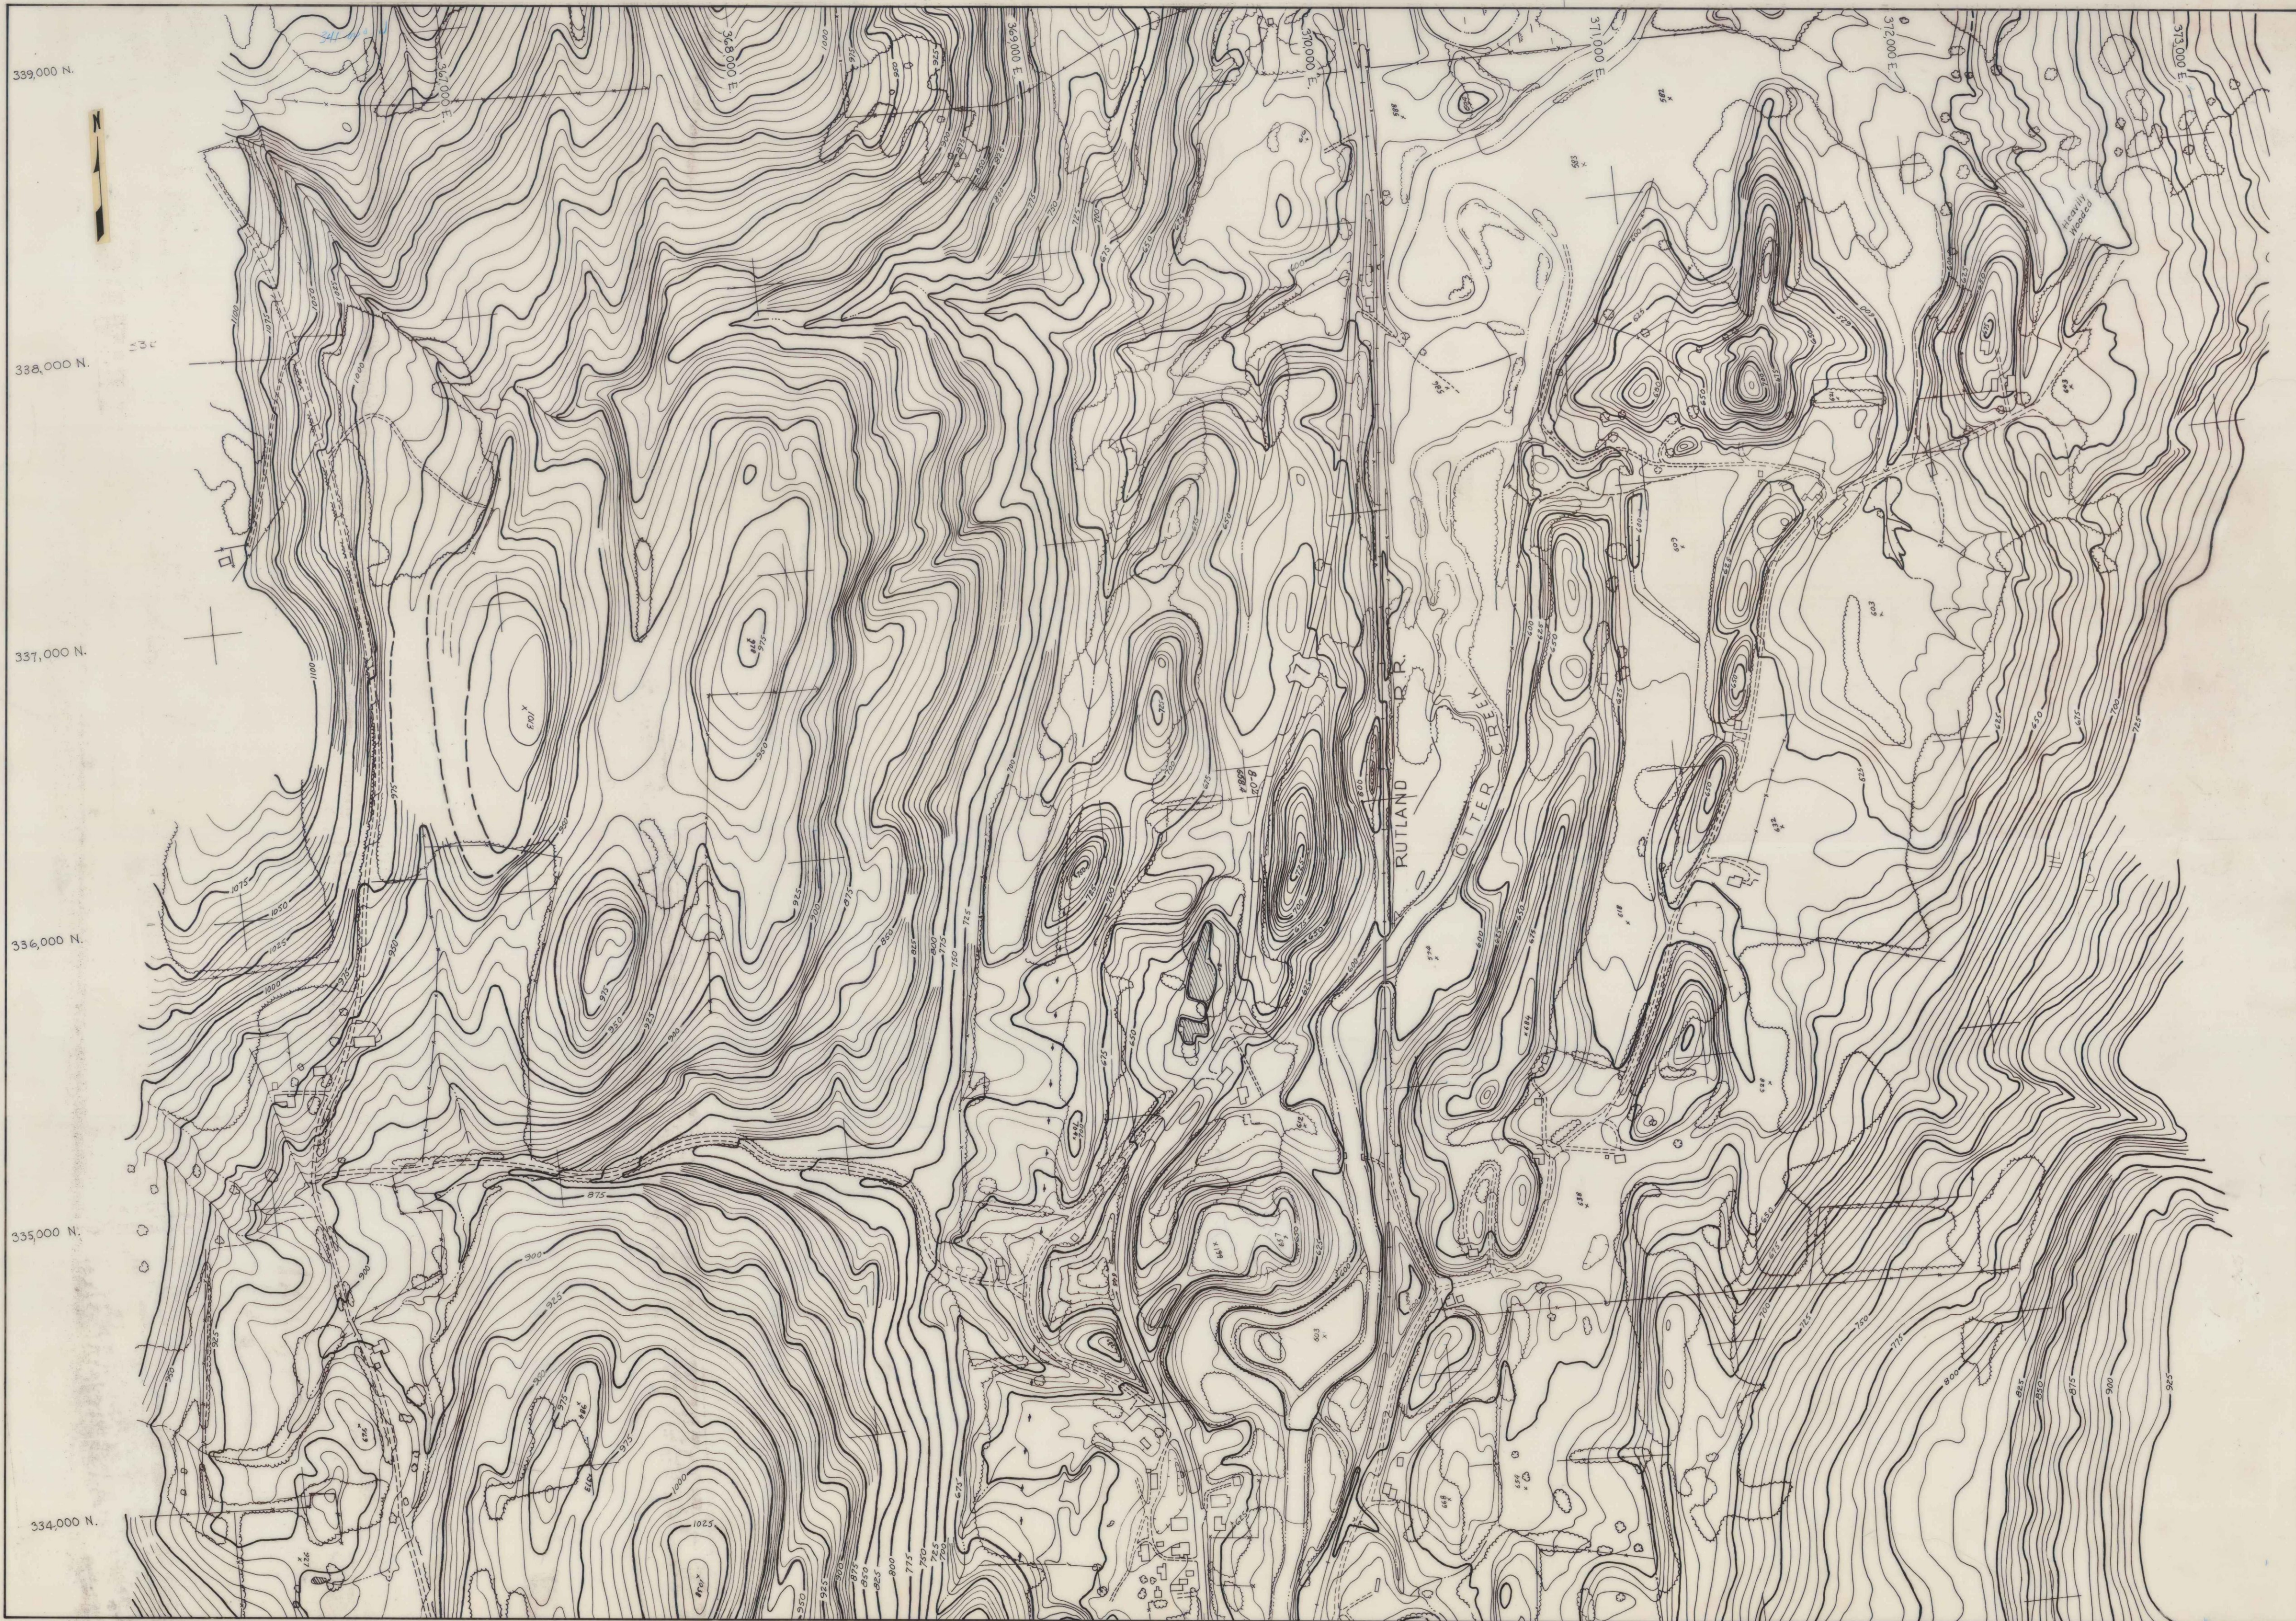

339,000 N.
338,000 N.
337,000 N.
336,000 N.
335,000 N.
334,000 N.

THESE MAPS COMPILED USING PHOTOGRAMMETRIC METHODS
BY E.S. PRESTON & ASSOC. LTD. FOR SCHOENFELD ASSOC. INC.

Scale: 1" = 200'
DATUM: 1929
PHOTOGRAPHY: 9-24-66

STATE OF VERMONT HIGHWAY DEPT.
DANBY - MT. TAILOH - WALLINGFORD
SHEET No. 5 of 10

190-05



THESE MAPS COMPILED USING PHOTOGRAMMETRIC METHODS
BY E. S. PRESTON & ASSOC. LTD. FOR SCHOENFELD ASSOC. INC.

200 100 0 200
Scale: 1" = 200'
DATUM: 1929
PHOTOGRAPHY: 9-24-66

STATE OF VERMONT HIGHWAY DEPT.
DANBY - MT. TABOR - WALLINGFORD
SHEET No. 6 of 10

190-06




THESE MAPS COMPILED USING PHOTOGRAMMETRIC METHODS
BY E. S. PRESTON & ASSOC. LTD. FOR SCHOENFELD ASSOC. INC.

200 100 0 200
Scale: 1" = 200'
DATUM: 1929
PHOTOGRAPHY: 9-24-66

STATE OF VERMONT HIGHWAY DEPT.
DANBY - MT. TABOR - WALLINGFORD
SHEET No. 7 of 10

190-07

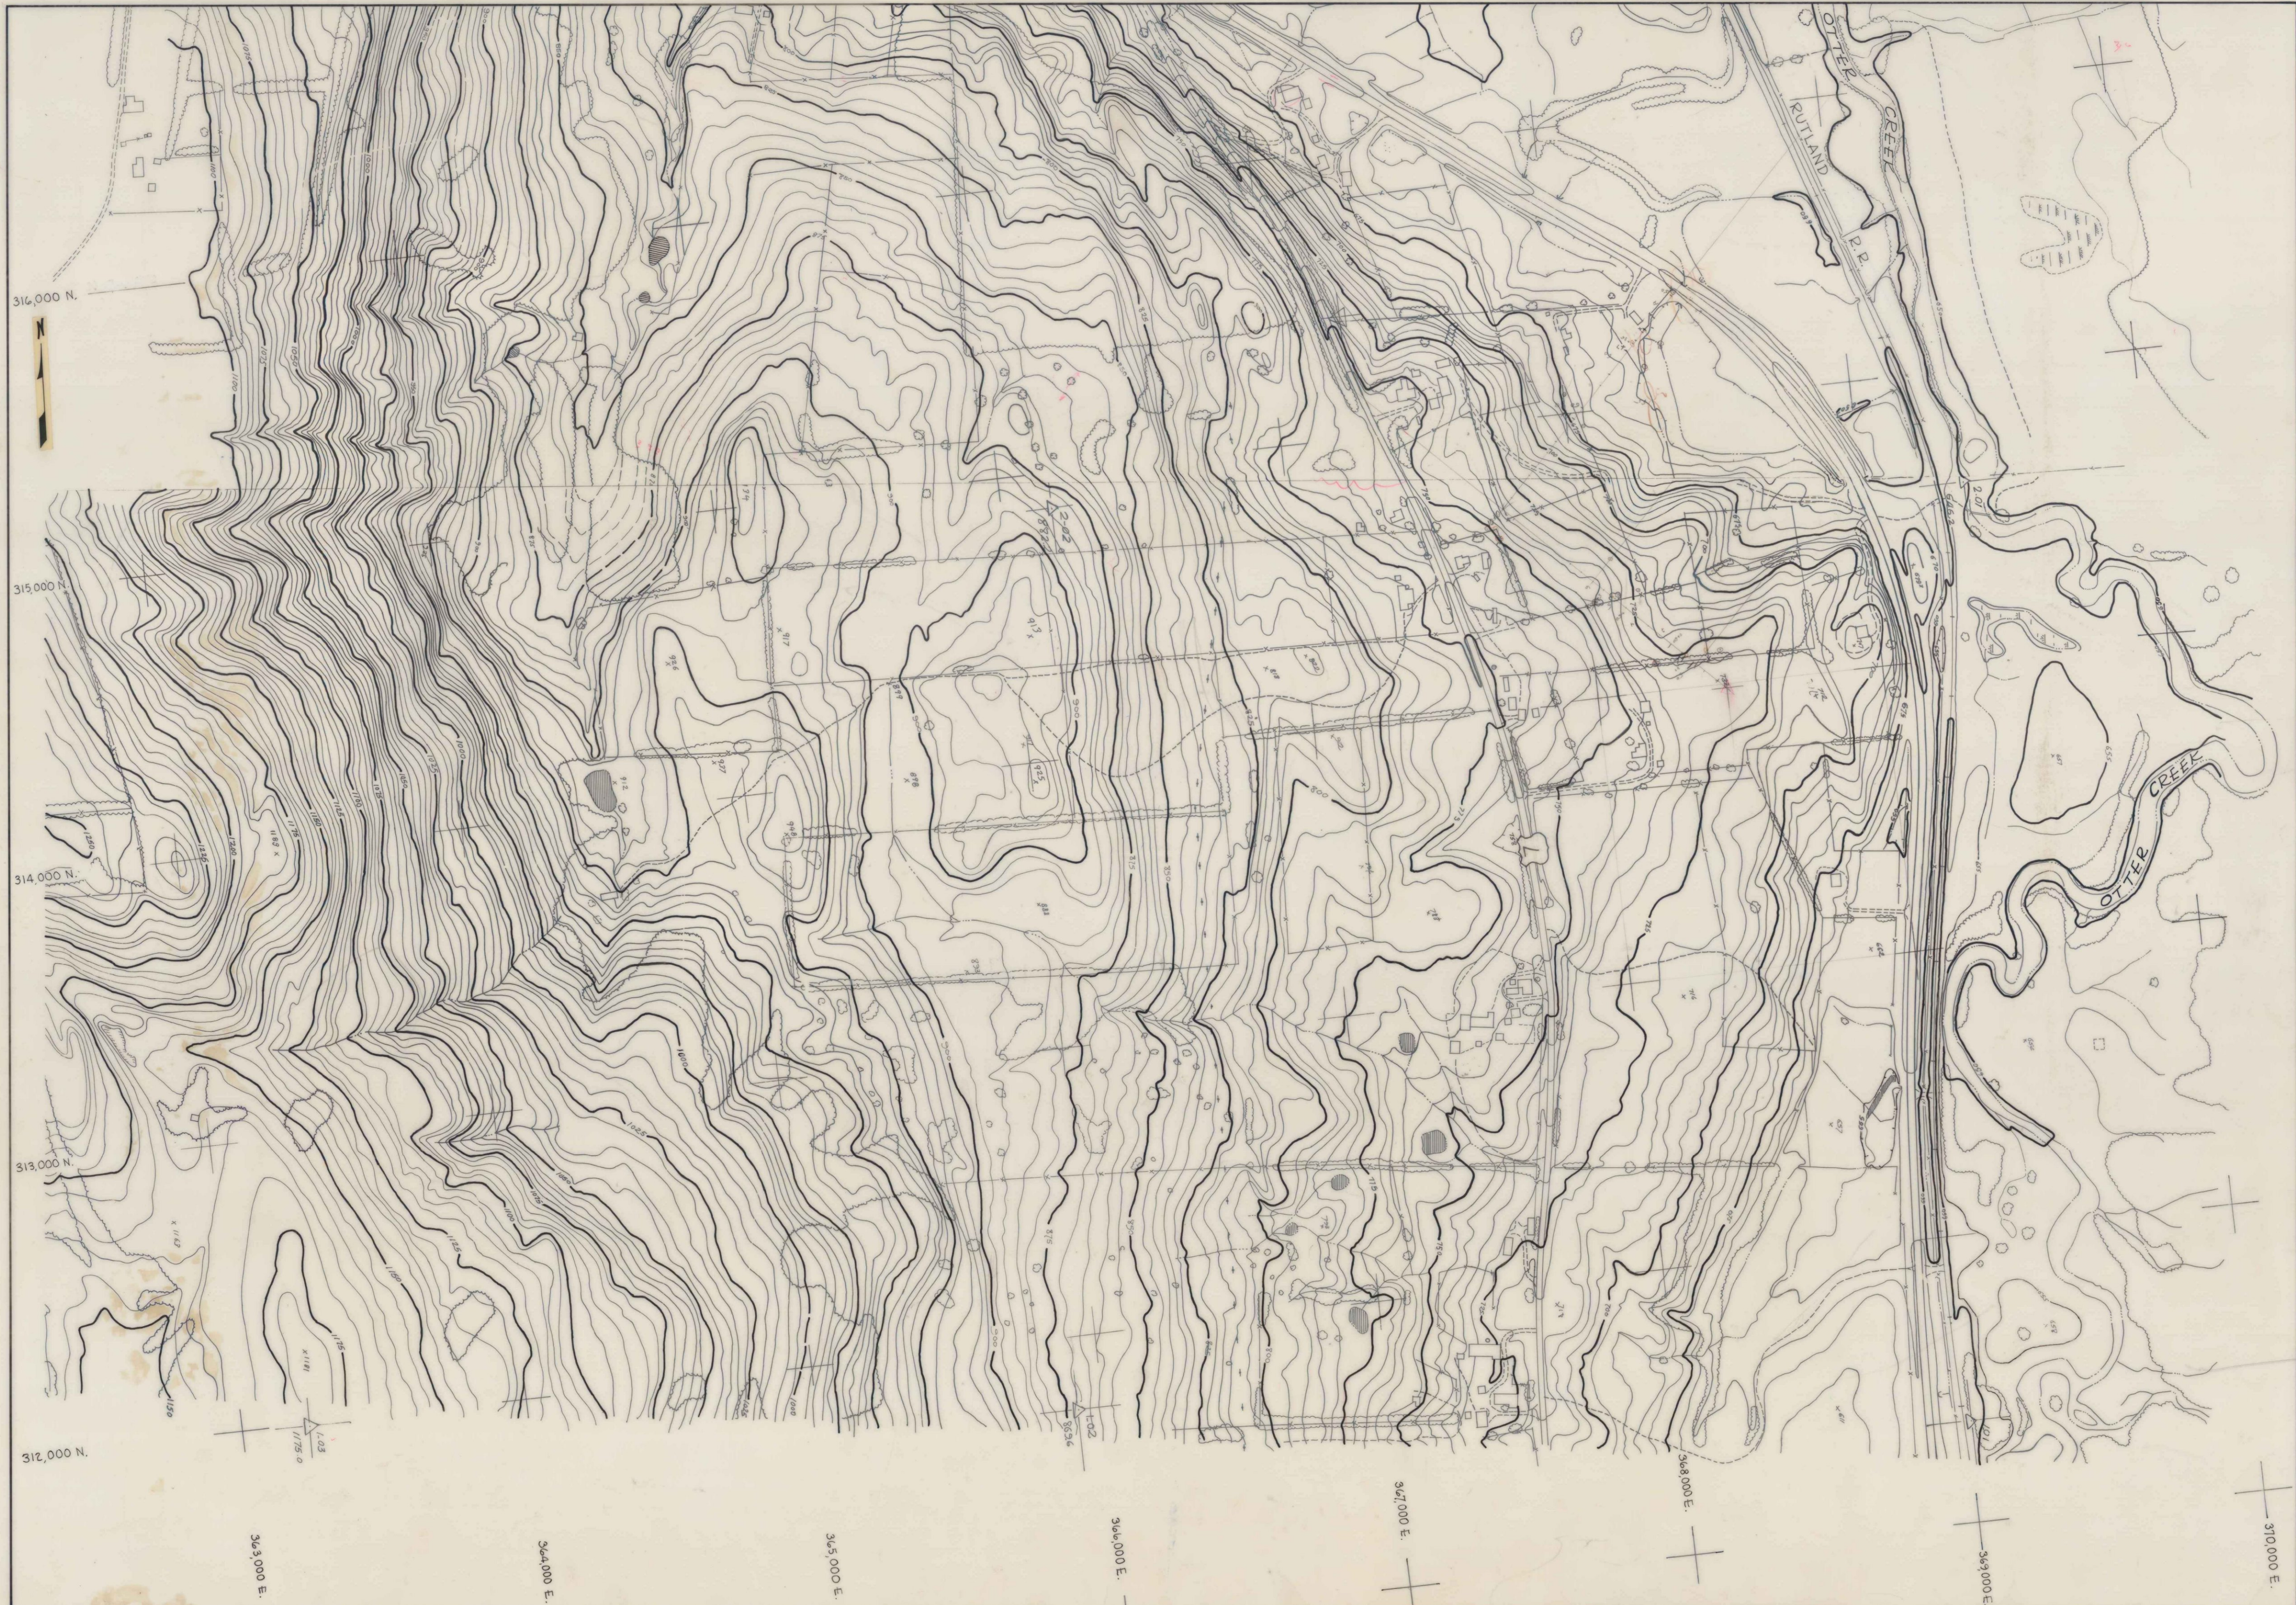

THESE MAPS COMPILED USING PHOTOGRAMMETRIC METHODS
BY E. S. PRESTON & ASSOC. LTD. FOR SCHOENFELD ASSOC. INC.

Scale: 1" = 200'
DATUM: 1929
PHOTOGRAPHY: 9-24-66

STATE OF VERMONT HIGHWAY DEPT.
DANBY - MT TABOR - WALLINGFORD
SHEET No. 1 of 10

190-01



THESE MAPS COMPILED USING PHOTOGRAMMETRIC METHODS
BY E.S. PRESTON & ASSOC. LTD. FOR SCHOENFELD ASSOC. INC.

200 100 0 100 200
Scale: 1" = 200'
DATUM: 1939
PHOTOGRAPHY: 9-24-66

STATE OF VERMONT HIGHWAY DEPT.
DANBY - MT. TABOR - WALLINGFORD
SHEET No. 2 of 10

190-02




THESE MAPS COMPILED USING PHOTOGRAMMETRIC METHODS
BY E.S. PRESTON & ASSOC. LTD. FOR SCHOENFELD ASSOC. INC.

200 100 0 200
Scale: 1" = 200'
DATUM: 1929
PHOTOGRAPHY: 9-24-66

STATE OF VERMONT HIGHWAY DEPT.
DANBY - MT TABOR - WALLINGFORD
SHEET No. 3 of 10

190-03

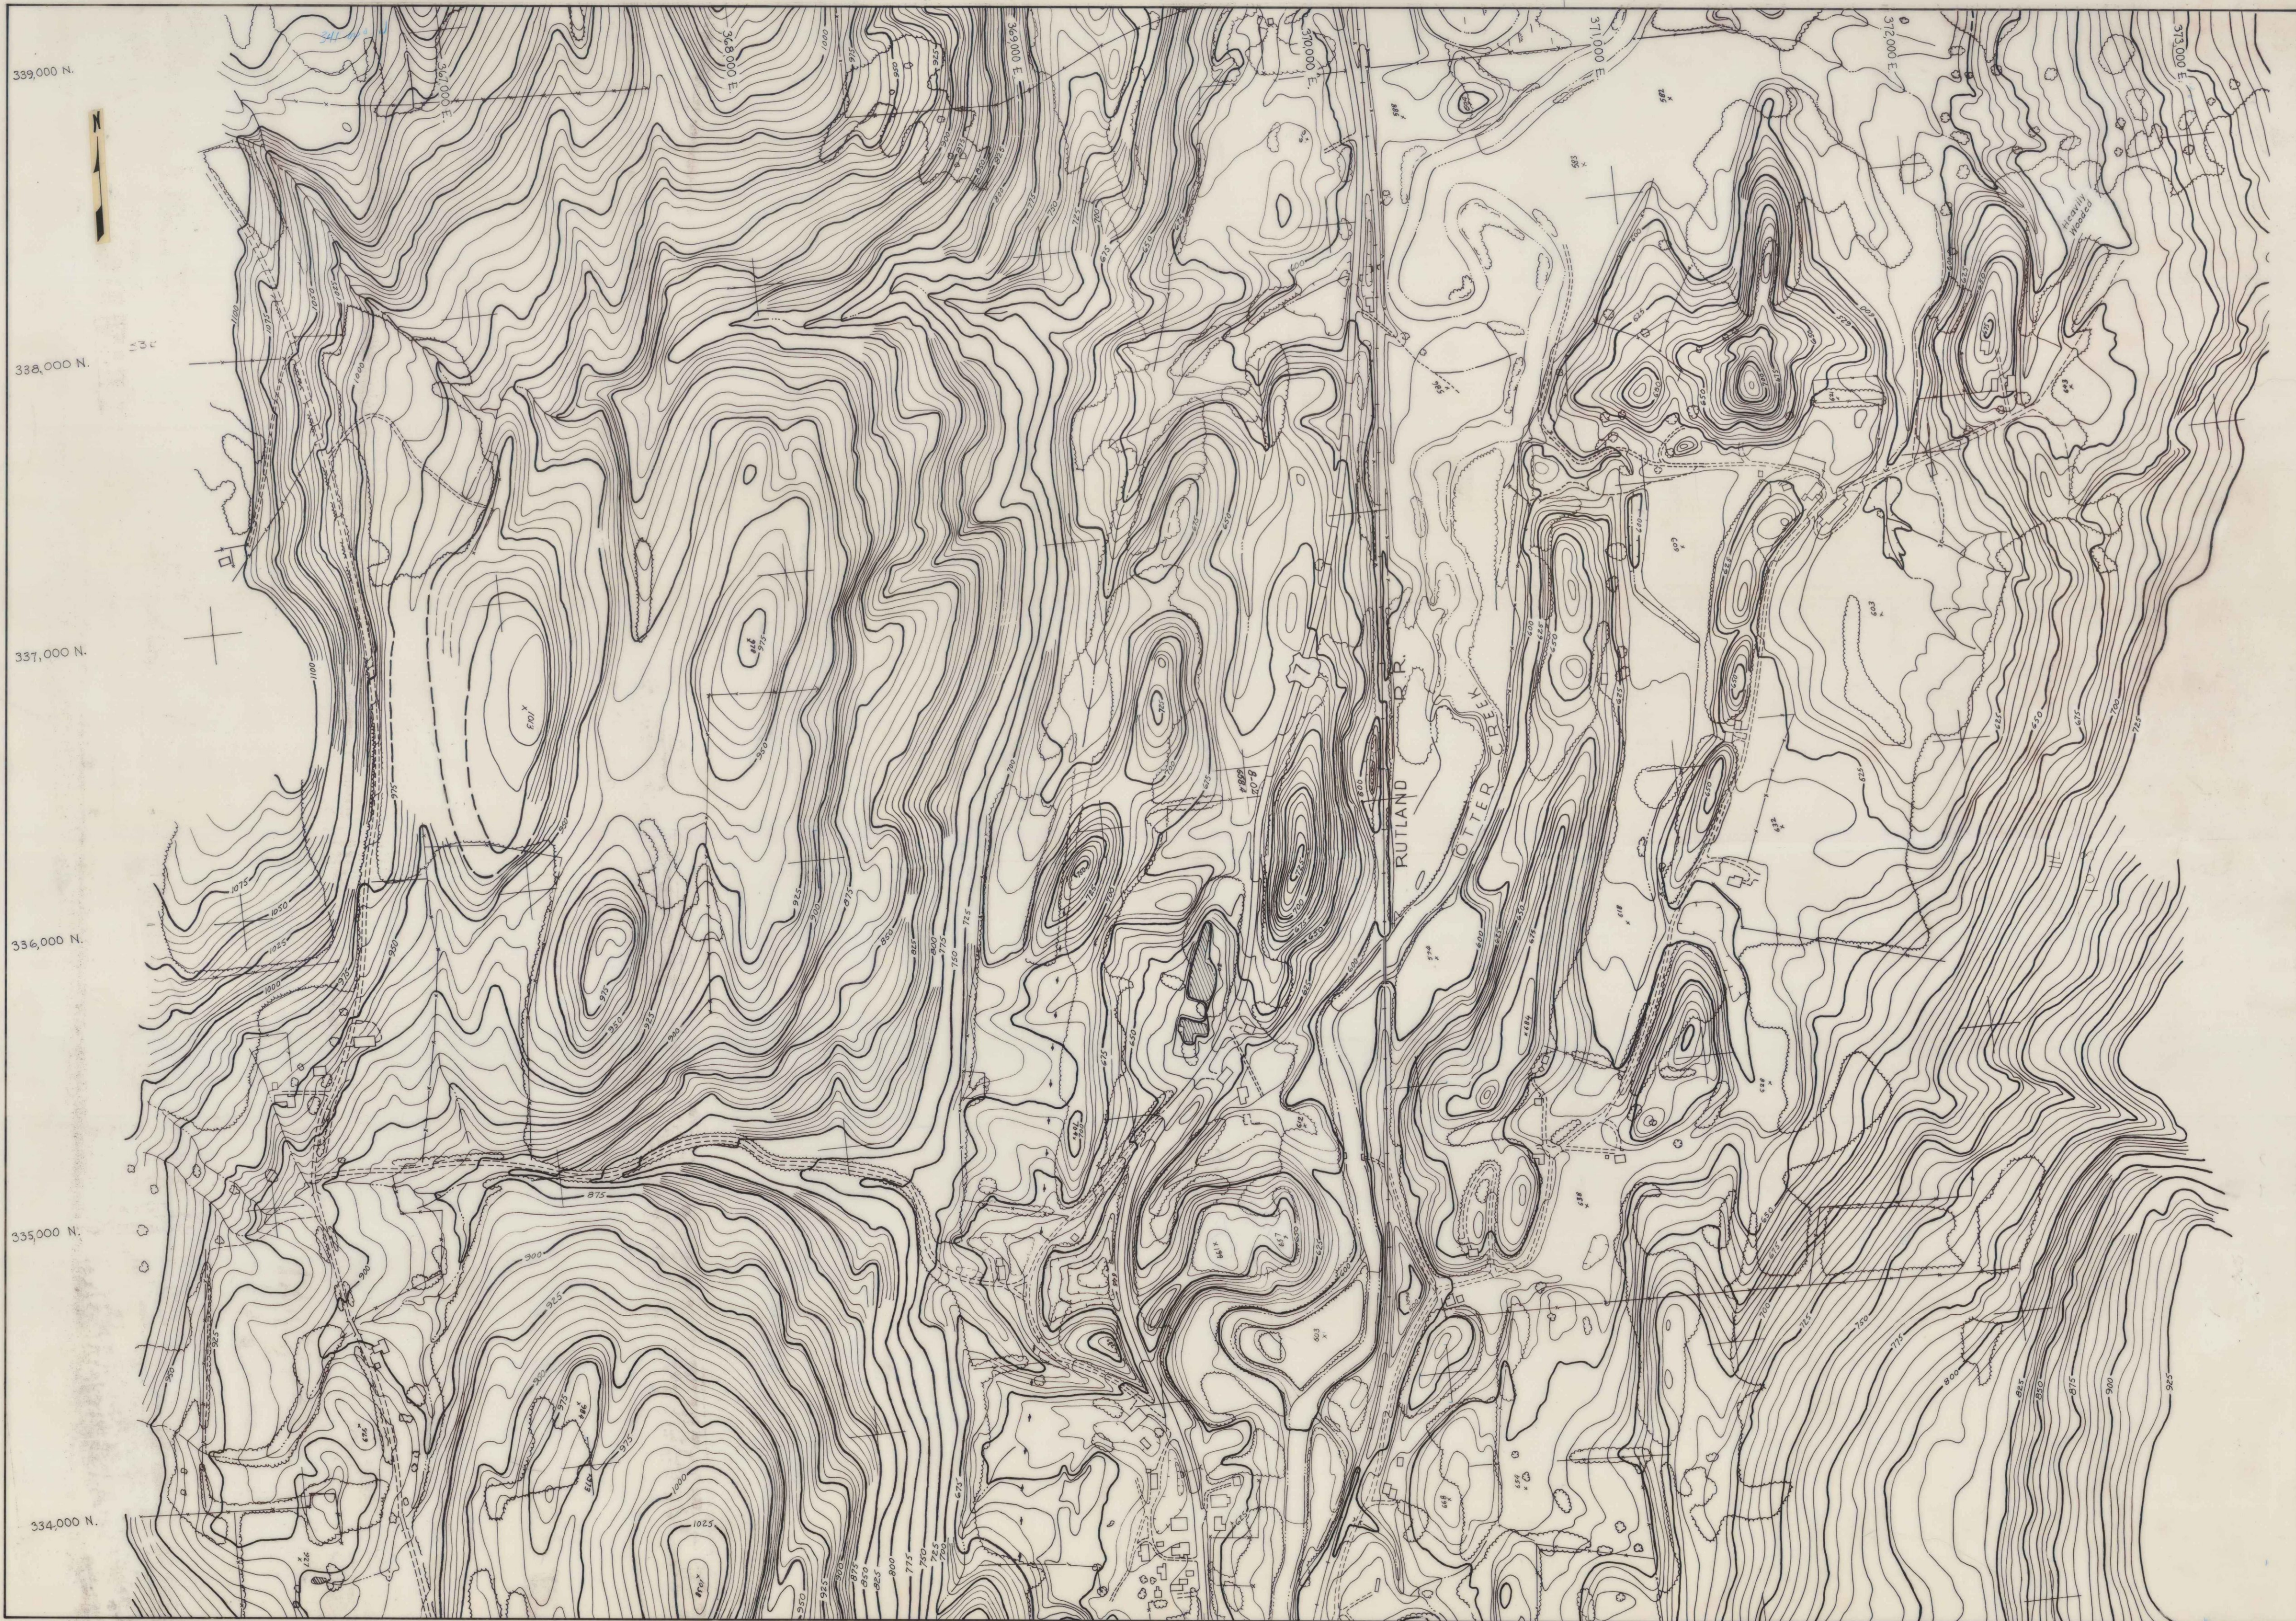

THESE MAPS COMPILED USING PHOTOGRAMMETRIC METHODS
BY E.S. PRESTON & ASSOC. LTD. FOR SCHOENFELD ASSOC. INC.

Scale: 1" = 200'
DATUM: 1929
PHOTOGRAPHY: 9-24-66

STATE OF VERMONT HIGHWAY DEPT.
DANBY - MT. TAILOH - WALLINGFORD
SHEET No. 5 of 10

190-05



THESE MAPS COMPILED USING PHOTOGRAMMETRIC METHODS
BY E. S. PRESTON & ASSOC. LTD. FOR SCHOENFELD ASSOC. INC.

Scale: 1" = 200'
DATUM: 1929
PHOTOGRAPHY: 9-24-66

STATE OF VERMONT HIGHWAY DEPT.
DANBY - MT. TABOR - WALLINGFORD
SHEET No. 6 of 10

190-06



THESE MAPS COMPILED USING PHOTOGRAMMETRIC METHODS
BY E. S. PRESTON & ASSOC. LTD. FOR SCHOENFELD ASSOC. INC.

200 100 0 200
Scale: 1" = 200'
DATUM: 1929
PHOTOGRAPHY: 9-24-66

STATE OF VERMONT HIGHWAY DEPT.
DANBY - MT. TABOR - WALLINGFORD
SHEET No. 7 of 10

190-07




THESE MAPS COMPILED USING PHOTOGRAMMETRIC METHODS
BY E. S. PRESTON & ASSOC. LTD. FOR SCHOENFELD ASSOC. INC.

Scale: 1" = 200'

DATUM: 1929
PHOTOGRAPHY: 9-24-66

STATE OF VERMONT HIGHWAY DEPT.
DANBY - MT. TABOR - WALLINGFORD
SHEET No. 8 of 10

190-08

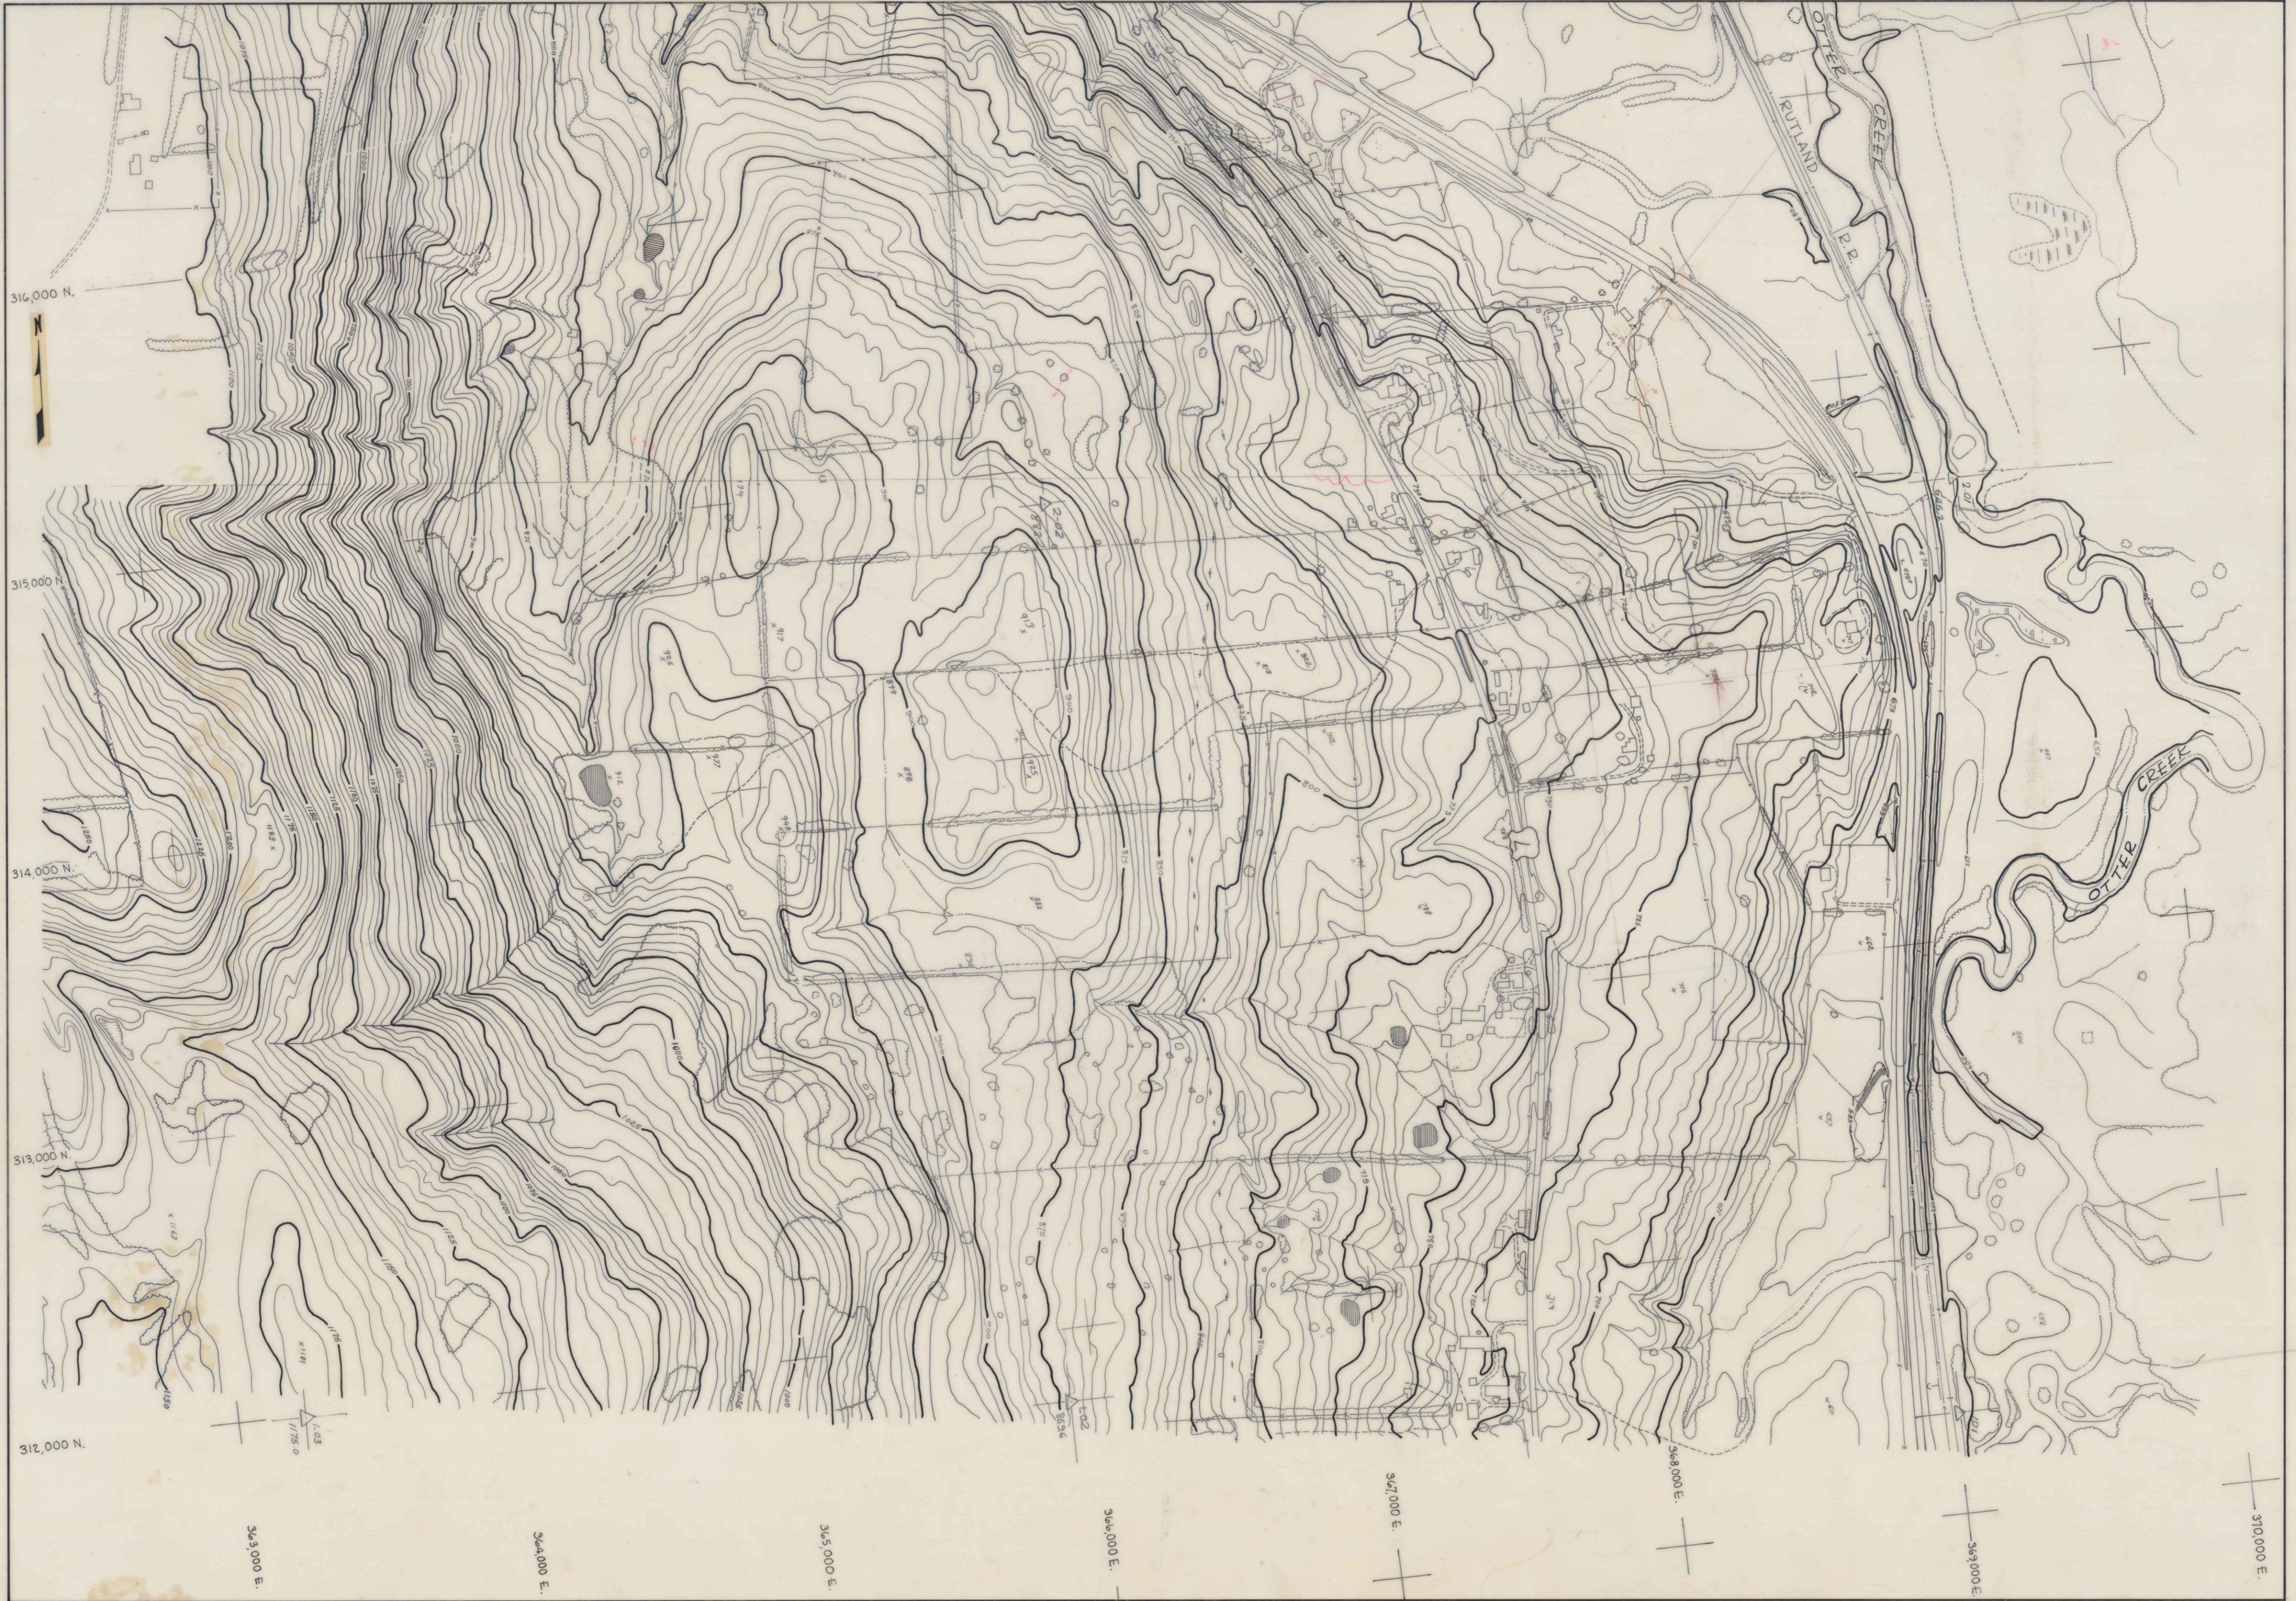

THESE MAPS COMPILED USING PHOTOGRAMMETRIC METHODS
BY E. S. PRESTON & ASSOC. LTD. FOR SCHOENFELD ASSOC. INC.

Scale: 1" = 200'
DATUM: 1929
PHOTOGRAPHY: 9-24-66

STATE OF VERMONT HIGHWAY DEPT.
DANBY - MT. TABOR - WALLINGFORD
SHEET No. 1 of 10

190-01



THESE MAPS COMPILED USING PHOTOGRAMMETRIC METHODS
BY E.S. PRESTON & ASSOC. LTD. FOR SCHOENFELD ASSOC. INC.

Scale: 1" = 200'
DATUM: 1929
PHOTOGRAPHY: 9-24-66

STATE OF VERMONT HIGHWAY DEPT.
DANBY - MT TABOR - WALLINGFORD
SHEET No. 3 of 10

190-03



THESE MAPS COMPILED USING PHOTOGRAMMETRIC METHODS
BY E. S. PRESTON & ASSOC. LTD. FOR SCHOENFELD ASSOC. INC.

200 100 0 100 200
Scale: 1" = 200'
DATUM: 1929
PHOTOGRAPHY: 9-24-66

STATE OF VERMONT HIGHWAY DEPT.
DANBY - MT. TABOR - WALLINGFORD
SHEET No. 6 of 10

190-06



THESE MAPS COMPILED USING PHOTOGRAMMETRIC METHODS
BY E. S. PRESTON & ASSOC. LTD. FOR SCHOENFELD ASSOC. INC.

200 100 0 200
Scale: 1" = 200'
DATUM: 1929
PHOTOGRAPHY: 9-24-66

STATE OF VERMONT HIGHWAY DEPT.
DANBY - MT. TABOR - WALLINGFORD
SHEET No. 7 of 10

190-07




THESE MAPS COMPILED USING PHOTOGRAMMETRIC METHODS
BY E. S. PRESTON & ASSOC. LTD. FOR SCHOENFELD ASSOC. INC.

Scale: 1" = 200'

DATUM: 1929
PHOTOGRAPHY: 9-24-66


STATE OF VERMONT HIGHWAY DEPT.
DANBY - MT. TABOR - WALLINGFORD
SHEET No. 8 of 10

190-08

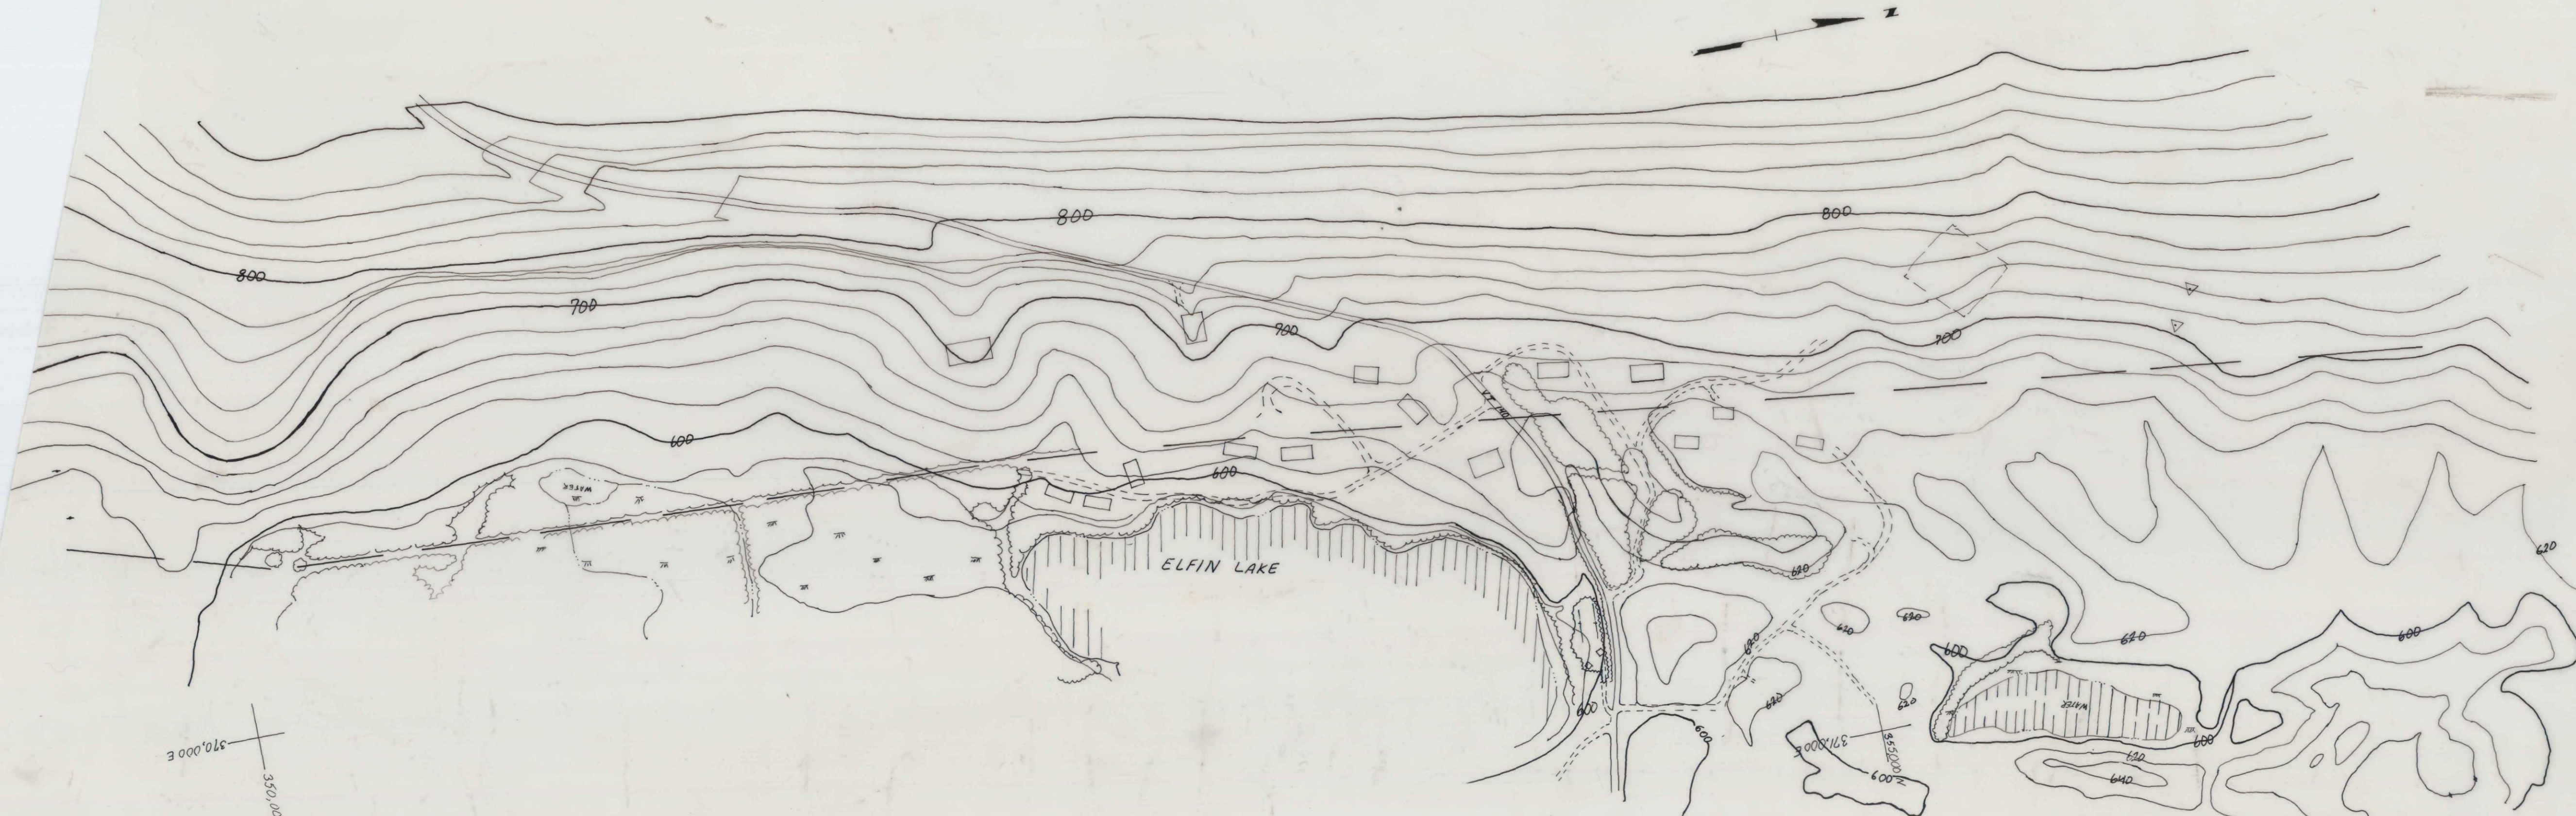

#190 SH 8A

190-08A

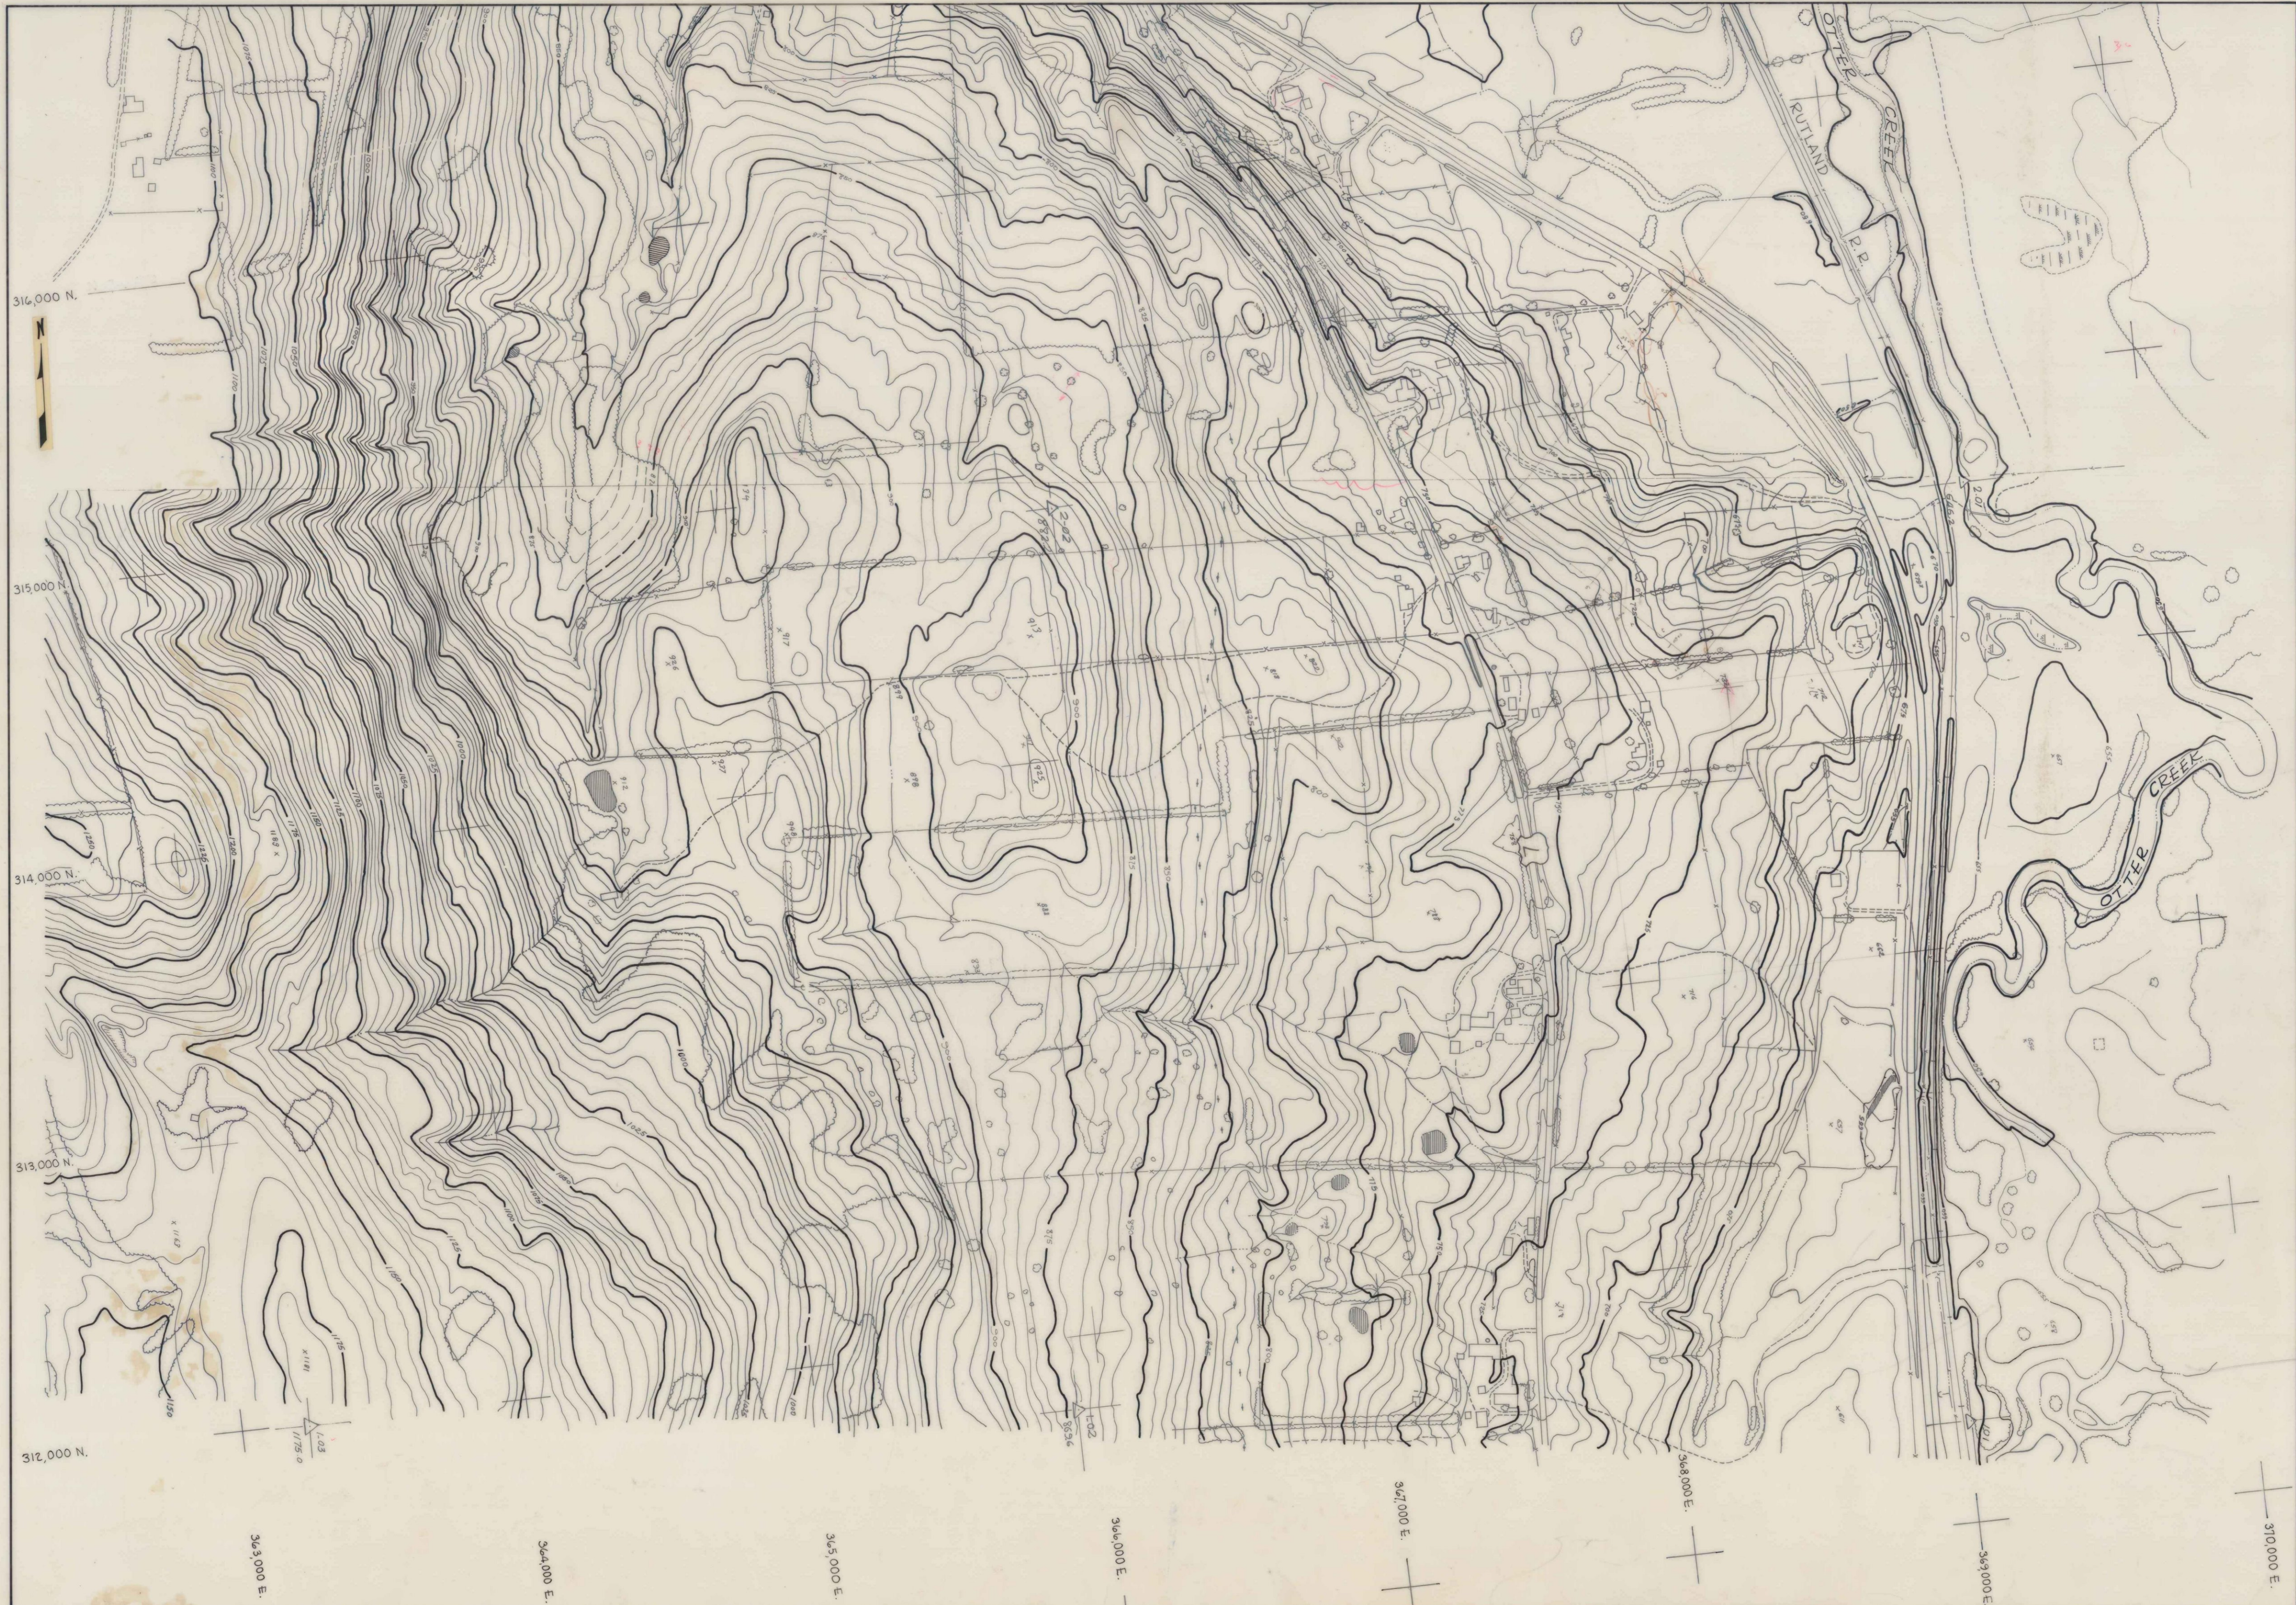

THESE MAPS COMPILED USING PHOTOGRAMMETRIC METHODS
BY E. S. PRESTON & ASSOC. LTD. FOR SCHOENFELD ASSOC. INC.

Scale: 1" = 200'
DATUM: 1929
PHOTOGRAPHY: 9-24-66

STATE OF VERMONT HIGHWAY DEPT.
DANBY - MT TABOR - WALLINGFORD
SHEET No. 1 of 10

190-01




THESE MAPS COMPILED USING PHOTOGRAMMETRIC METHODS
BY E.S. PRESTON & ASSOC. LTD. FOR SCHOENFELD ASSOC. INC.

200 100 0 200
Scale: 1" = 200'
DATUM: 1929
PHOTOGRAPHY: 9-24-66

STATE OF VERMONT HIGHWAY DEPT.
DANBY - MT TABOR - WALLINGFORD
SHEET No. 3 of 10

190-03

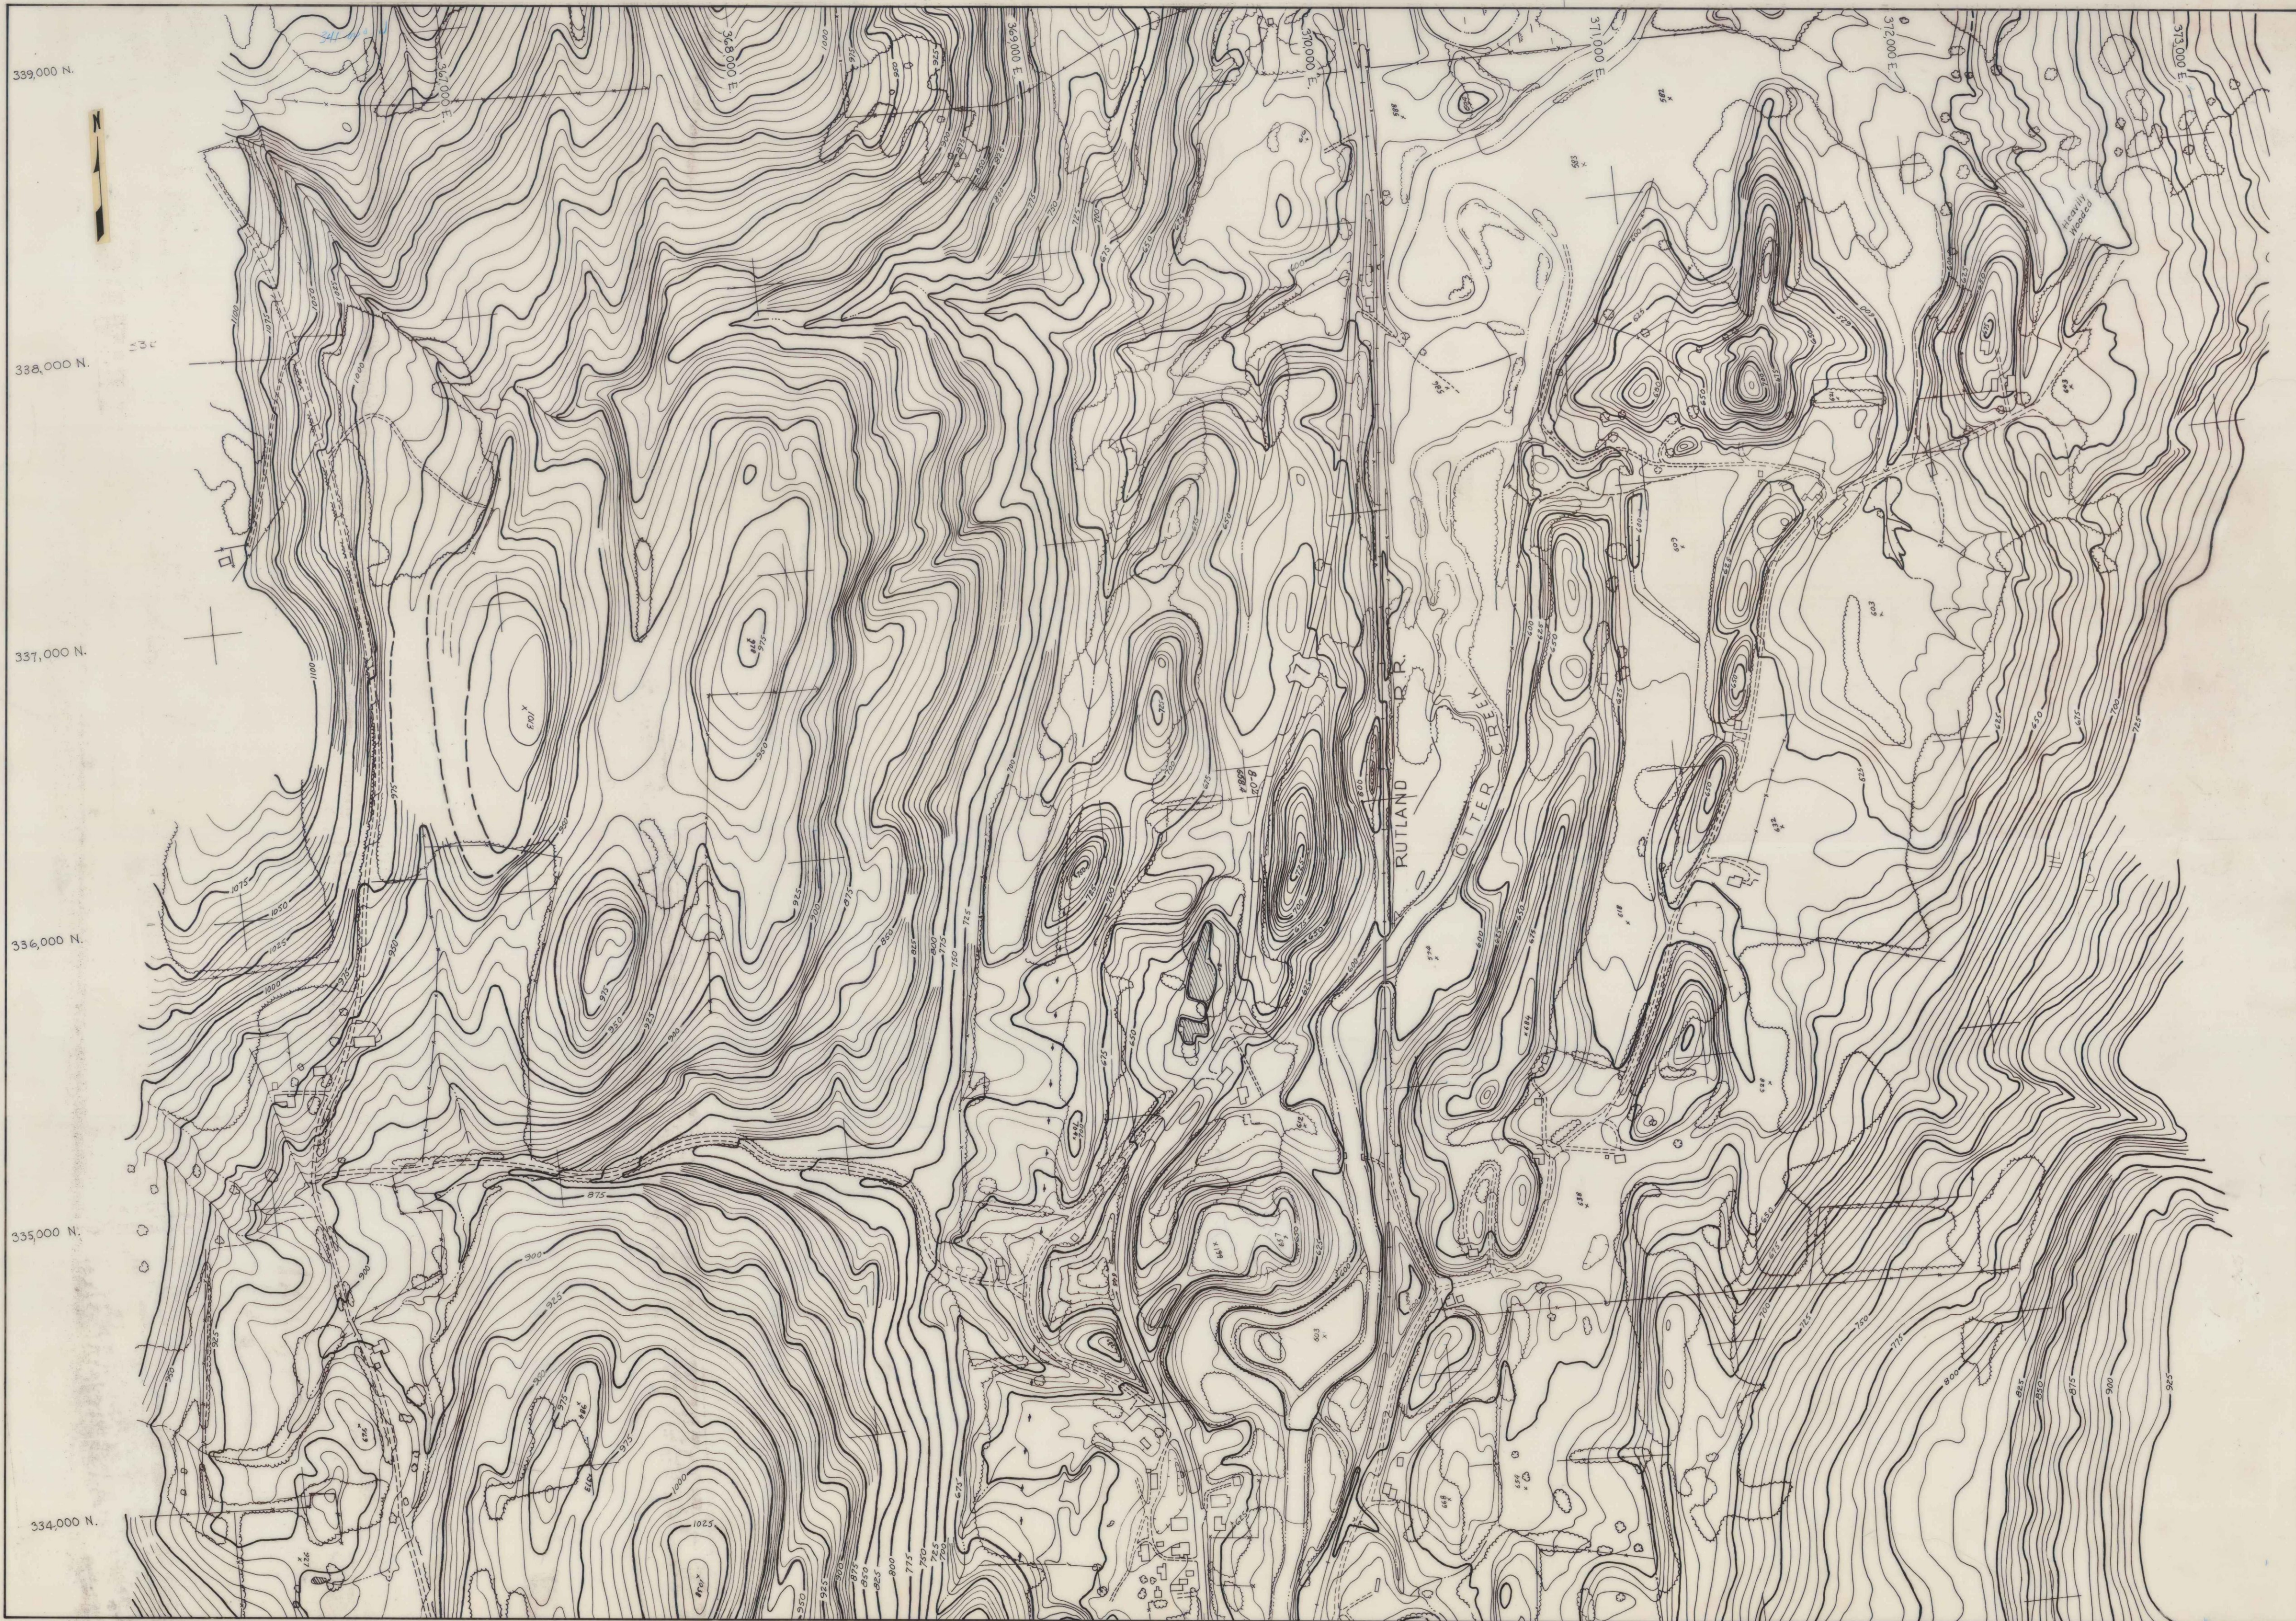

339,000 N.
338,000 N.
337,000 N.
336,000 N.
335,000 N.
334,000 N.

THESE MAPS COMPILED USING PHOTOGRAMMETRIC METHODS
BY E.S. PRESTON & ASSOC. LTD. FOR SCHOENFELD ASSOC. INC.

Scale: 1" = 200'
DATUM: 1929
PHOTOGRAPHY: 9-24-66

STATE OF VERMONT HIGHWAY DEPT.
DANBY - MT. TALEN - WALLINGFORD
SHEET No. 5 of 10

190-05



THESE MAPS COMPILED USING PHOTOGRAMMETRIC METHODS
BY E. S. PRESTON & ASSOC. LTD. FOR SCHOENFELD ASSOC. INC.

Scale: 1" = 200'
DATUM: 1929
PHOTOGRAPHY: 9-24-66

STATE OF VERMONT HIGHWAY DEPT.
DANBY - MT. TABOR - WALLINGFORD
SHEET No. 6 of 10

190-06



THESE MAPS COMPILED USING PHOTOGRAMMETRIC METHODS
BY E. S. PRESTON & ASSOC. LTD. FOR SCHOENFELD ASSOC. INC.

Scale: 1" = 200'
DATUM: 1929
PHOTOGRAPHY: 9-24-66

STATE OF VERMONT HIGHWAY DEPT.
DANBY - MT. TABOR - WALLINGFORD
SHEET No. 7 of 10

190-07




THESE MAPS COMPILED USING PHOTOGRAMMETRIC METHODS
BY E. S. PRESTON & ASSOC. LTD. FOR SCHOENFELD ASSOC. INC.

Scale: 1" = 200'

DATUM: 1929
PHOTOGRAPHY: 9-24-66

STATE OF VERMONT HIGHWAY DEPT.
DANBY - MT. TABOR - WALLINGFORD
SHEET No. 8 of 10

190-08

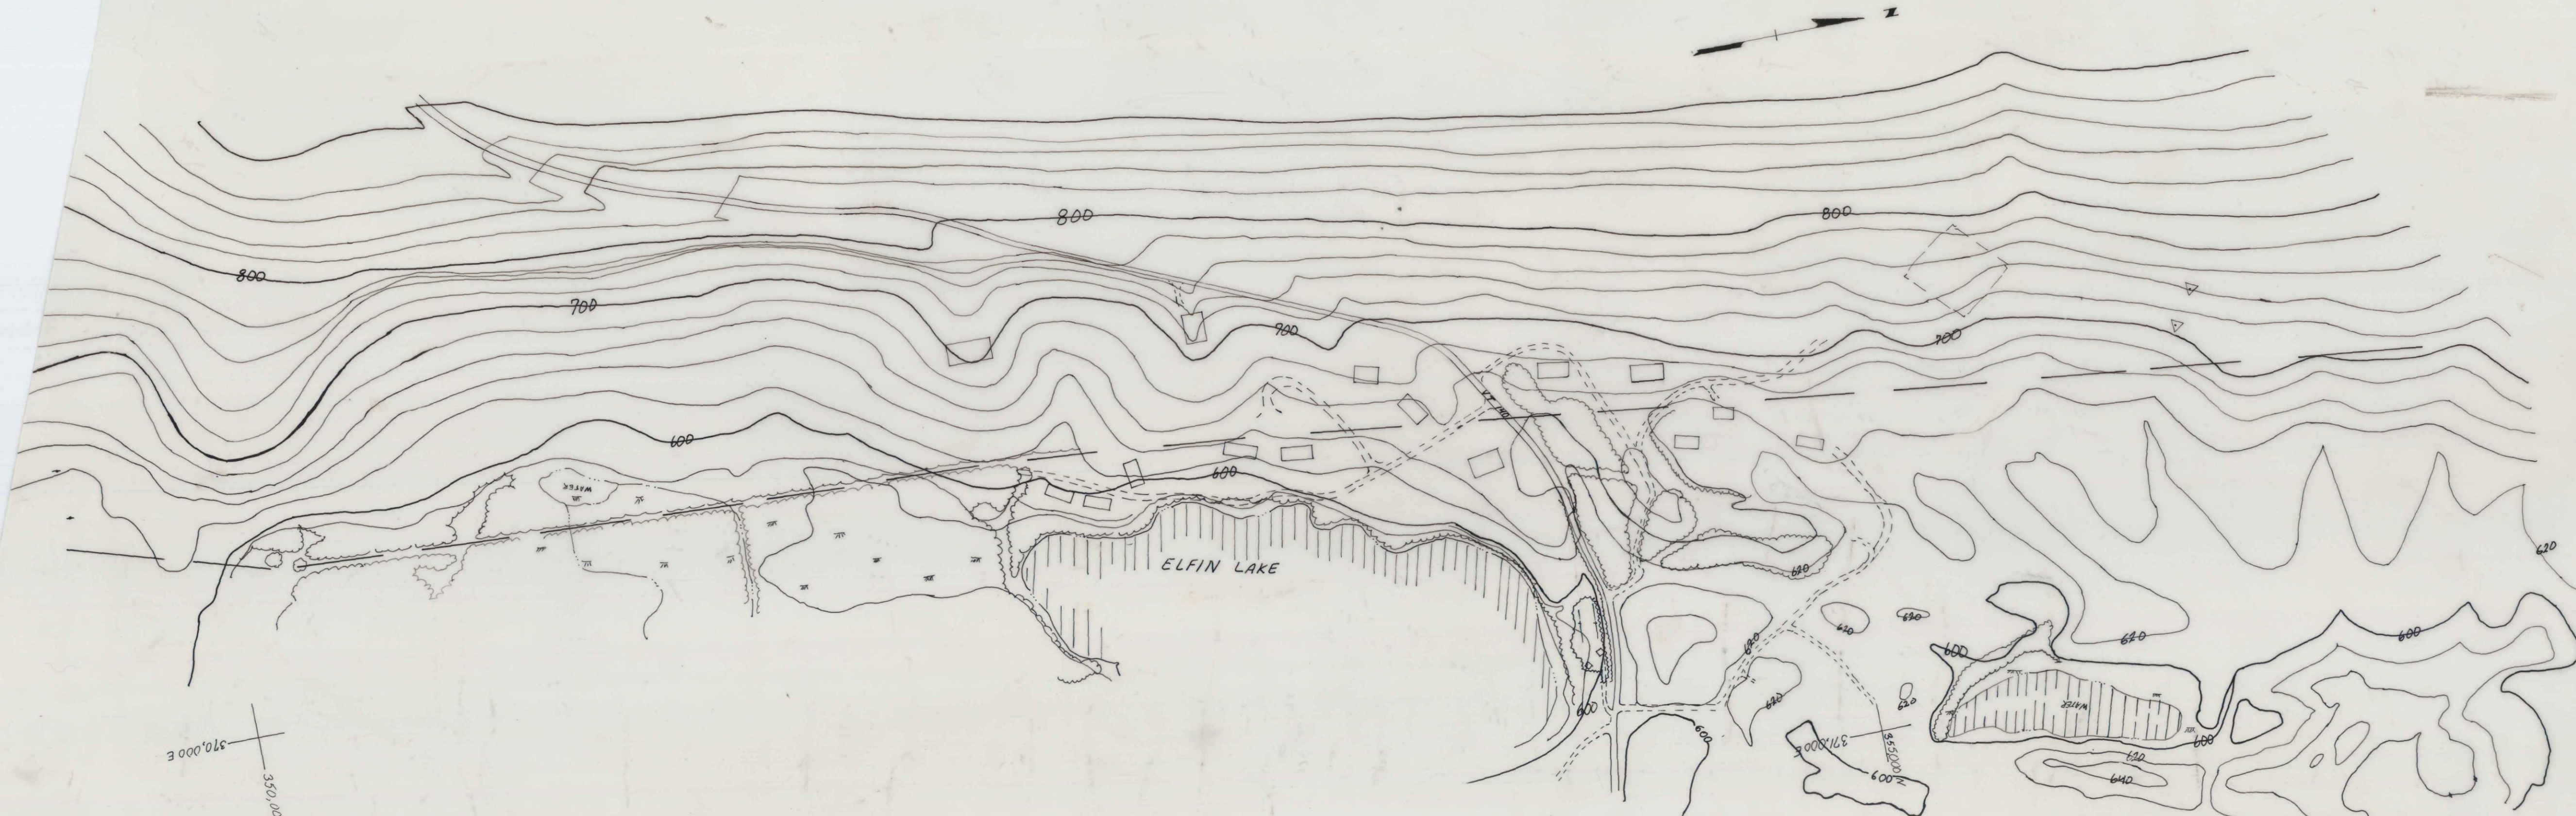

#190 SH 8A

190-08A




THESE MAPS COMPILED USING PHOTOGRAMMETRIC METHODS
BY E. S. PRESTON & ASSOC. LTD. FOR SCHOENFELD ASSOC. INC.

200 100 0 100 200
Scale: 1" = 200'
DATUM: 1929
PHOTOGRAPHY: 9-24-66

STATE OF VERMONT HIGHWAY DEPT.
DANBY - MT. TABOR - WALLINGFORD
SHEET No. 9 of 10

190-09

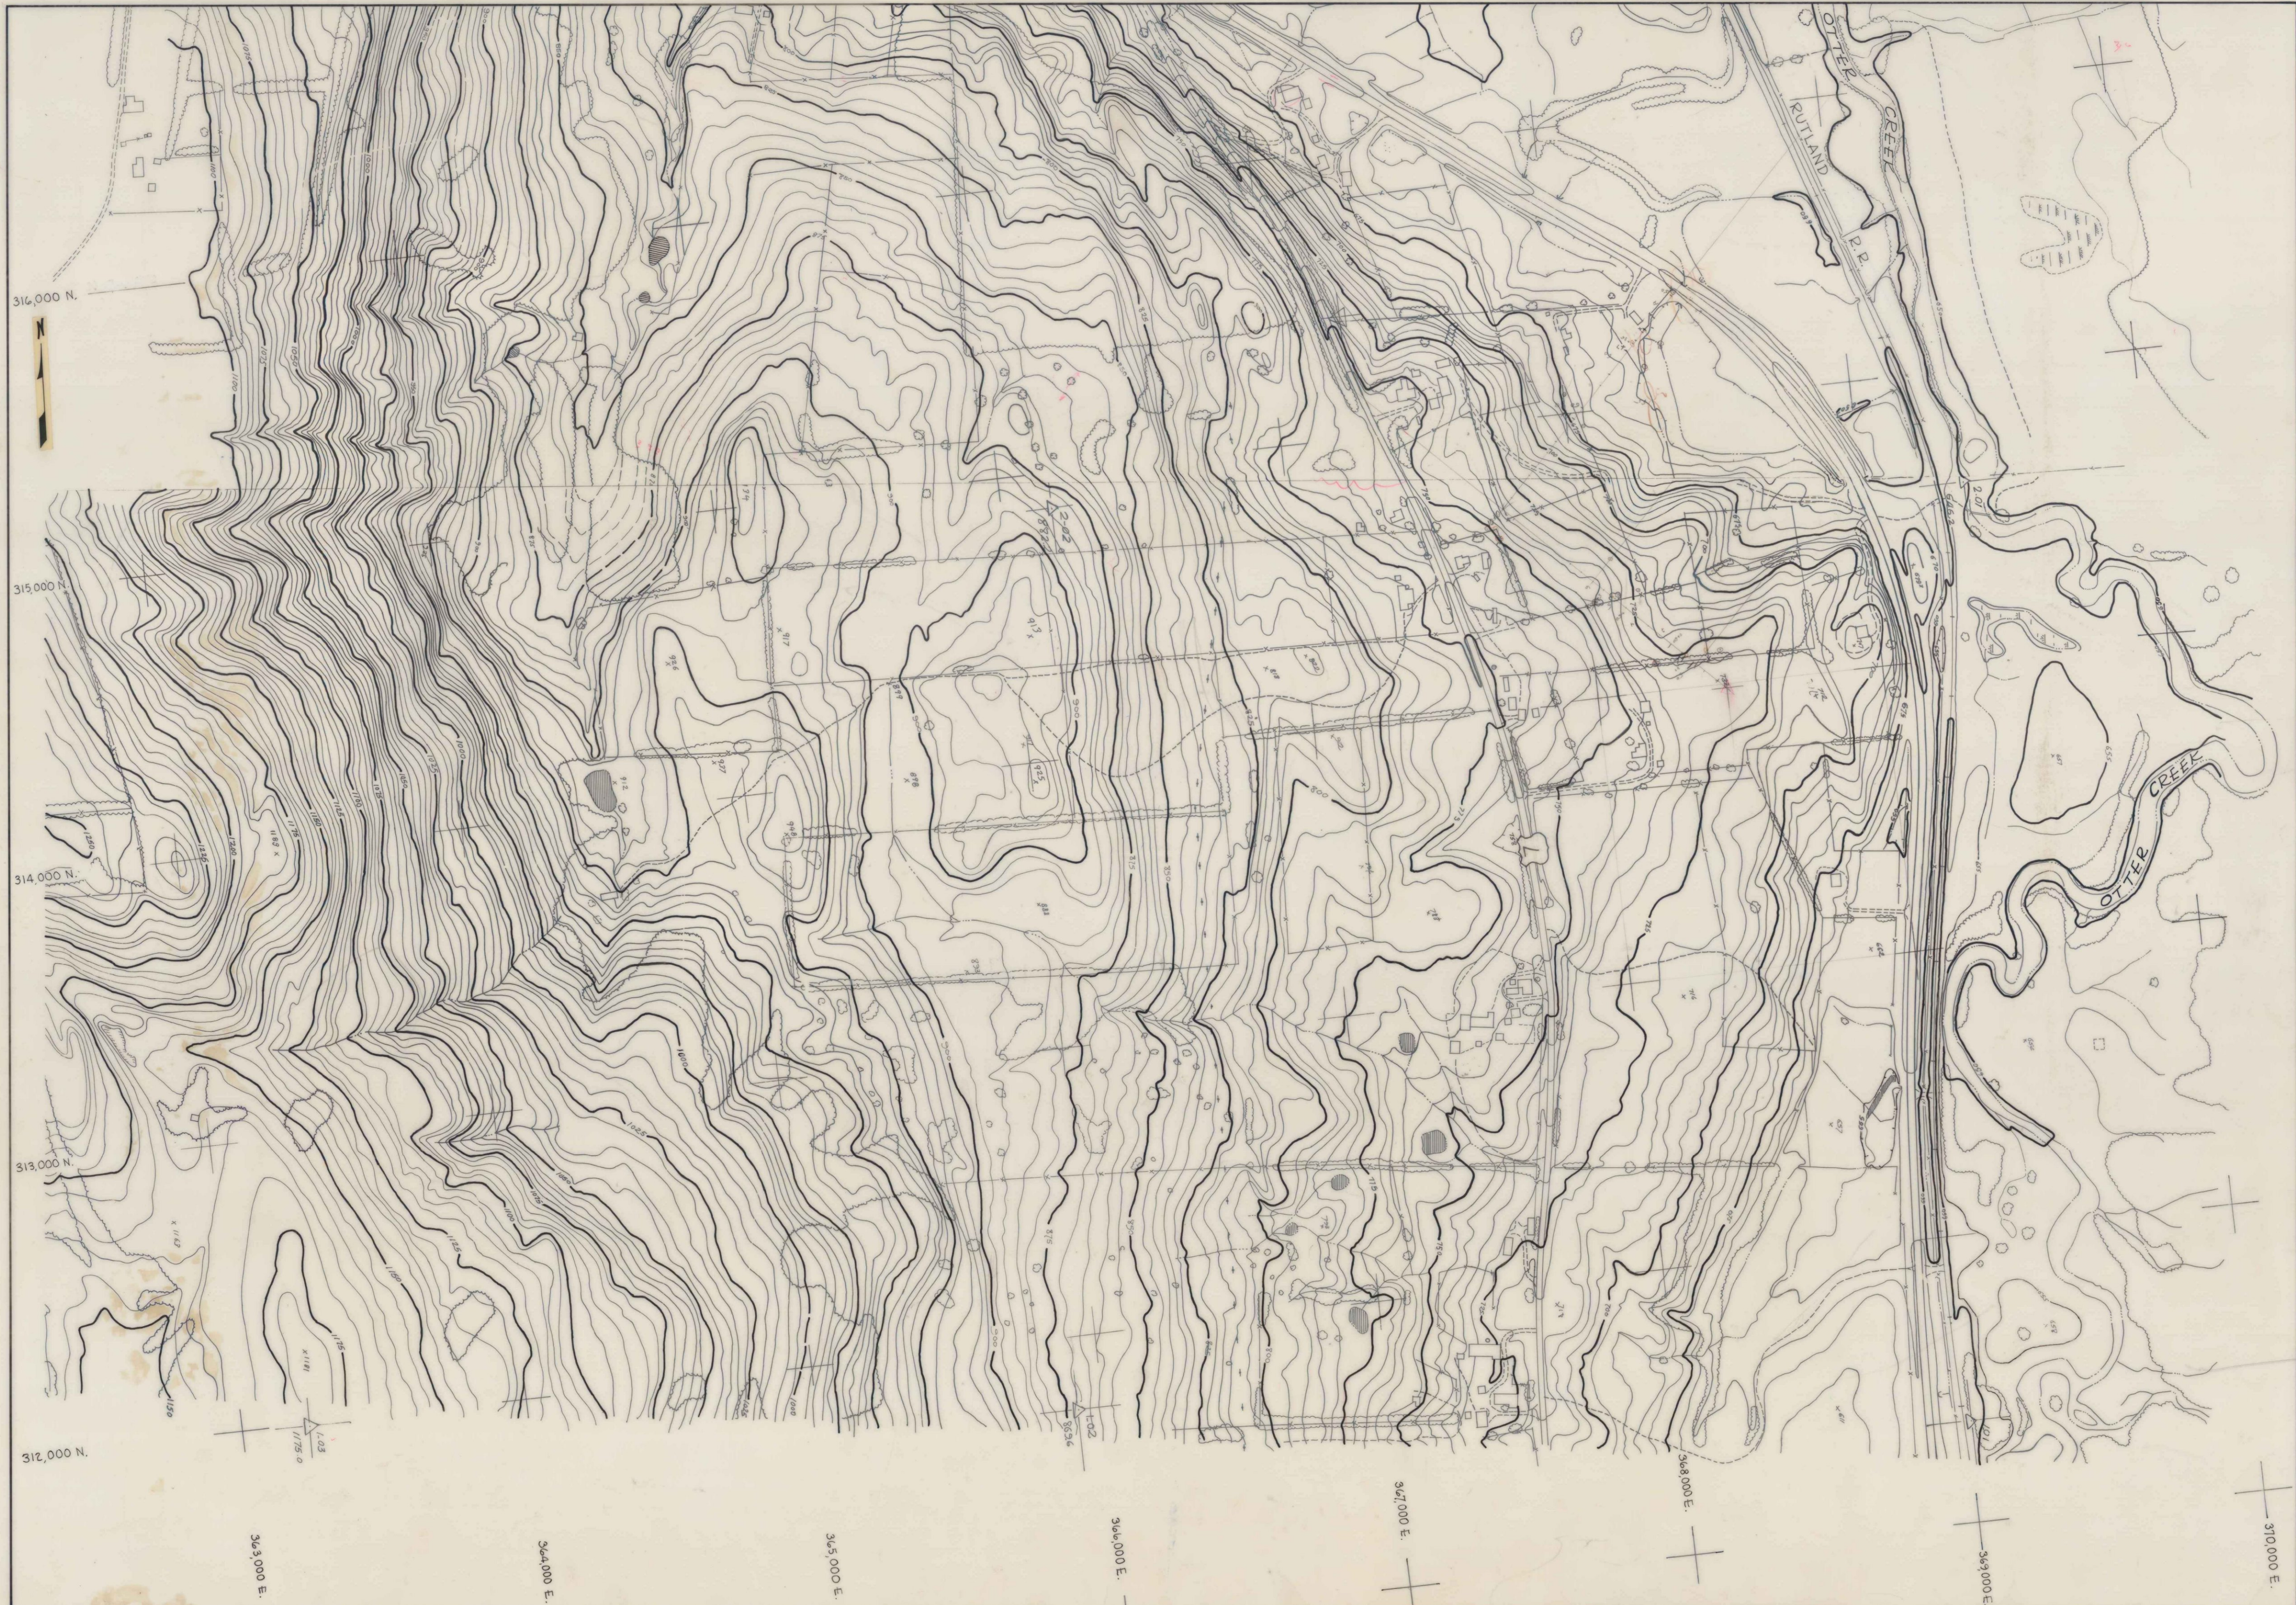

THESE MAPS COMPILED USING PHOTOGRAMMETRIC METHODS
BY E. S. PRESTON & ASSOC. LTD. FOR SCHOENFELD ASSOC. INC.

Scale: 1" = 200'
DATUM: 1929
PHOTOGRAPHY: 9-24-66

STATE OF VERMONT HIGHWAY DEPT.
DANBY - MT TABOR - WALLINGFORD
SHEET No. 1 of 10

190-01




THESE MAPS COMPILED USING PHOTOGRAMMETRIC METHODS
BY E.S. PRESTON & ASSOC. LTD. FOR SCHOENFELD ASSOC. INC.

Scale: 1" = 200'
DATUM: 1929
PHOTOGRAPHY: 9-24-66

STATE OF VERMONT HIGHWAY DEPT.
DANBY - MT TABOR - WALLINGFORD
SHEET No. 3 of 10

190-03

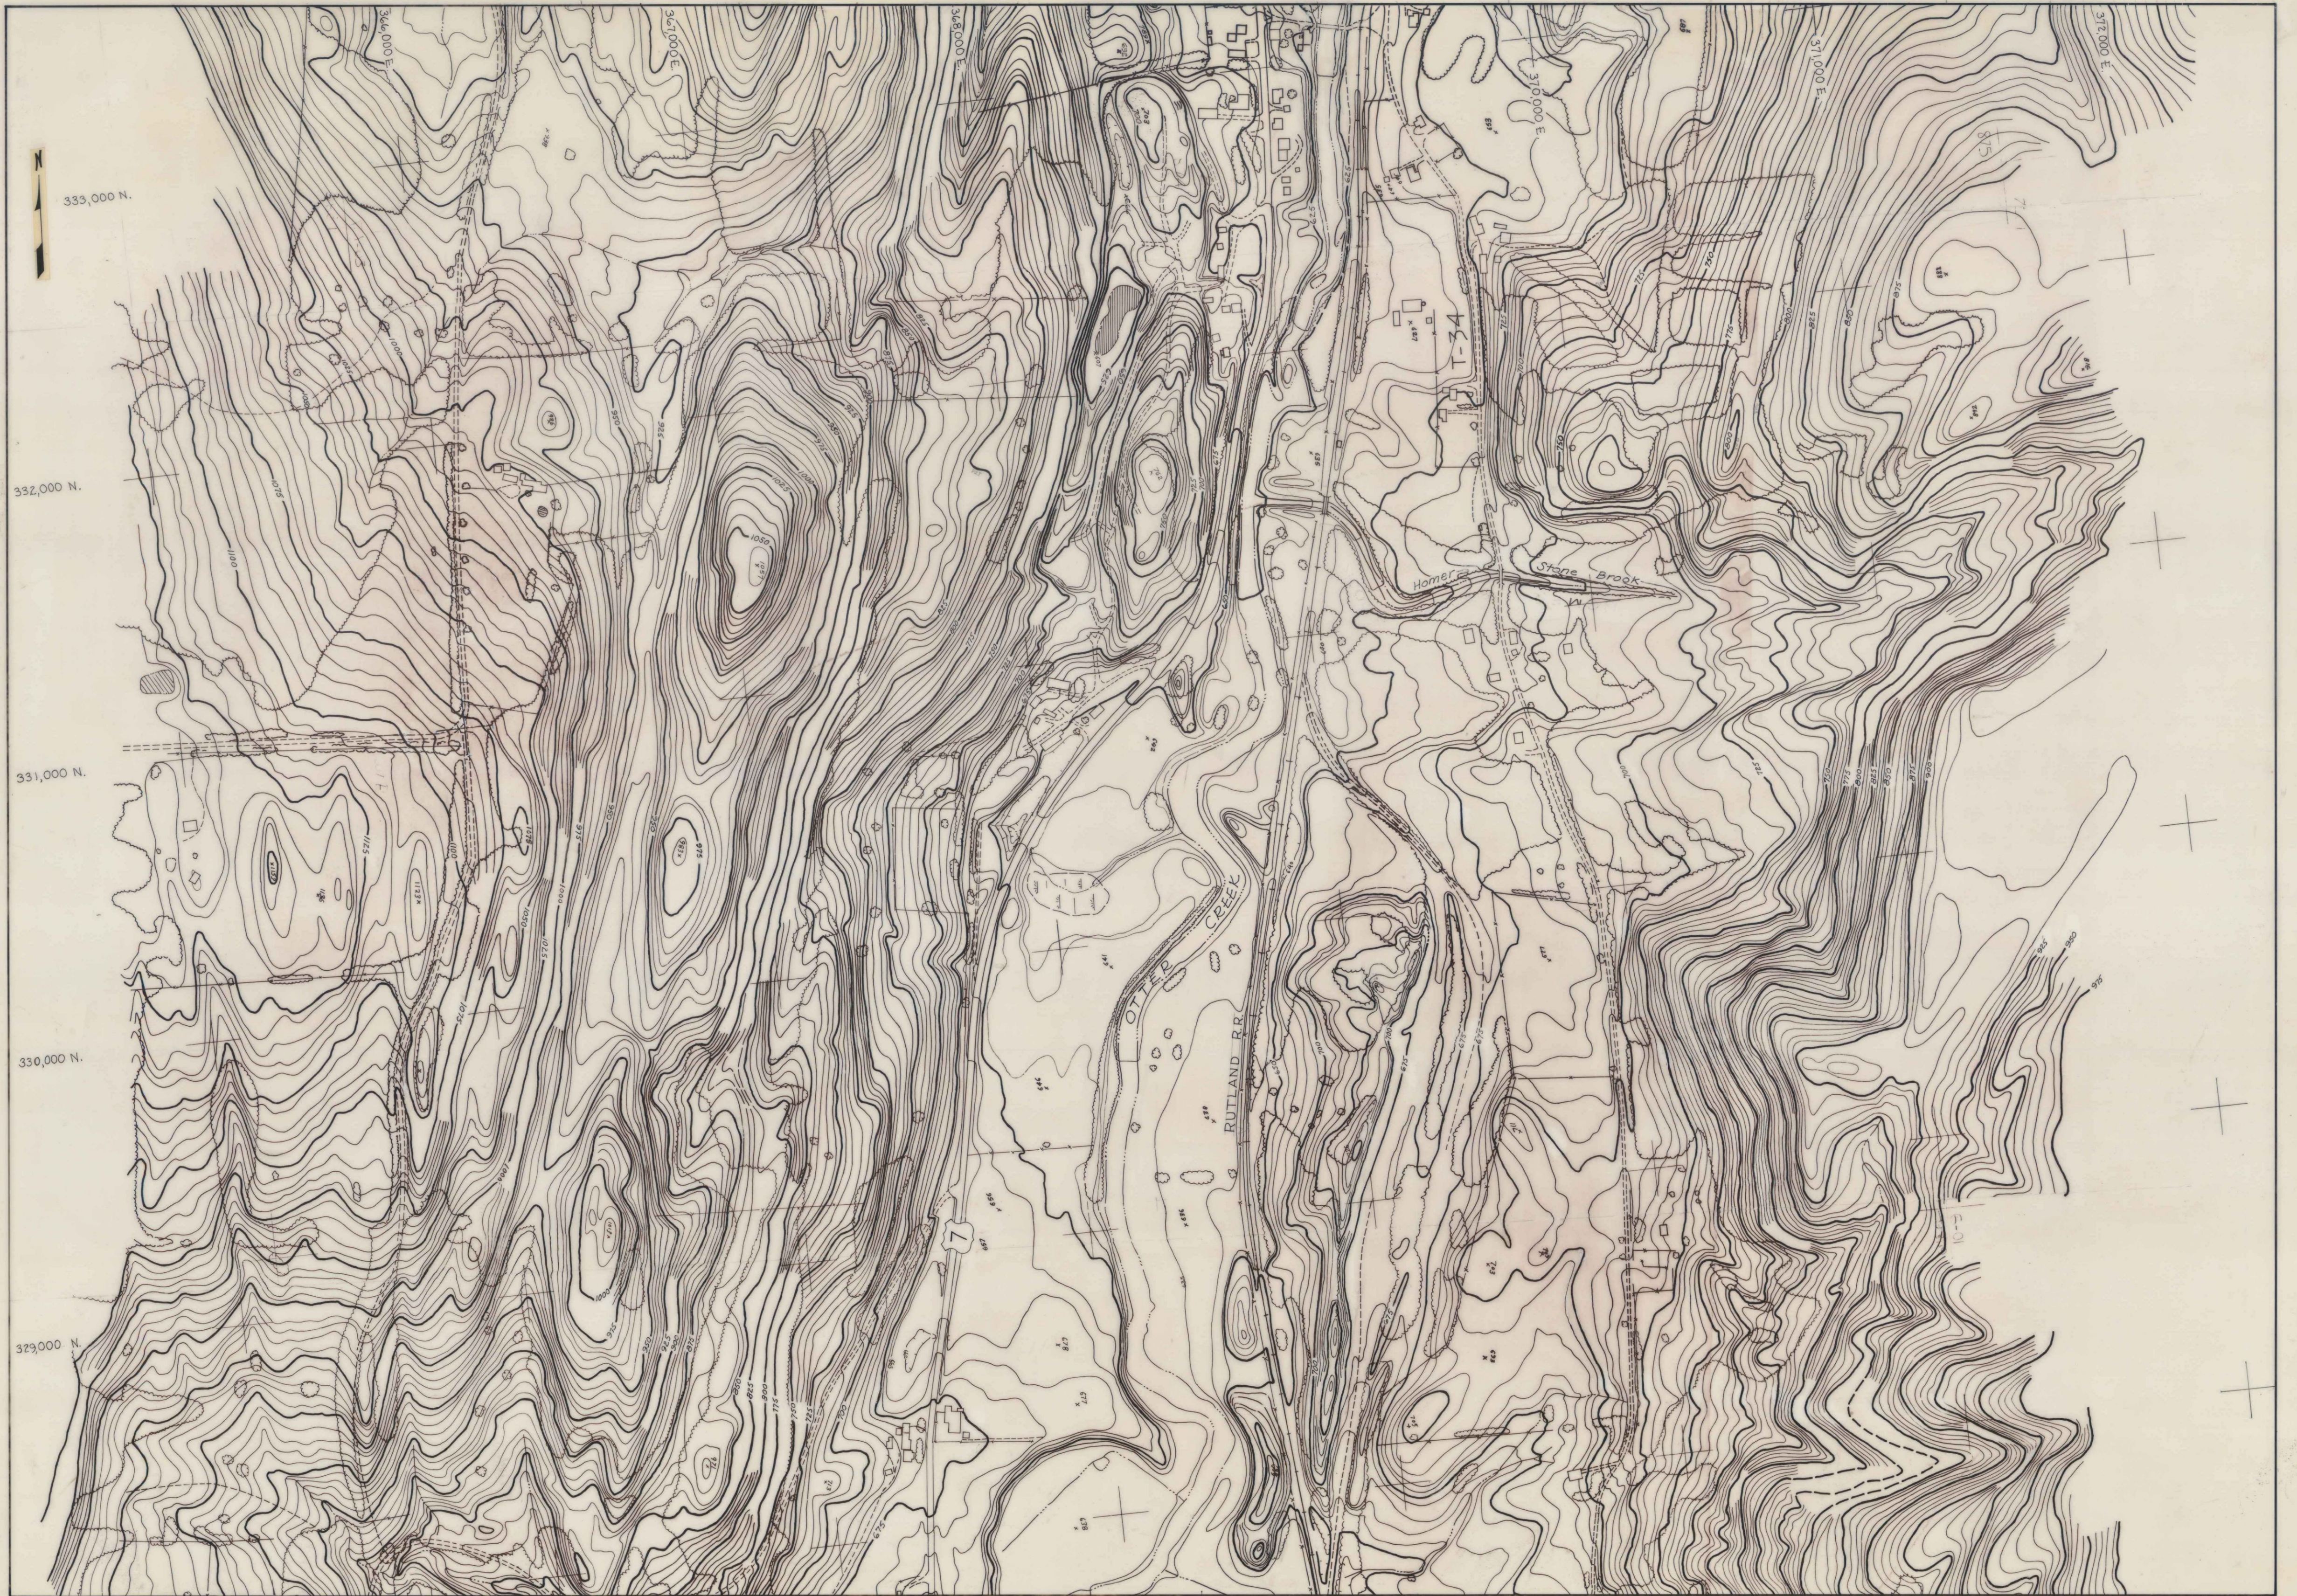


THESE MAPS COMPILED USING PHOTOGRAMMETRIC METHODS
BY E.S. PRESTON & ASSOC. LTD. FOR SCHOENFELD ASSOC. INC.

200 100 0 200
Scale: 1" = 200'
DATUM: 1929
PHOTOGRAPHY: 9-24-66

STATE OF VERMONT HIGHWAY DEPT.
DANBY - MT. TABOR - WALLINGFORD
SHEET No. 4 of 10

190-04

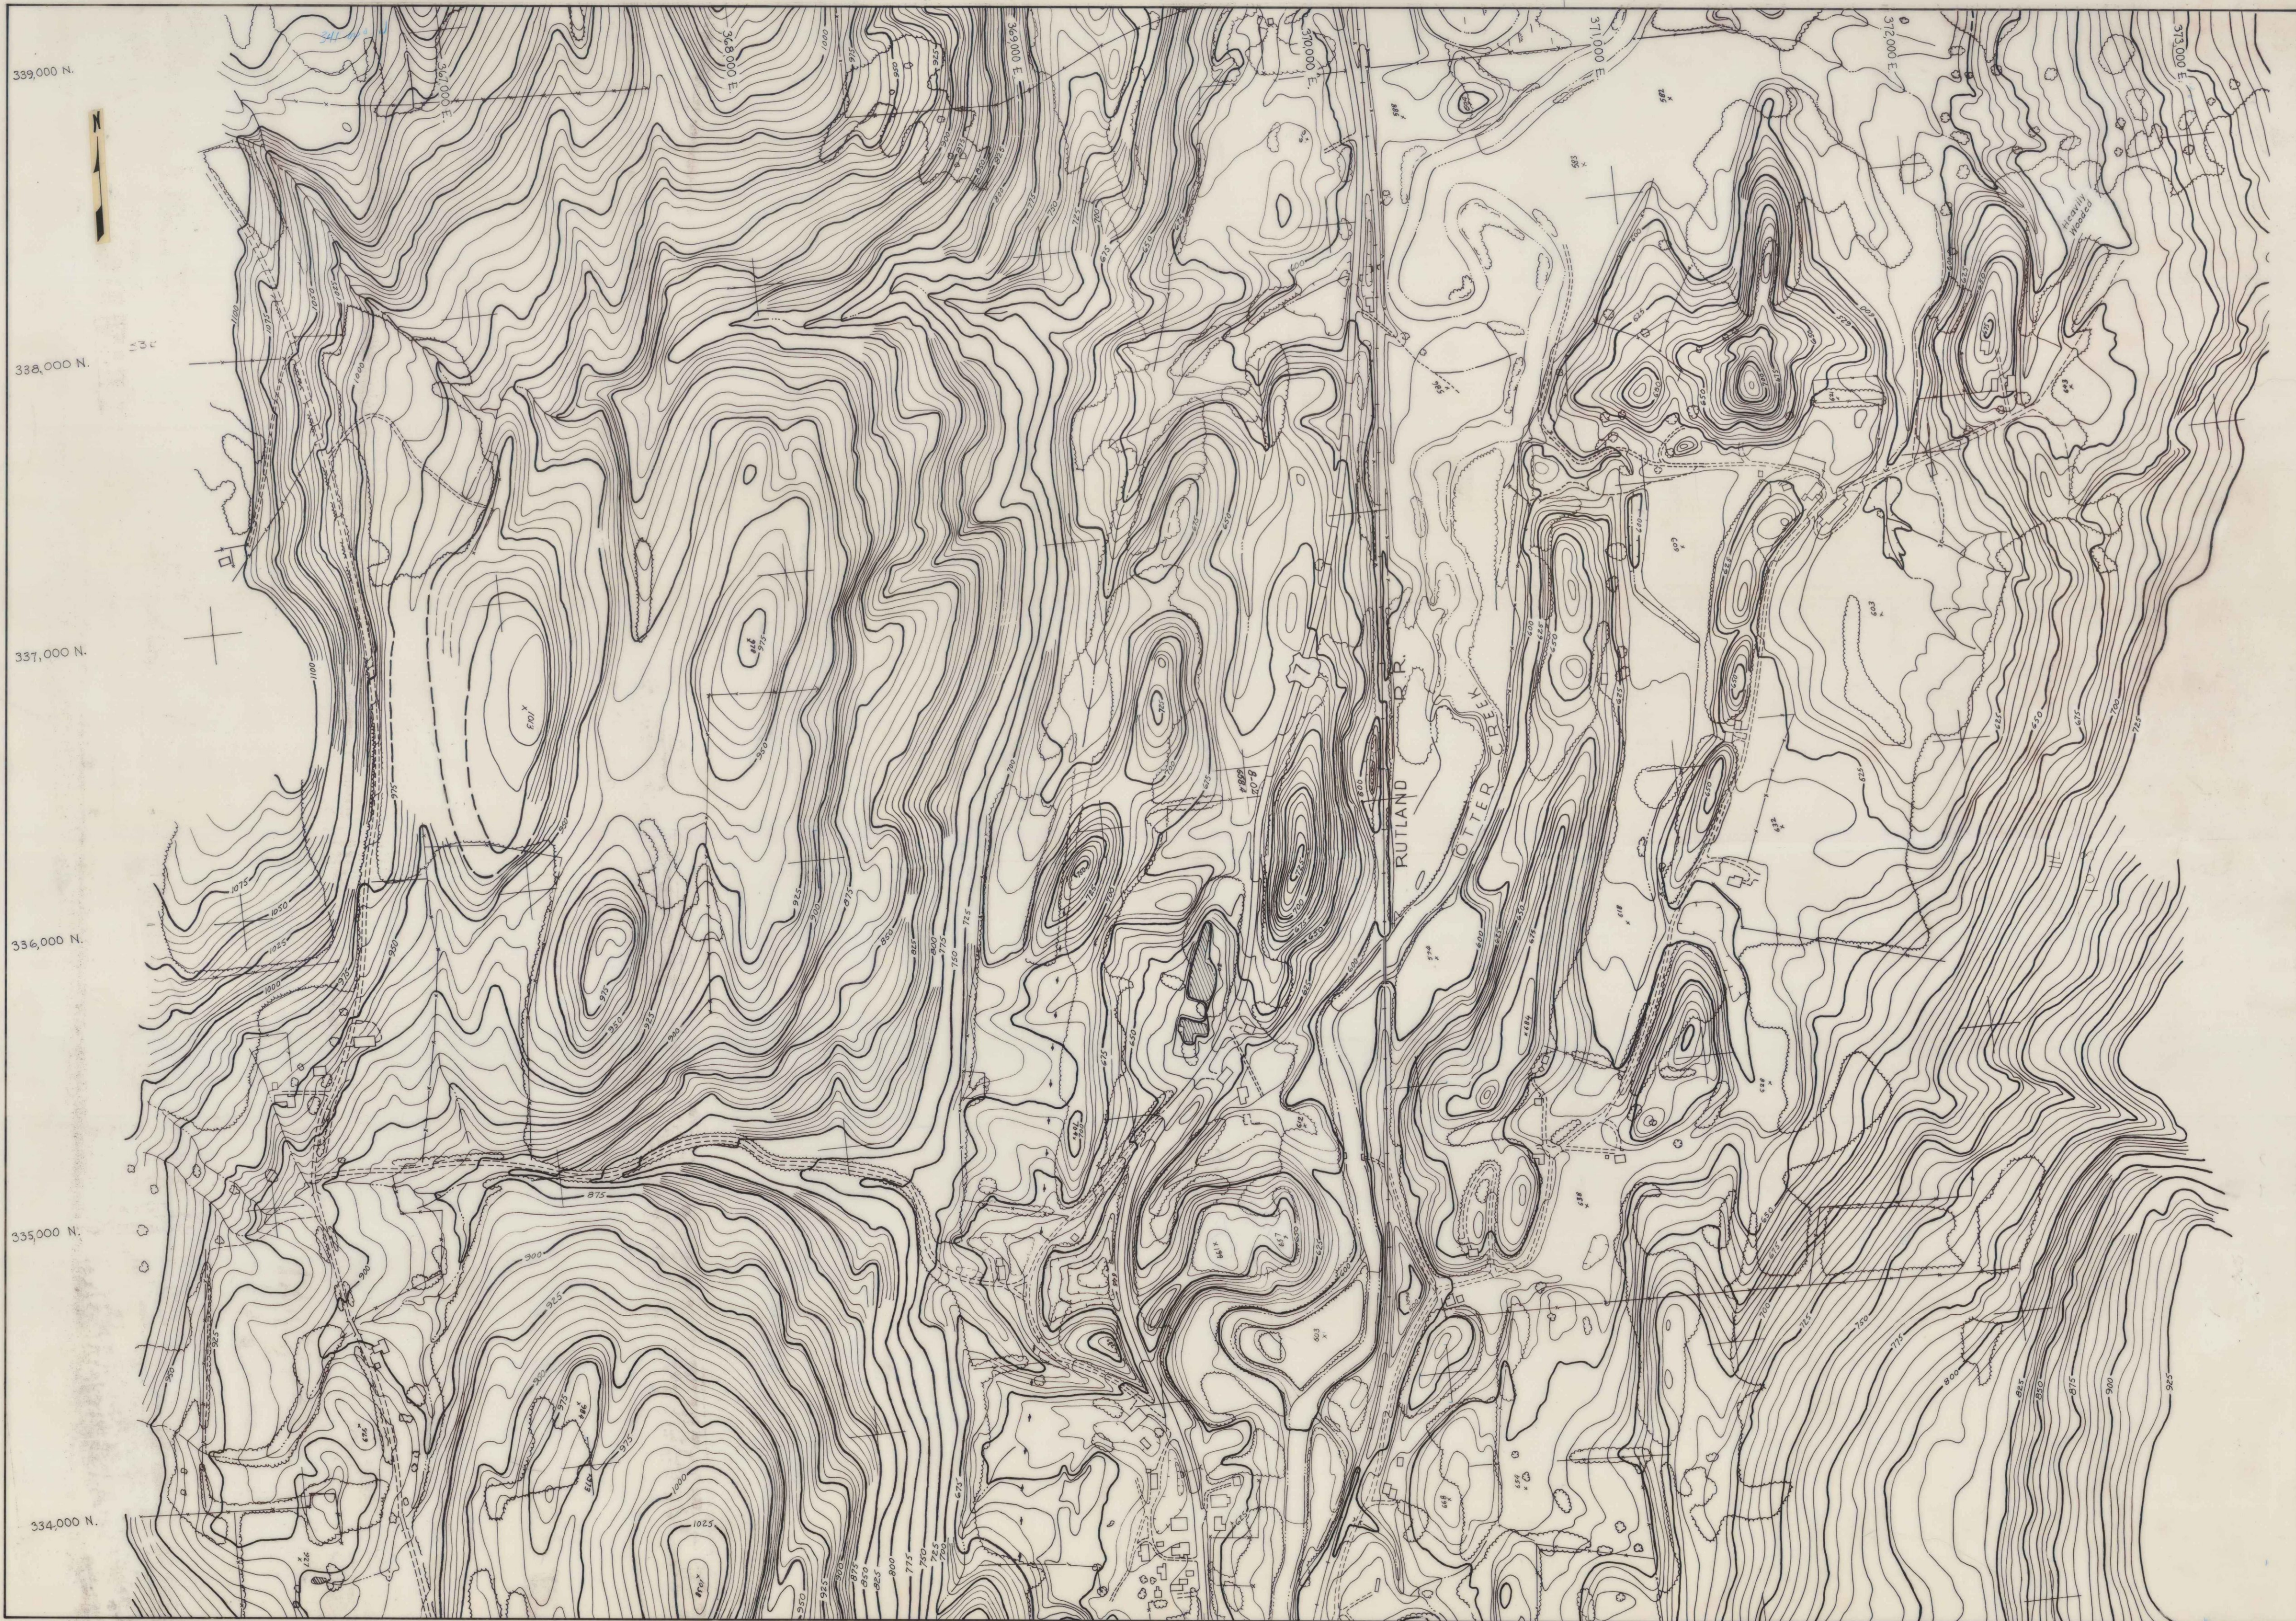

THESE MAPS COMPILED USING PHOTOGRAMMETRIC METHODS
BY E.S. PRESTON & ASSOC. LTD. FOR SCHOENFELD ASSOC. INC.

Scale: 1" = 200'
DATUM: 1929
PHOTOGRAPHY: 9-24-66

STATE OF VERMONT HIGHWAY DEPT.
DANBY - MT. TAILOH - WALLINGFORD
SHEET No. 5 of 10

190-05



THESE MAPS COMPILED USING PHOTOGRAMMETRIC METHODS
BY E. S. PRESTON & ASSOC. LTD. FOR SCHOENFELD ASSOC. INC.

Scale: 1" = 200'
DATUM: 1929
PHOTOGRAPHY: 9-24-66

STATE OF VERMONT HIGHWAY DEPT.
DANBY - MT. TABOR - WALLINGFORD
SHEET No. 6 of 10

190-06



THESE MAPS COMPILED USING PHOTOGRAMMETRIC METHODS
BY E. S. PRESTON & ASSOC. LTD. FOR SCHOENFELD ASSOC. INC.

200 100 0 200
Scale: 1" = 200'
DATUM: 1929
PHOTOGRAPHY: 9-24-66

STATE OF VERMONT HIGHWAY DEPT.
DANBY - MT. TABOR - WALLINGFORD
SHEET No. 7 of 10

190-07




THESE MAPS COMPILED USING PHOTOGRAMMETRIC METHODS
BY E. S. PRESTON & ASSOC. LTD. FOR SCHOENFELD ASSOC. INC.

Scale: 1" = 200'

DATUM: 1929
PHOTOGRAPHY: 9-24-66

STATE OF VERMONT HIGHWAY DEPT.
DANBY - MT. TABOR - WALLINGFORD
SHEET No. 8 of 10

190-08

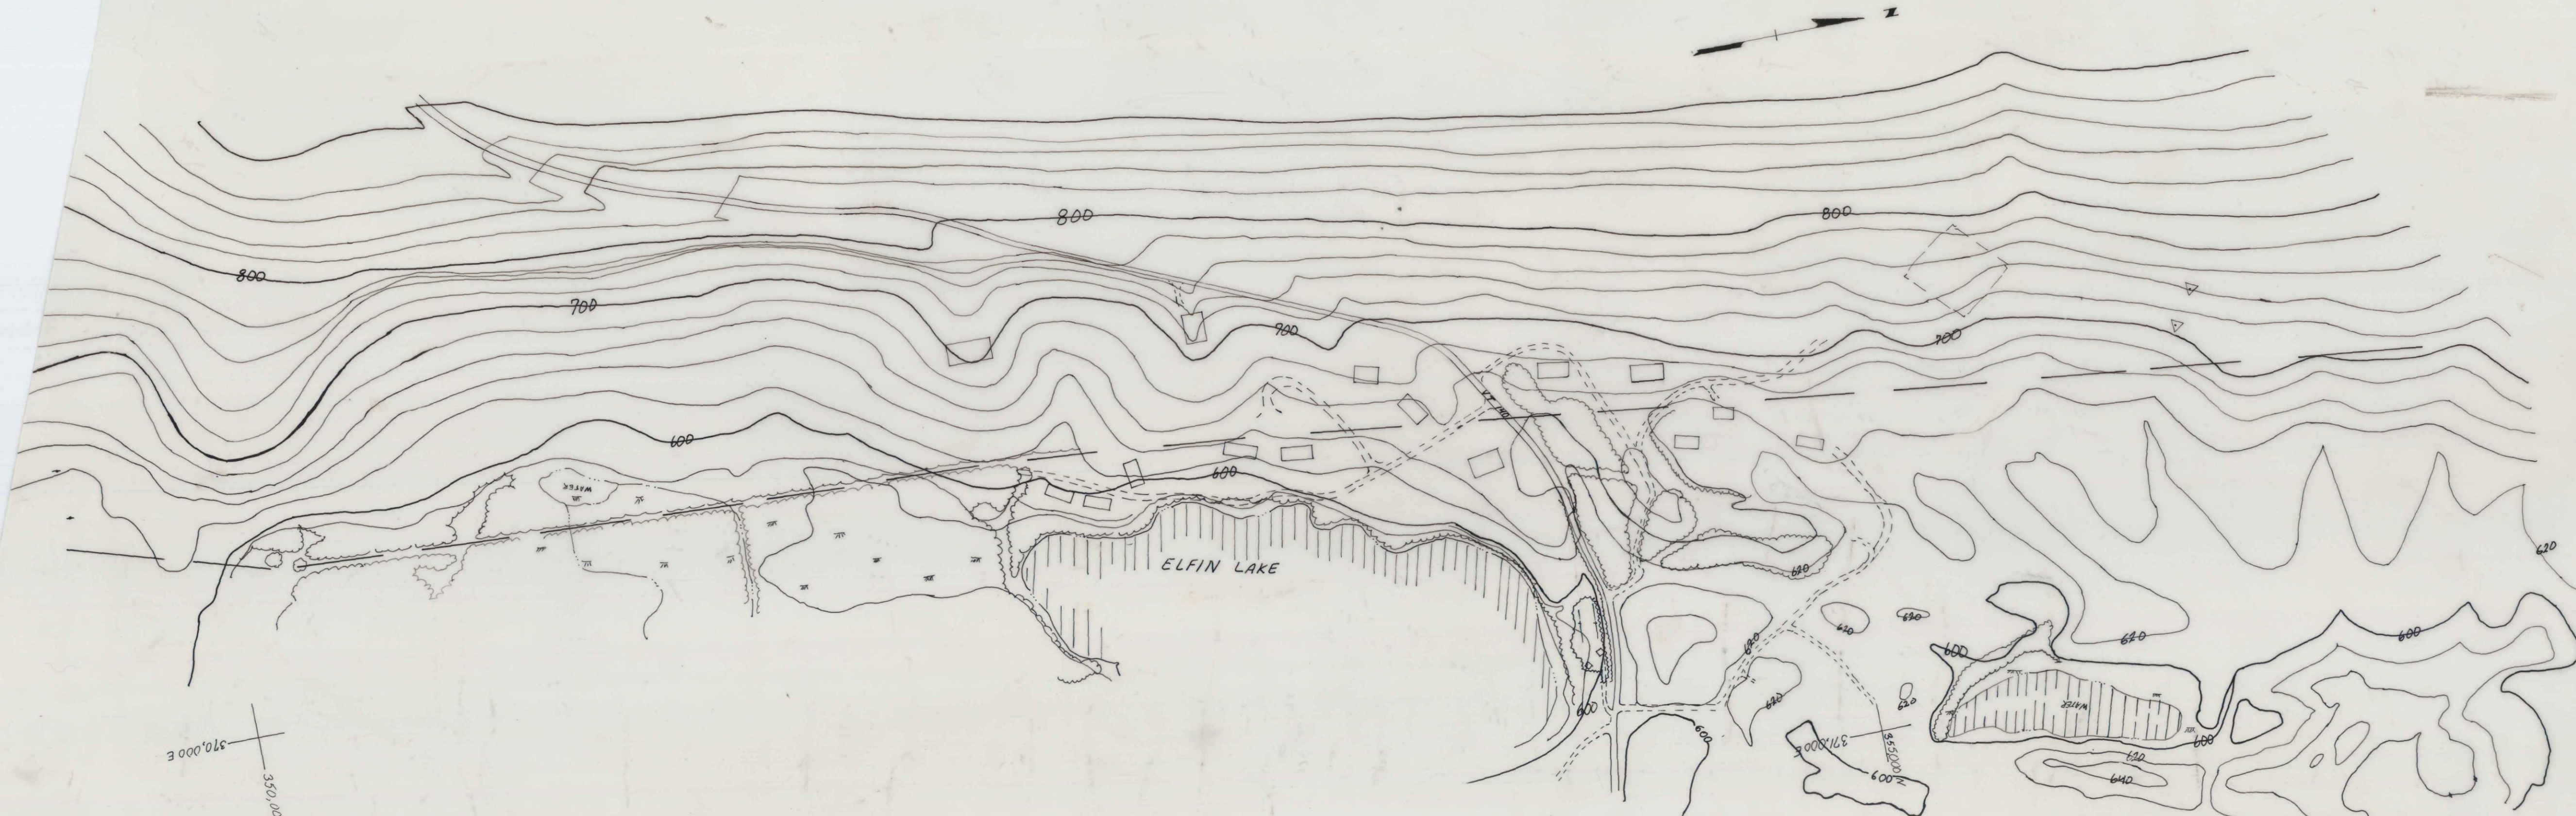

#190 SH 8A

190-08A



THESE MAPS COMPILED USING PHOTOGRAMMETRIC METHODS
BY E. S. PRESTON & ASSOC. LTD. FOR SCHOENFELD ASSOC. INC.

200 100 0 100 200
Scale: 1" = 200'
DATUM: 1929
PHOTOGRAPHY: 9-24-66

STATE OF VERMONT HIGHWAY DEPT.
DANBY - MT. TABOR - WALLINGFORD
SHEET No. 9 of 10

190-09




THESE MAPS COMPILED USING PHOTOGRAMMETRIC METHODS
BY E. S. PRESTON & ASSOC. LTD. FOR SCHOENFELD ASSOC. INC.

200 100 0 200
Scale: 1" = 200'

DATUM: 1929
PHOTOGRAPHY: 9-24-66

STATE OF VERMONT HIGHWAY DEPT.
DANBY - MT TABOR - WALLINGFORD
SHEET No. 10 of 10

190-10

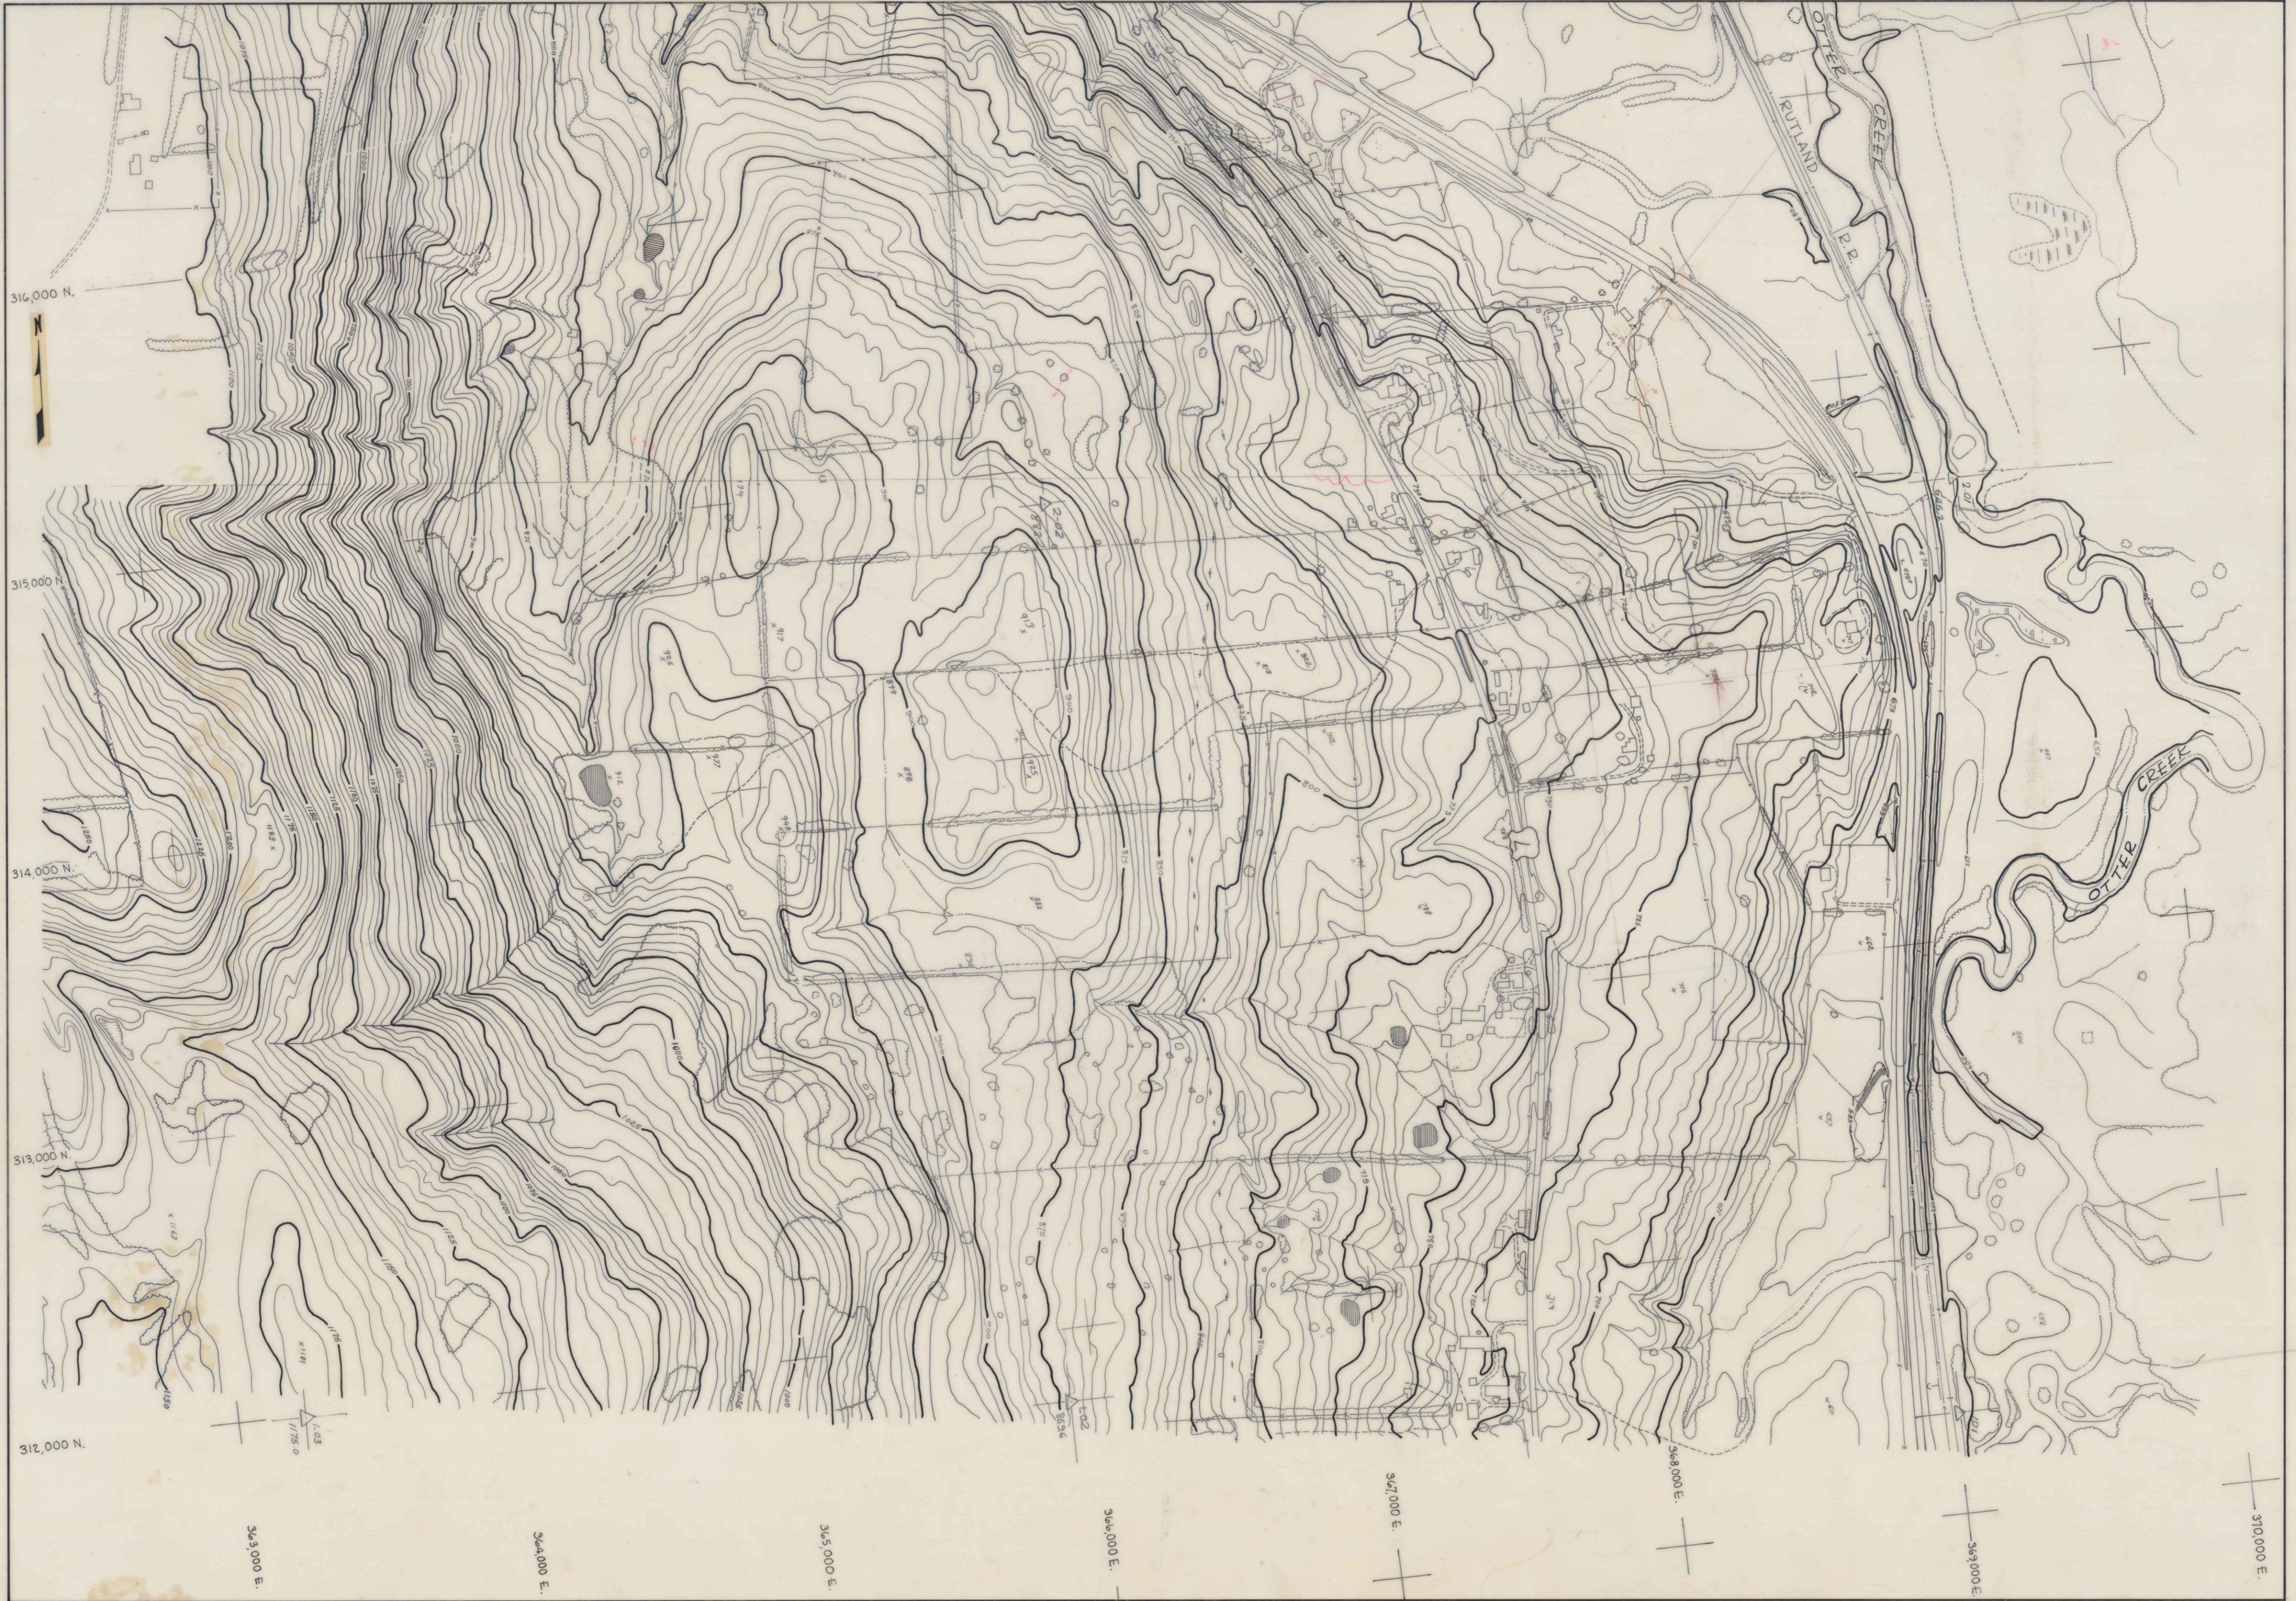

THESE MAPS COMPILED USING PHOTOGRAMMETRIC METHODS
BY E. S. PRESTON & ASSOC. LTD. FOR SCHOENFELD ASSOC. INC.

Scale: 1" = 200'
DATUM: 1929
PHOTOGRAPHY: 9-24-66

STATE OF VERMONT HIGHWAY DEPT.
DANBY - MT TABOR - WALLINGFORD
SHEET No. 1 of 10

190-01




THESE MAPS COMPILED USING PHOTOGRAMMETRIC METHODS
BY E.S. PRESTON & ASSOC. LTD. FOR SCHOENFELD ASSOC. INC.

200 100 0 200
Scale: 1" = 200'
DATUM: 1929
PHOTOGRAPHY: 9-24-66

STATE OF VERMONT HIGHWAY DEPT.
DANBY - MT TABOR - WALLINGFORD
SHEET No. 3 of 10

190-03

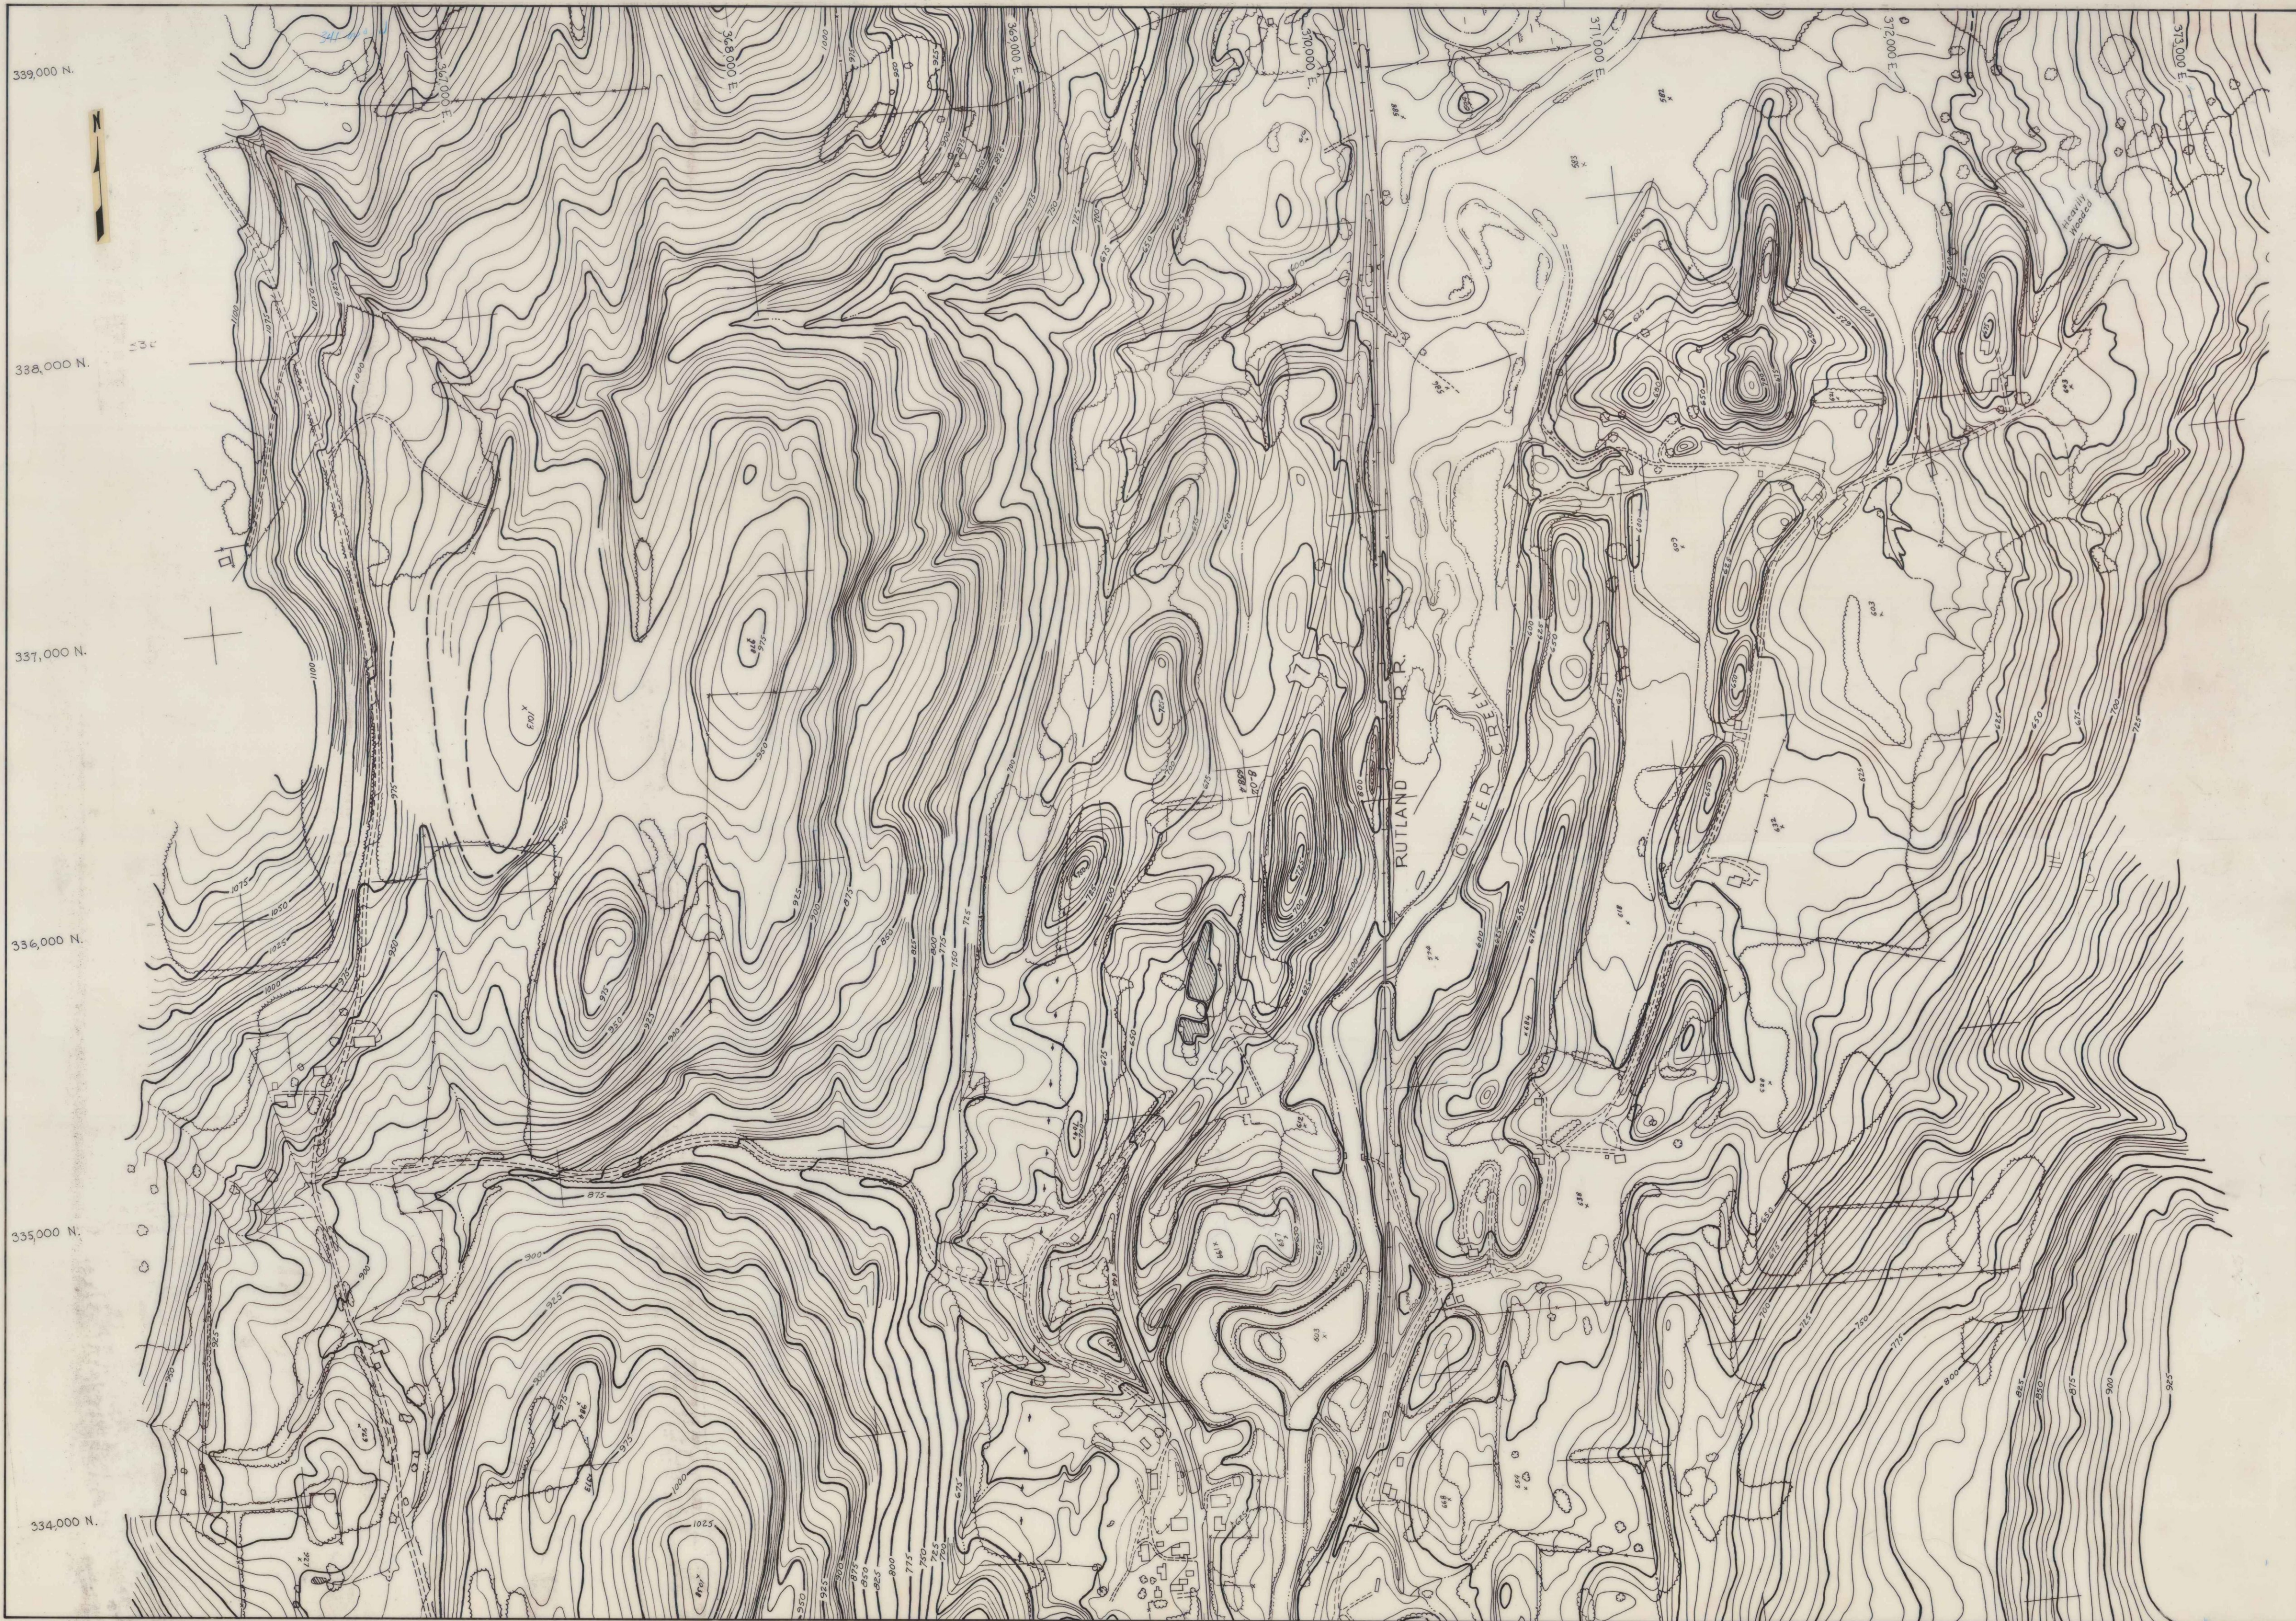

339,000 N.
338,000 N.
337,000 N.
336,000 N.
335,000 N.
334,000 N.

THESE MAPS COMPILED USING PHOTOGRAMMETRIC METHODS
BY E.S. PRESTON & ASSOC. LTD. FOR SCHOENFELD ASSOC. INC.

Scale: 1" = 200'
DATUM: 1929
PHOTOGRAPHY: 9-24-66

STATE OF VERMONT HIGHWAY DEPT.
DANBY - MT. TALEN - WALLINGFORD
SHEET No. 5 of 10

190-05



THESE MAPS COMPILED USING PHOTOGRAMMETRIC METHODS
BY E. S. PRESTON & ASSOC. LTD. FOR SCHOENFELD ASSOC. INC.

200 100 0 100 200
Scale: 1" = 200'
DATUM: 1929
PHOTOGRAPHY: 9-24-66

STATE OF VERMONT HIGHWAY DEPT.
DANBY - MT. TABOR - WALLINGFORD
SHEET No. 6 of 10

190-06



THESE MAPS COMPILED USING PHOTOGRAMMETRIC METHODS
BY E. S. PRESTON & ASSOC. LTD. FOR SCHOENFELD ASSOC. INC.

200 100 0 200
Scale: 1" = 200'
DATUM: 1929
PHOTOGRAPHY: 9-24-66

STATE OF VERMONT HIGHWAY DEPT.
DANBY - MT. TABOR - WALLINGFORD
SHEET No. 7 of 10

190-07




THESE MAPS COMPILED USING PHOTOGRAMMETRIC METHODS
BY E. S. PRESTON & ASSOC. LTD. FOR SCHOENFELD ASSOC. INC.

Scale: 1" = 200'

DATUM: 1929
PHOTOGRAPHY: 9-24-66

STATE OF VERMONT HIGHWAY DEPT.
DANBY - MT. TABOR - WALLINGFORD
SHEET No. 8 of 10

190-08

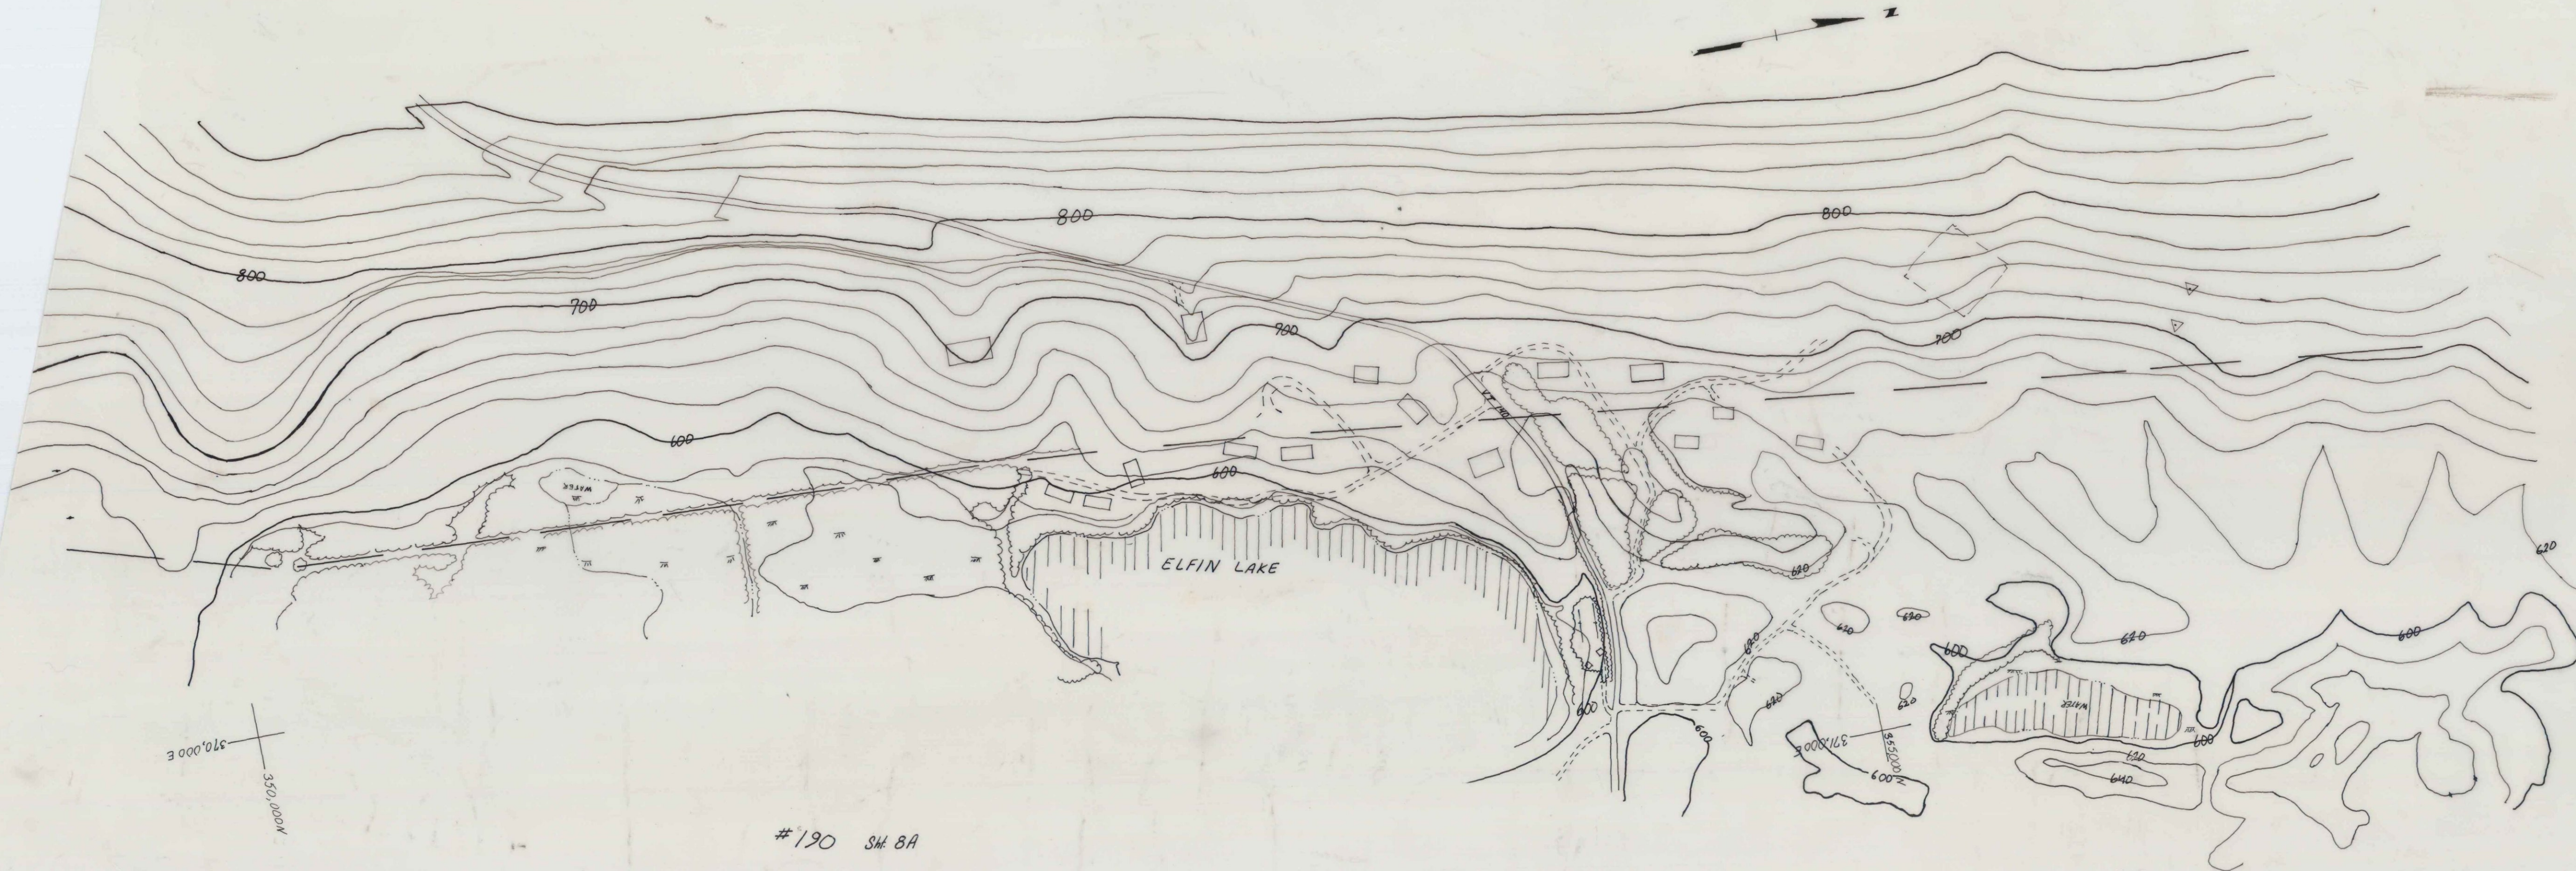

#190 SH 8A

190-08A



THESE MAPS COMPILED USING PHOTOGRAMMETRIC METHODS
BY E. S. PRESTON & ASSOC. LTD. FOR SCHOENFELD ASSOC. INC.

200 100 0 100 200
Scale: 1" = 200'
DATUM: 1929
PHOTOGRAPHY: 9-24-66

STATE OF VERMONT HIGHWAY DEPT.
DANBY - MT. TABOR - WALLINGFORD
SHEET No. 9 of 10

190-09



THESE MAPS COMPILED USING PHOTOGRAMMETRIC METHODS
BY E. S. PRESTON & ASSOC. LTD. FOR SCHOENFELD ASSOC. INC.

200 100 0 200
Scale: 1" = 200'

DATUM: 1929
PHOTOGRAPHY: 9-24-66

STATE OF VERMONT HIGHWAY DEPT.
DANBY - MT TABOR - WALLINGFORD
SHEET No. 10 of 10

190-10

Wallingford - Rte. 7

P. 8. 17. de OPI


88 inches

02

Spring 1958 photography
→ 3:57 pm ←
Control base on 3rd order USGS Transit traverse
P = 1/5700
+ Levels 3rd order differential



GREEN HILL

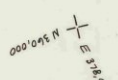

Wallingford

(35' x 7')

Wallingford Rte. 7
1:50
2220301