


West Rutland Strip - East End 219 219

10-2
end

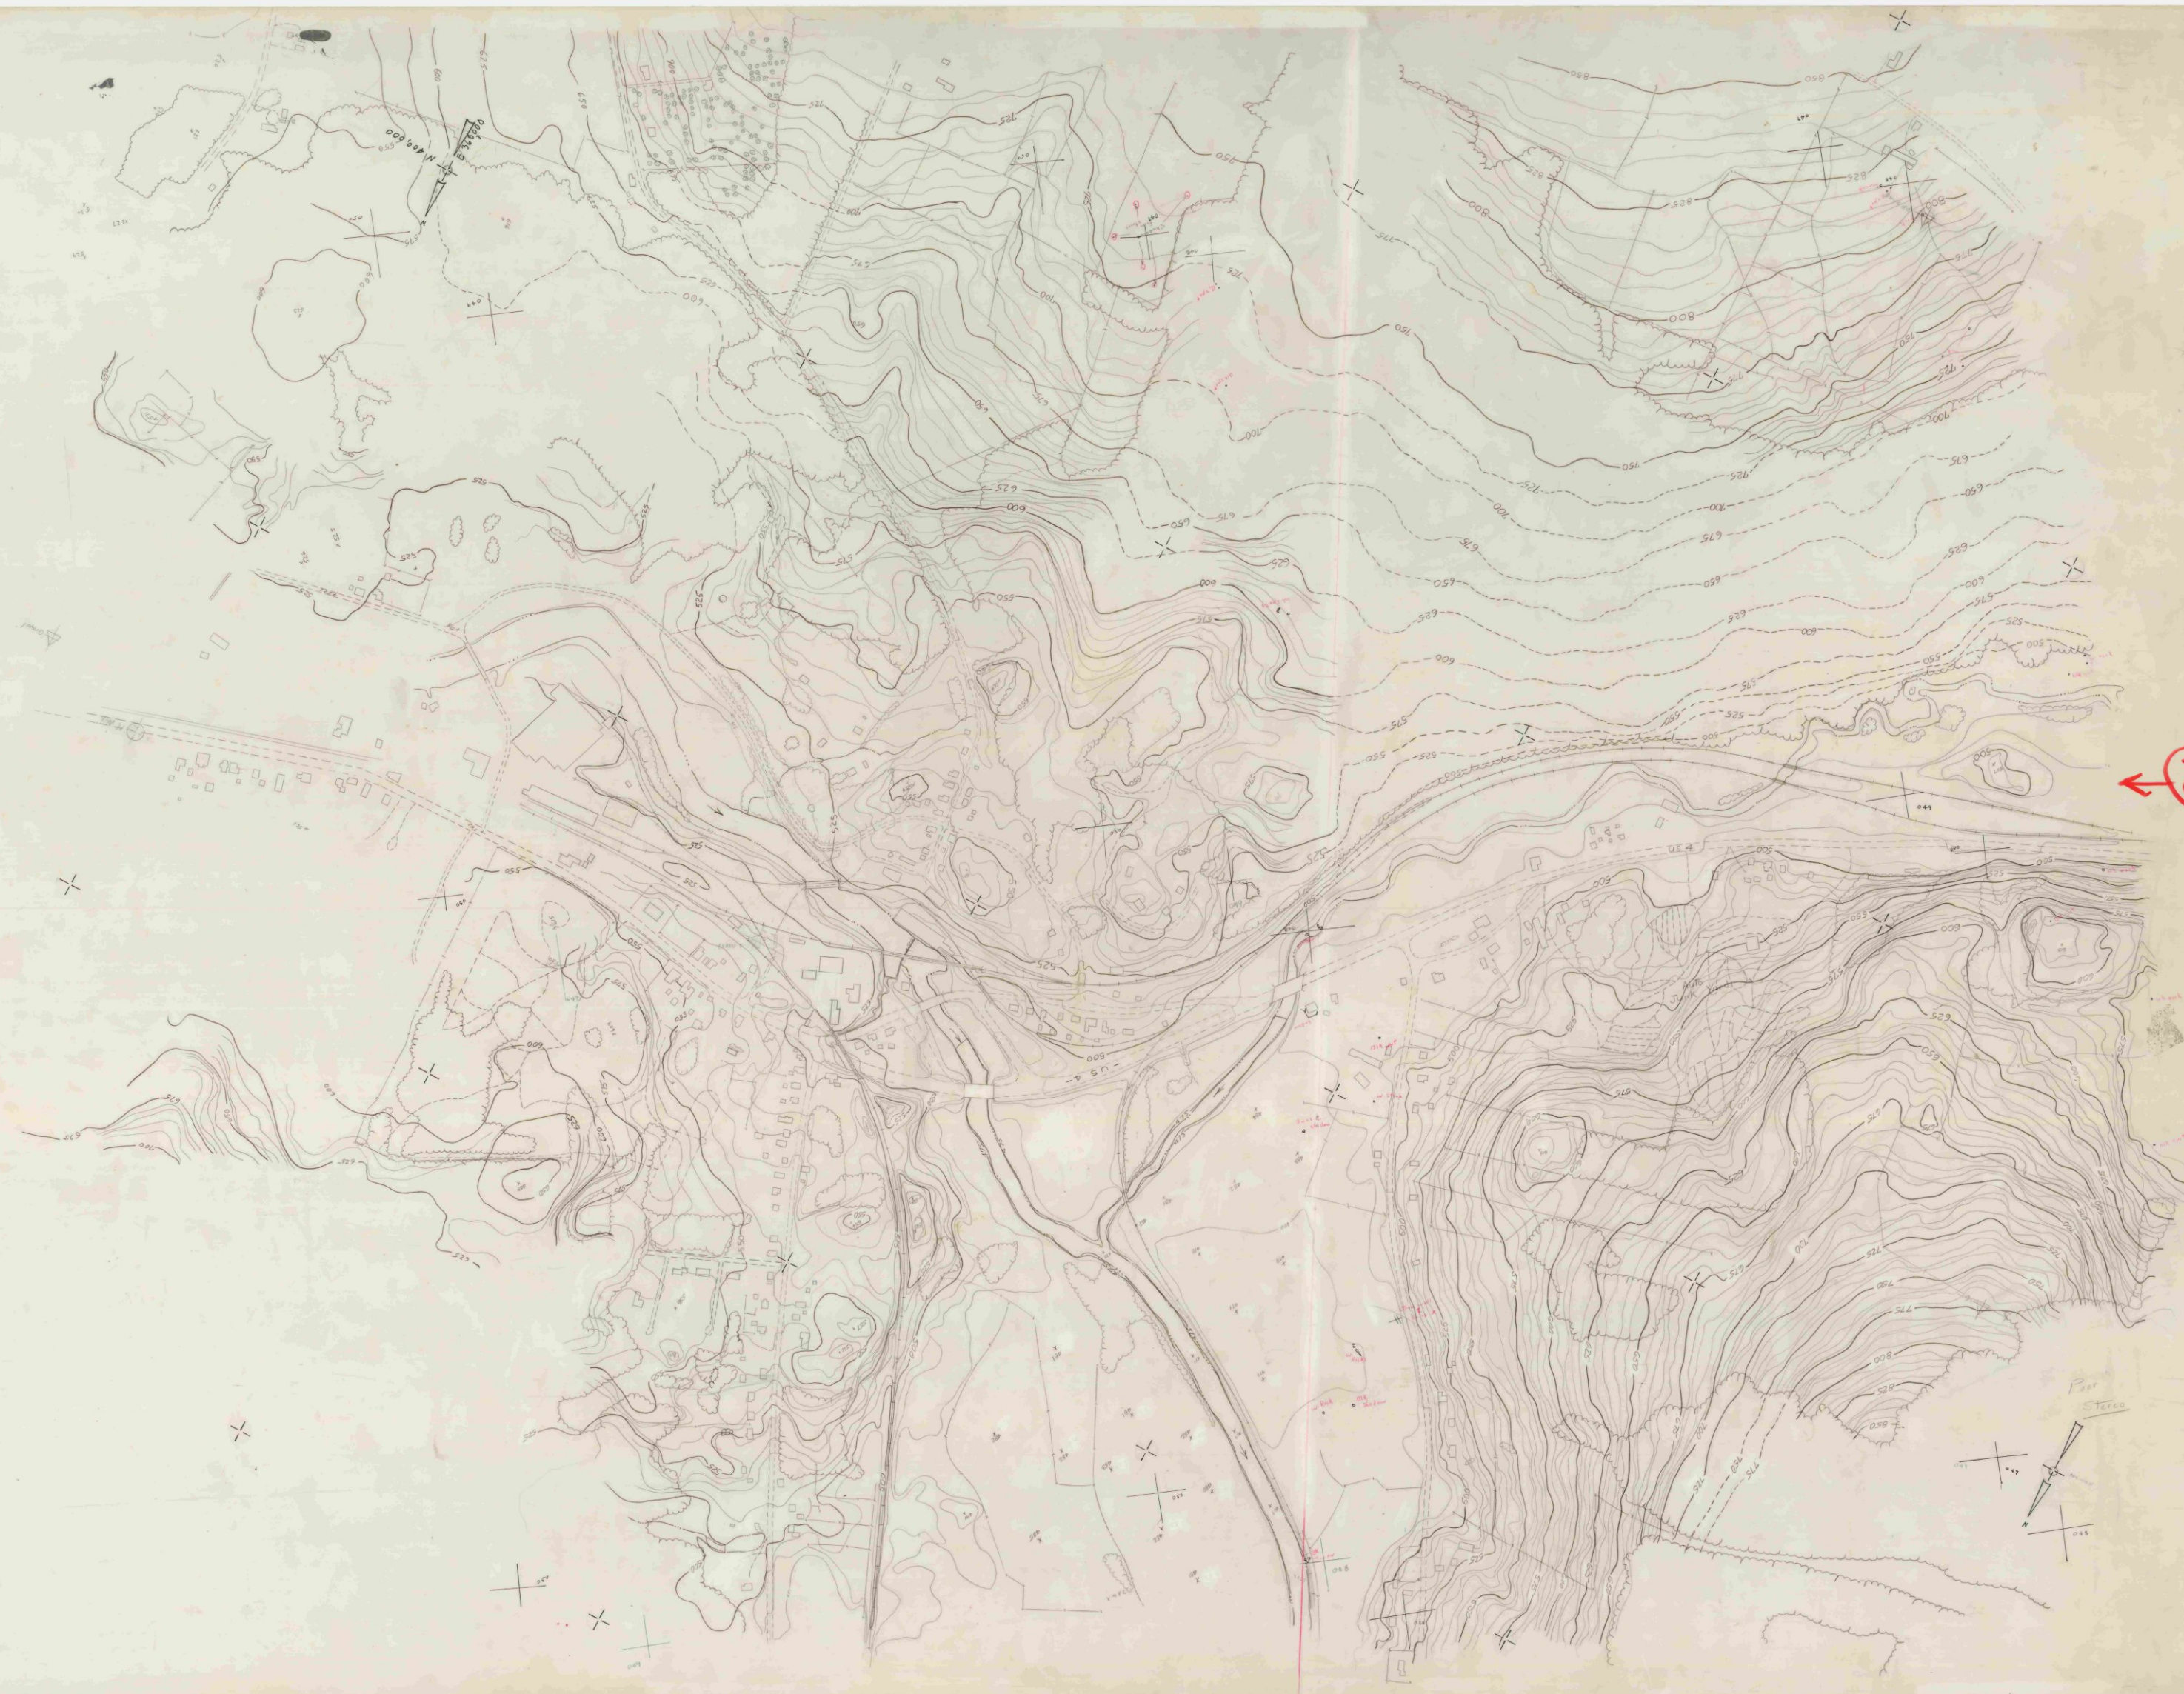

10-2

West Rutland Strip - East End 219