
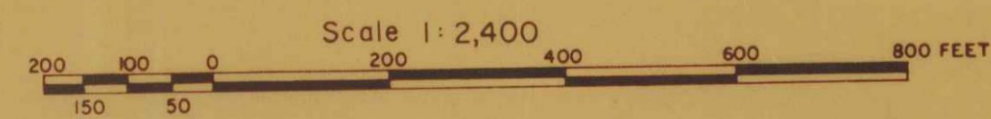


PLAN	SURVEYED	BY	DATE
NOTE BOOK	PLOTTED		
NO.	ALIGNED		
	RT. OF WAY CHECKED		
	TRACED		

PROFILE	SURVEYED	BY	DATE
NOTE BOOK	PLOTTED		
NO.	GRADES CHECKED		
	STRUCTURES CHECKED		
	TRACED		

FED. ROAD DIV. NO.	STATE	FEDERAL PROJECT NO.	SHEET	TOTAL SHEETS
	VERMONT			

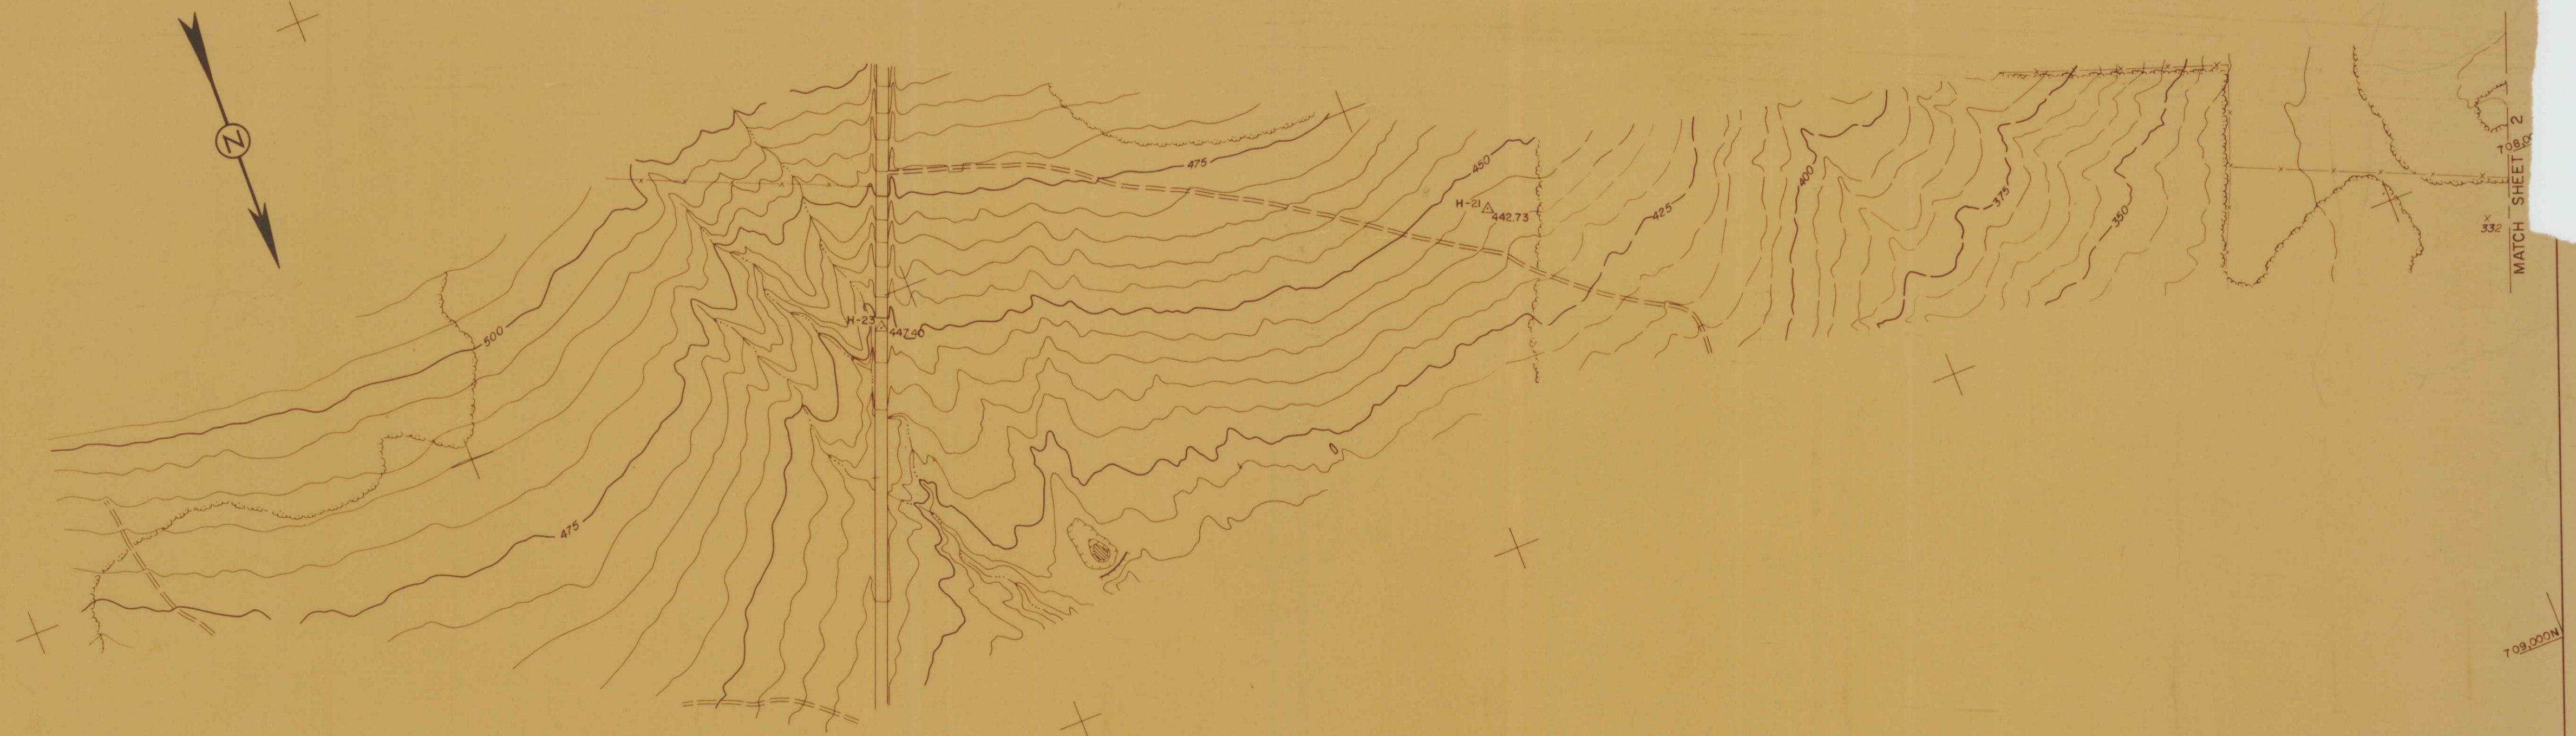

Contour Interval 5'
Datum: Mean Sea Level 1929
1000' Grid based on Vermont State Plane Coordinate System
Transverse Mercator Projection

STATE OF VERMONT DEPARTMENT OF HIGHWAYS	
INTERSTATE PROJECT IN THE TOWNS OF WILLISTON, SOUTH BURLINGTON, WINOOSKI, COLCHESTER	
BOSWELL ENGINEERING CO. CONSULTING ENGINEERS RIDGEFIELD PARK, N.J.	
PROJECT NO.	SHEET 1 OF 11

222

185 A So Burlington
20 ft Right of Way