


PLAN	SURVEYED	DATE
NOTE BOOK	PLOTTED	
NO.	ALIGN. CHECKED	
	STRUCTURES CHECKED	
	TRACED	

PROFILE	SURVEYED	DATE
NOTE BOOK	PLOTTED	
NO.	GRADES CHECKED	
	STRUCTURES CHECKED	
	TRACED	

FED. ROAD DIV. No.	STATE	FEDERAL PROJECT No.	SHEET	TOTAL SHEETS
	VERMONT			

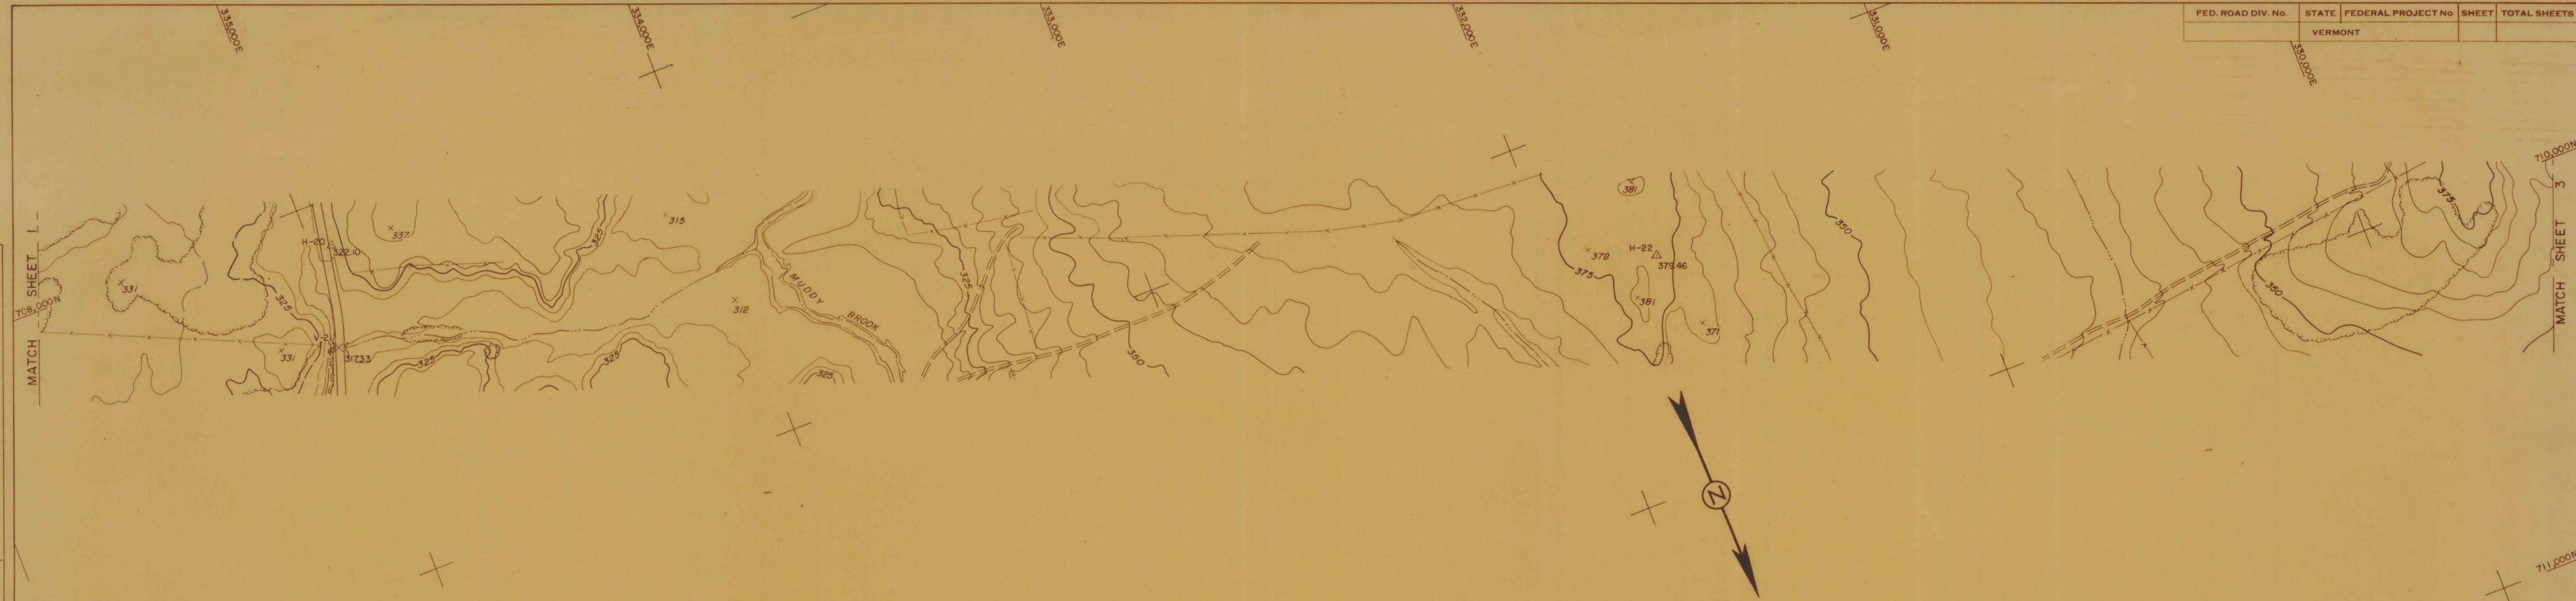

224

Scale 1:2,400
 200 100 0 200 400 600 800 FEET
 Contour Interval 5'
 Datum: Mean Sea Level 1929
 1000' Grid based on Vermont State Plane Coordinate System
 Transverse Mercator Projection

185B
 So. BURLINGTON
 So. of ROUTE 2 & AIRPORT

STATE OF VERMONT DEPARTMENT OF HIGHWAYS	
INTERSTATE PROJECT IN THE TOWNS OF WILLISTON, SOUTH BURLINGTON, WINOOSKI, COLCHESTER	
BOSWELL ENGINEERING CO. CONSULTING ENGINEERS RIDGEFIELD PARK, N.H.	
PROJECT NO.	SHEET 2 OF 11