


PLAN	DT	DATE
SURVEYED		
NOTE BOOK	PLOTTED	
ALIGN. CHECKED		
RT. OF WAY CHECKED		
TRACED		

PROFILE	SURVEYED		
NOTE BOOK	PLOTTED		
	GRADES CHECKED		
	B. Ms NOTED		
NO.	STRUCTURES CHECKED		
	TRACED		

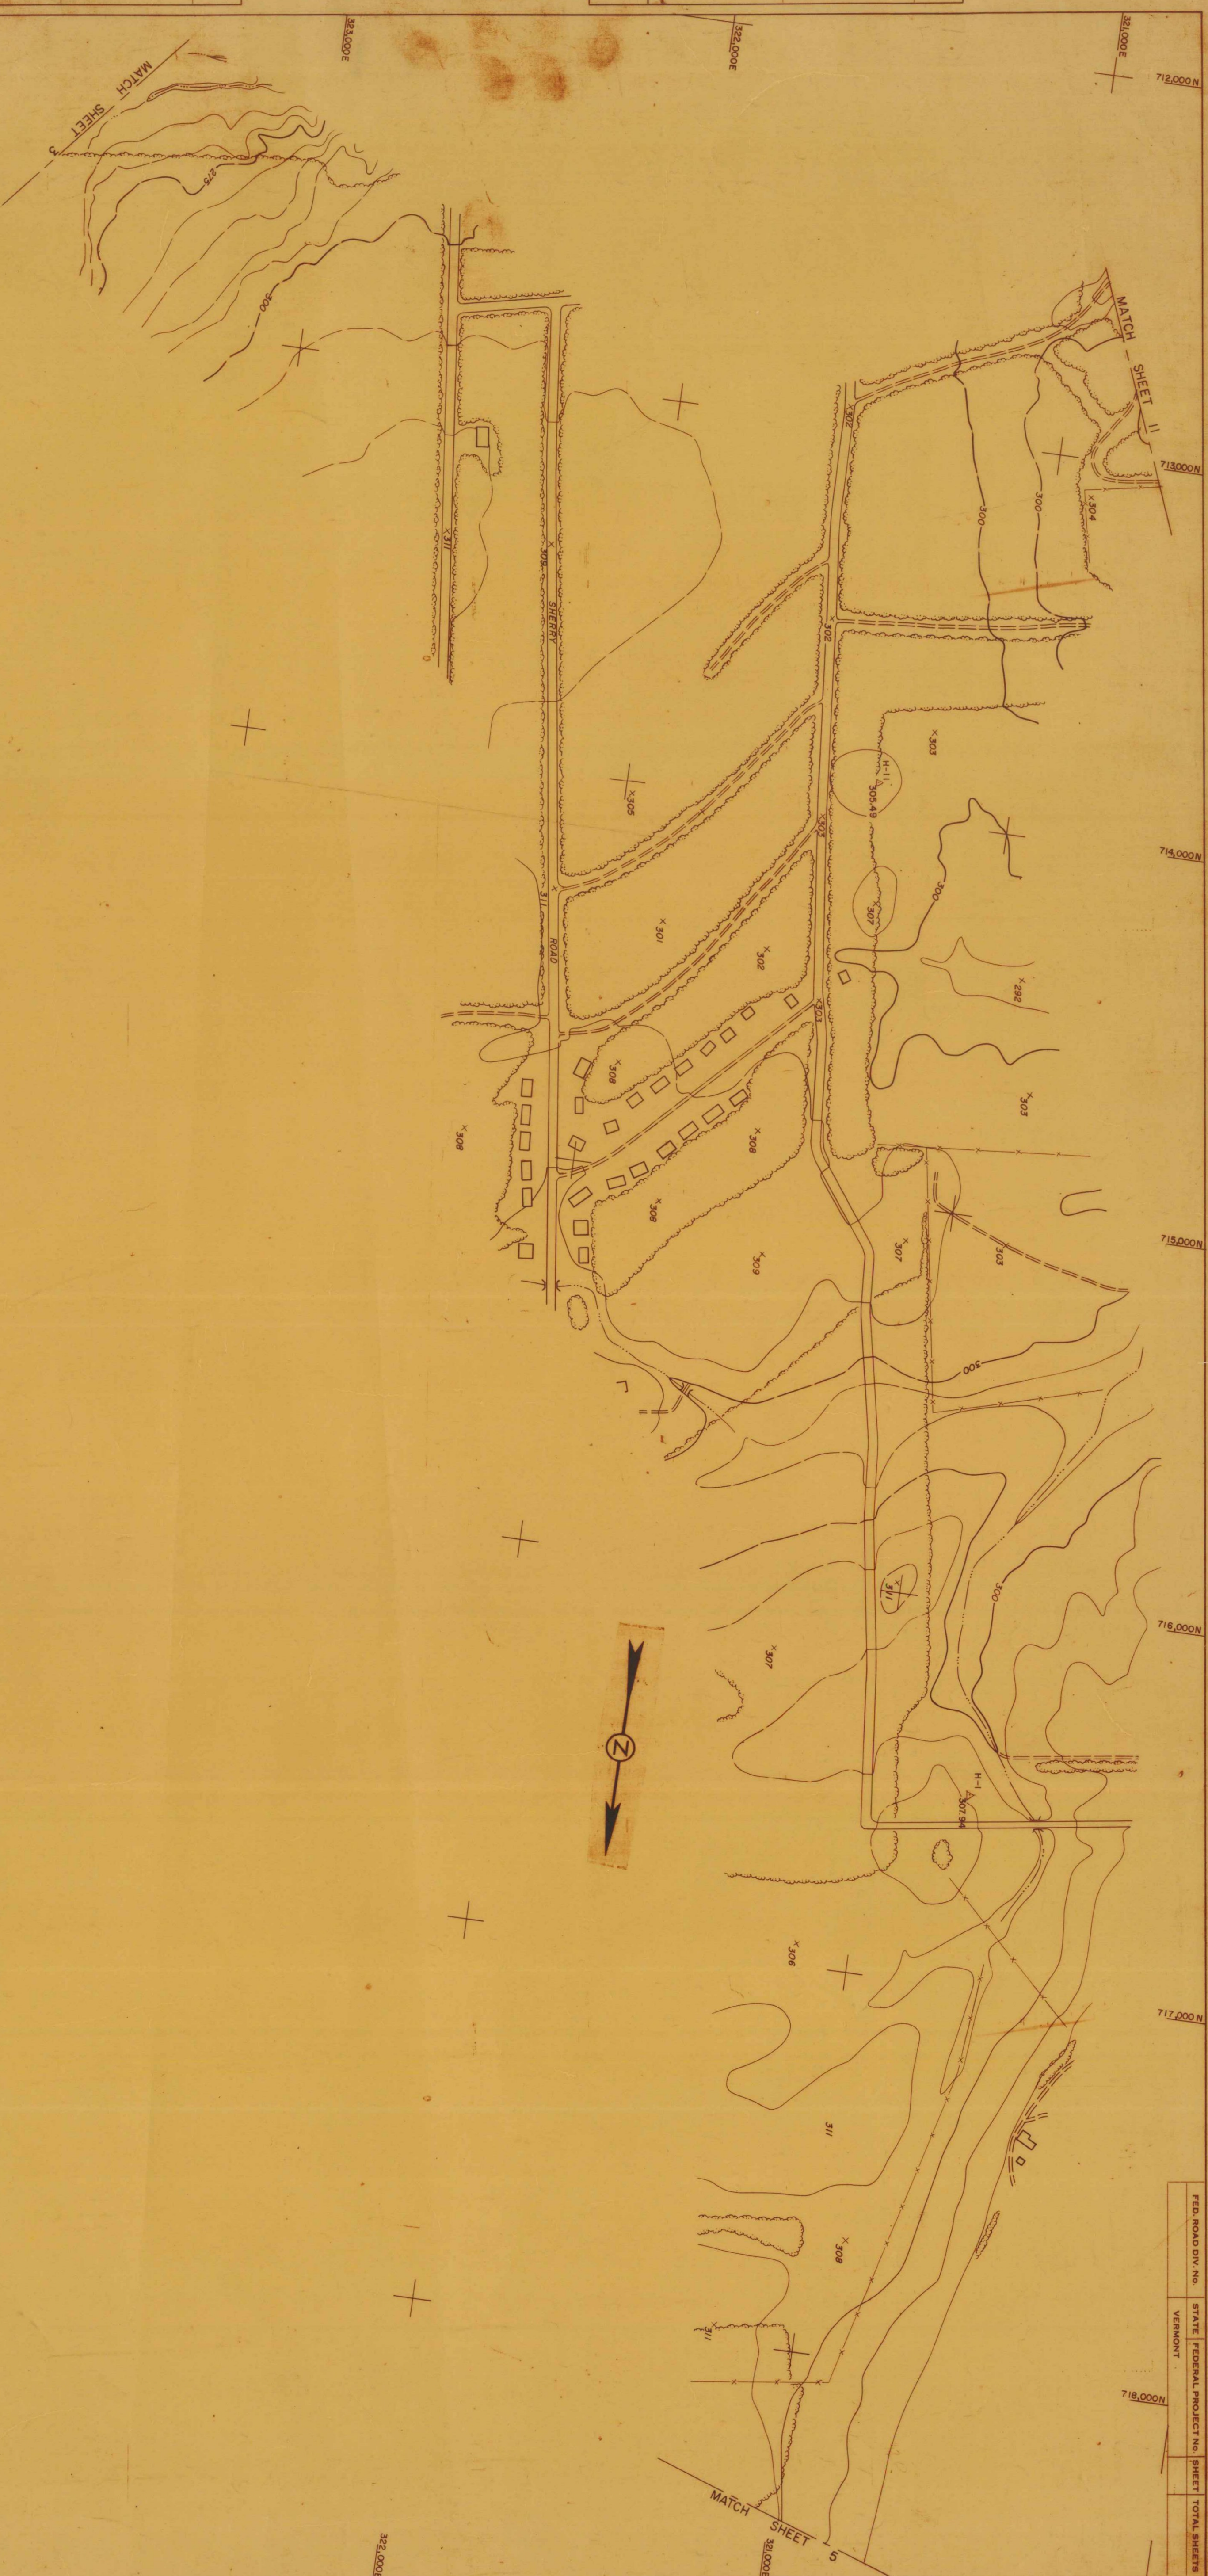

226


Scale 1:2,400

Contour Interval 5'

Datum: Mean Sea Level 1929

1000' Grid based on Vermont State Plane Coordinate System

Transverse Mercator Projection

 

STATE OF VERMONT		
DEPARTMENT OF HIGHWAYS		
INTERSTATE PROJECT IN THE TOWNS OF WILLISTON, SOUTH BURLINGTON, WINOOSKI, COLCHESTER		
BOSWELL ENGINEERING CO 100 STATE ST CORVALLIS VT 05430 MIDDLEFIELD PARK, N. A.S.		
PROJECT NO.	SHEET 4	OF 11