


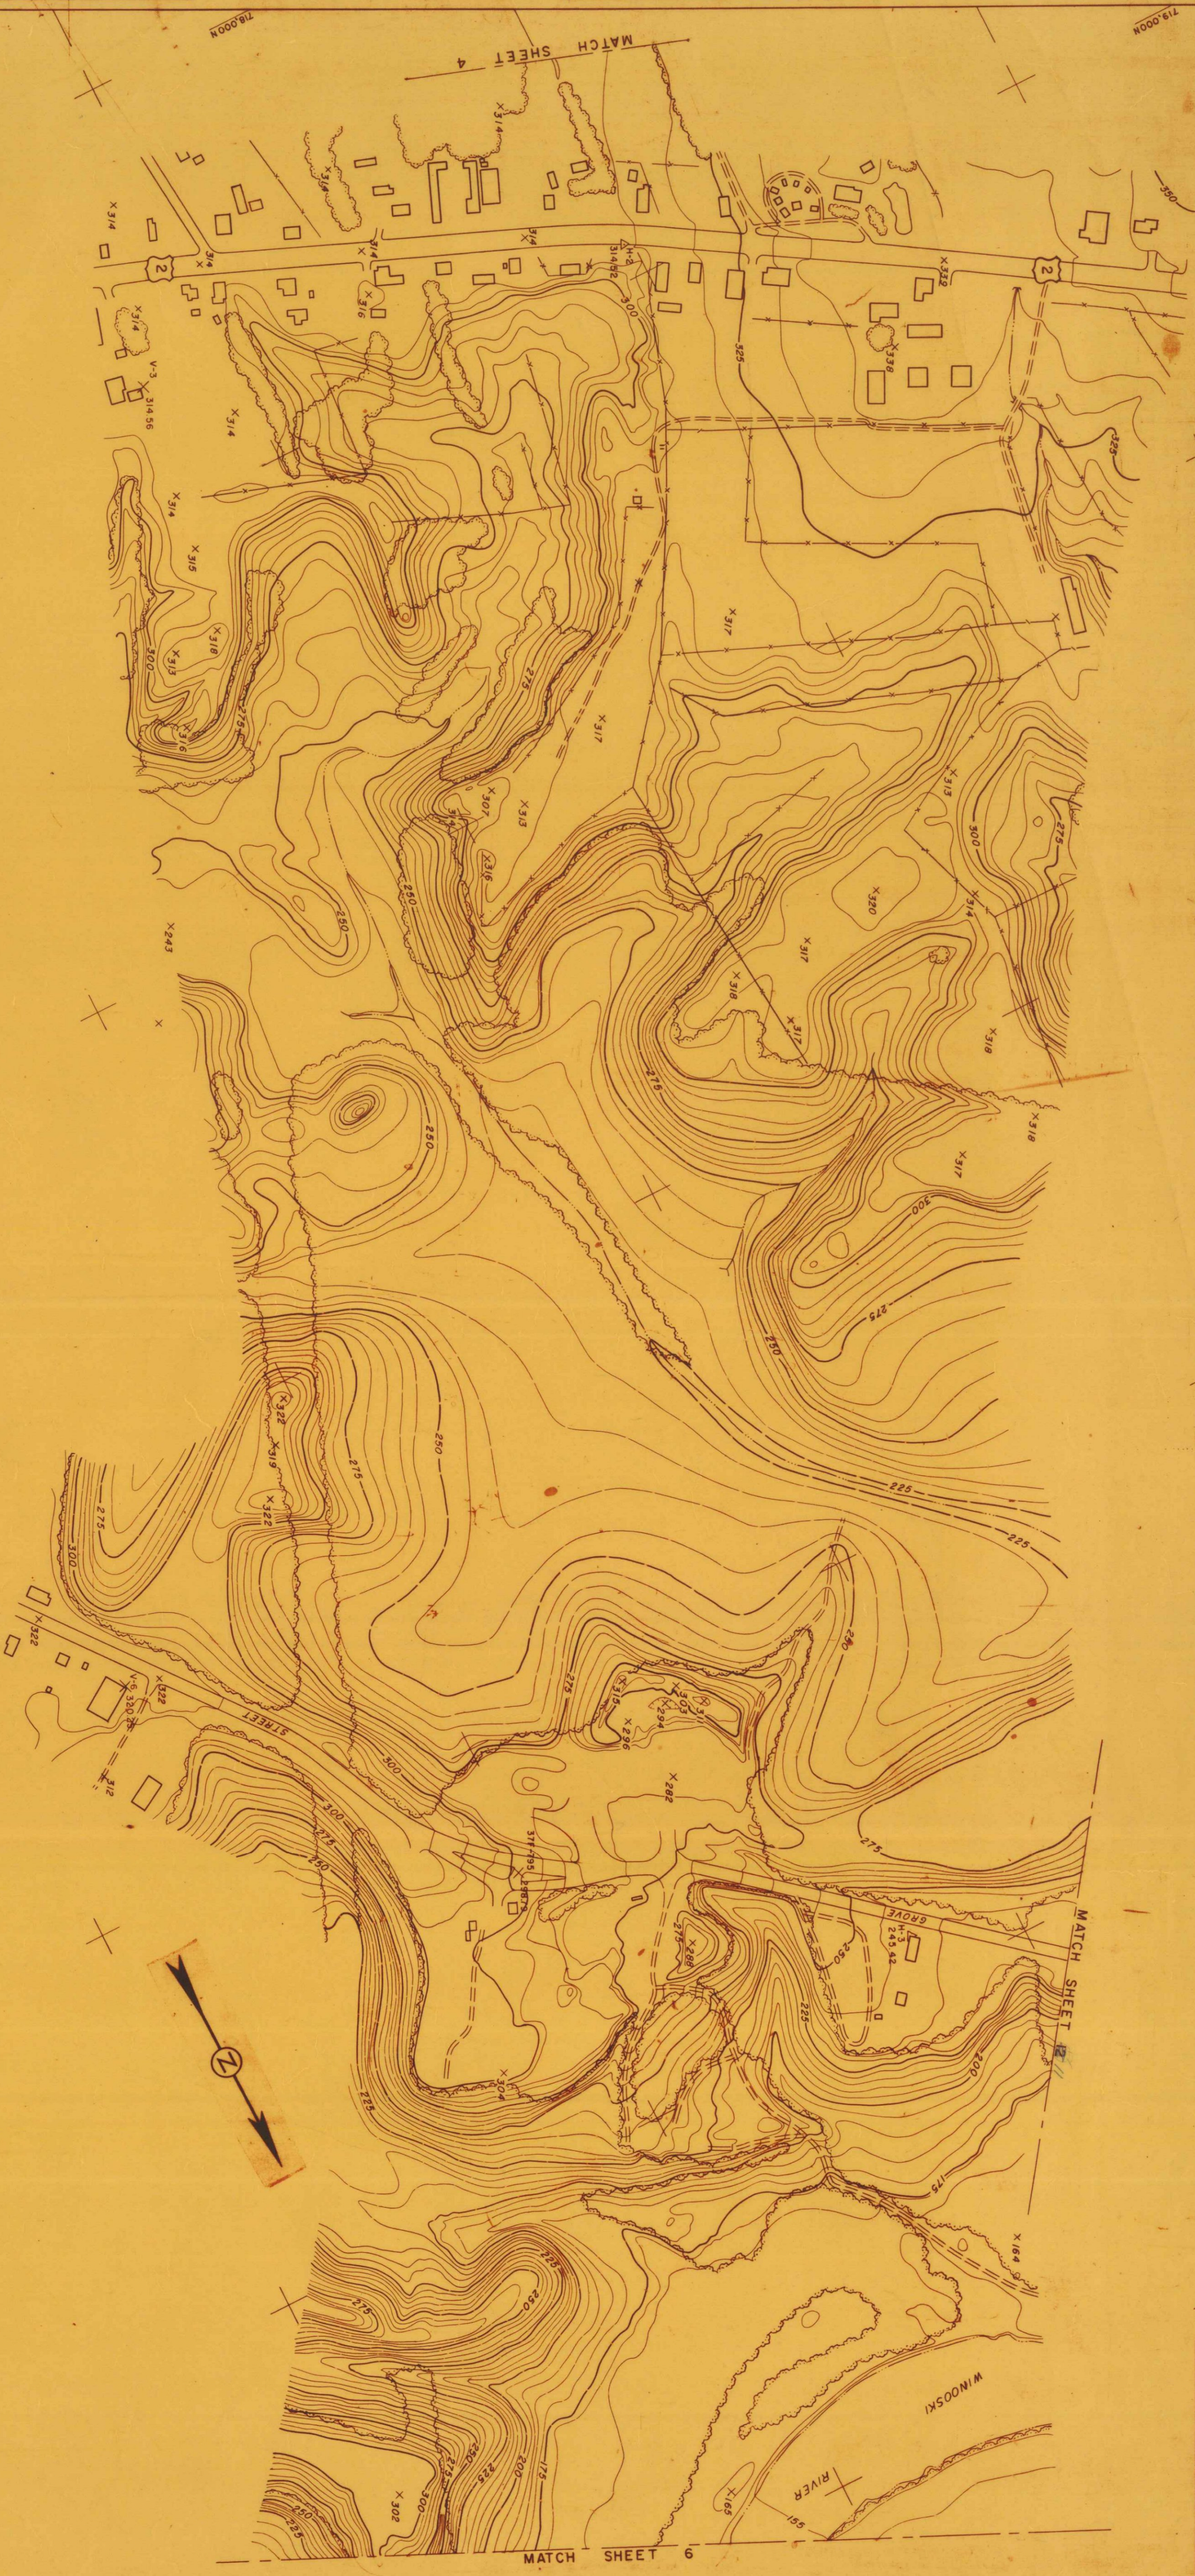

PLAN	SURVEYED	BY	DATE
NOTE BOOK	PLOTTED		
NO.	GRADES CHECKED		
*	B. Ms NOTED		
	STRUCTURES CHECKED		
	TRACED		

PROFILE	SURVEYED	BY	DATE
NOTE BOOK	PLOTTED		
NO.	GRADES CHECKED		
	B. Ms NOTED		
	STRUCTURES CHECKED		
	TRACED		

Scale 1" = 2,400'
200' 0' 200' 400' 600' 800' FEET
Contour Interval 5'
Datum: Mean Sea Level 1929
1000' Grid based on Vermont State Plane Coordinate System
Transverse Mercator Projection

222

185E 1050. BURLINGTON
No. of Route 2 to Windoski