



FED. ROAD DIV. No.	STATE	FEDERAL PROJECT No.	SHEET	TOTAL SHEETS
	VERMONT			

PLAN	DATE
SURVEYED	
NOTE BOOK	
PLOTTED	
ALIGN. CHECKED	
RT. OF WAY CHECKED	
TRACED	

PROFILE	DATE
SURVEYED	
NOTE BOOK	
PLOTTED	
B. MS. NOTED	
STRUCTURES CHECKED	
TRACED	

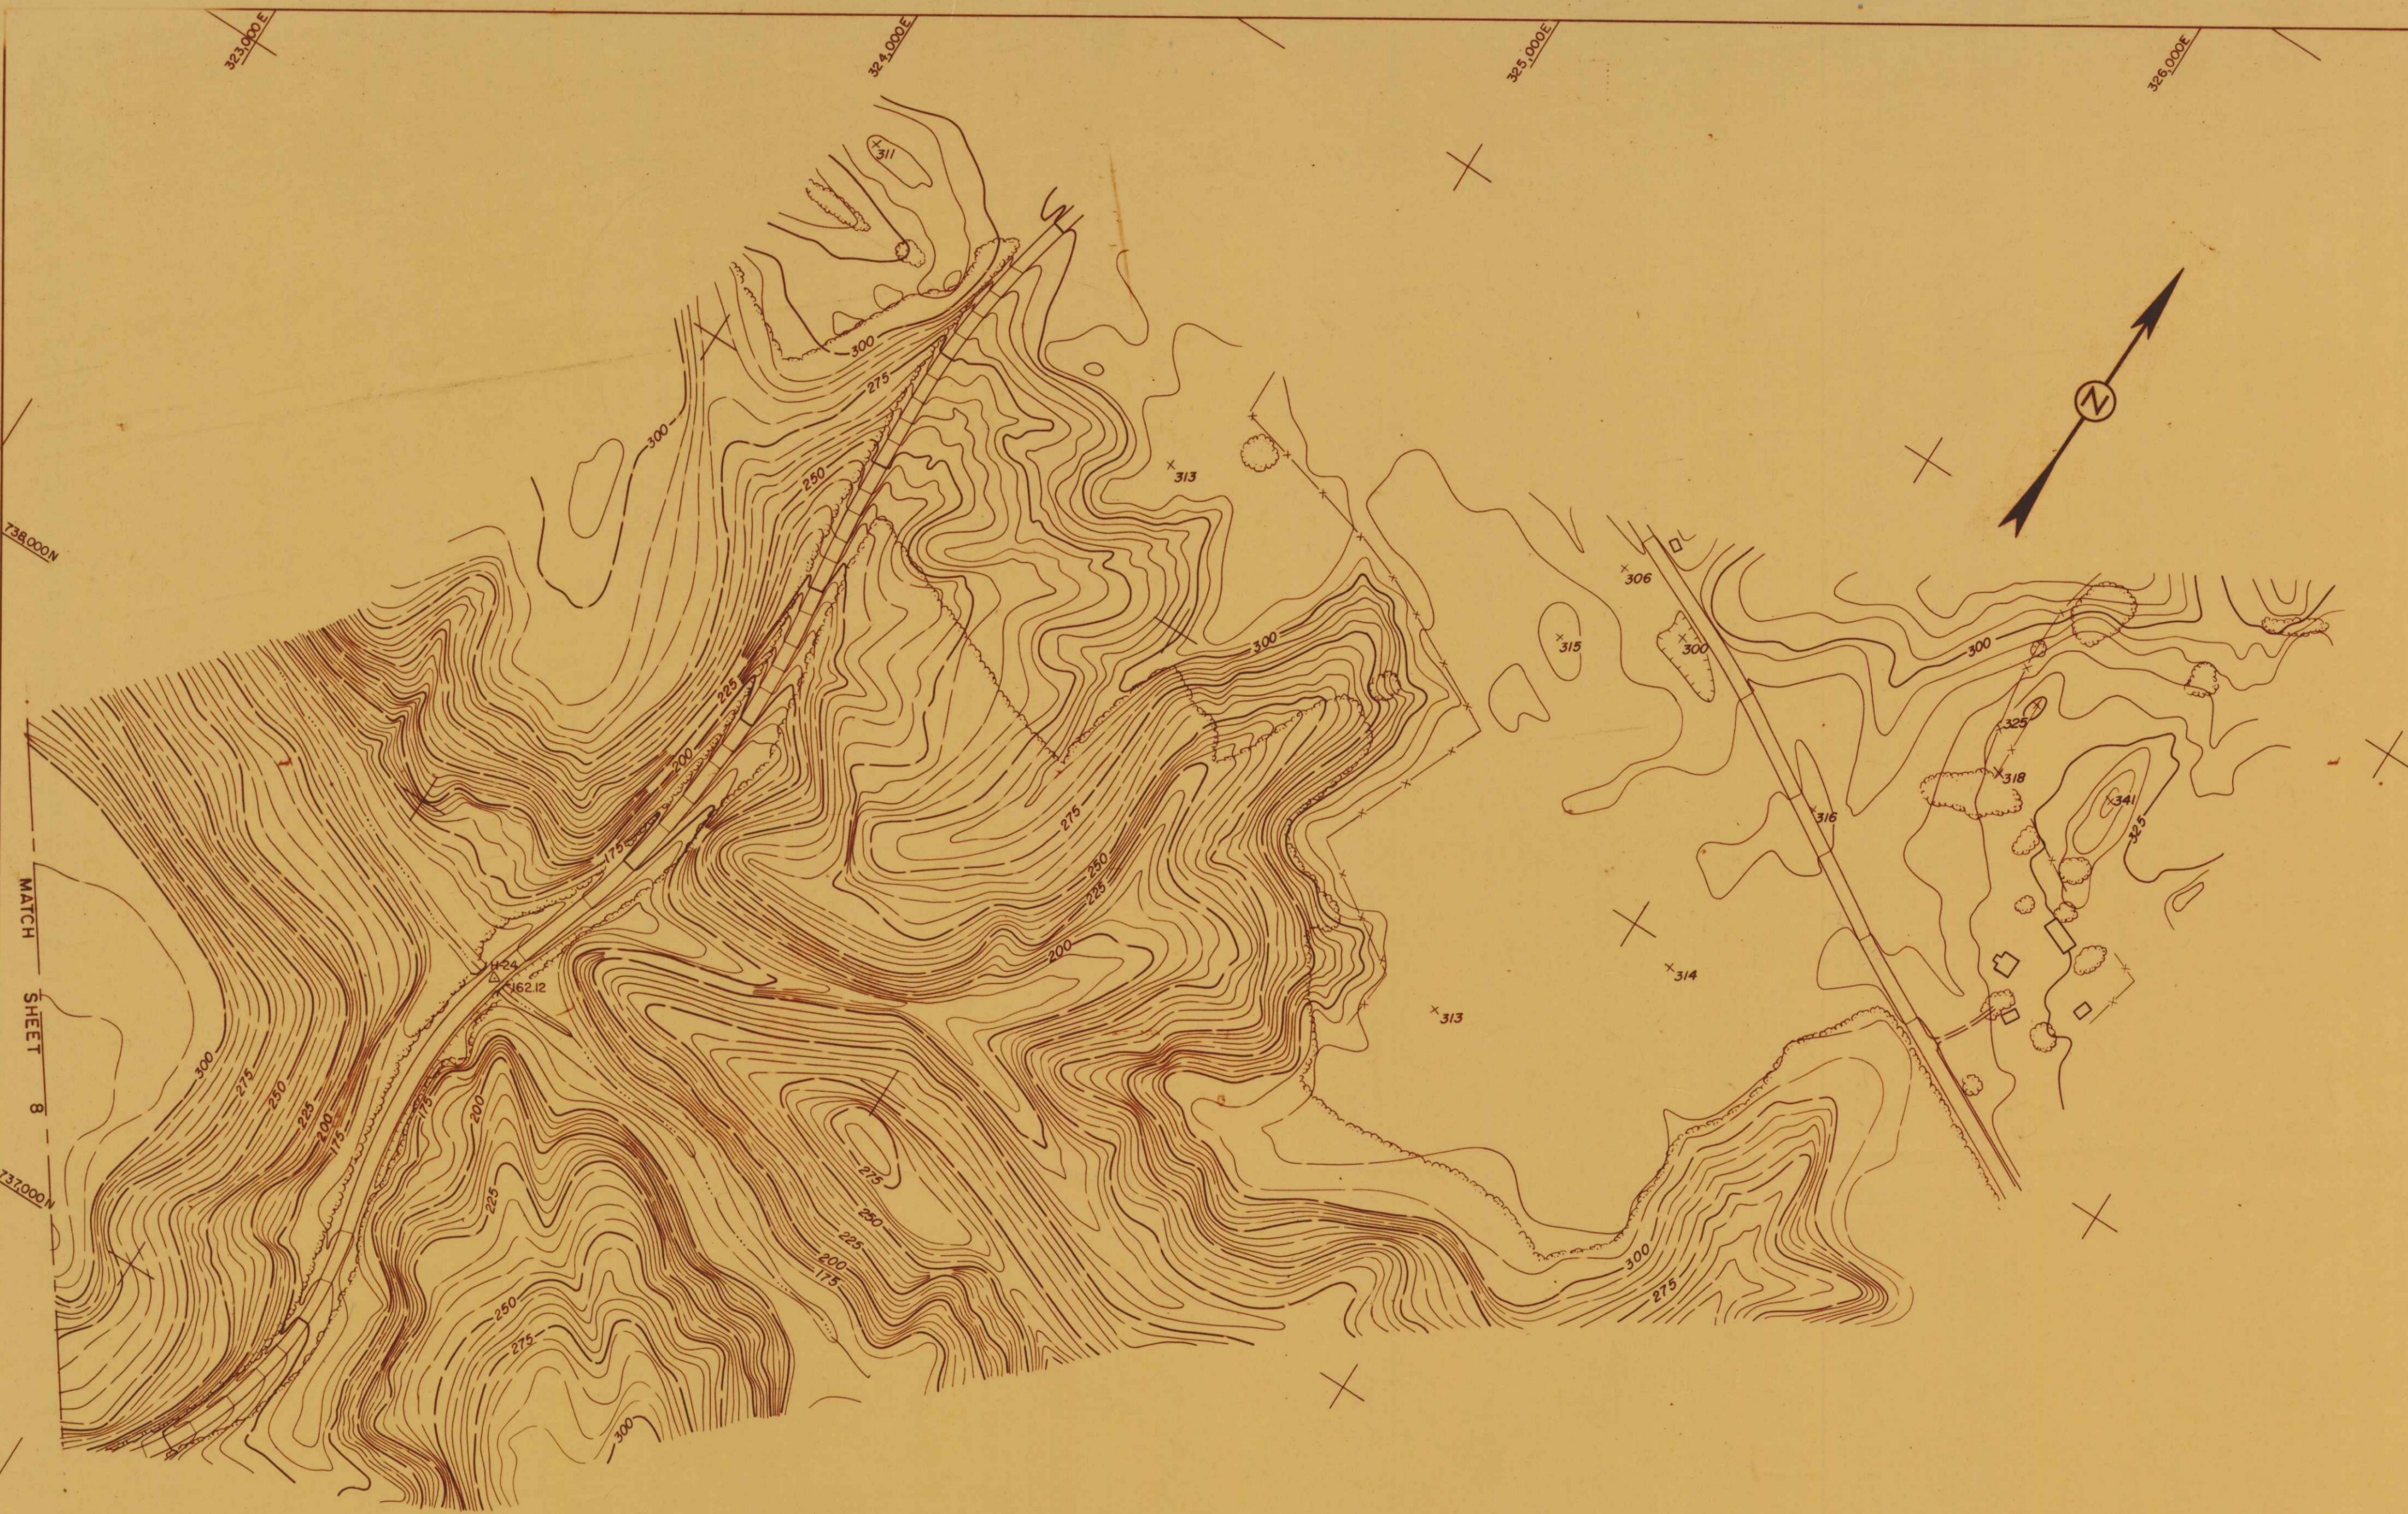

MATCH SHEET 8

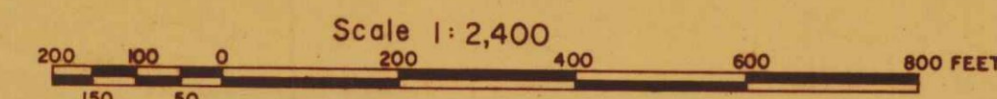

Contour Interval 5'
Datum: Mean Sea Level 1929
1000' Grid based on Vermont State Plane Coordinate System
Transverse Mercator Projection

STATE OF VERMONT DEPARTMENT OF HIGHWAYS	
INTERSTATE PROJECT IN THE TOWNS OF WILLISTON, SOUTH BURLINGTON, WINOOSKI, COLCHES	
BOSWELL ENGINEERING CO. CONSULTING ENGINEERS RIDGEFIELD PARK, N.J.	
PROJECT NO.	SHEET 9 OF 11

185J ROUTES 247
SO. OF ROUTE 127

231