

232

PROFILE		BY	DATE
	SURVEYED		
	PLOTTED		
NOTE BOOK	GRADES CHECKED		
	B. Ms NOTED		
NO.	STRUCTURES CHECKED		
	TRACED		

PLAN		BY	DATE
	SURVEYED		
	PLOTTED		
	ALIGN. CHECKED		
NOTE BOOK	RT. OF WAY CHECKED		
NO.	TRACED		

Scale 1" = 2,400'

Contour Interval 5'

Datum: Mean Sea Level 1929


1000' Grid based on Vermont State Plane Coordinate System

Transverse Mercator Projection

1851 50. BURLINGTON

BETWEEN ROYE & QUATRY CLUB

STATE OF VERMONT			
DEPARTMENT OF HIGHWAYS			
INTERSTATE PROJECT IN THE TOWNS OF			
WILLISTON, SOUTH BURLINGTON, WINOOSKI, COLCHESTER			
BOSWELL ENGINEERING CO.			
CONSULTING ENGINEERS			
ROSEFIELD PARK, N. J.			
PROJECT NO.	SHEET	10	OF 11

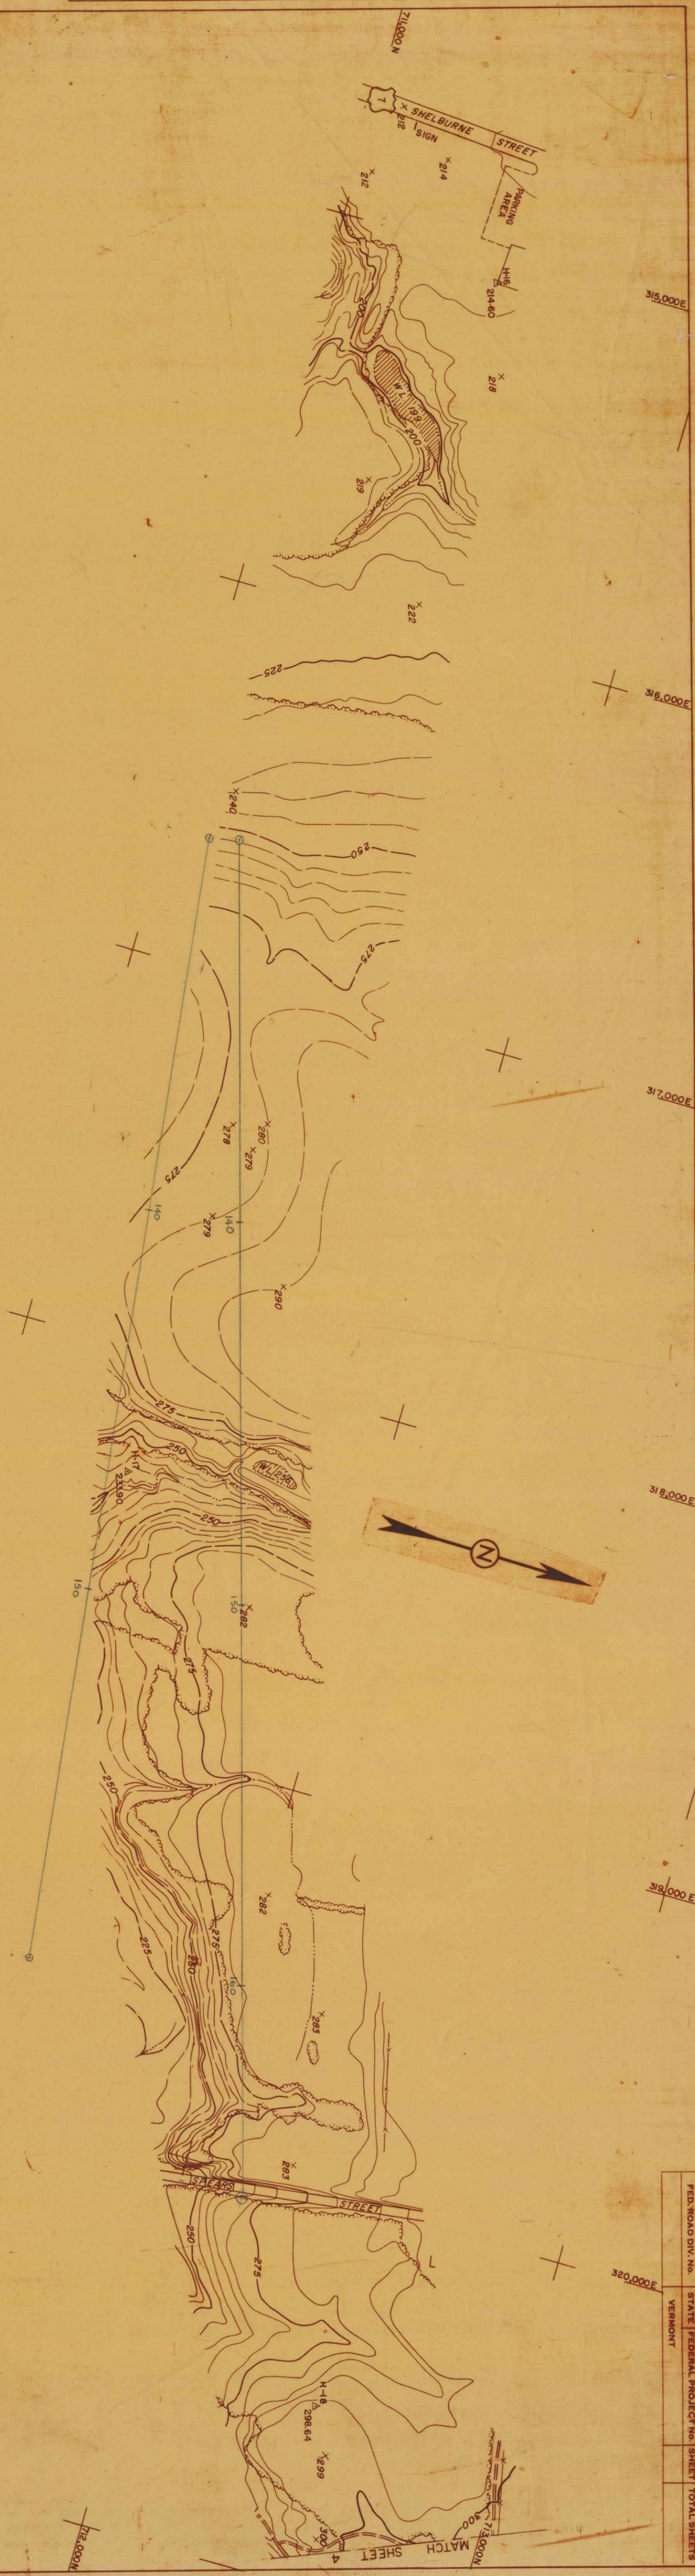

FED. ROAD DIV. NO.	STATE	FEDERAL PROJECT NO.	SHEET	TOTAL SHEETS
	VERMONT			