


300. 241E

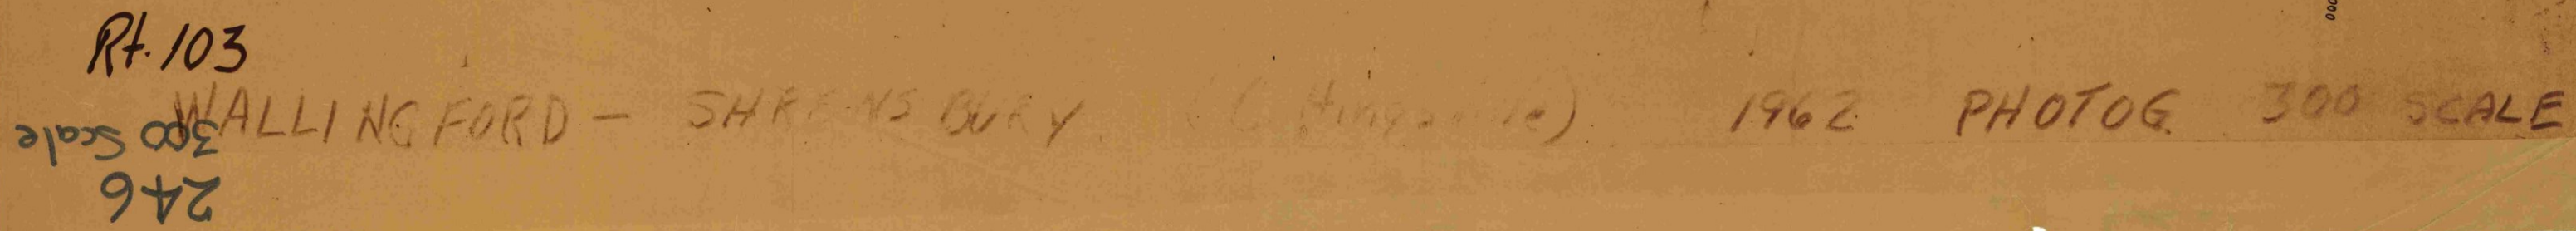


RT 103

CUTTINGVILLE

1962

300 SCALE

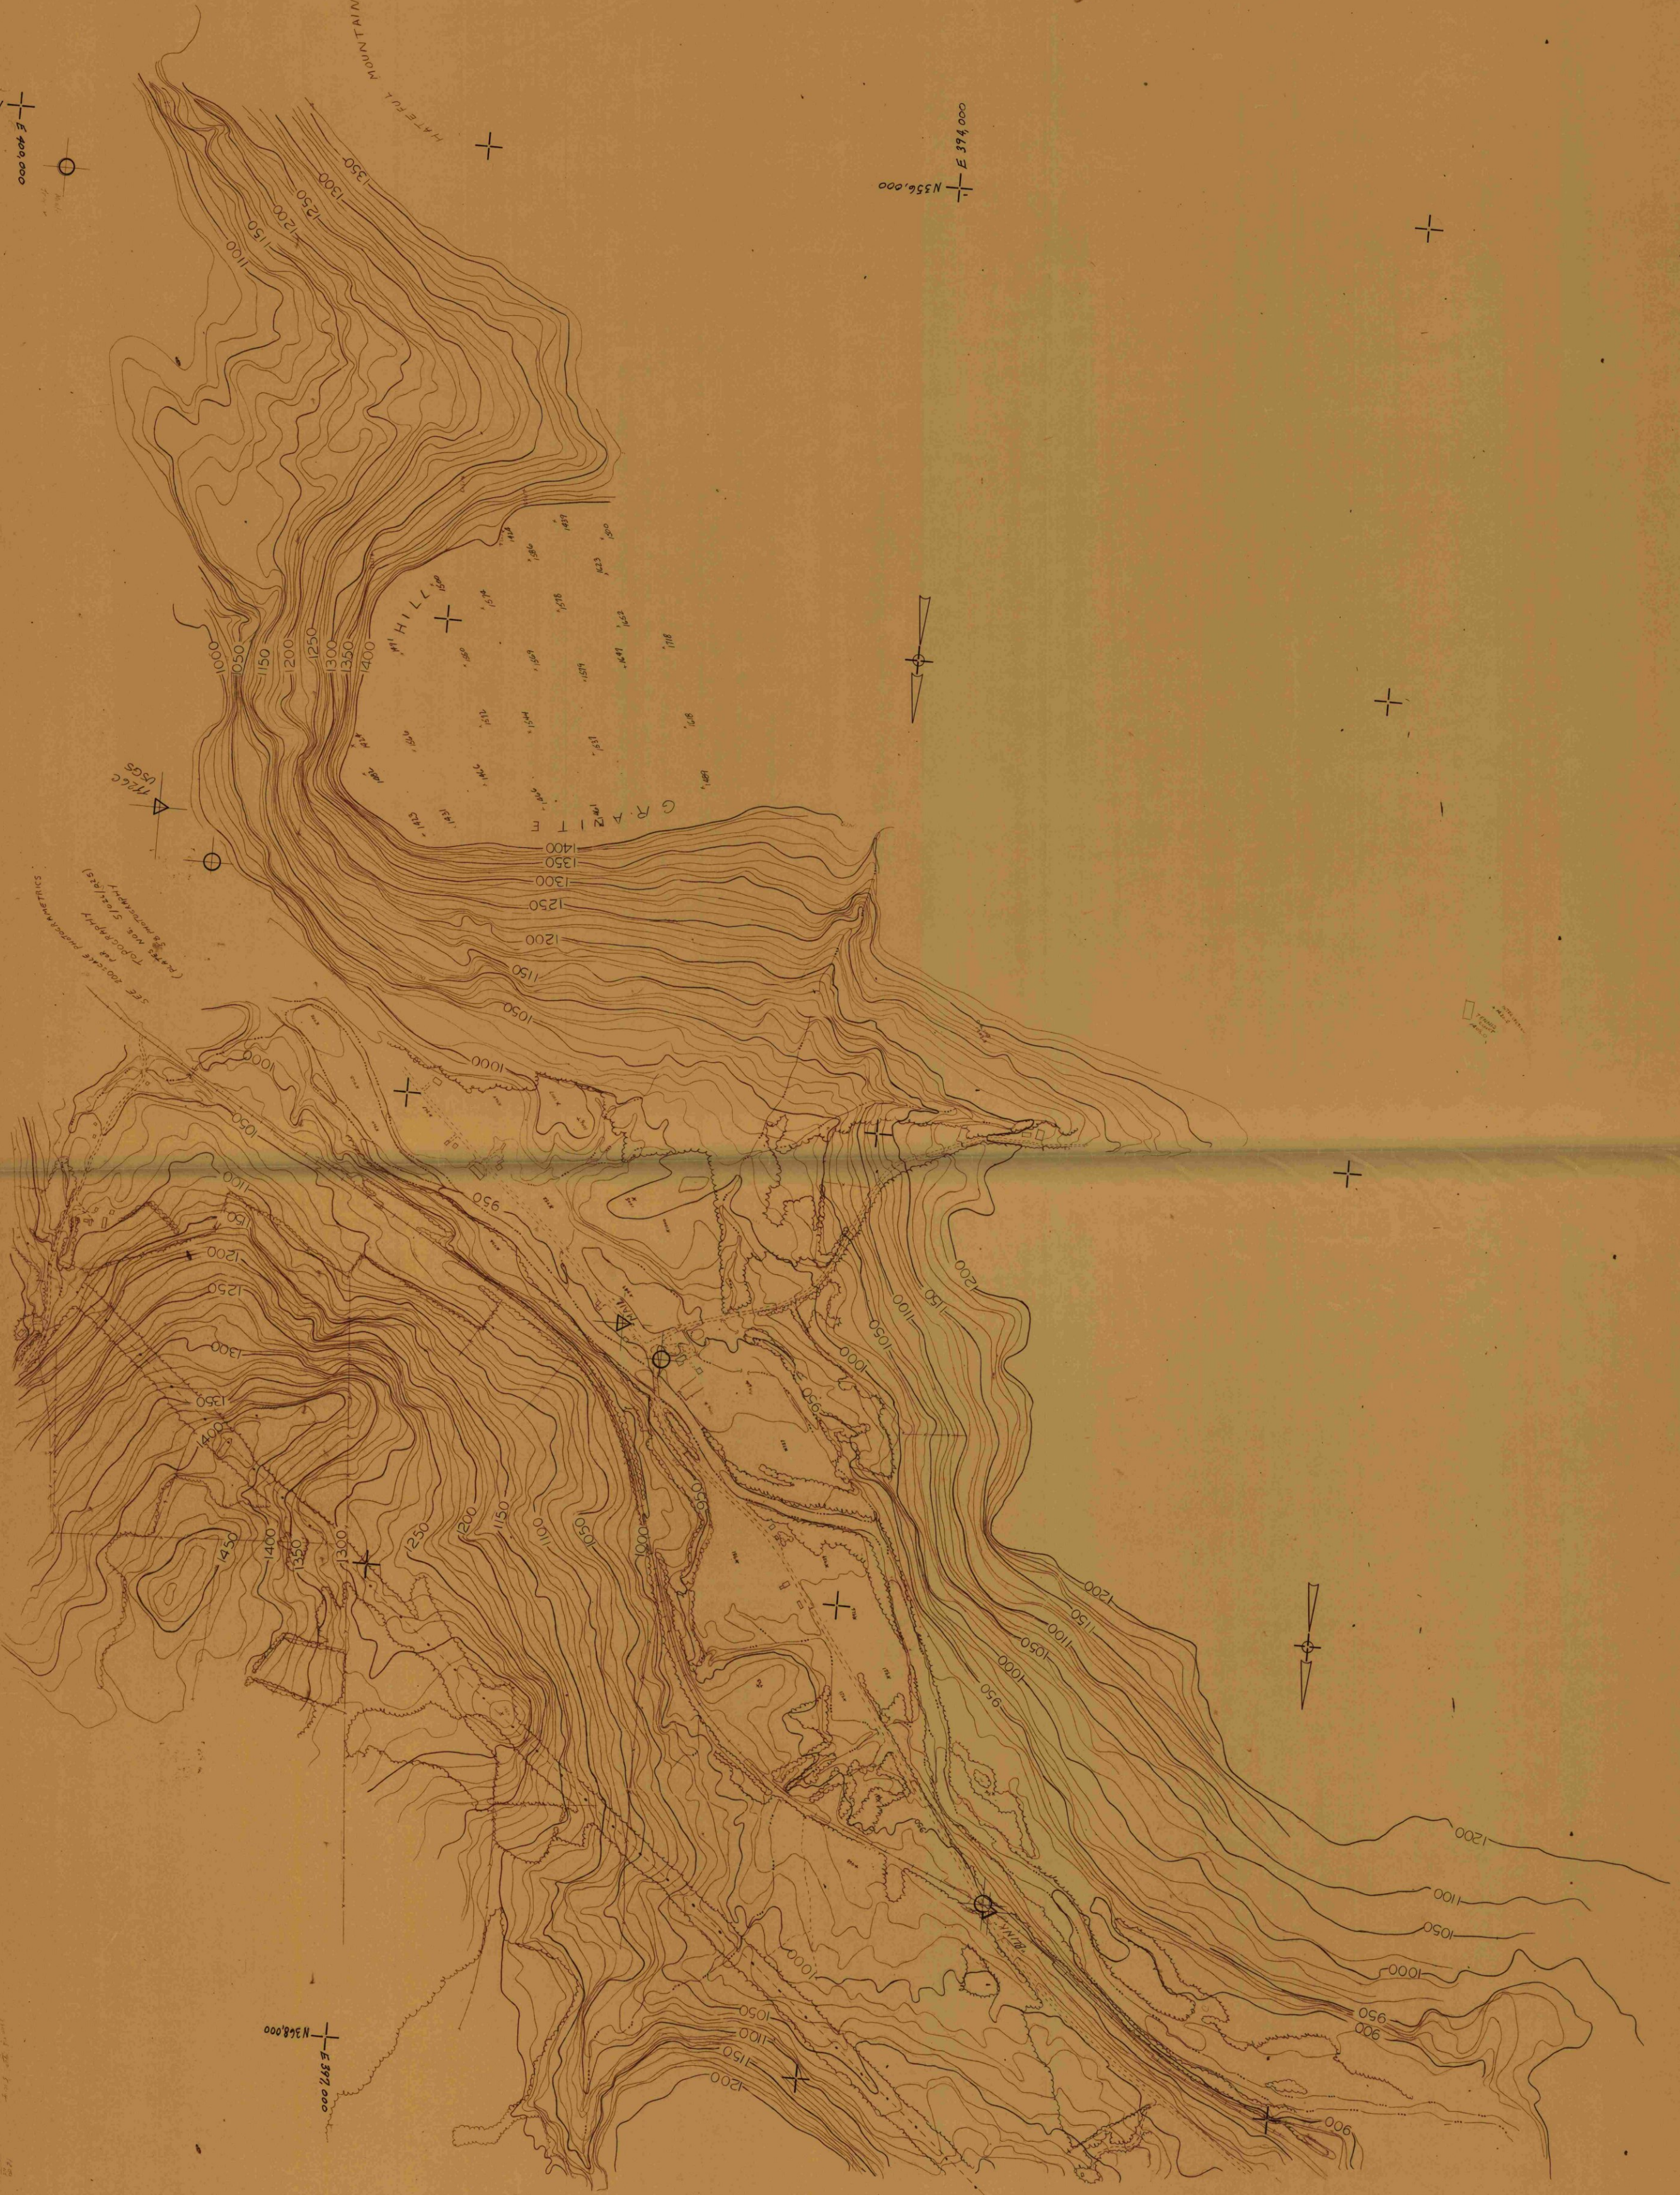

RT 103
246
300 Scale
WALLINGFORD - SHARNBURY (Cuttingville)
1962 PHOTOGRAPH 300 SCALE

Nt 103
Shrewsbury Wallingford


Cattinville west 2700

5A



Nt 103
Shrewsbury Wallingford
Cattinville west 2700

300. 241E

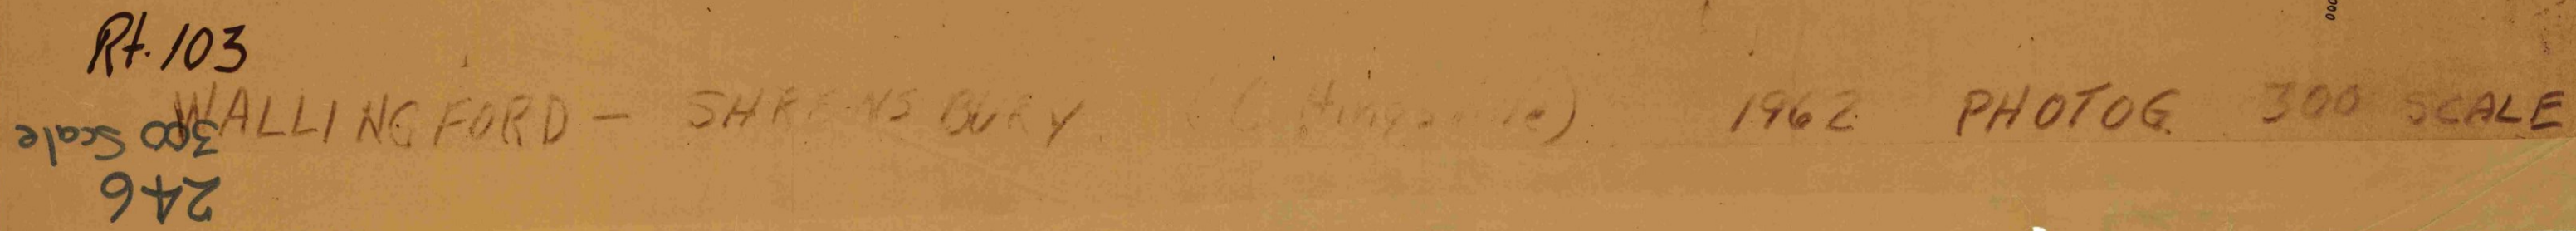

Nt 103
Shrewsbury Wallingford


Cattinville west 2700

5A



Nt 103
Shrewsbury Wallingford
Cattinville west 2700

Cuttingsville #246 sh. 2

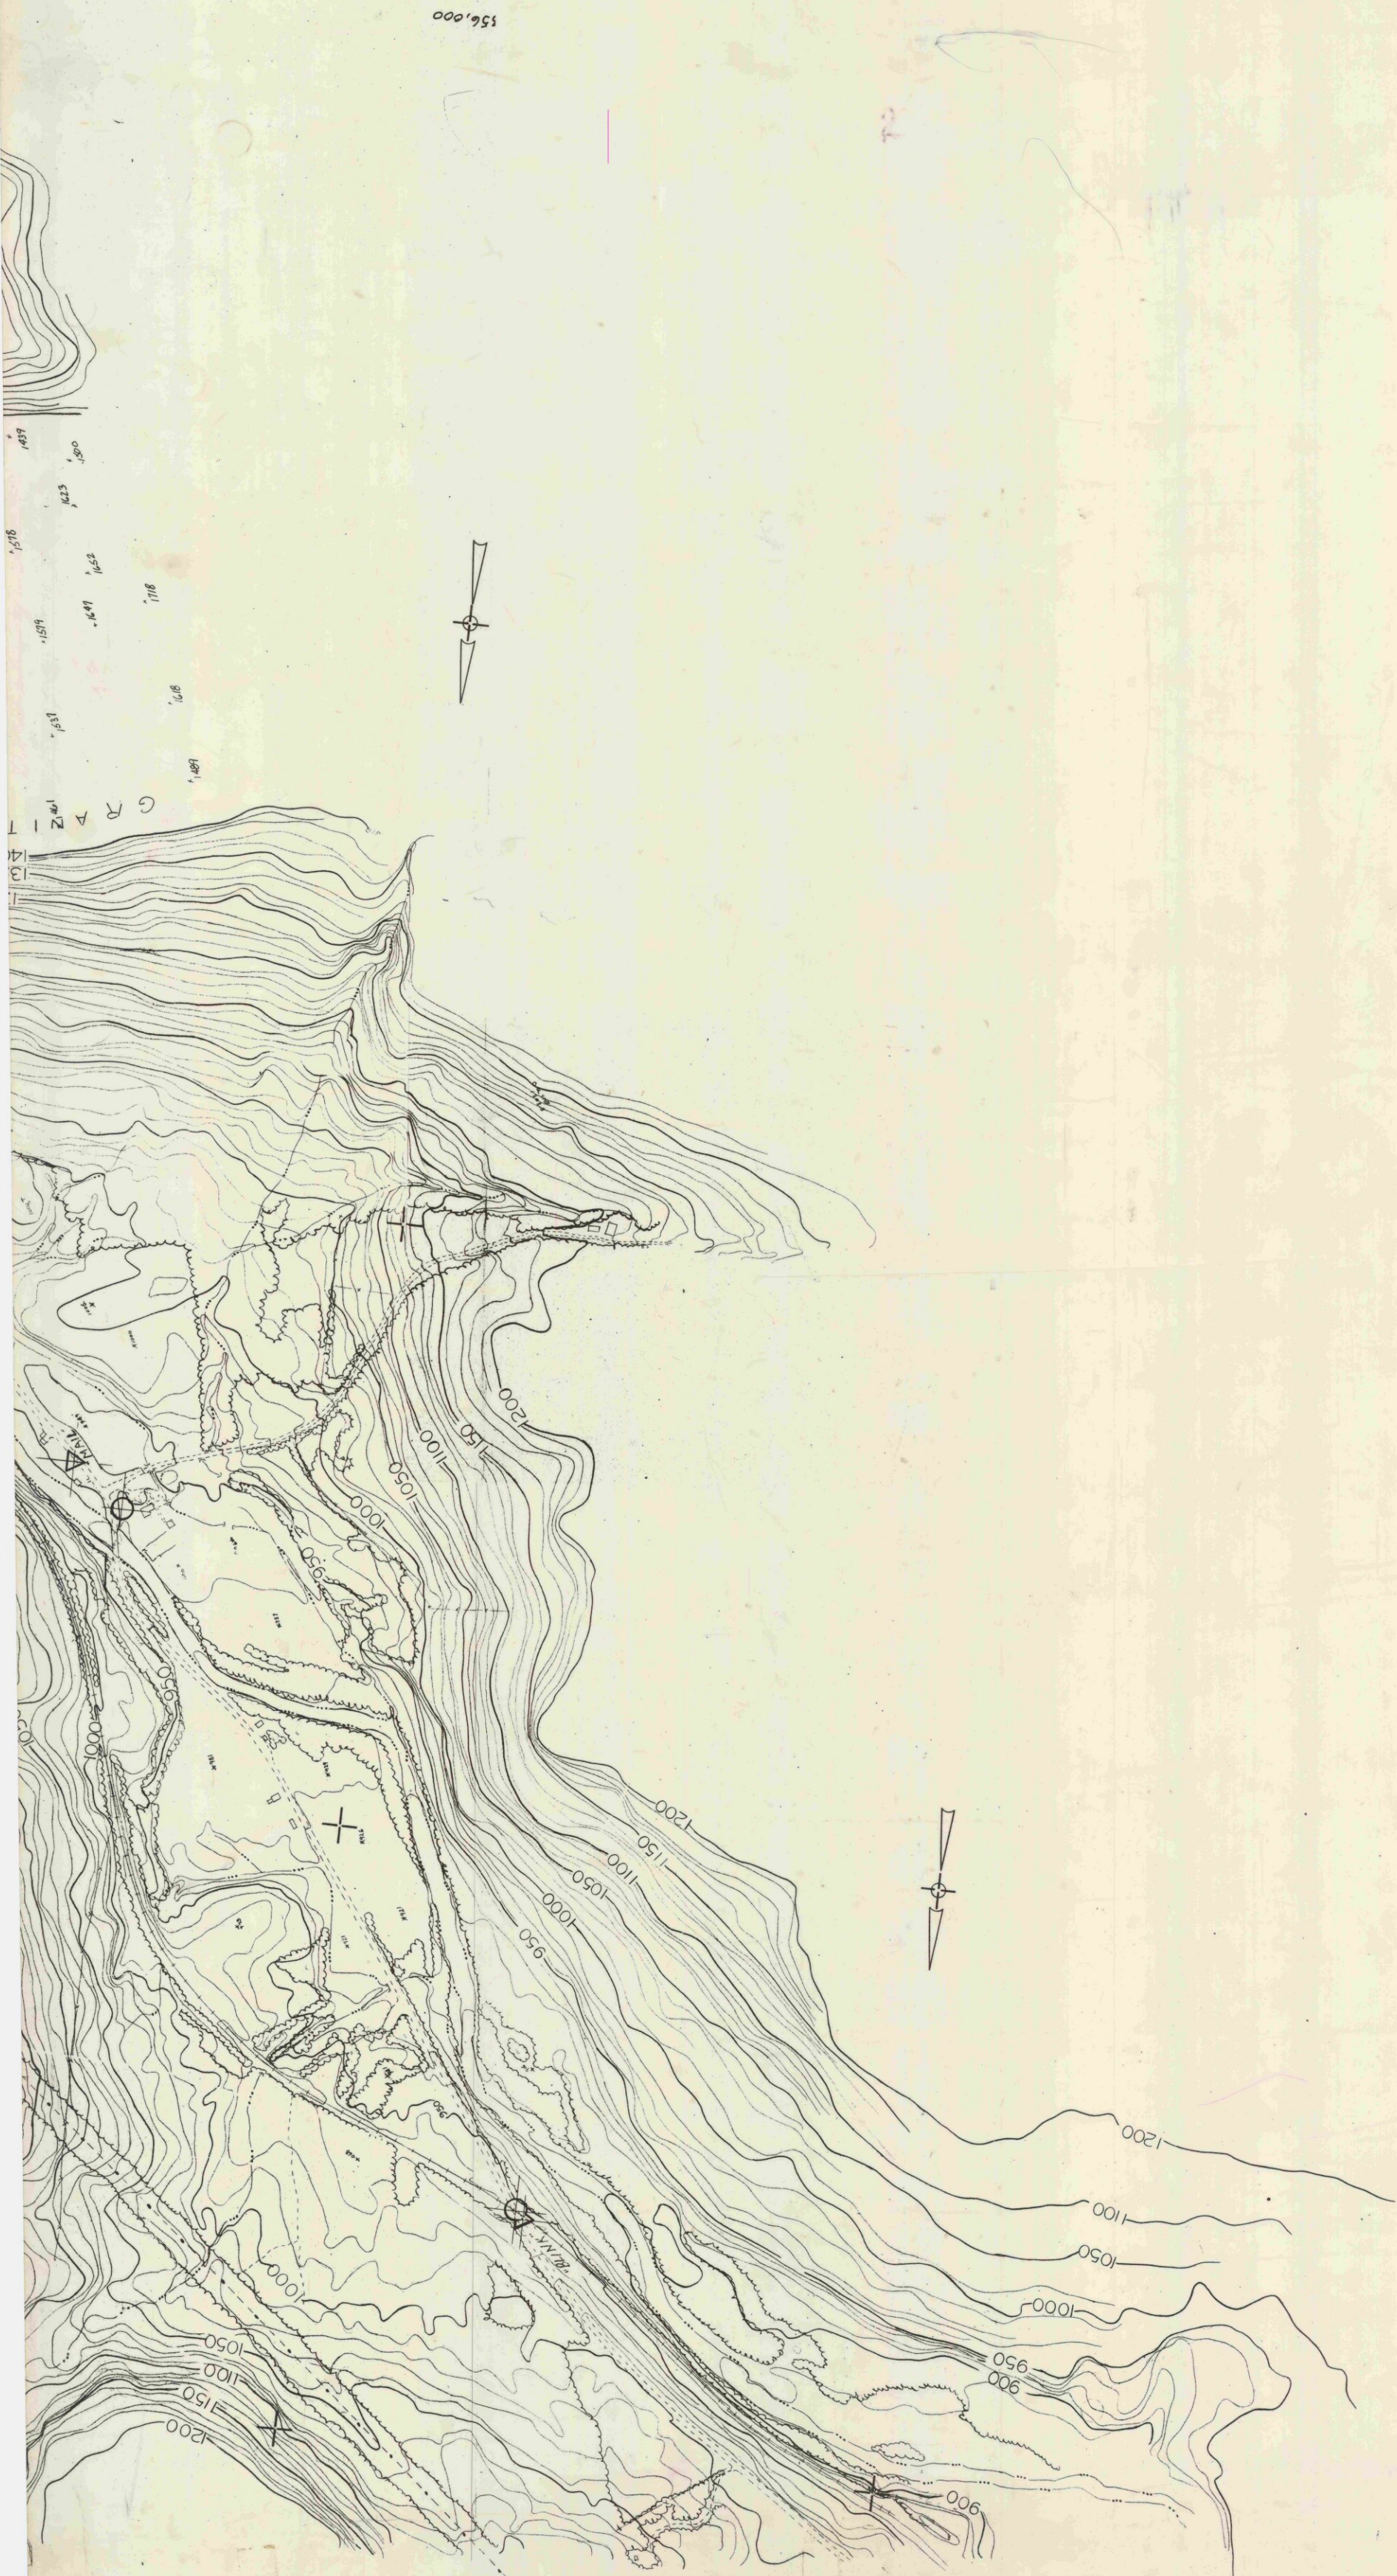

#246 sh. 2

Cuttingsville

Vt. 103 - 200 Scale


N 368,000
E 388,000

RT 103

CUTTINGVILLE

1962

300 SCALE

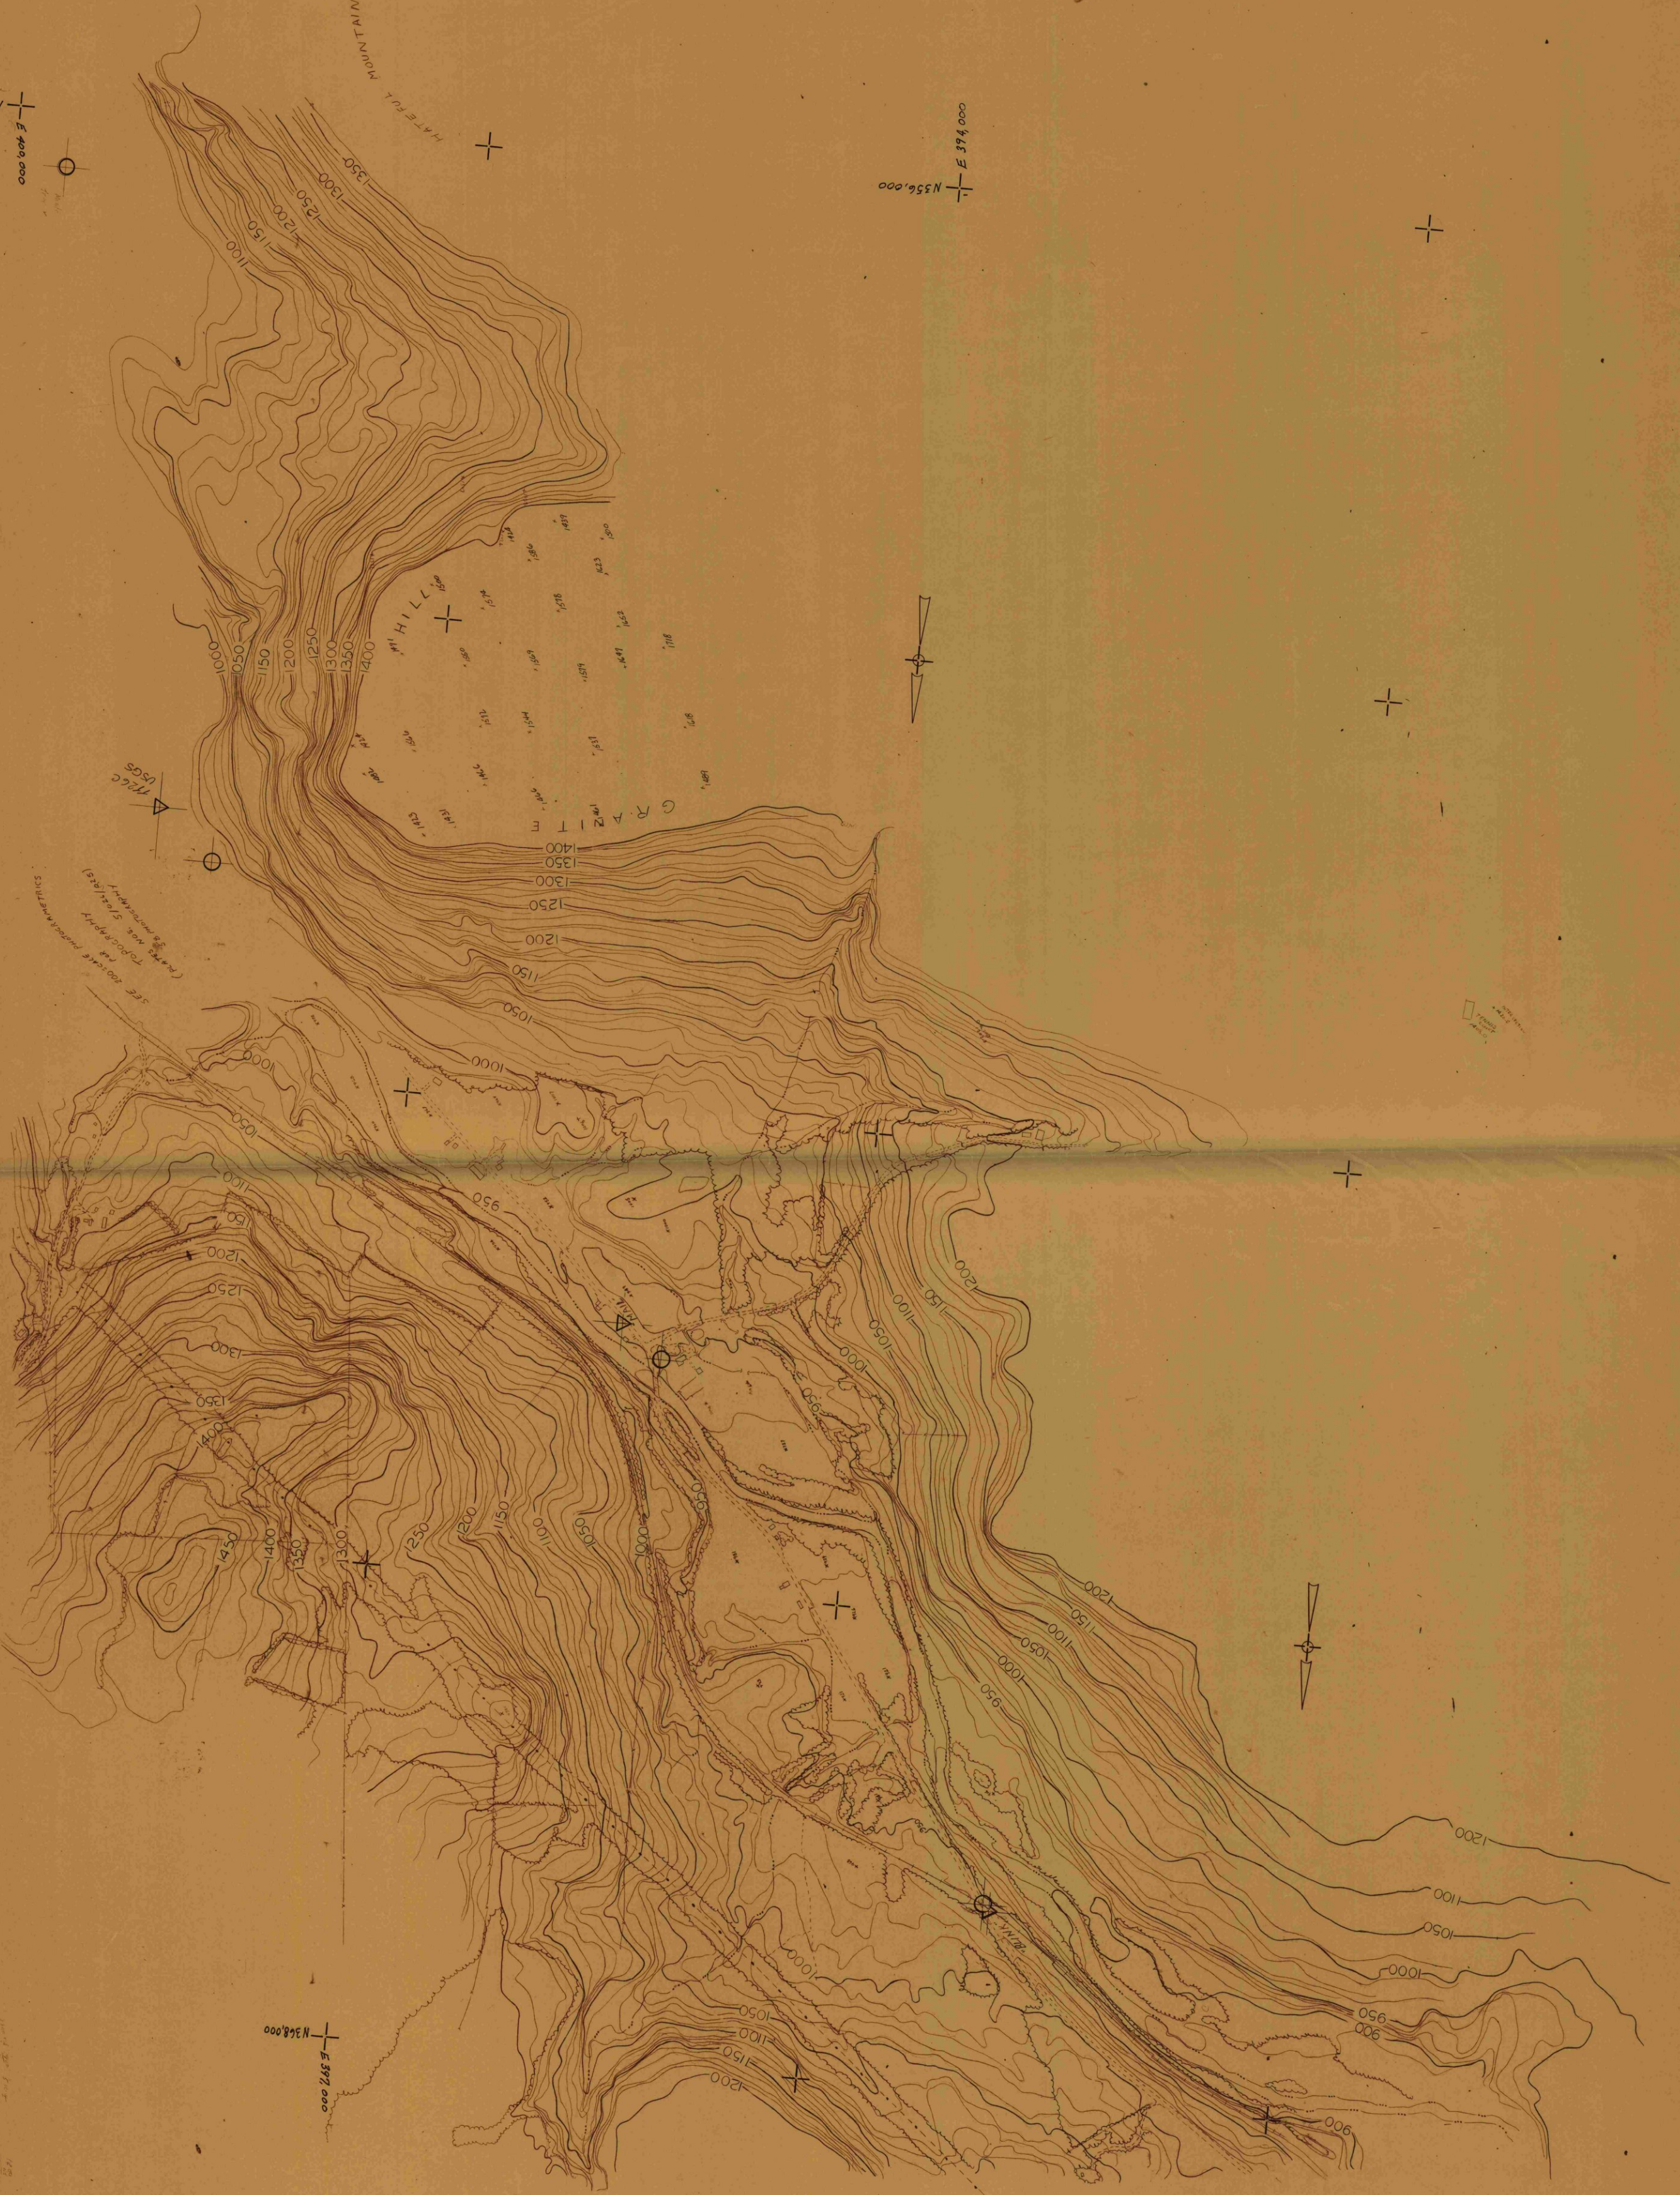

RT 103
246
300 Scale
WALLINGFORD - SHARNBURY (Cuttingville)
1962 PHOTOGRAPH 300 SCALE

Nt 103
Shrewsbury Wallingford

Cattidsville west 2700





5A 27



Nt 103
Shrewsbury Wallingford
Cattidsville west 2700

13

556,000

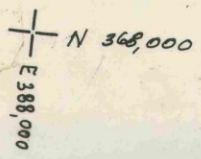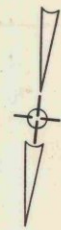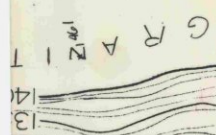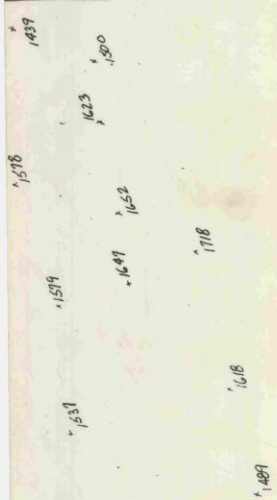

#246 sh. 2

Cottingsville

Vf. 103 - 200 Stale

CONTINUED N. 103 1954 2195 + 10m 1105H

252

246
200 Sea

